
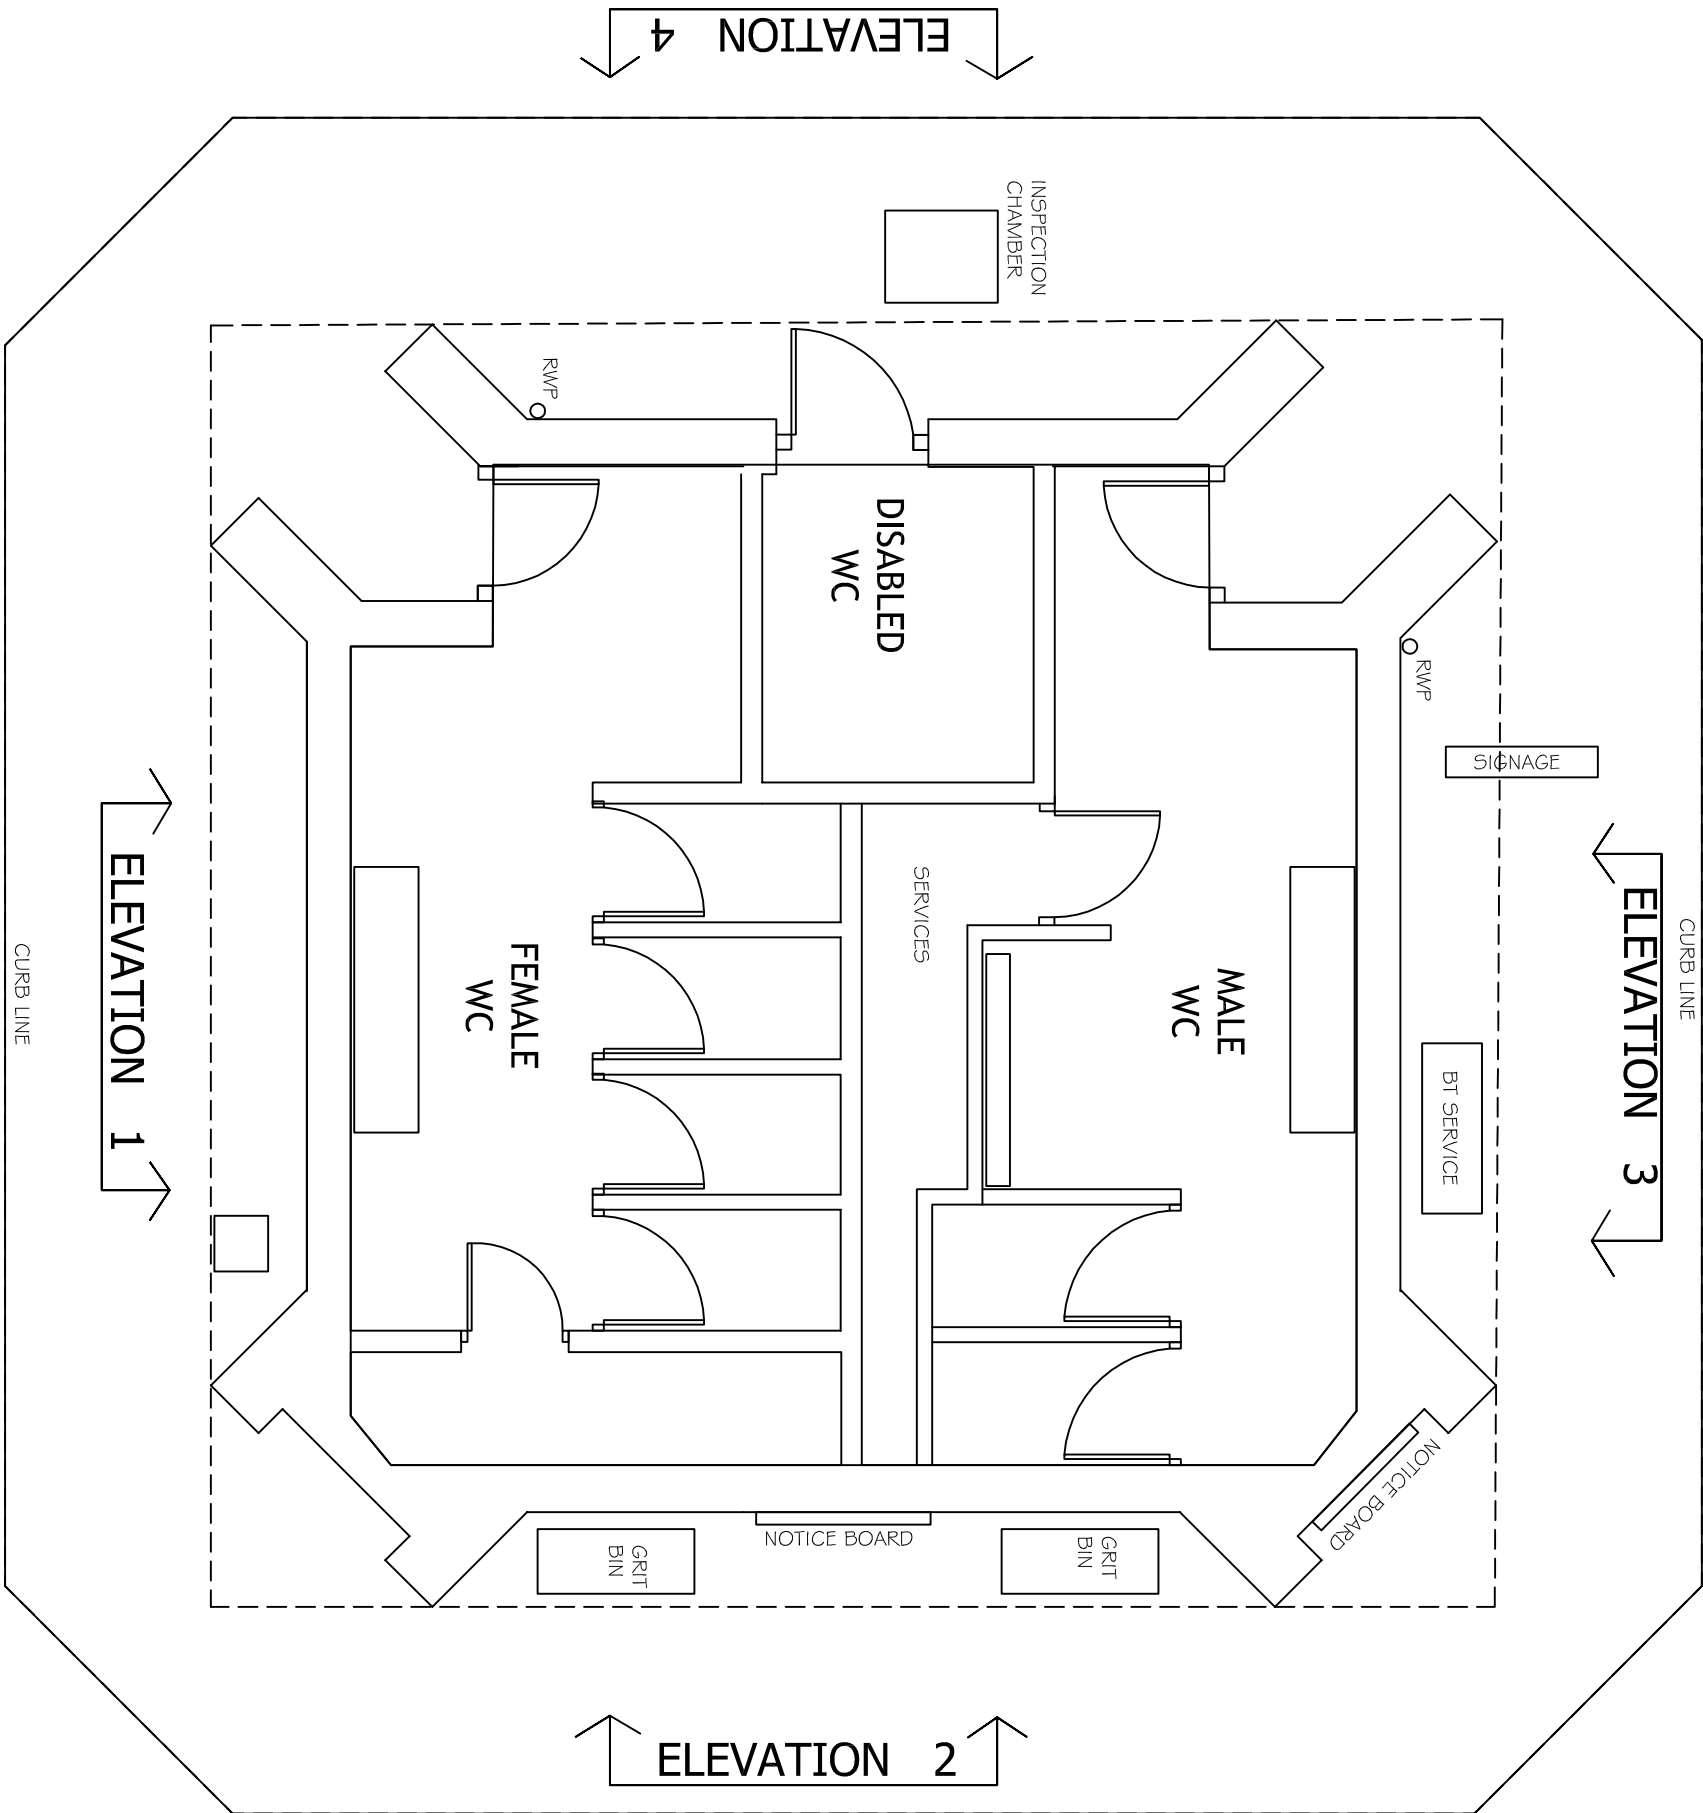


REVISIONS			
REV/	DATE	DESCRIPTION	CHECKED
01	25.09.14	Red line adjusted to building boundary	-

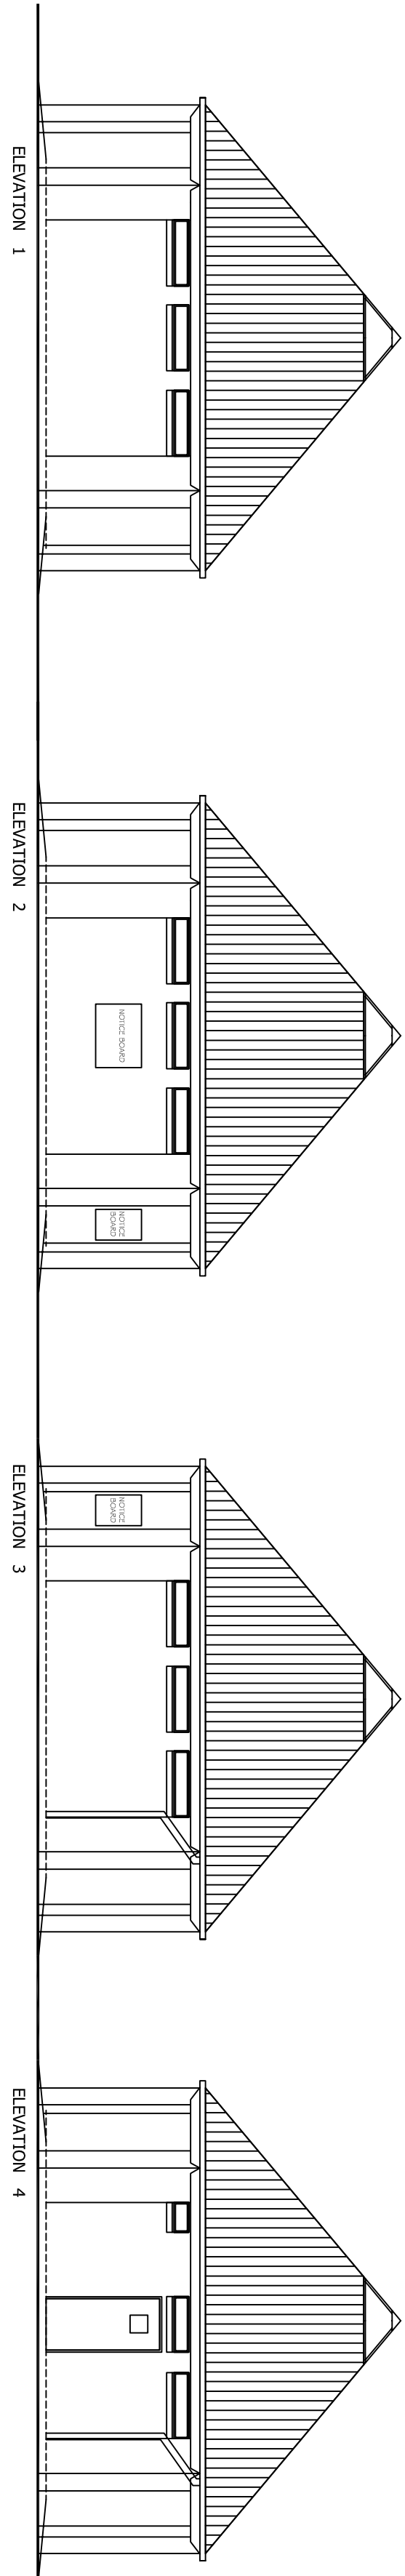


GROUND FLOOR PLAN

0

1m


2m

3m

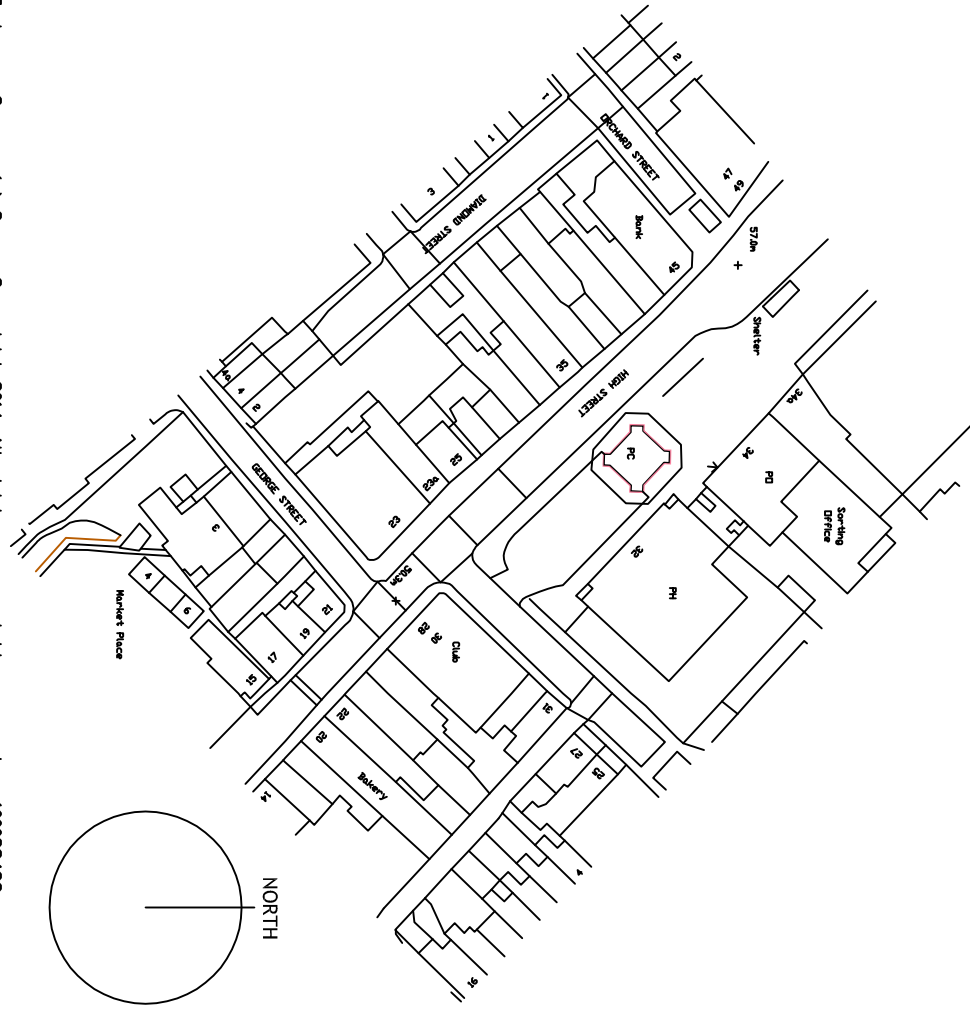

Distance Survey Ltd Crown Copyright 2014. All rights reserved. Licence number 100026432

SITE LOCATION PLAN 1:1250

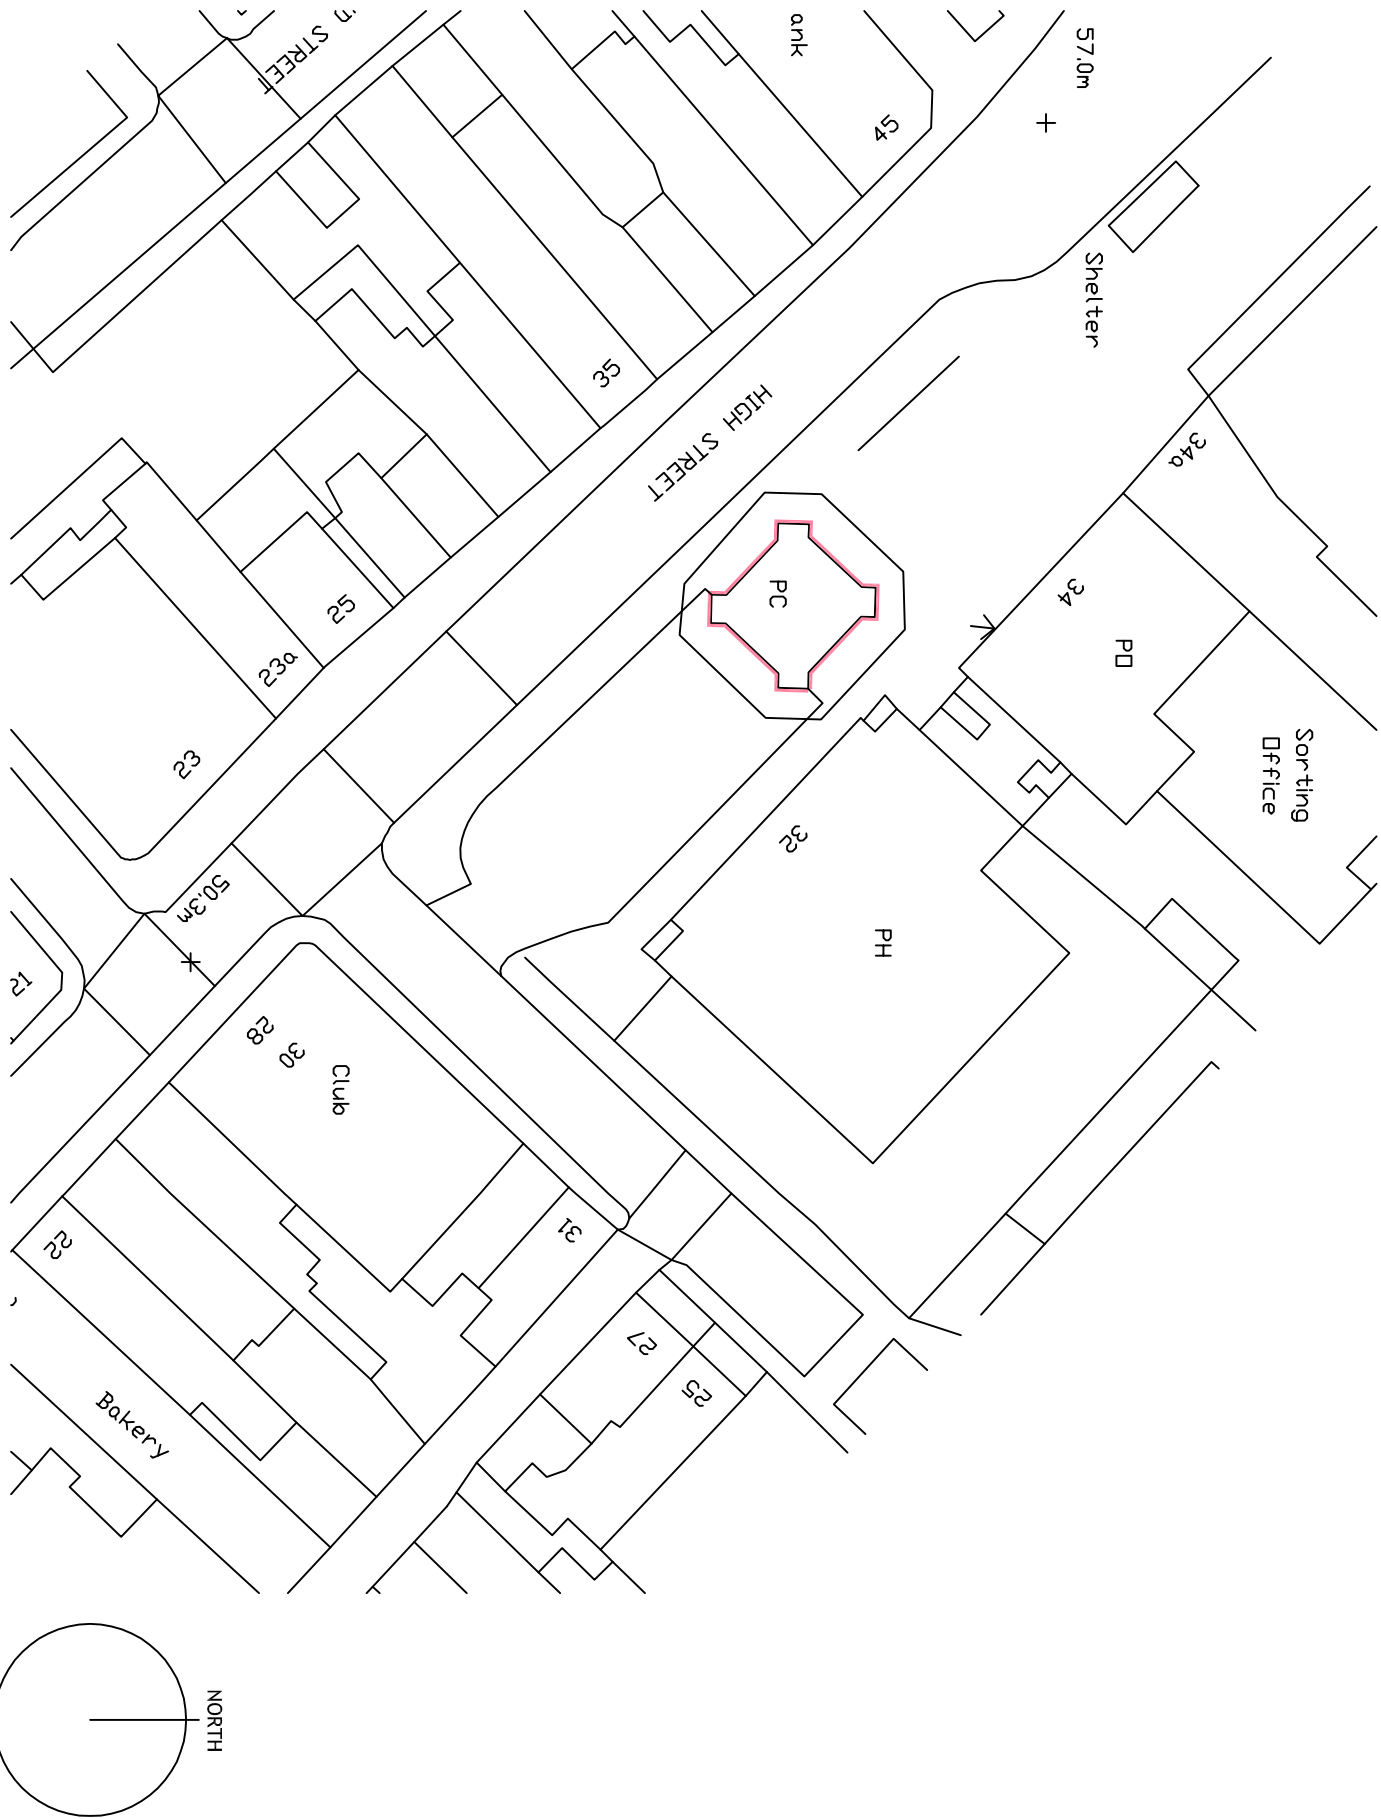

SITE PLAN 1:500

CLIENT MR J ROBINSON			
PROJECT TITLE CHANGE OF USE AND ALTERATION TO FORMER PUBLIC TOILETS HIGH STREET WOMBWELL			
DRAWING TITLE EXISTING PLANS, ELEVATIONS AND SITE PLAN			
SITE LOCATION PLAN			
DRAWING TITLE EXISTING PLANS, ELEVATIONS AND SITE PLAN			
DRAWING NO. 023			
SCALE 1:500 1:50 1:1250 and 1:100			
PROJECT NO. 023			
DRAWING NO. 01			
REV. 01			