



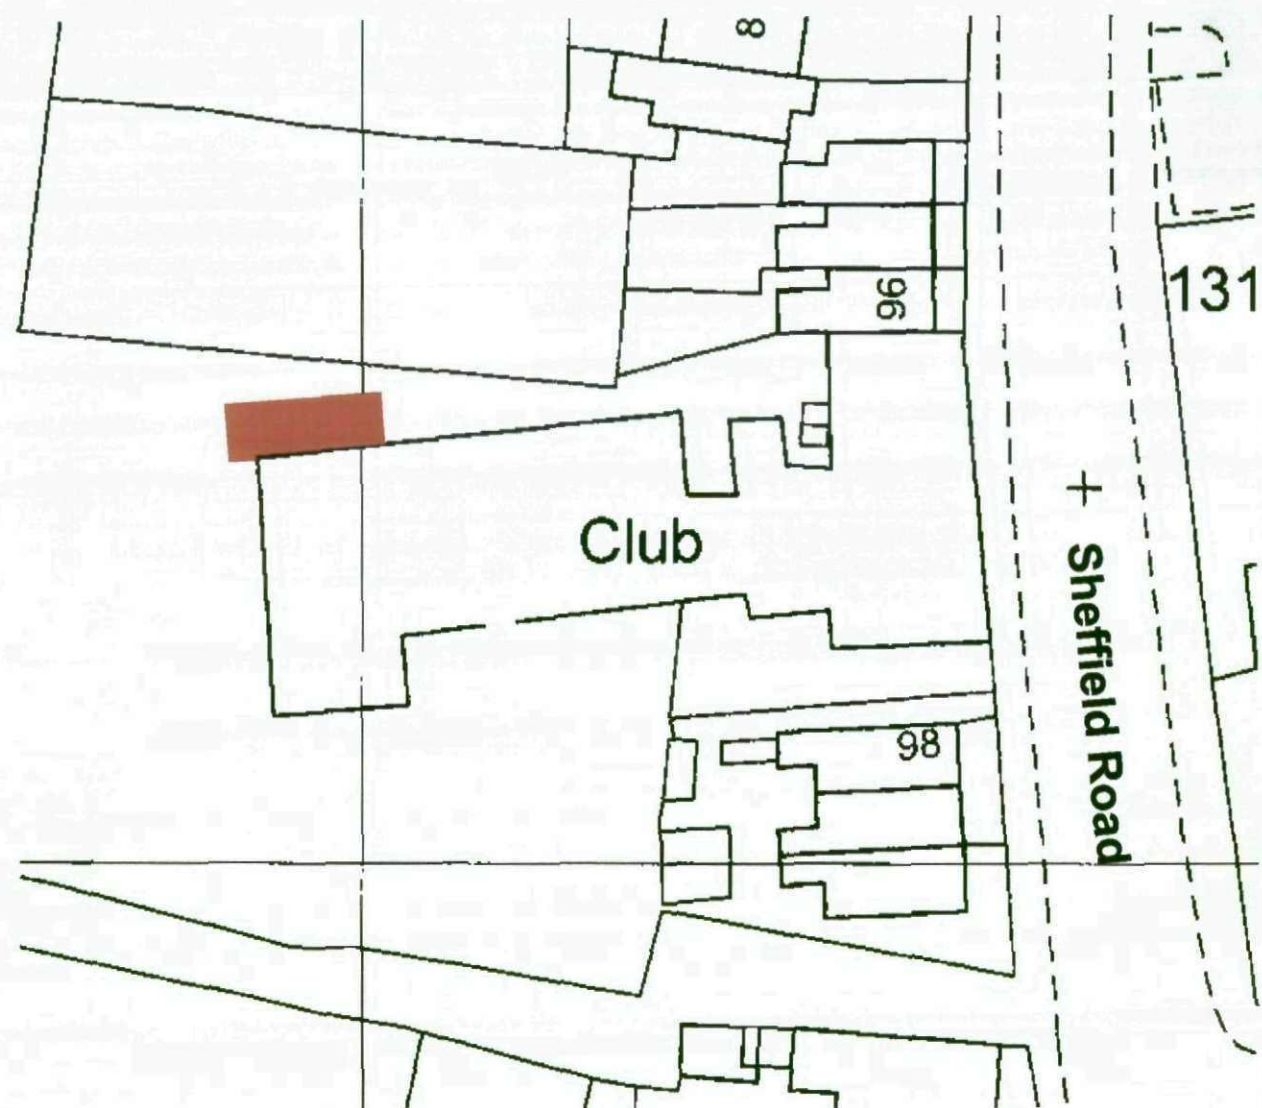

SITE PLAN 1:500

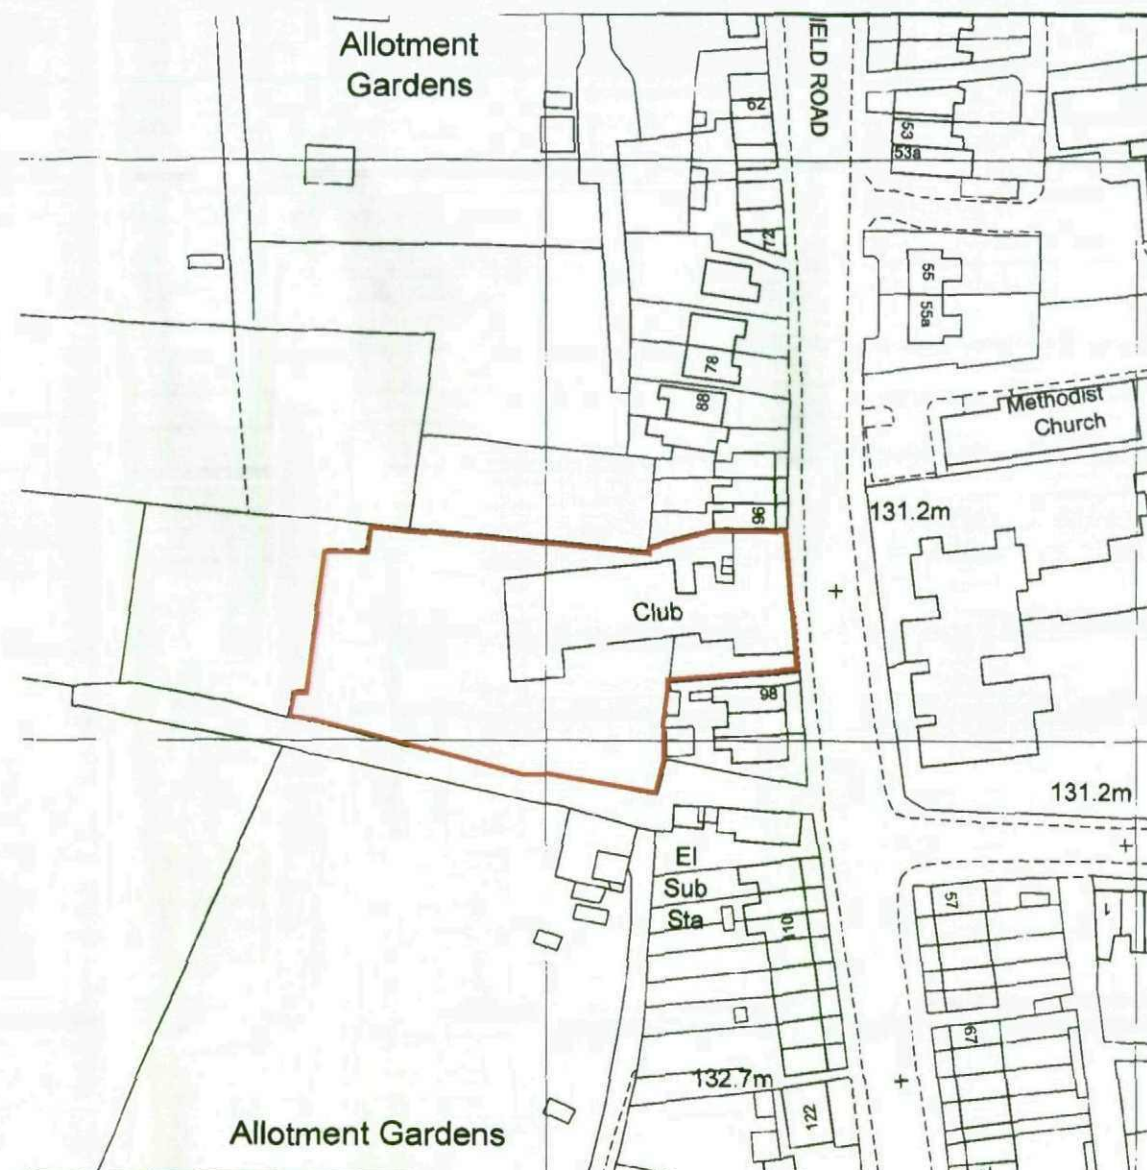

SITE LOCATION PLAN 1:1250



NOTES

Builder to check and clarify all levels, dimensions, drainage construction & specification prior to any works on site and to bring to the clients attention any variations or deviations for written confirmation before being carried out on site.

Do not scale from these drawings - If in doubt always ask first

Report any discrepancies and omissions to M2 Design
This Drawing is Copyright ©

Drawings are prepared for the purposes of obtaining Town & Country Planning Permission and Building Regulation Approval only.

All materials shall be fixed, applied or mixed in accordance with all of the manufacturers instructions, recommendations & specifications. All materials shall be fit for the purposes that they are to be used for.

The contractor shall take into account everything necessary for the proper execution of the works and to the satisfaction of the Local Authority Building Surveyor, whether or not indicated on the drawing or in the specification.

It is the responsibility of the owner / client to serve a notice on the adjoining or adjacent neighbours for the proposed works under 'The Party Wall Act 1996'. Explanatory booklets can be obtained free of charge from the D.O.E. publications despatch centre, Blackhorse Road, London SE9 6TT
Tel 0181 691 91 91.

A	Oct 08	Planning Issue	M
Rev	Date	Comments	b

Project

Birdwell Club

Client

Mr G Manterfield

Drawing title


PROPOSED SITE & SITE LOCATION PLAN

Scale (s)	Drawing No.	Revision
1:1250 / 1:500 @ A3	08042/01	A
Date	Oct 08	
Drawn By	MS	




M2 DESIGN
Architectural Technology & Building Design


51 Fitzwilliam Street
Wath Upon Deame
Rotherham S63 7HG
Tel 07968 980275
m2design@mscherdel.demon.co.uk

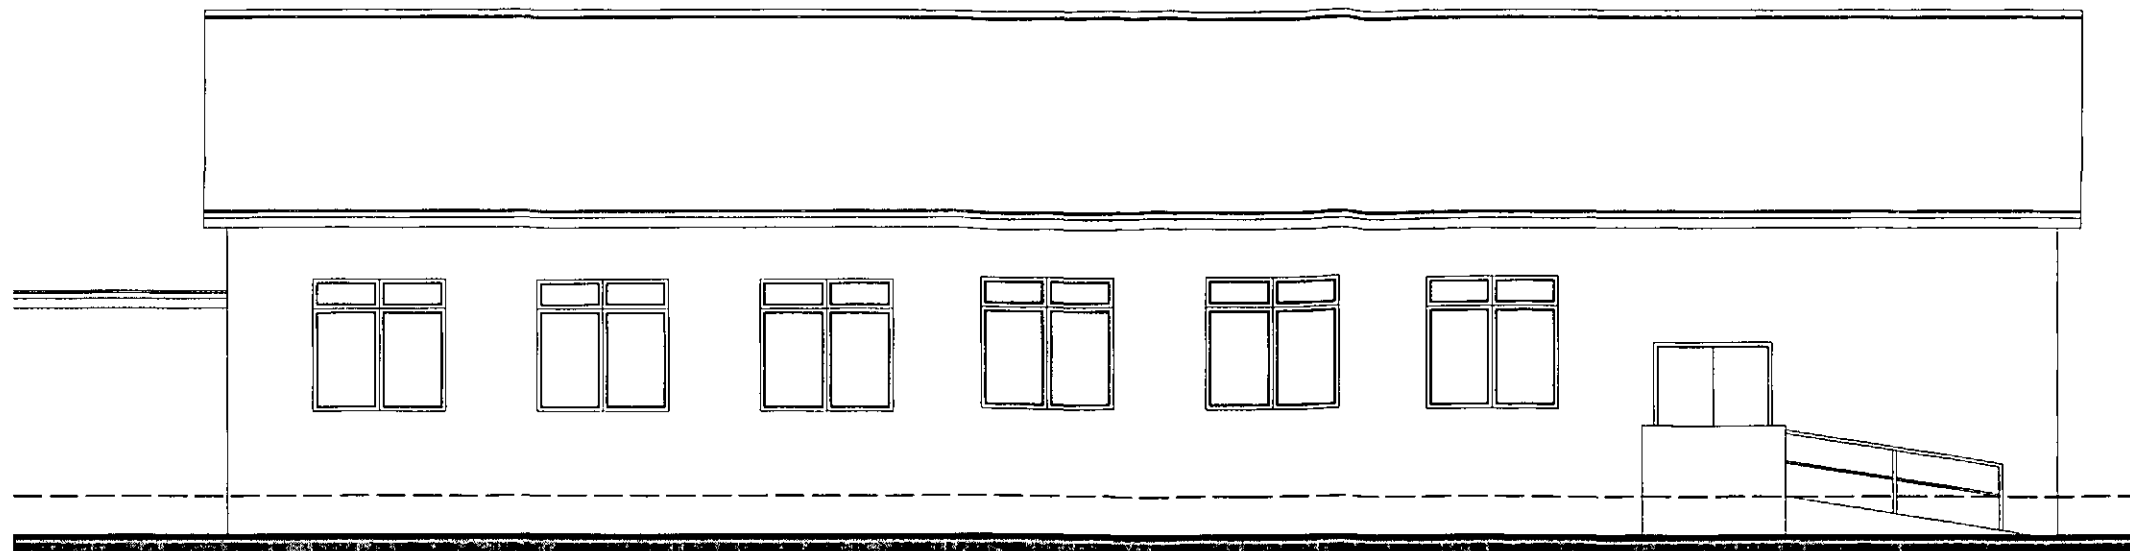

EXISTING SIDE ELEVATION

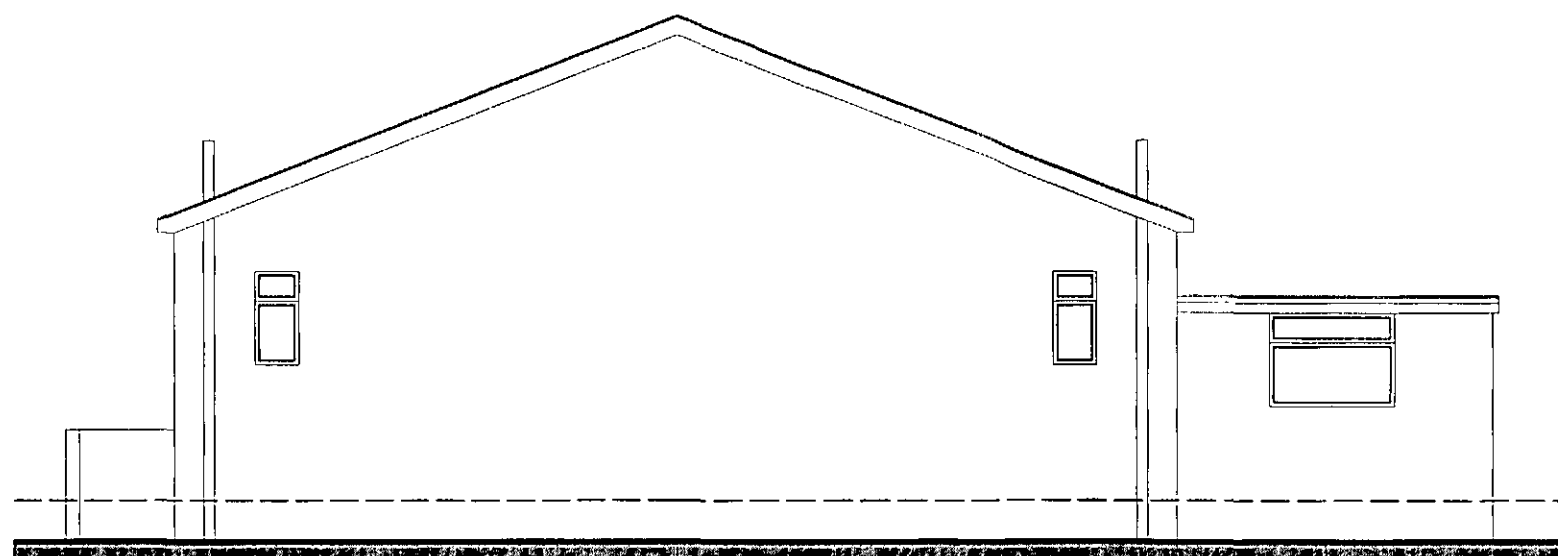

EXISTING REAR ELEVATION

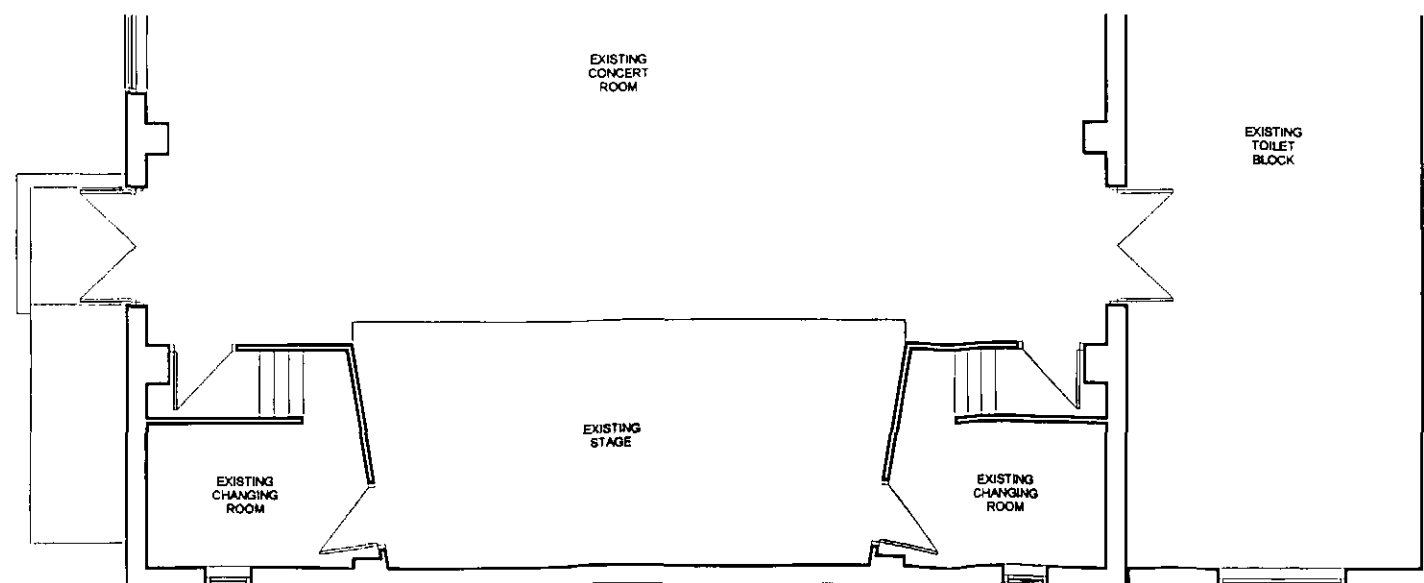

EXISTING PART PLAN

NOTES

Builder to check and clarify all levels, dimensions, drainage construction & specification prior to any work on site and to bring to the clients attention any variations or deviations for written confirmation before being carried out on site

Do not scale from these drawings - If in doubt always ask first

Report any discrepancies and omissions to M2 Design
This Drawing is Copyright ©

Drawings are prepared for the purposes of obtaining Town & Country Planning Permission and Building Regulation Approval only.

All materials shall be fixed, applied or mixed in accordance with all of the manufacturers instructions, recommendations & specifications. All materials shall be fit for the purposes that they are to be used for.

The contractor shall take into account everything necessary for the proper execution of the work and to the satisfaction of the Local Authority Building Surveyor, whether or not indicated on the drawing or in the specification.

It is the responsibility of the owner / client to serve a notice on the adjoining or adjacent neighbours for the proposed work under 'The Party Wall Act 1996' Explanatory booklets can be obtained free of charge from the D.O.E. publications despatch centre, Blackhorse Road, London SE9 6TT
Tel 0181 991 9191.

A	Oct 08	Planning Issue	MS
Rev	Date	Comments	by

Project

Birdwell Club

Client


Mr G Manterfield

Drawing No

EXISTING PLANS & ELEVATIONS

Scale (s)	Drawing No.	Revision
1:100 @ A3	08042/02	A
Date	Oct 08	
Drawn By	MS	

M2 DESIGN
Architectural Technology & Building Design
51 Fitzwilliam Street
Waltham Upon Dearne
Rotherham S63 7HG
Tel 07968 980275
m2design@maccherdel.demon.co.uk

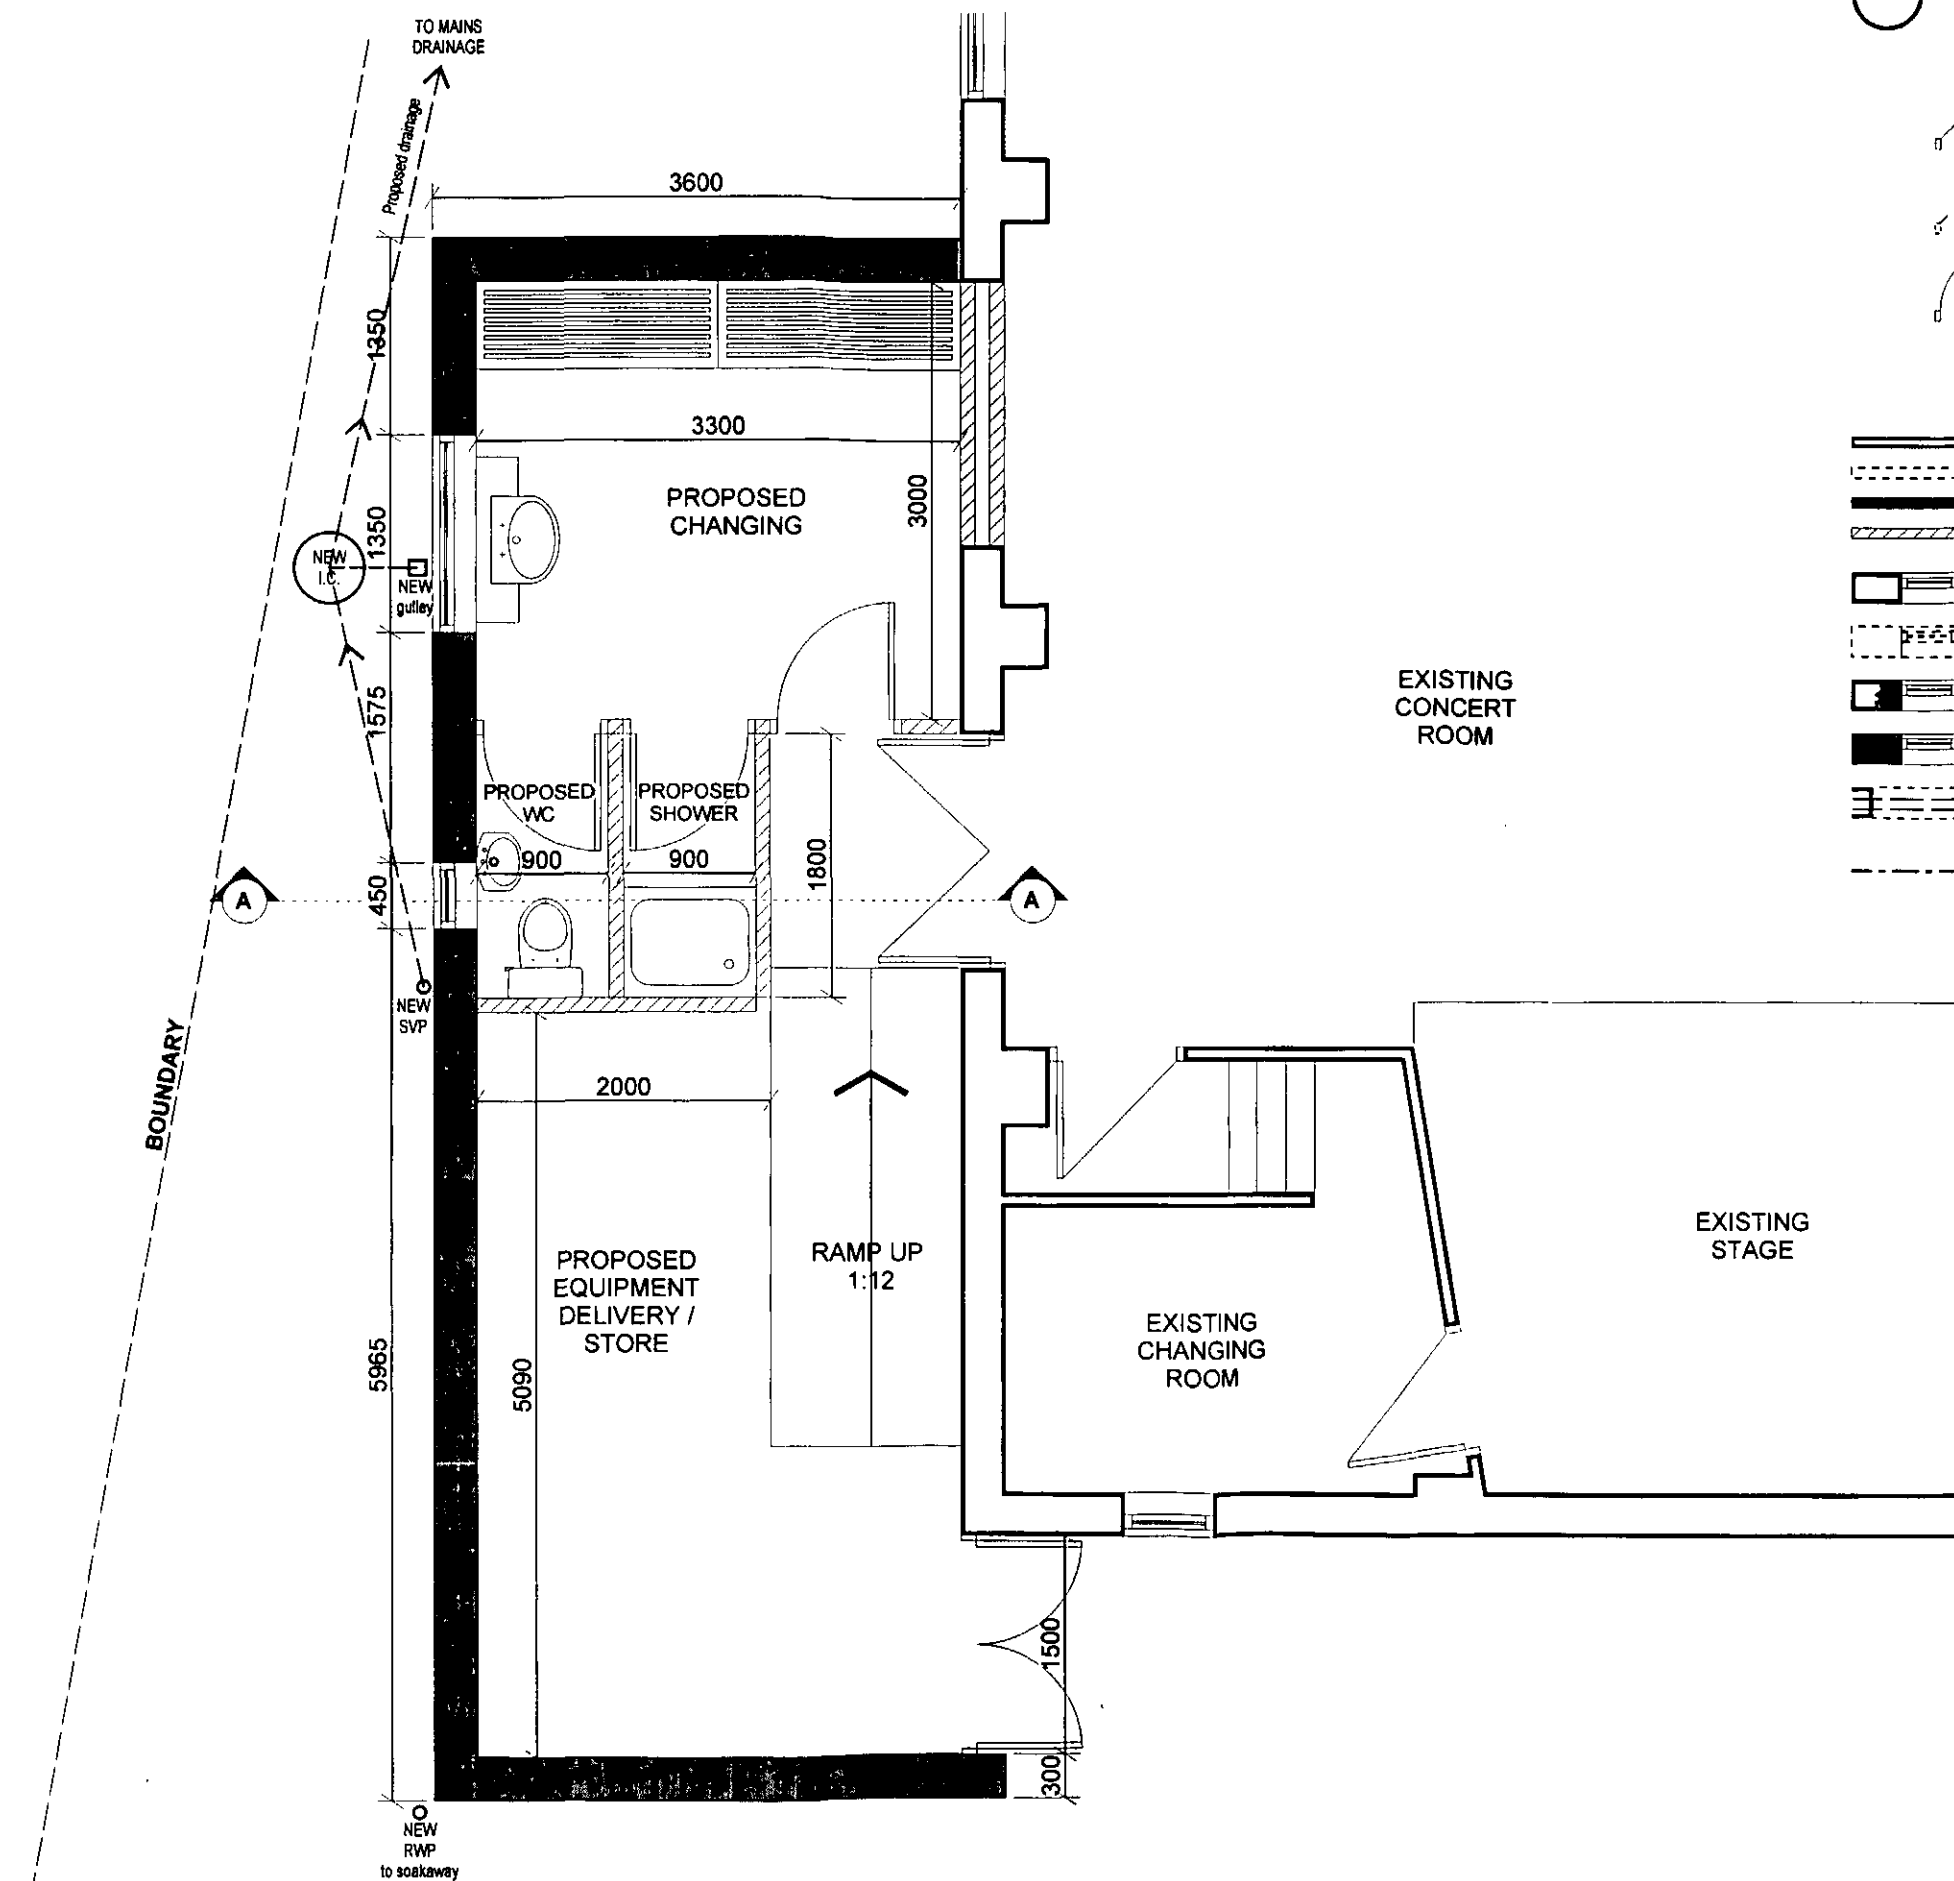

PLAN KEY

NOTE: Read in conjunction with relevant specification notes

- Existing doors
- Existing doors removed
- Proposed doors
- FD30S New 1/2 hour fire rated door with self closing device
- FD80S New 1 hour fire rated door with self closing device
- Existing internal walls retained
- Existing internal walls removed
- Proposed internal timber stud walls
- Proposed internal blockwork walls
- Existing external walls / windows retained
- Existing external walls / windows removed
- New window formed at existing wall with lintols above and DPC's to reveals
- Proposed cavity external walls / windows
- Existing walls removed and 2 No. heavy duty lintols inserted above to the manufacturers design existing walls & floor made good
- Structural steel beams above to the engineers design

NOTES

Builder to check and clarify all levels, dimensions, drainage construction & specification prior to any works on site and to bring to the clients attention any variations or deviations for written confirmation before being carried out on site.

Do not scale from these drawings - if in doubt always ask first

Report any discrepancies and omissions to M2 Design. The Drawing is Copyright ©

Drawings are prepared for the purposes of obtaining Town & Country Planning Permission and Building Regulation Approval only.

All materials shall be fixed, applied or mixed in accordance with all of the manufacturers instructions, recommendations & specifications. All materials shall be fit for the purposes that they are to be used for.


The contractor shall take into account everything necessary for the proper execution of the works and to the satisfaction of the Local Authority Building Surveyor, whether or not indicated on the drawing or in the specification.

It is the responsibility of the owner / client to serve a notice on the adjoining or adjacent neighbours for the proposed works under 'The Party Wall Act 1996' Explanatory booklets can be obtained free of charge from the D O E. publications despatch centre, Blackhorse Road, London SE9 6TT. Tel 0181 661 9161.


Project			
Birdwell Club			
Client			
Mr G Manterfield			
Drawing title			
PROPOSED GROUND FLOOR PLAN			
Scale (s)	Drawing No.	Revision	
1:50 @ A3	08042/03	A	
Date	Oct 08		
Drawn By	MS		

M2 DESIGN
Architectural Technology & Building Design


51 Fitzwilliam Street
Weth Upon Dearne
Rotherham S63 7HG
Tel 07968 980275
m2design@mechardel.demon.co.uk

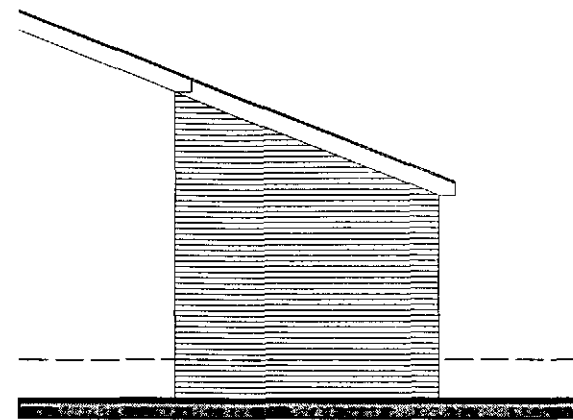

PROPOSED EAST ELEVATION

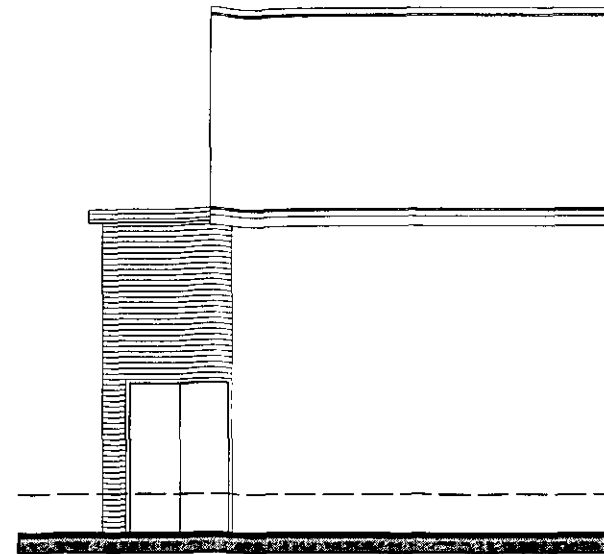

PROPOSED SOUTH ELEVATION

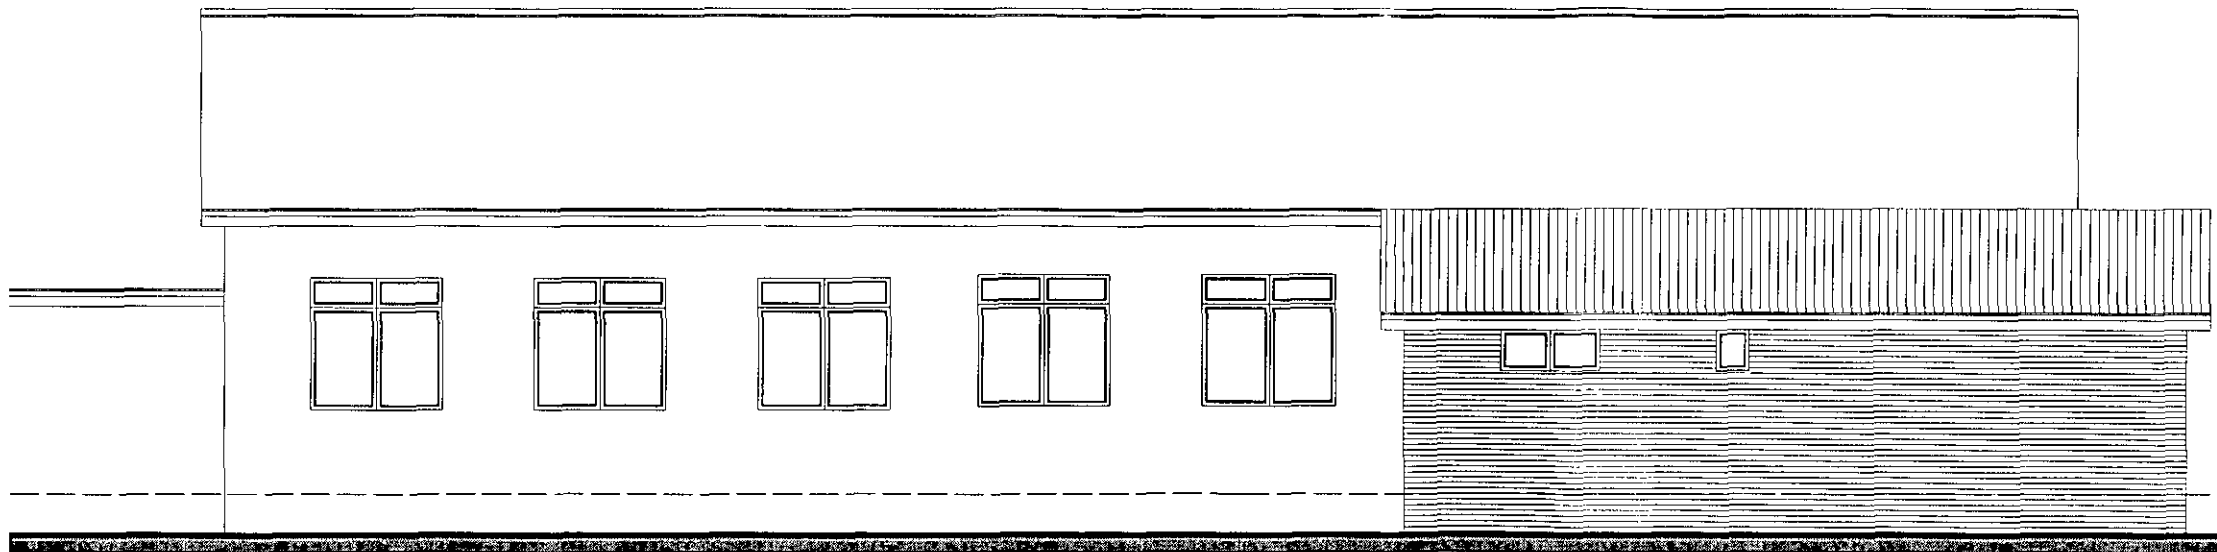

PROPOSED NORTH ELEVATION



PROPOSED WEST ELEVATION

MATERIALS KEY

NOTE: Read in conjunction with relevant specification notes

- Existing external materials
- New areas of facing brickwork to match existing
- New roof areas to match existing finish

NOTES
 Builder to check and clarify all levels, dimensions, drainage construction & specification prior to any works on site and to bring to the client's attention any variations or deviations for written confirmation before being carried out on site.

Do not scale from these drawings - if in doubt always ask first

Report any discrepancies and omissions to M2 Design. This Drawing is Copyright ©

Drawings are prepared for the purposes of obtaining Town & Country Planning Permission and Building Regulation Approval only

All materials shall be fixed, applied or mixed in accordance with all of the manufacturers instructions, recommendations & specifications. All materials shall be fit for the purposes that they are to be used for.

The contractor shall take into account everything necessary for the proper execution of the works and to the satisfaction of the Local Authority Building Surveyor, whether or not indicated on the drawing or in the specification

It is the responsibility of the owner / client to serve a notice on the adjoining or adjacent neighbours for the proposed works under 'The Party Wall Act 1996' Explanatory booklets can be obtained free of charge from the D.O.E. publications despatch centre, Blackhorse Road, London SE9 6TT Tel 0181 691 9191.

A	Oct 08	Planning Issue	MS
Rev	Date	Comments	by

Project
Birdwell Club



Client
Mr G Manterfield

Drawing title
PROPOSED ELEVATIONS

Scale (x)	Drawing No.	Revision
1:100 @ A3	08042/04	A
Date	Oct 08	
Drawn By	MS	

M2 DESIGN
 Architectural Technology & Building Design

51 Fitzwilliam Street
 Waltham Upon Dearne
 Rotherham S63 7HG
 Tel 07968 980275
 m2design@mechardel.demon.co.uk

 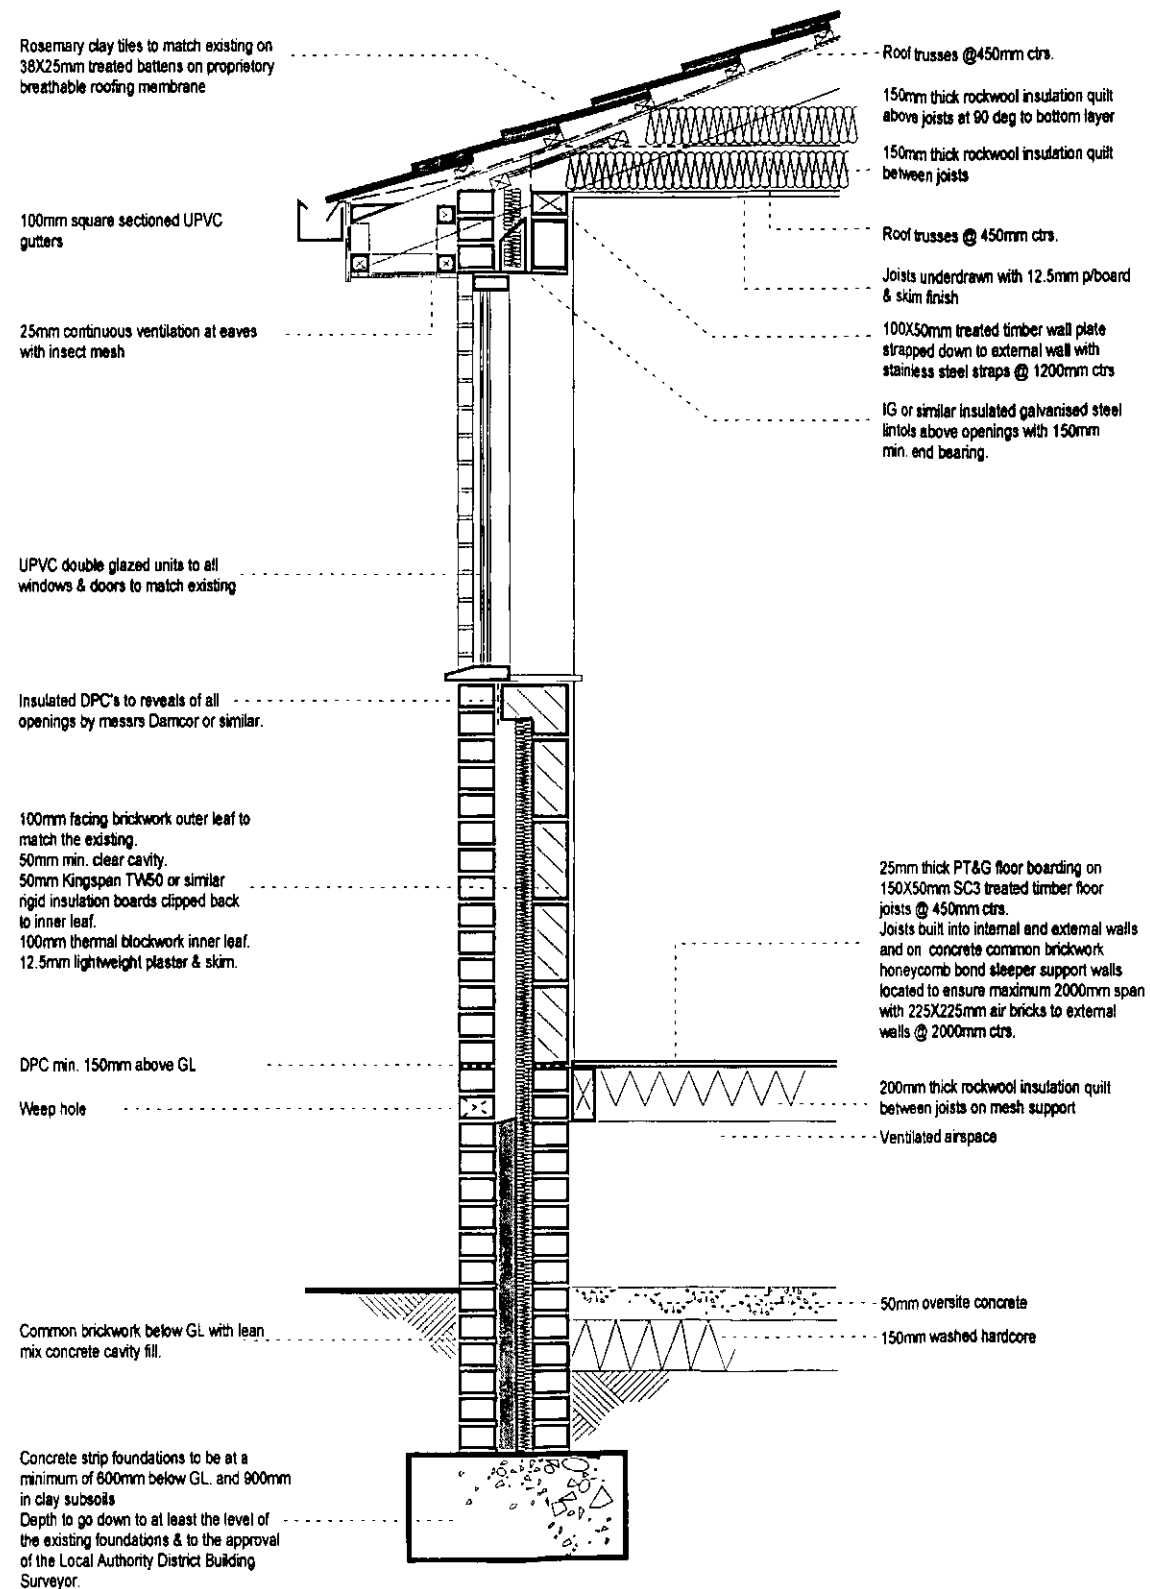

PROPOSED SECTION A-A

NOTES

Builder to check and clarify all levels, dimensions, drainage construction & specification prior to any works on site and to bring to the clients attention any variations or deviations for written confirmation before being carried out on site

Do not scale from these drawings - if in doubt always ask first

Report any discrepancies and omissions to M2 Design. The Drawing is Copyright ©

Drawings are prepared for the purposes of obtaining Town & Country Planning Permission and Building Regulation Approval only

All materials shall be fixed, applied or moved in accordance with all of the manufacturers instructions, recommendations & specifications. All materials shall be fit for the purposes that they are to be used for.

The contractor shall take into account everything necessary for the proper execution of the works and to the satisfaction of the Local Authority Building Surveyor, whether or not indicated on the drawing or in the specification.

It is the responsibility of the owner / client to serve a notice on the adjoining or adjacent neighbours for the proposed works under 'The Party Wall Act 1998' Explanatory booklets can be obtained free of charge from the D O E, publications despatch centre, Blackhorse Road, London SE9 6TT. Tel 0181 691 8181

A	Oct 08	Planning Issue	MS
Rev	Date	Comments	by

Project
Birdwell Club

Client
Mr G Manterfield

Drawing title
PROPOSED SECTIONS

Scale (s)	Drawing No.	Revision
1:50 @ A3	08042/05	A
Date	Oct 08	
Drawn By	MS	

FOUNDATIONS

Concrete strip foundations to be at a minimum of 600mm below GL. and 900mm in clay subsoils below invert level of adjacent drains within 1000mm radius.

Depth to go down to a level to the approval of the Local Authority District Building Surveyor.

Common brickwork below GL with lean mix concrete cavity fill.

DPC min. 150mm above GL

DRAINAGE

RWP's to soakaway min. 5m away from building, and 4M away from boundary Soakaway to be as BRE digest 365 percolation test to be submitted for approval prior to commencement on site. 100mm square sectioned UPVC gutters & downpipes.

All drainage above ground to comply with part H1 of the current Regs.

WC wastes to be 100mm diam.

Sink wastes to be 40mm diam.

All wastes fitted with anti-vac deep seal traps min. 75mm.

Below ground drainage in 100mm Hepsleeve clayware min. fall 1in60 connected to existing manhole & mains drainage.

SVP's to terminate min. 1000mm above adjacent openings.

MECHANICAL & ELECTRICAL

Mechanical ventilation to be introduced as :- 15 litres/sec at Bathrooms / WC's / en-suites, 30 litres/sec at Utility rooms,

60 litres/sec at kitchens,

All fans with 15min. overrun.

All heating & hot water pipes to be adequately insulated.

Gas boilers to have minimum efficiency rating of 86%.

Combustion appliances and appliances to be identified with robust notice plate.

TRV's fitted to all new radiators

All electrical work required to meet the requirements of Part P (Electrical safety) to be designed, installed, inspected and tested by a person competent to do so. And on completion issue a design, installation & test certificate in accordance with BS7671

EXTERNAL WALLS

100mm Facing brickwork outer leaf 50mm Kingspan TW50 or similar rigid insulation boards clipped back to inner leaf.

100mm thermal blockwork inner leaf. 12.5mm lightweight plaster & skim. Stainless steel safety wall ties @ 750mm ctrs horizontally & 450mm ctrs vertically & 225mm ctrs at reveals of openings.

Insulated DPC's to reveals of all openings by messrs Damcor or similar. DPC min. 150mm above ground level. IG or similar insulated galvanised steel lintols above openings with 150mm min. end bearing. Tray DPC's above all openings with weepholes to external leaf. New walls to be toothed and bonded into existing.

WINDOWS & DOORS

UPVC double glazed units with argon filled 16mm cavity and k glass to all windows & doors. to achieve min. U value of 1.8

Opening lights to give 1/20th floor area ventilation & 8000mmsq. background trickle ventilation. Glazing within 800mm of ffl at windows & within 1500mm of ffl at doors and within 300mm to sides of doors to be glazed with toughened safety glass to BS6206.

INTERNAL WALLS

All new internal walls in 100X50mm SC3 studs @600mm ctrs horizontally & vertically with 12.5mm plasterboard & skim to each side. 100mm rockwool quilt infil. Double joists to be inserted at position of new walls to accept fixings.

ROOFS

Roof trusses to the manufacturers design & specification TO bs 5268 at 450mm ctrs Trusses underdrawn with 12.5mm p/board & skim finish.

100X50mm treated timber wall plate strapped down to external wall with stainless steel straps @ 1200mm ctrs. Proprietary concrete interlocking roof tiles on 38X25mm treated battens on proprietary breathable roofing membrane 150mm code 5 lead flashing at abutments with tray DPC at cavity walls. Roof trusses strapped to walls at gables with stainless steel straps at 1200 ctrs to span over 3 trusses minimum. 75x50mm dragon ties to be inseted over corners of hips.

ROOF INSULATION

100mm thick rockwool quilt at void areas between joists with 200mm thick quilt above laid at 90 degrees to bottom layer to achieve 0.16 U value 90mm thick kingspan TP10 rigid roofing insulation between rafters at pitched roofs with 42.5mm thick kingspan kooltherm K18 insultion bonded to plasterboard under rafters to achieve 0.2 w/msq k U value with 50mm clear airspace above rafters

ROOF VENTILATION

25mm continuous ventilation at eaves soffit with insect mesh. Proprietary vent flashings to be provided continuously at wall abutments with integral code 5 lead flashing. Proprietary vented ridge tiles to give min. 5mm continuous ventilation.

ELECTRICAL WORK

electrical work to be carried out by an electrical installer who is registered with a competent person's scheme and on completion issue a design, installation & test certificate under BS7671

FLOORS (CONCRETE)

75mm MIN sand:cement screed on 150mm thick concrete slab with layer of reinforcement mesh to top & bottom. 75mm thick kingspan rigid flooring insulation 1200 guage visqueen dpm on 50mm thick sand blinding. 150mm thick washed & compacted hardcore.

GROUND FLOORS (TIMBER)

25mm thick PT&G floor boarding on 150X50mm SC3 treated timber floor joists @ 450mm ctrs. Joists built into internal and external walls and on concrete common brickwork honeycomb bond sleeper support walls located to ensure maximum 2000mm span Sleeper walls to be built off foundations. 250mm rockwool insulation quilt between joists on galvanised steel support mesh. to achieve 0.22 U value 150mm min. clear ventilated airspace to achieve 1500mmsq ventilation per 1M run with 225X225mm air bricks to external walls 100mm oversite concrete. 100mm hardcore

FIRE PROTECTION / ESCAPE

Smoke alarms will be linked together and will be mains wired with battery back-up provided at each storey within 7.5m of each room.

All new first floor windows to have an escape window 0.33msq clear area at least 750mm high and 450mm wide. and at 900mm above relevent floor level Exposed steelwork to be protected to half hour min. with 2 layers of p/board. Garage door to be FD30S with 150mm step down.

NOTES

Builder to check and clarify all levels, dimensions, drainage construction & specification prior to any work on site and to bring to the clients attention any variations or deviations for written confirmation before being carried out on site.

Do not scale from these drawings - If in doubt always ask first

Report any discrepancies and omissions to M2 Design This Drawing is Copyright (C)

Drawings are prepared for the purposes of obtaining Town & Country Planning Permission and Building Regulation Approval only.

All materials shall be fixed, applied or mixed in accordance with all of the manufacturers instructions, recommendations & specifications. All materials shall be fit for the purposes that they are to be used for.

The contractor shall take into account everything necessary for the proper execution of the works and to the satisfaction of the Local Authority Building Surveyor, whether or not indicated on the drawing or in the specification.

It is the responsibility of the owner / client to serve a notice on the adjoining or adjacent neighbours for the proposed works under The Party Wall Act 1999 Explanatory booklets can be obtained free of charge from the D.O.E. publications despatch centre, Blackhorse Road, London SE9 8TT Tel 0181 691 9191.

A	Oct 08	Planning Issue	MS
Rev	Date	Comments	by

Project

Birdwell Club

Client

Mr G Manterfield

Drawing title

PROPOSED SPECIFICATIONS

Scale (s)	Drawing No.	Revision
NTS @ A3	08042/06	A
Date	Oct 08	
Drawn By	MS	