




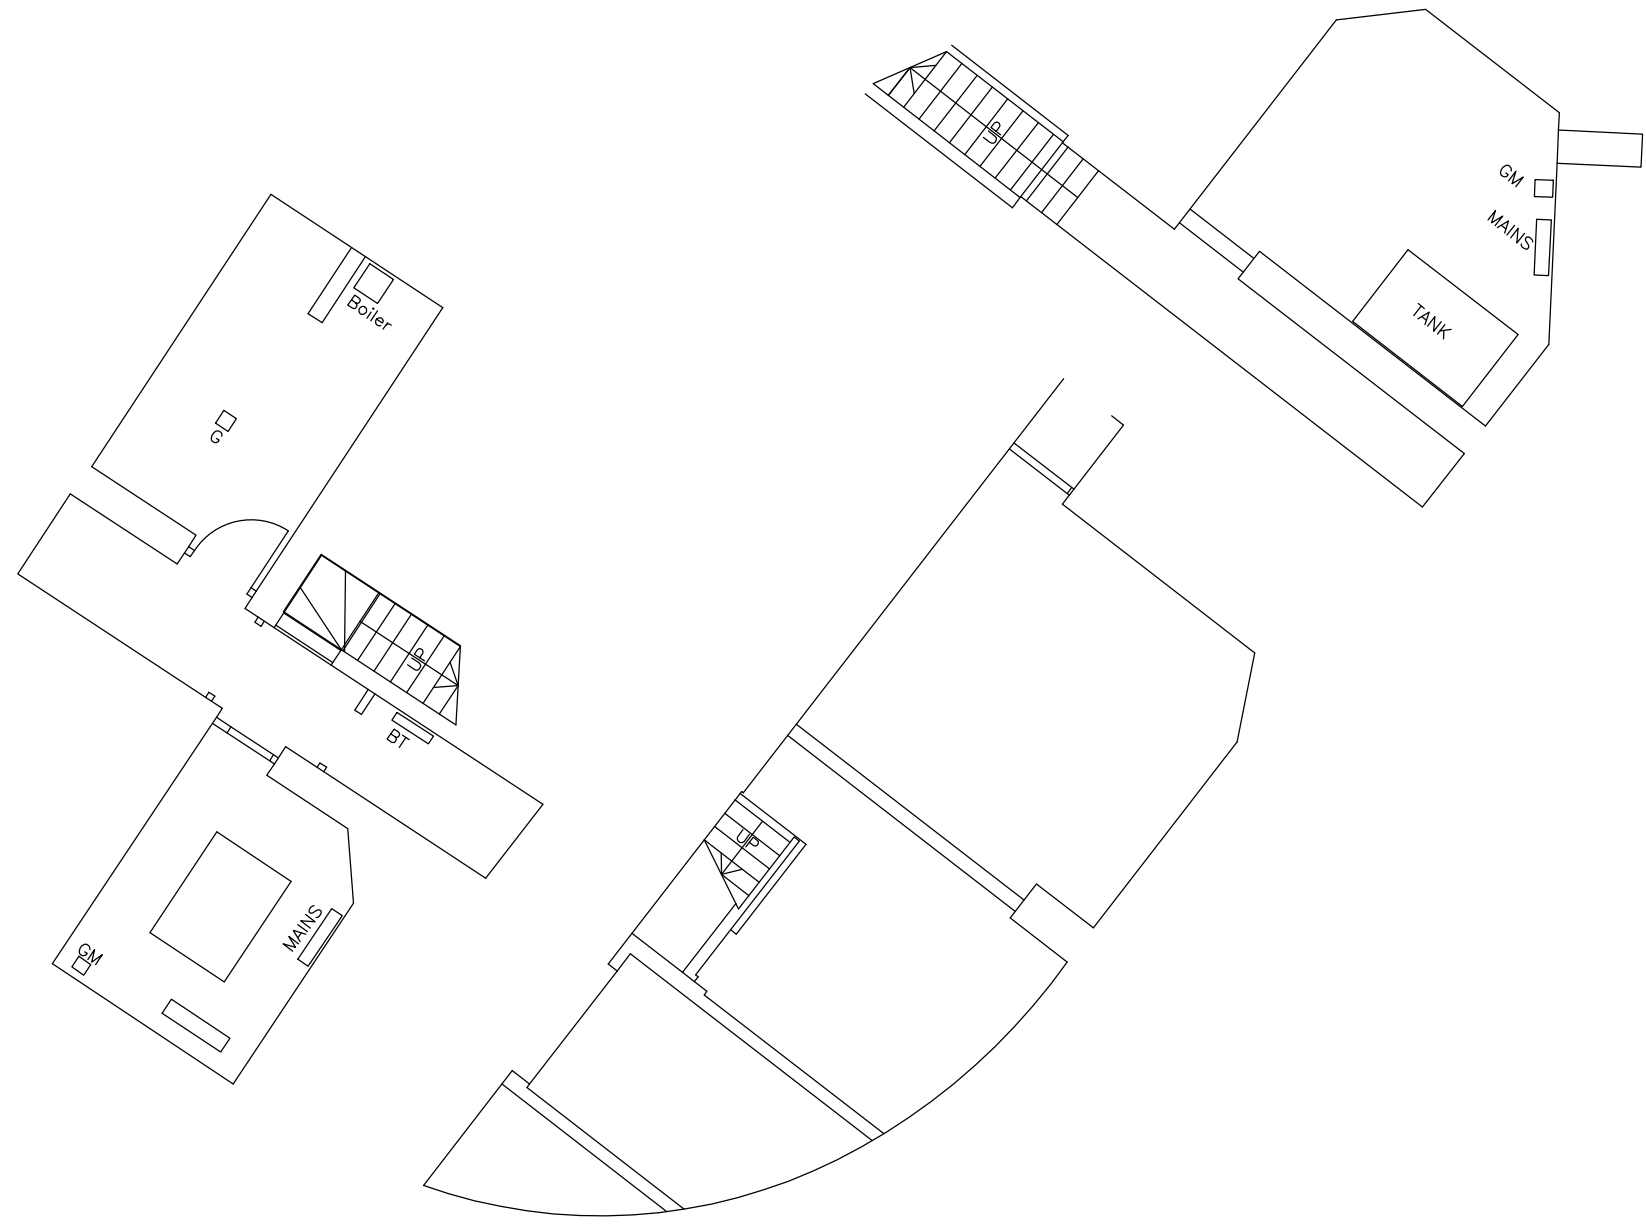


BASEMENT
SCALE 1:100

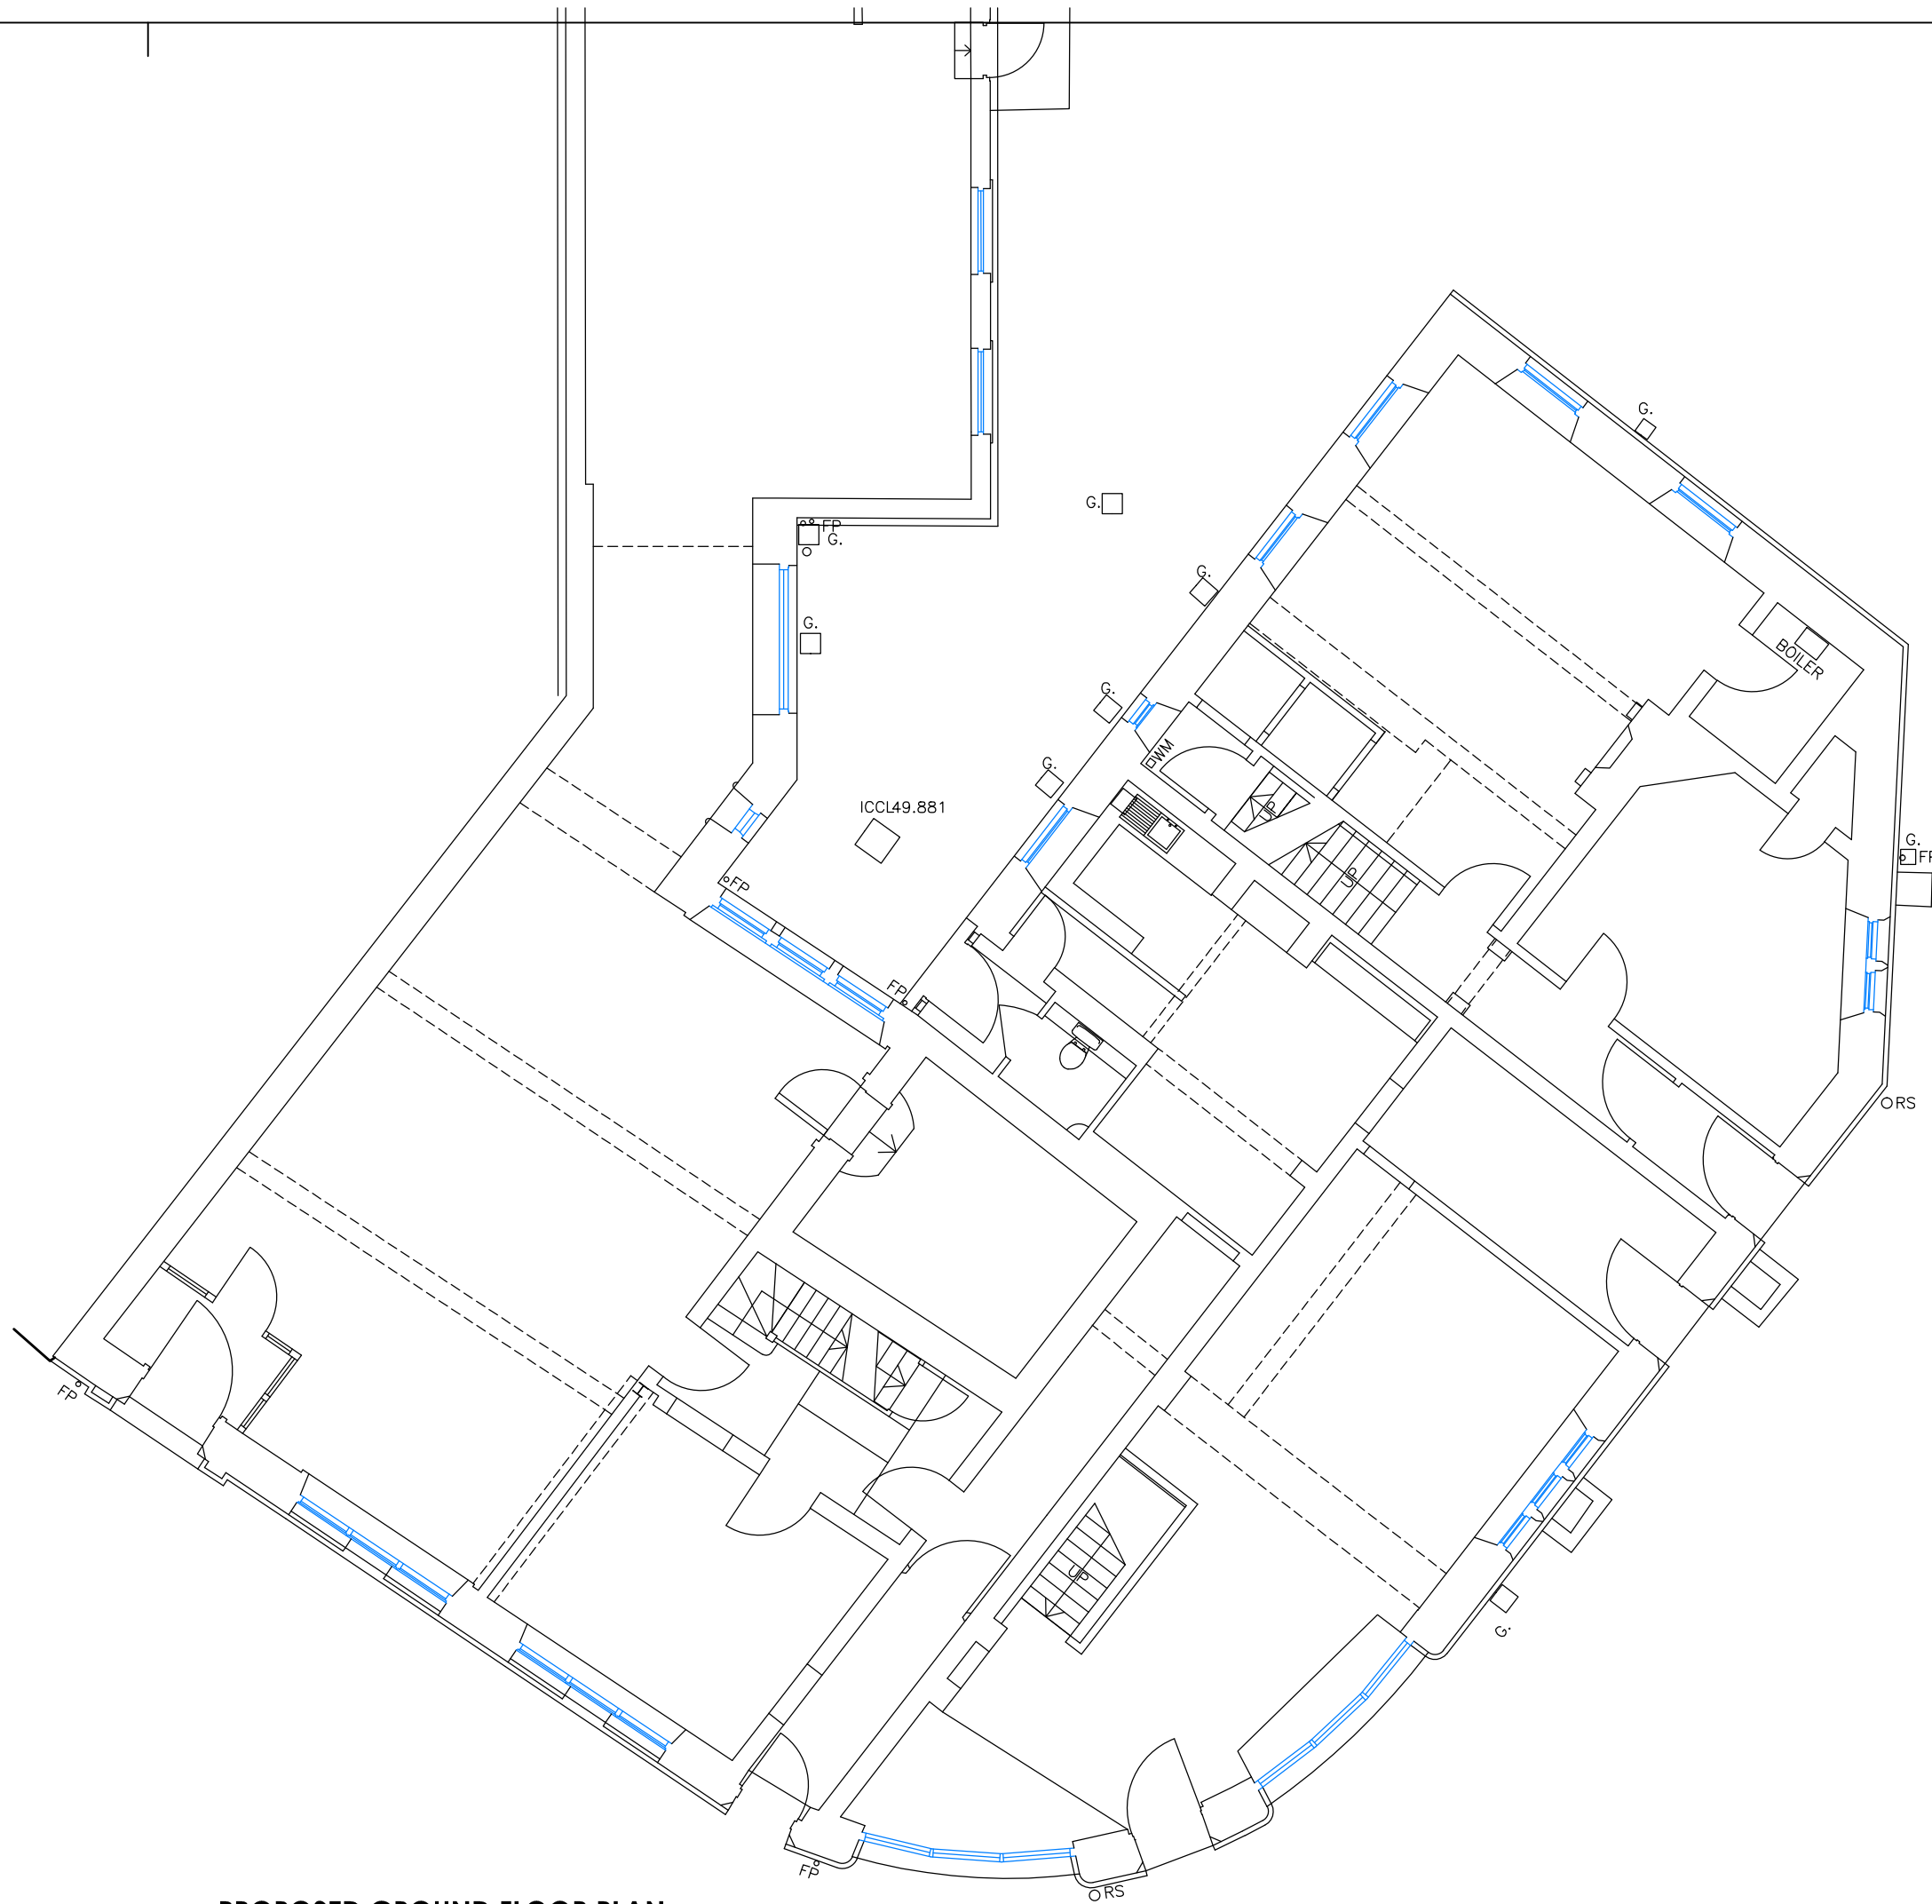

PROPOSED GROUND FLOOR PLAN
SCALE 1:100

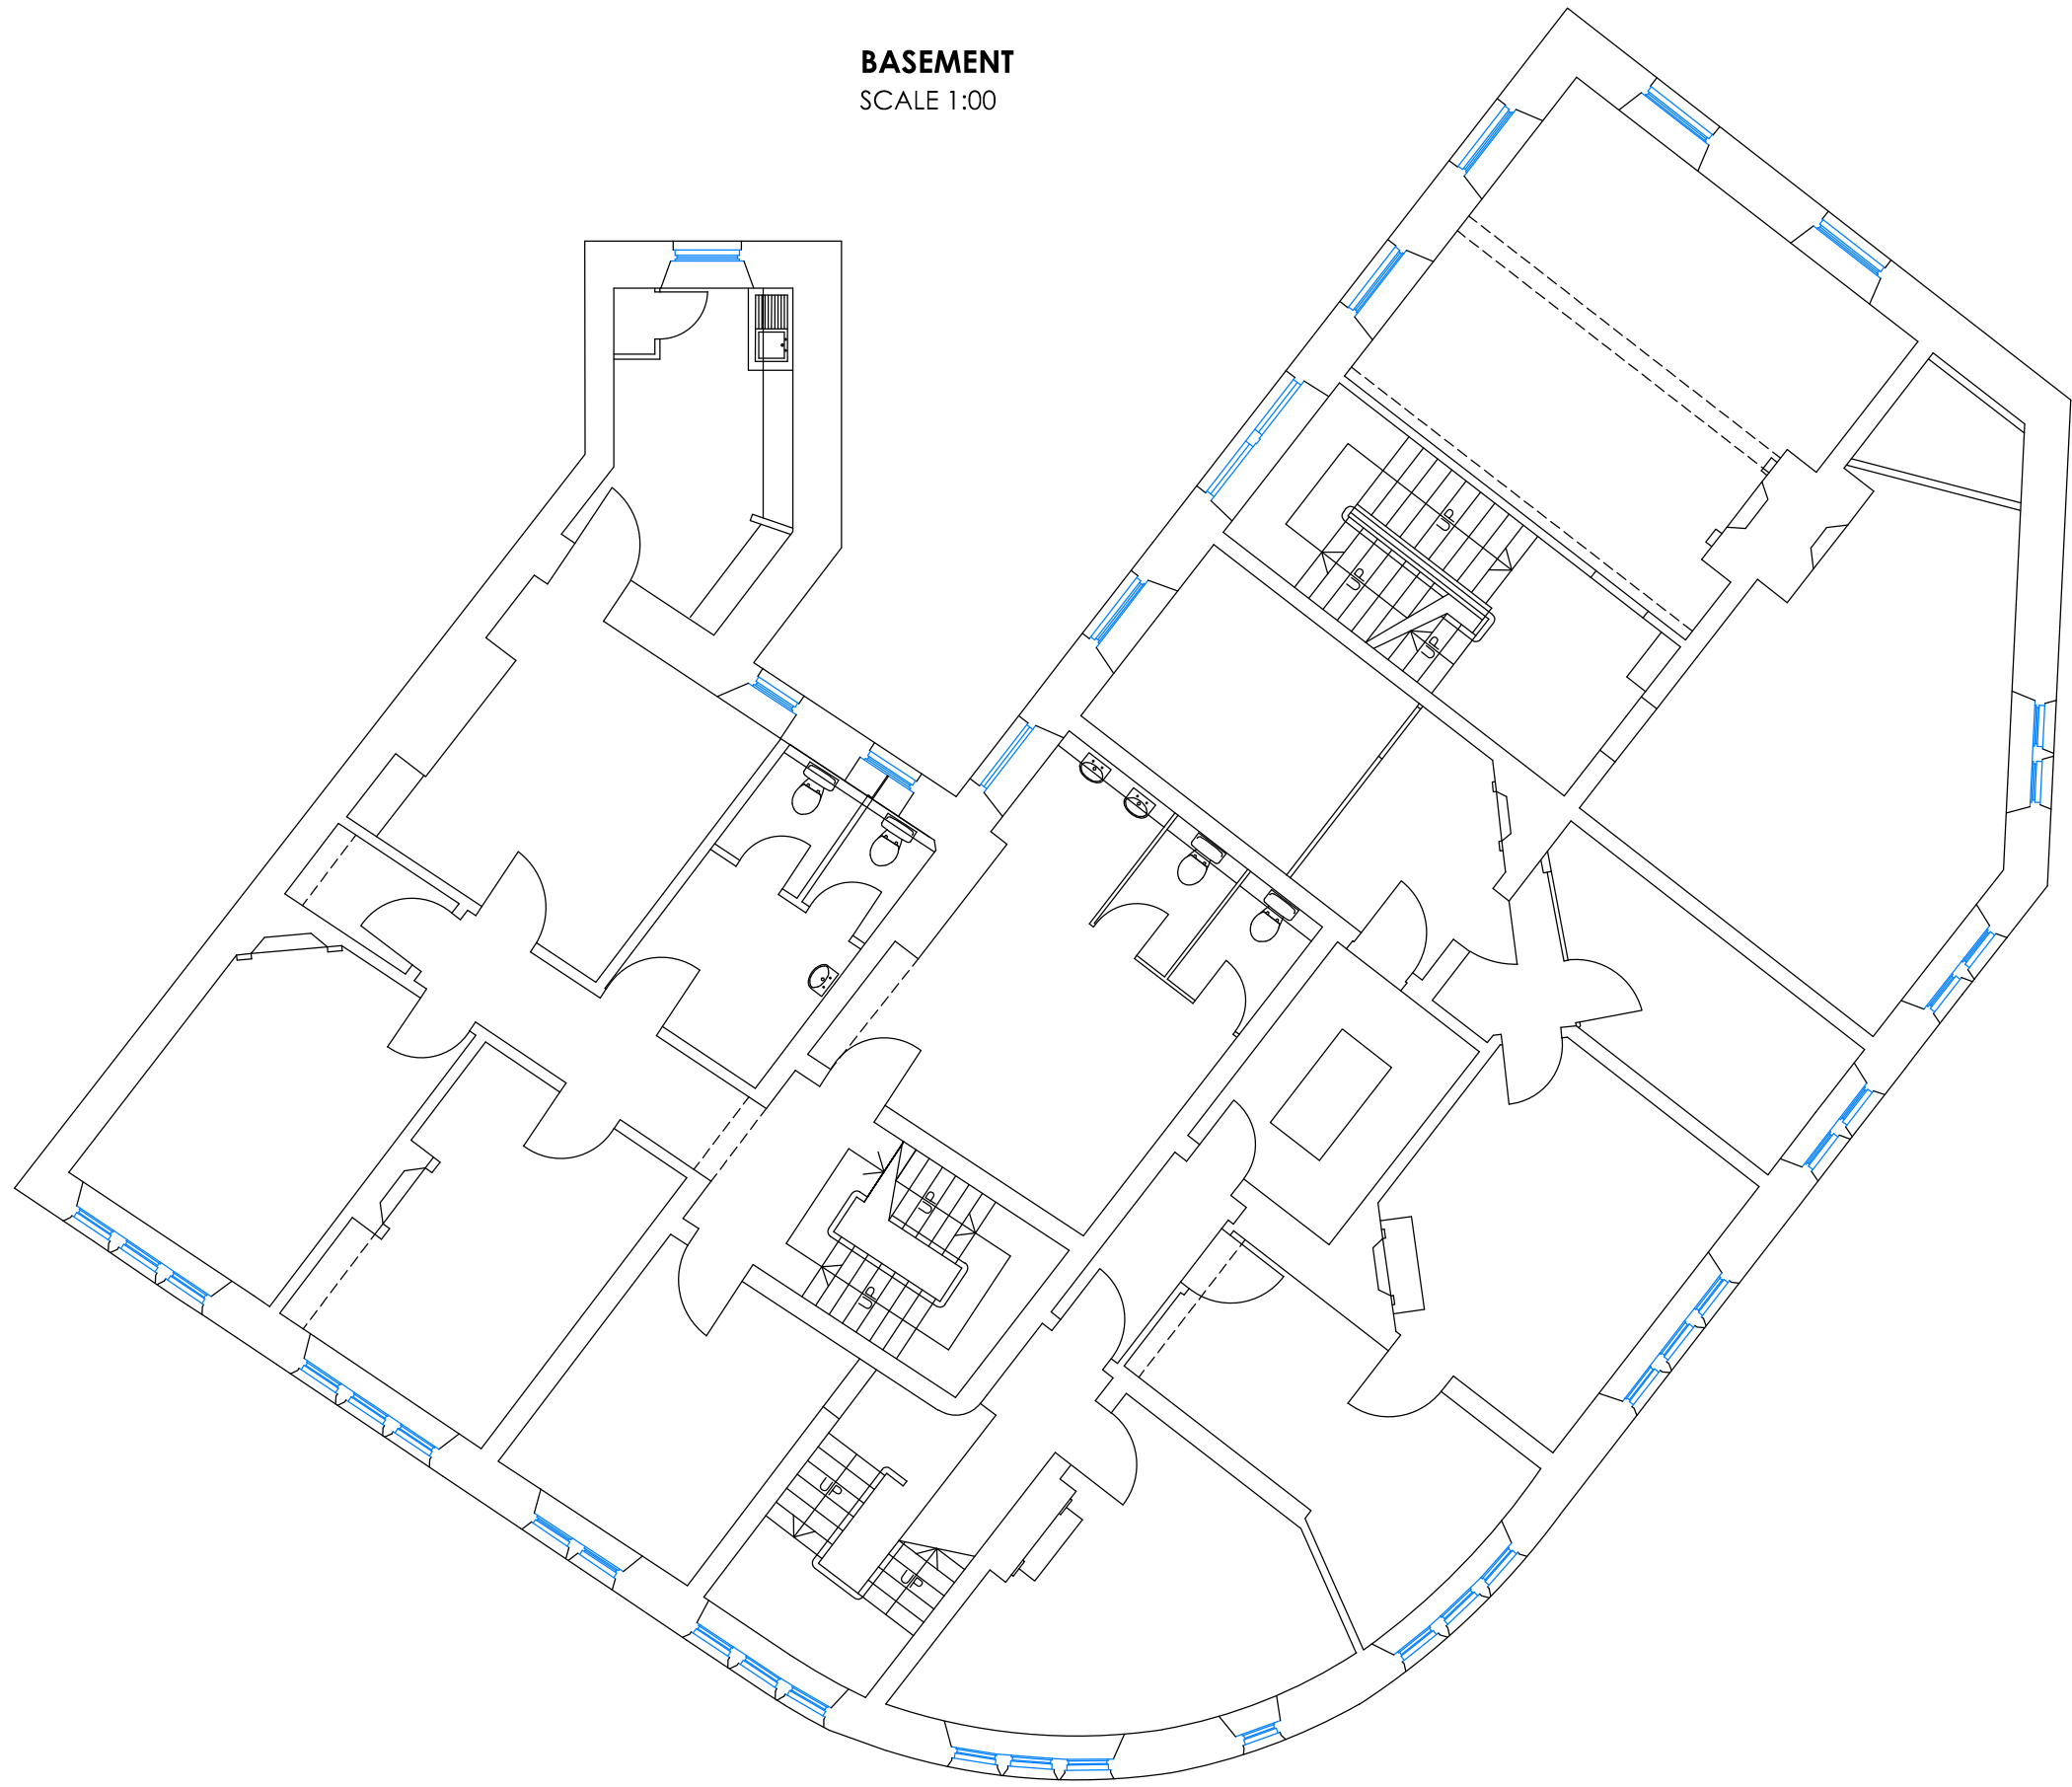

PROPOSED FIRST FLOOR PLAN
SCALE 1:100

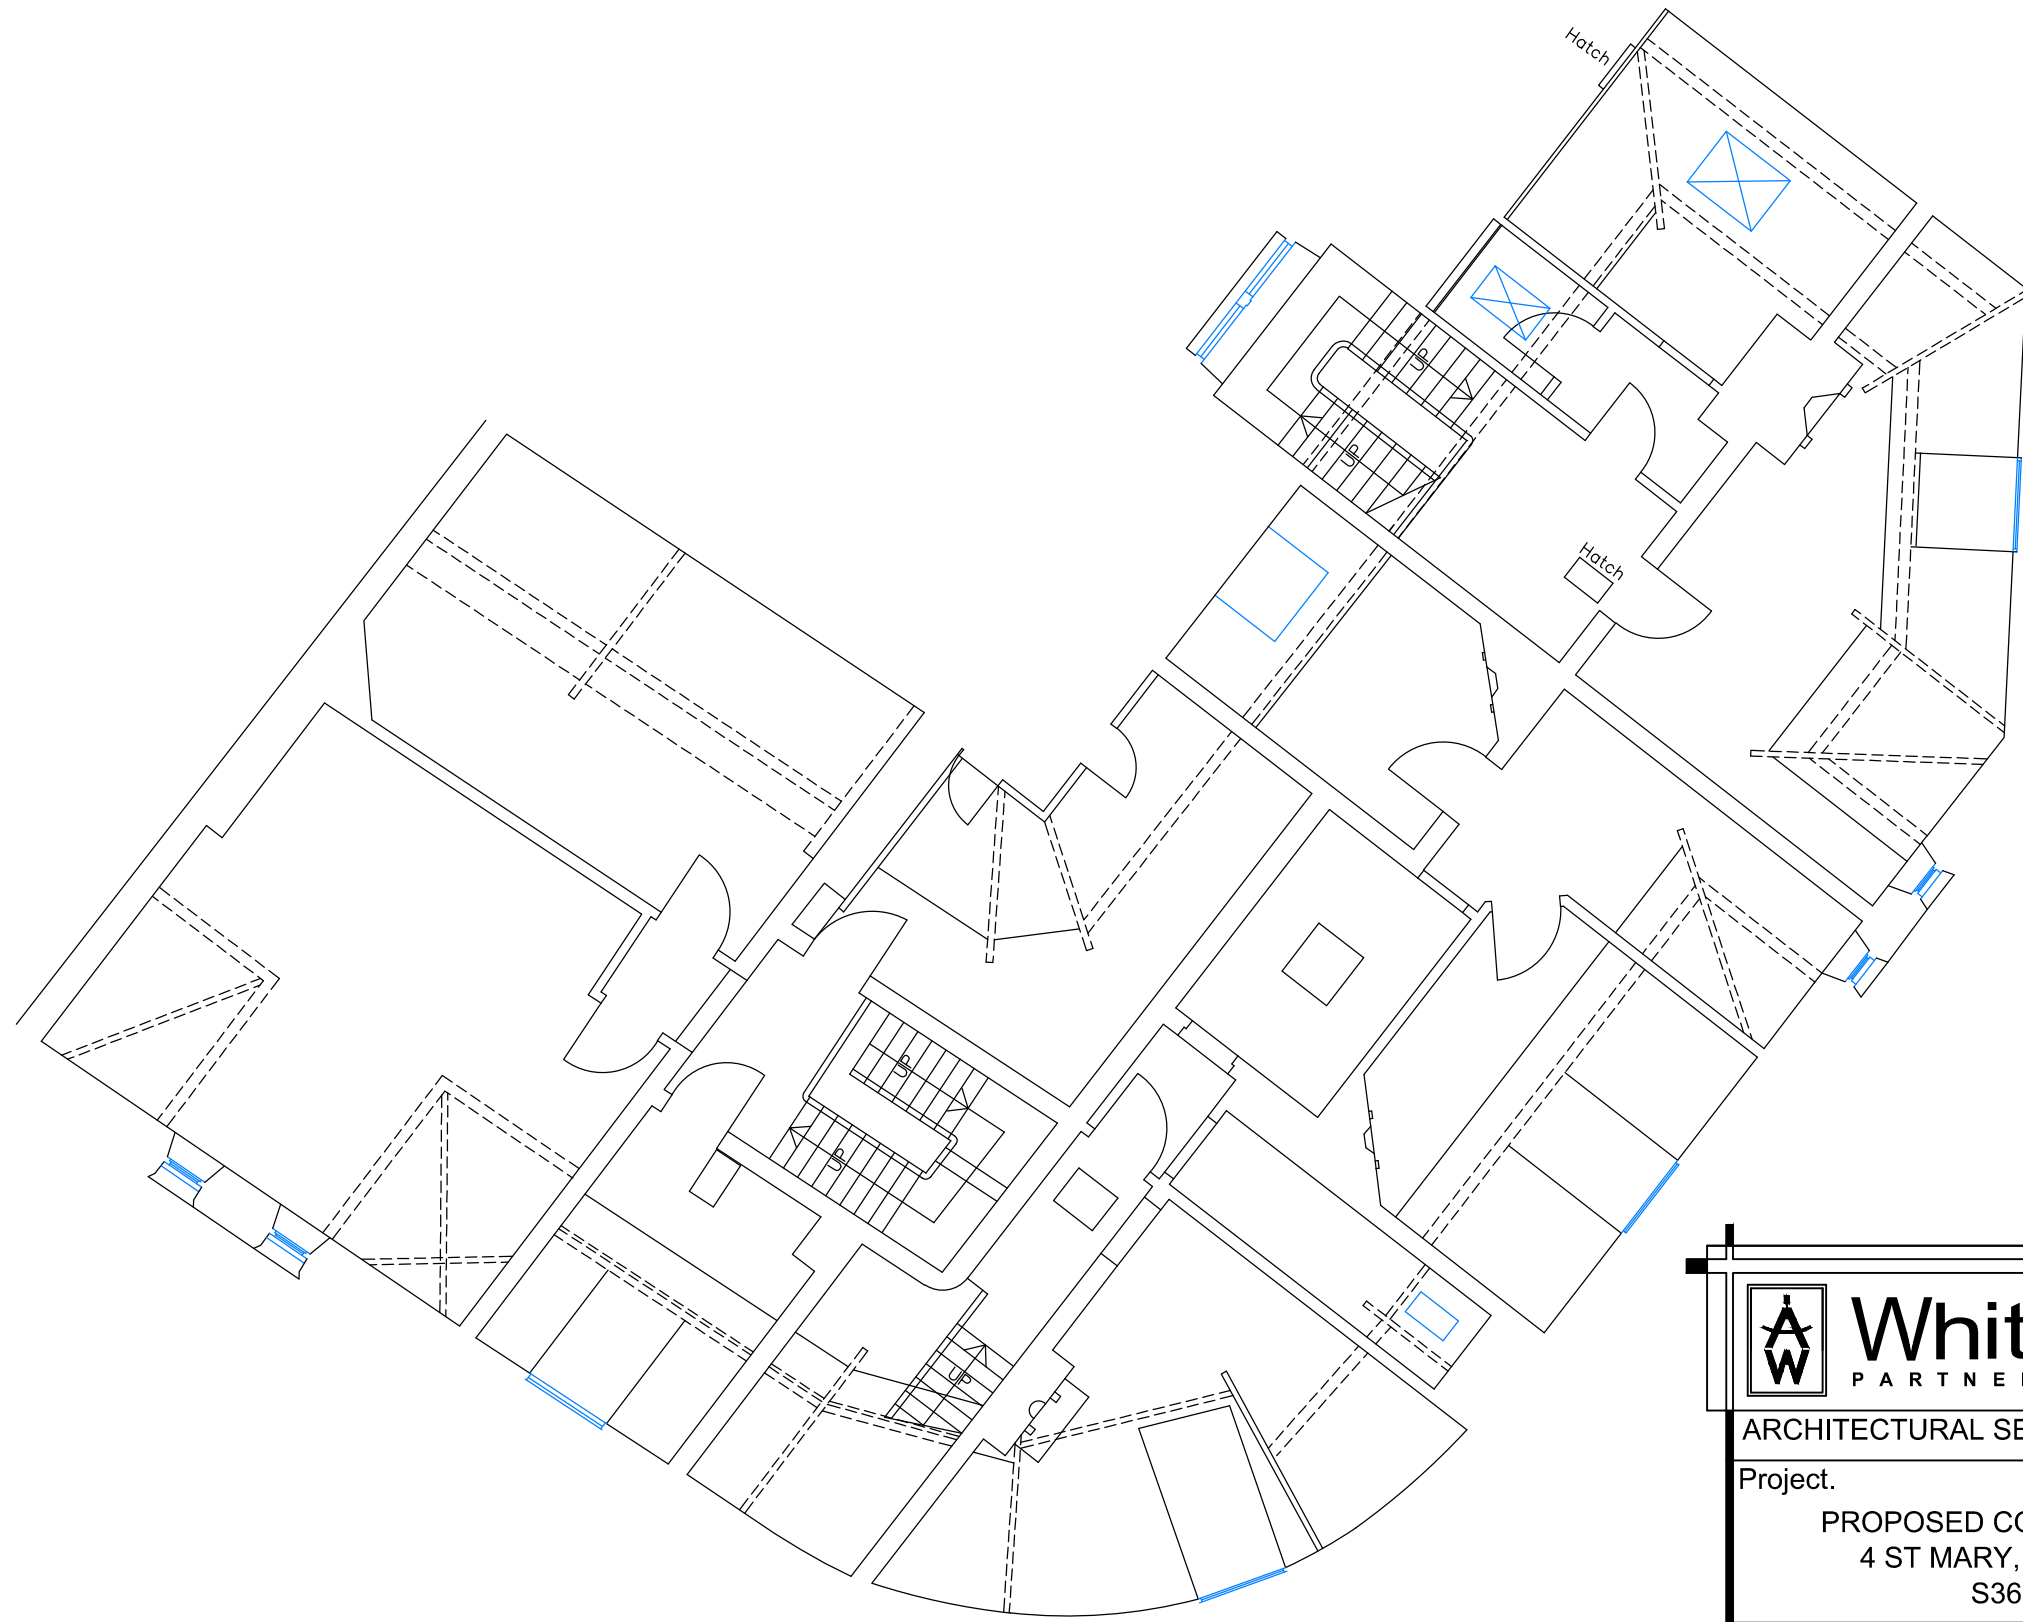

PROPOSED SECOND FLOOR PLAN
SCALE 1:100

 White Agus PARTNERSHIP			8 MORSTON BUSINESS PARK, WHALEY ROAD, BARUGH GREEN, BARNSELEY. S75 1HQ			Phone: 01226 208482 Fax: 01226 283030		
ARCHITECTURAL SERVICES AND SURVEYORS						Email: info@whiteaguspartnership.co.uk Web: www.whiteaguspartnership.co.uk		
Project. PROPOSED CONVERSION OF 4 ST MARY, PENISTONE S36 6DT					Client. MR M. RODGERS			
Drawing Title. EXISTING FLOOR PLANS					Date. MARCH 2017		Scale. 1:100 @ A1	
					Ref. 16-116		Dwg. No. 04	
Date	Suffix	Description			Date	Suffix	Description	