
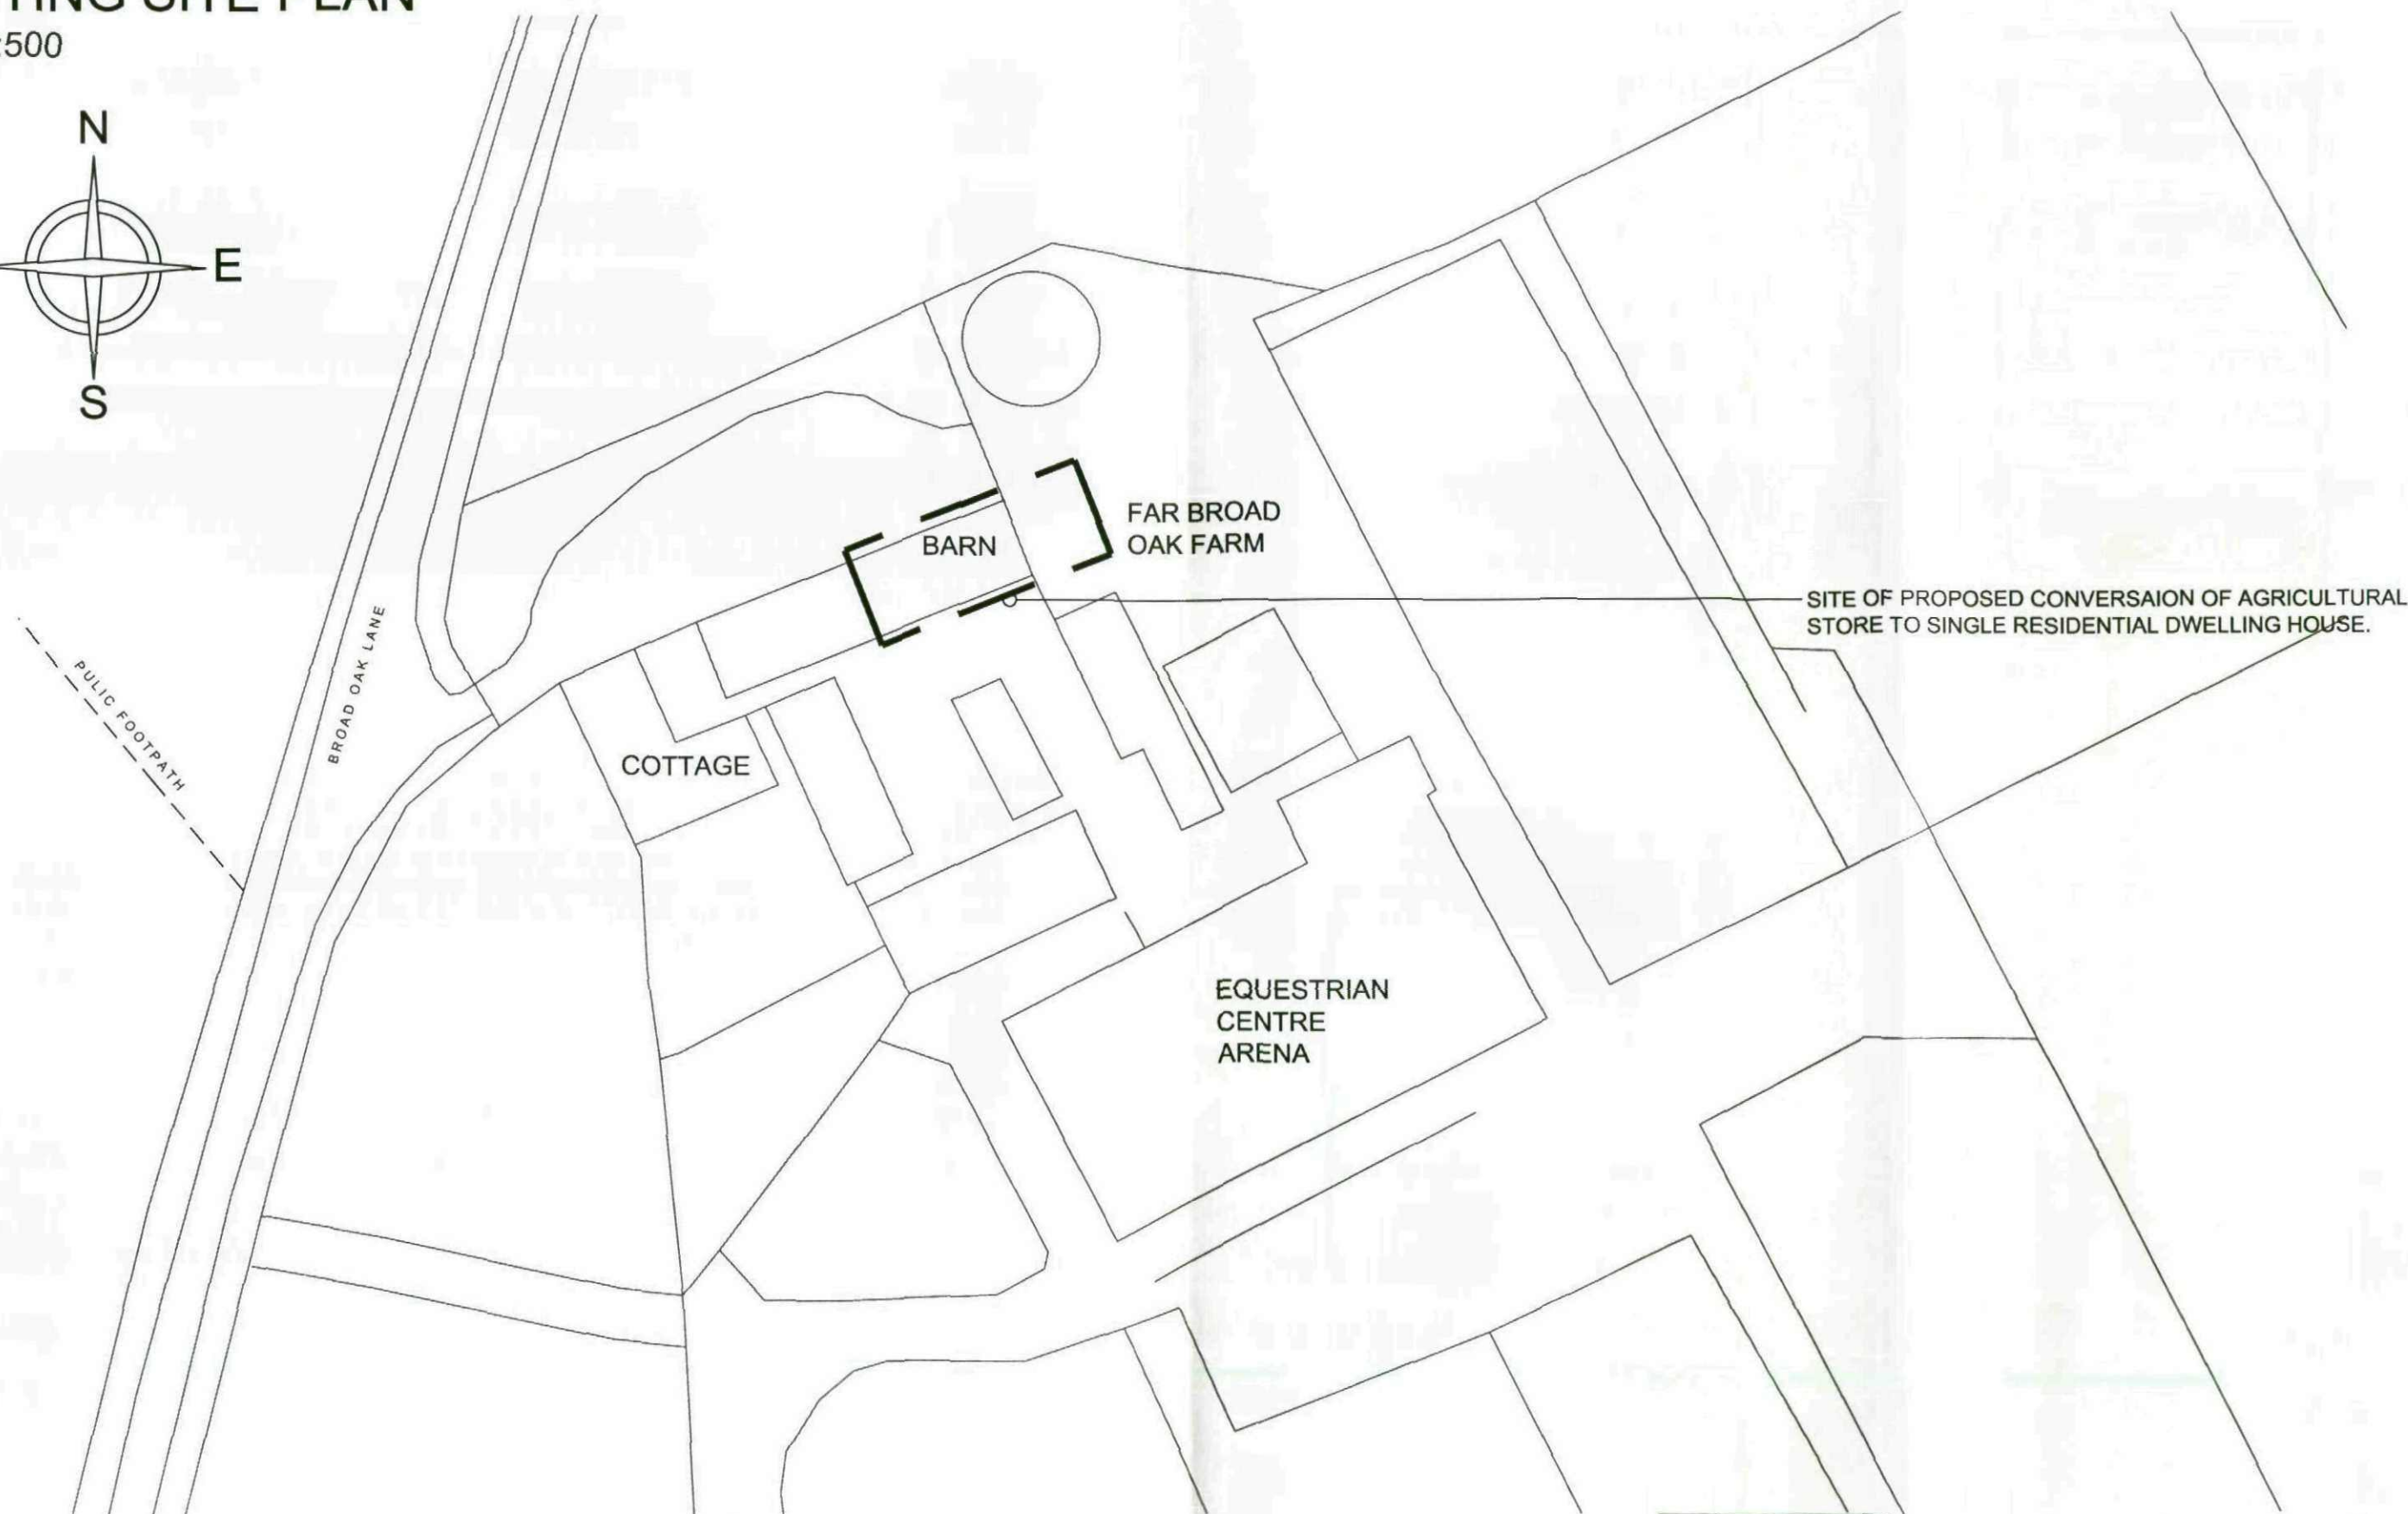


EXISTING SITE PLAN

scale 1:500

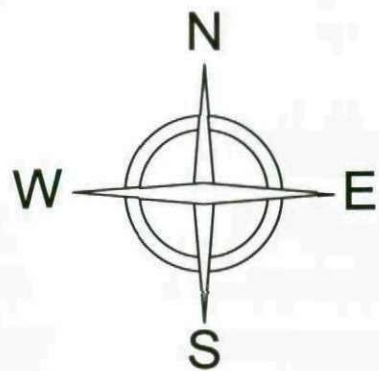

PLANNING

FAR BROAD OAK FARM,
BROAD OAK LANE, S36 7GE
EXISTING SITE PLAN

25 Queens Square Business Park
Huddersfield Road
Holmfirth
West Yorkshire HD9 6QZ



J + J BOLCHOVER
ARCHITECTS



NOTE:
THIS DRAWING IS FOR
PLANNING PURPOSES ONLY.

DRAWING No	SCALE	DATE	DRAWN
H187 / PL / 101	1:500@A3	JULY 2011	JMW

Tel 01484 303 800
Fax 01484 664 133

EXISTING BARN PLAN

scale 1:50

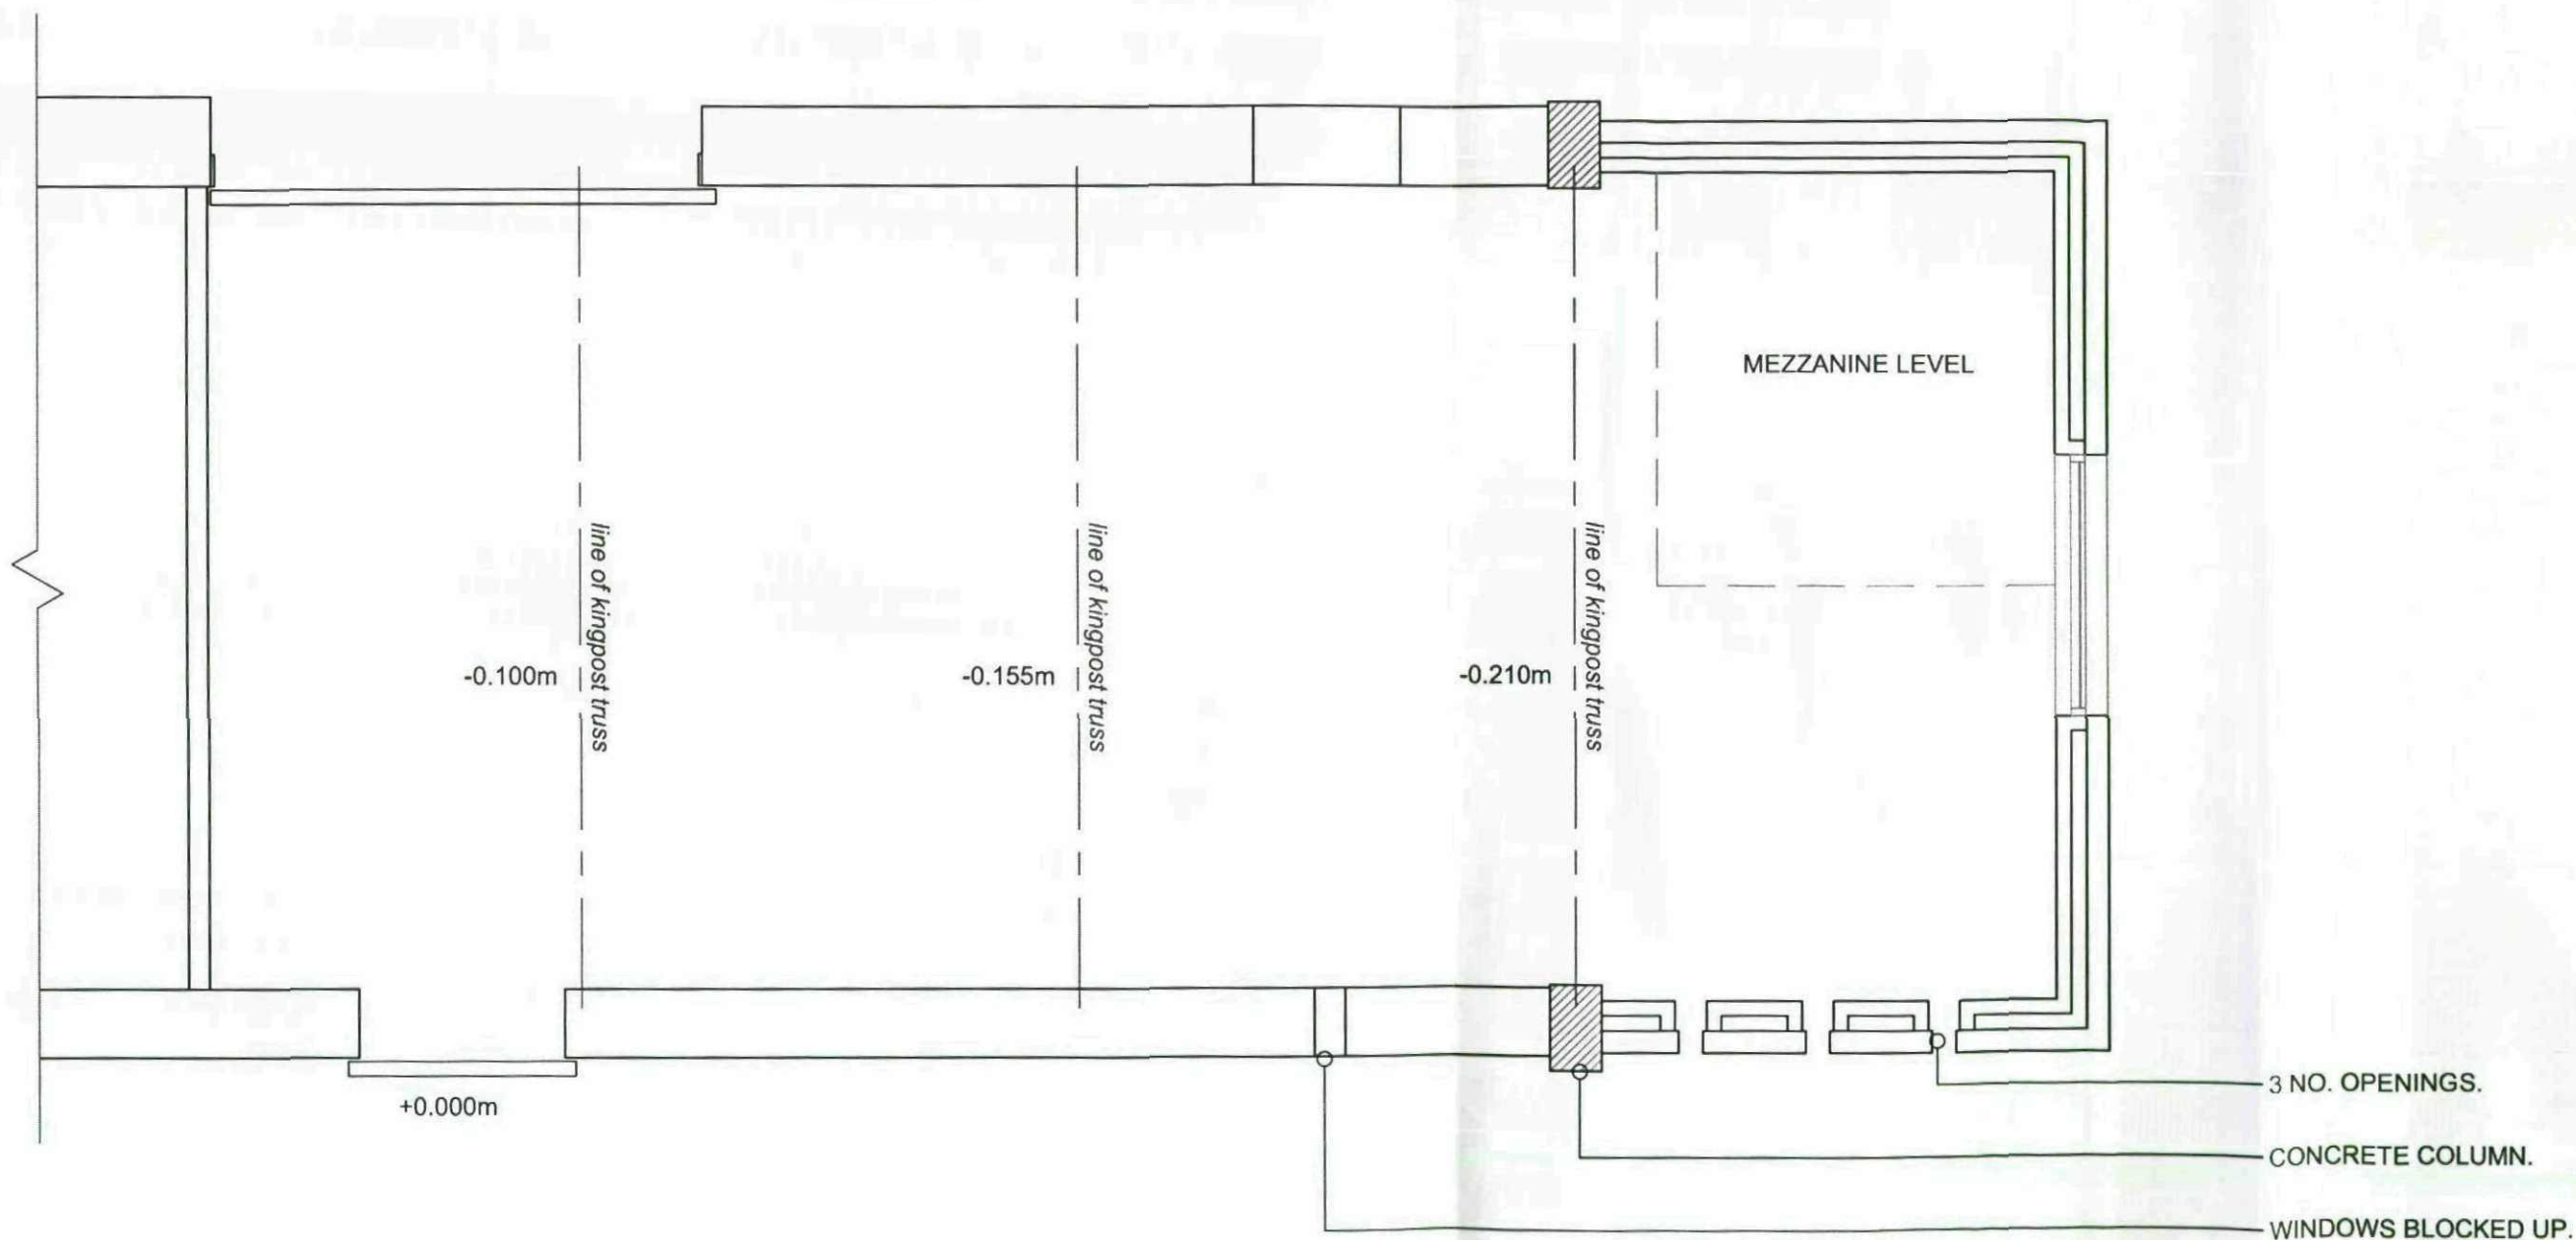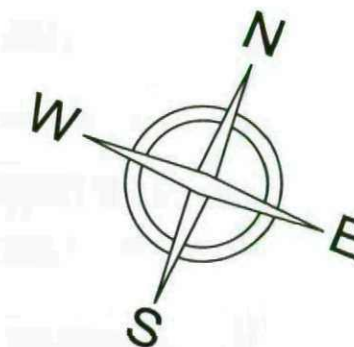

PLANNING

FAR BROAD OAK FARM,
BROAD OAK LANE, S36 7GE
EXISTING BARN PLAN

DRAWING No. SCALE DATE DRAWN
H187 / PL / 102 1:50@A3 JULY 2011 JMW

25 Queens Square Business Park
Huddersfield Road
Holmfirth
West Yorkshire HD9 6QZ

Tel 01484 303 800
Fax 01484 664 133




J + J BOLCHOVER
ARCHITECTS

NOTE:
THIS DRAWING IS FOR
PLANNING PURPOSES ONLY.


EXISTING BARN NORTH ELEVATION

scale 1:100

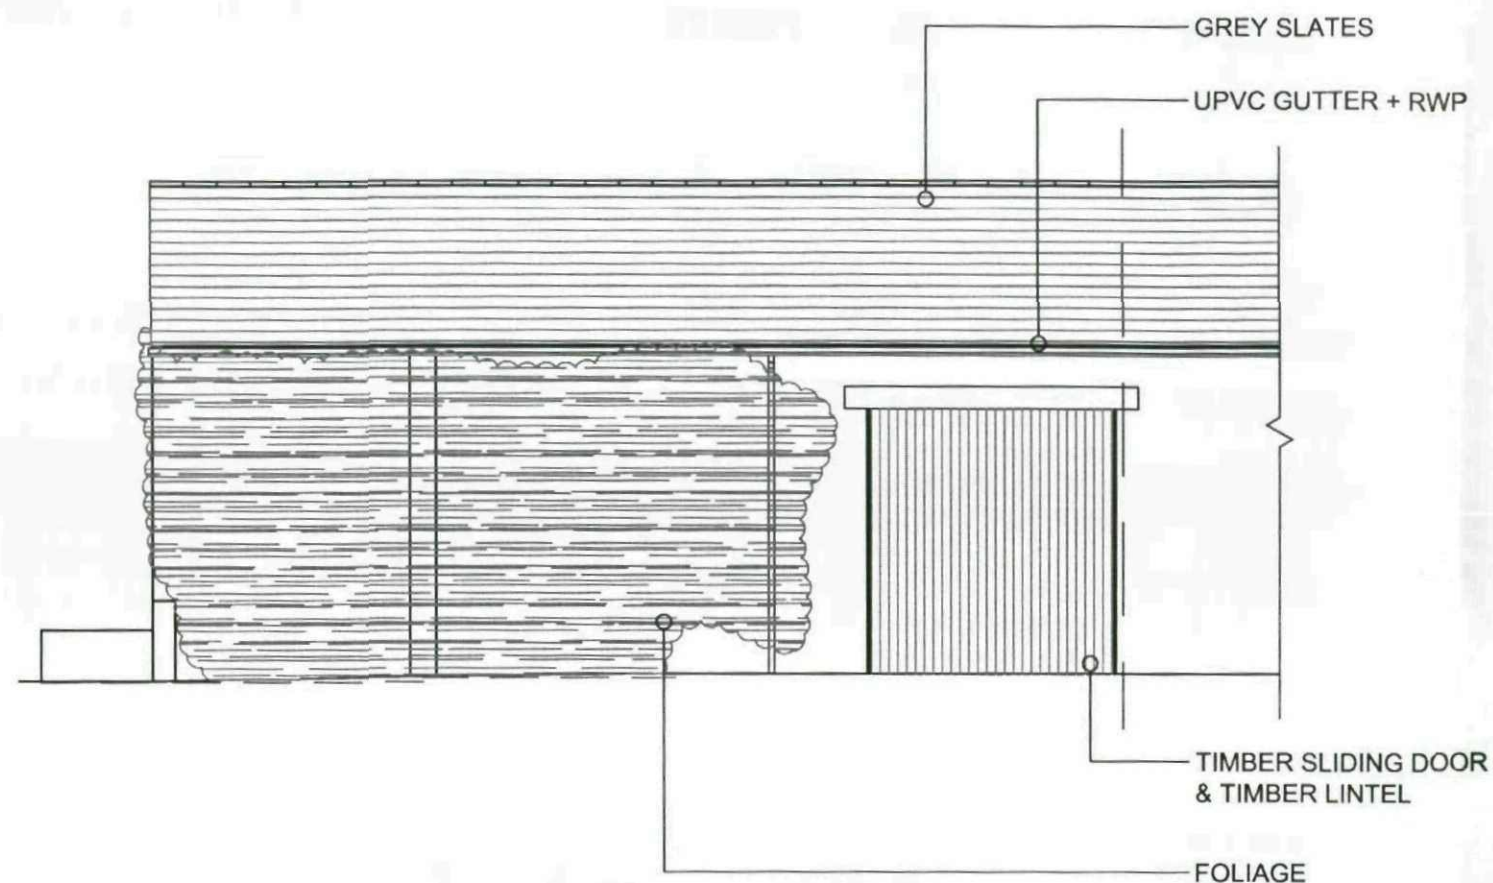


EXISTING BARN EAST ELEVATION

scale 1:100

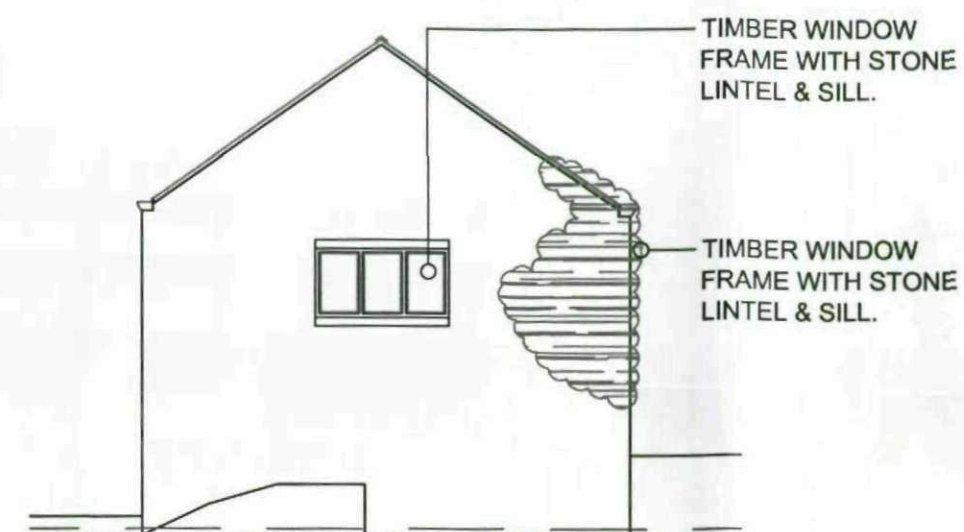

EXISTING BARN SOUTH ELEVATION

scale 1:100

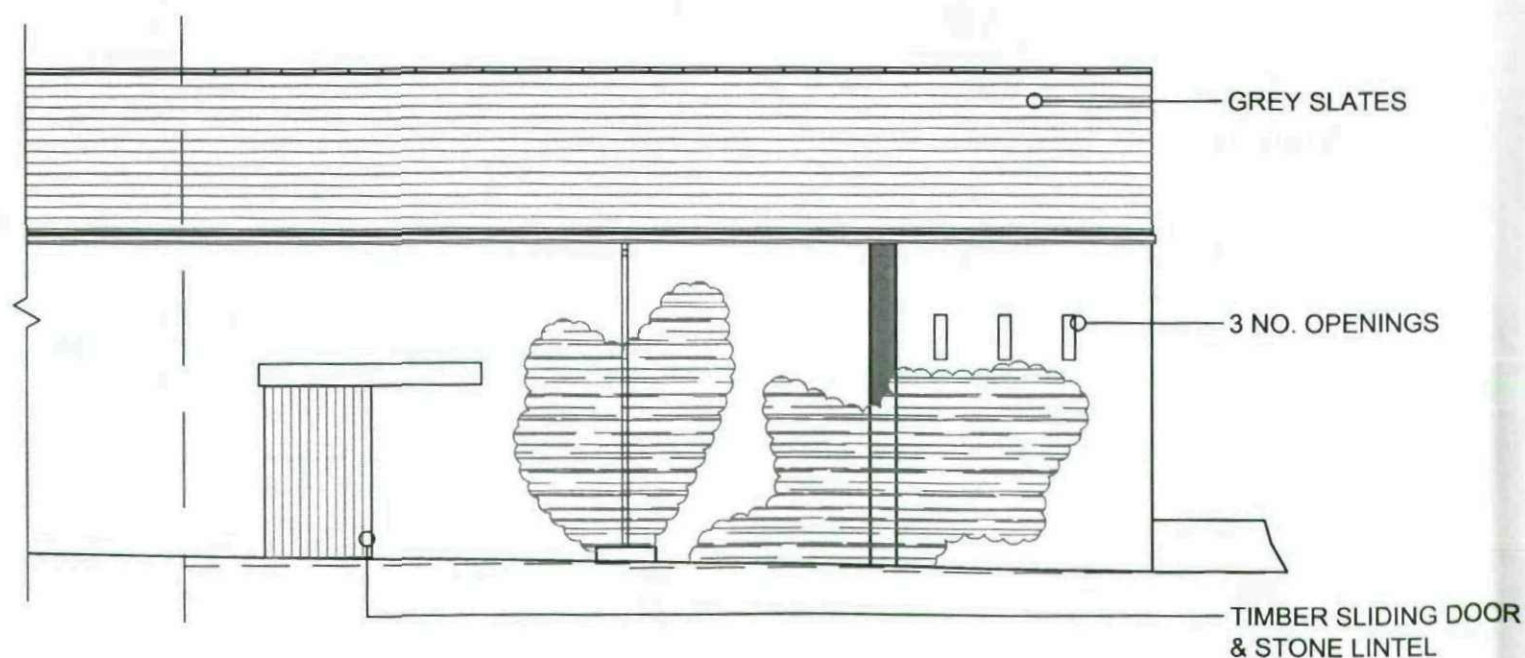

NOTE:
THIS DRAWING IS FOR
PLANNING PURPOSES ONLY.

PLANNING

FAR BROAD OAK FARM,
BROAD OAK LANE, S36 7GE
EXISTING BARN ELEVATIONS

DRAWING No	SCALE	DATE	DRAWN
H187 / PL / 103	1:100@A3	JULY 2011	JMW



25 Queens Square Business Park
Huddersfield Road
Holmfirth
West Yorkshire HD9 6QZ

Tel 01484 303 800
Fax 01484 664 133

J.J.
J + J BOLCHOVER
ARCHITECTS

PROPOSED GROUND FLOOR

scale 1:50

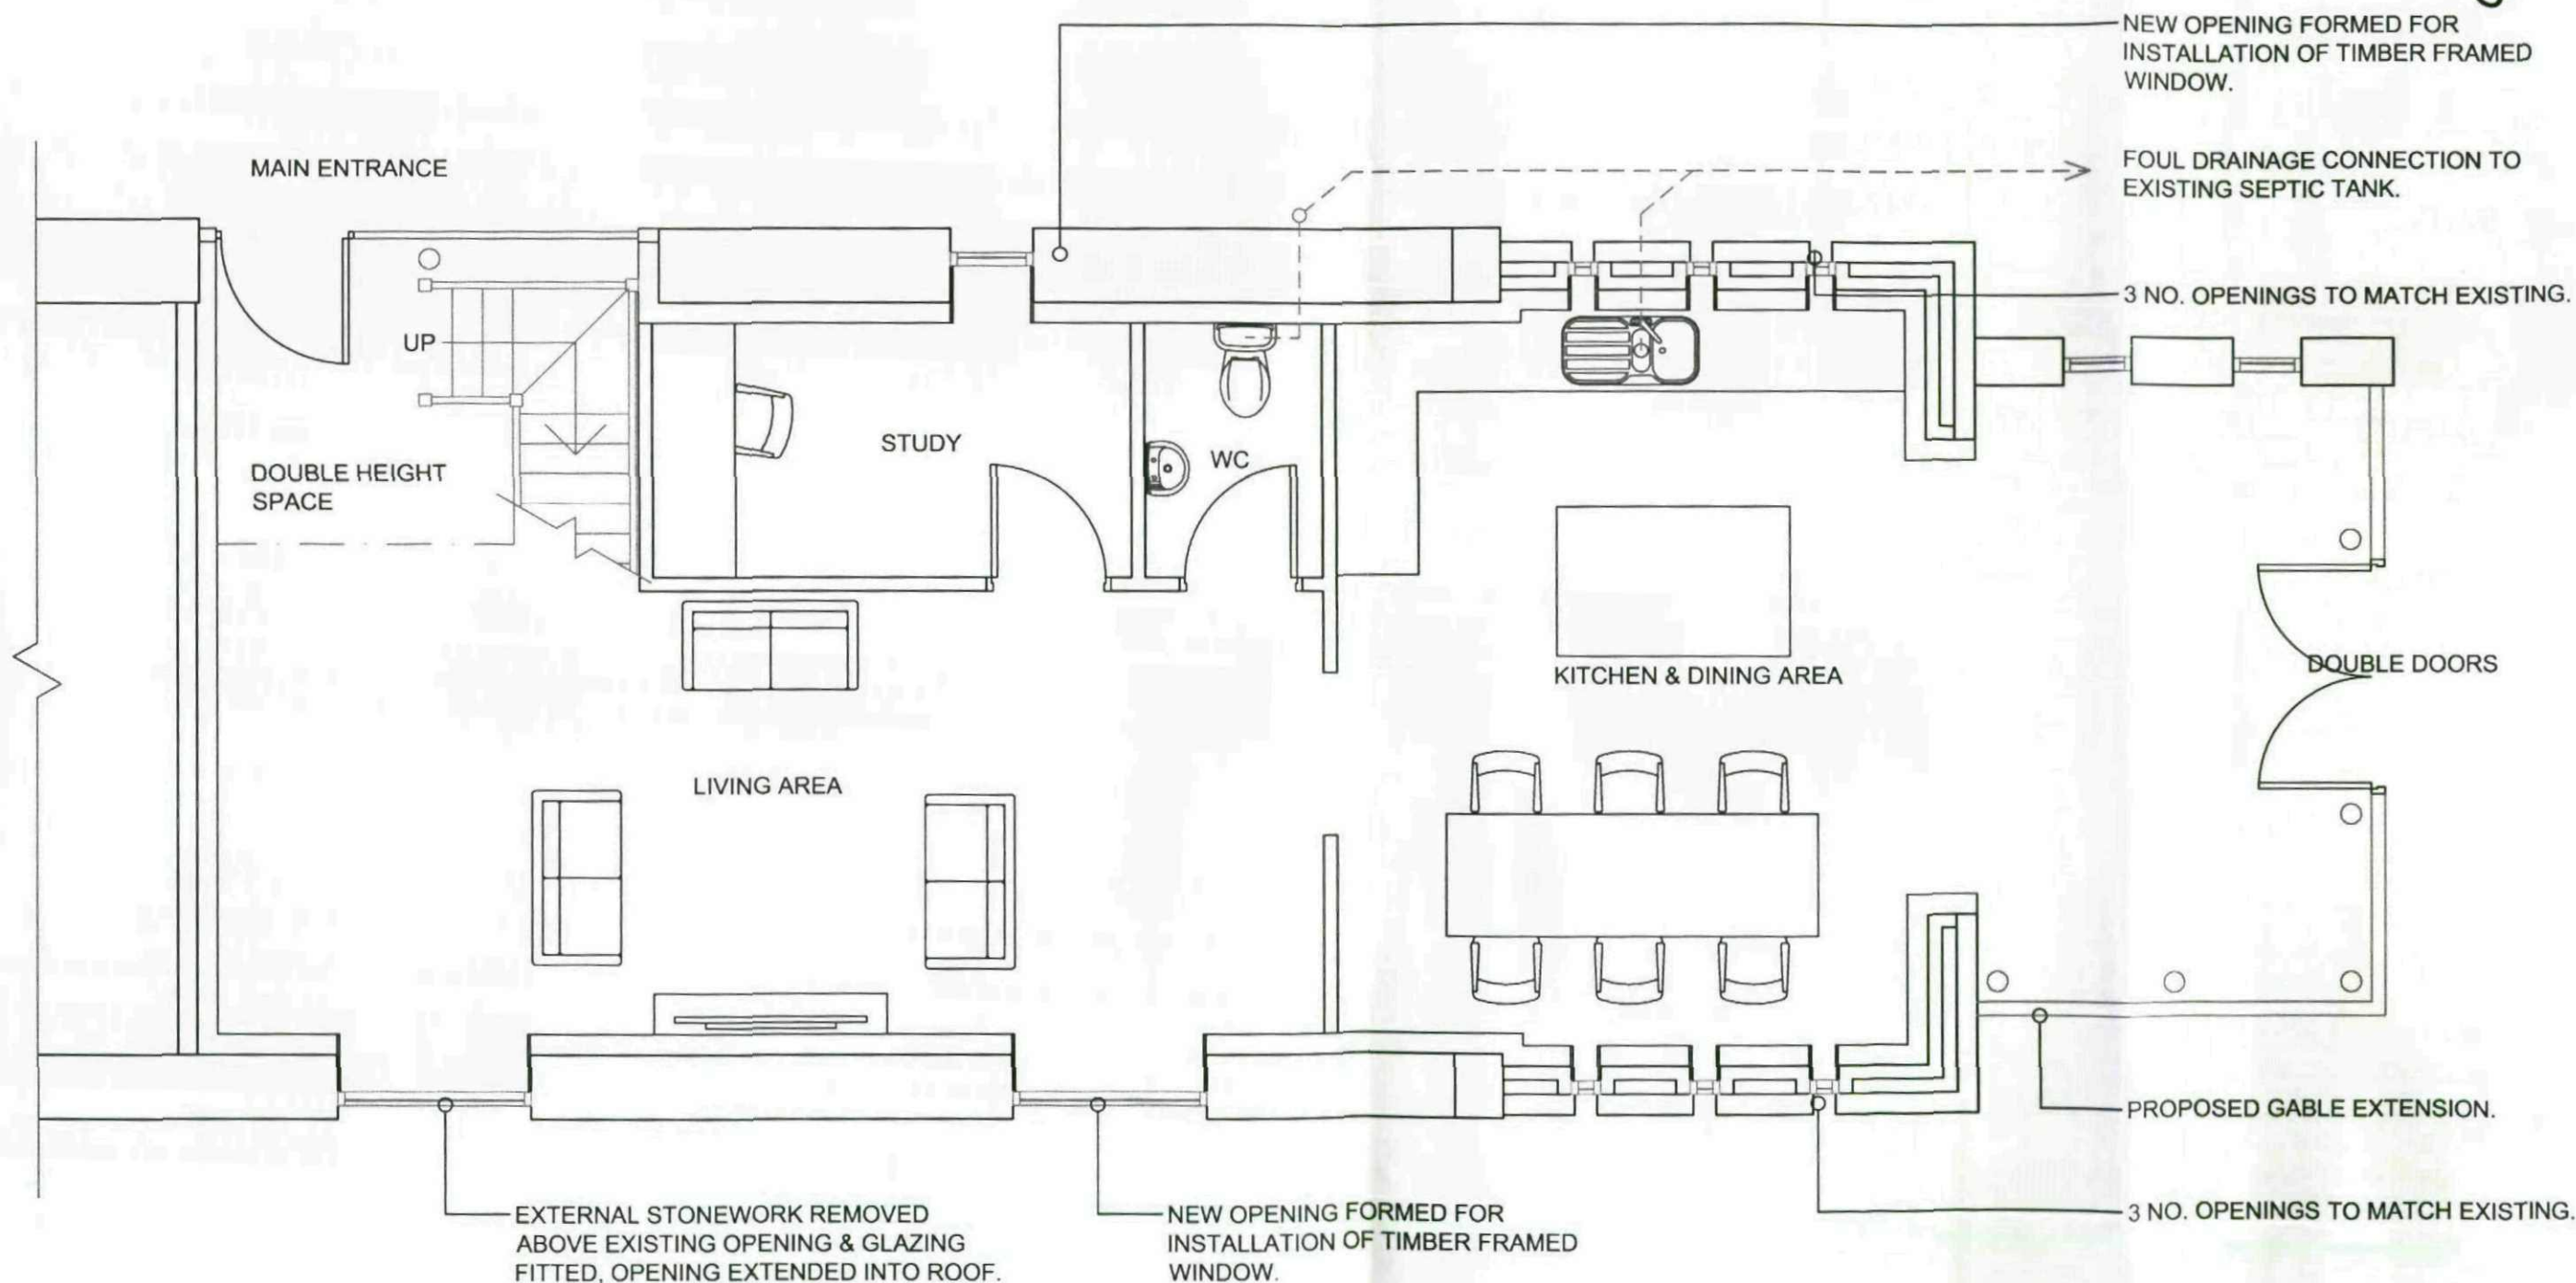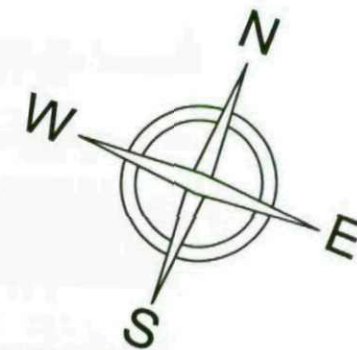

PLANNING

FAR BROAD OAK FARM,
BROAD OAK LANE, S36 7GE
PROPOSED GROUND FLOOR

25 Queens Square Business Park
Huddersfield Road
Holmfirth
West Yorkshire HD9 6QZ



J + J BOLCHOVER
ARCHITECTS



NOTE:
THIS DRAWING IS FOR
PLANNING PURPOSES ONLY.

DRAWING No	SCALE	DATE	DRAWN
H187 / PL / 201	1:50@A3	JULY 2011	JMW

Tel 01484 303 800
Fax 01484 664 133

PROPOSED FIRST FLOOR

scale 1:50

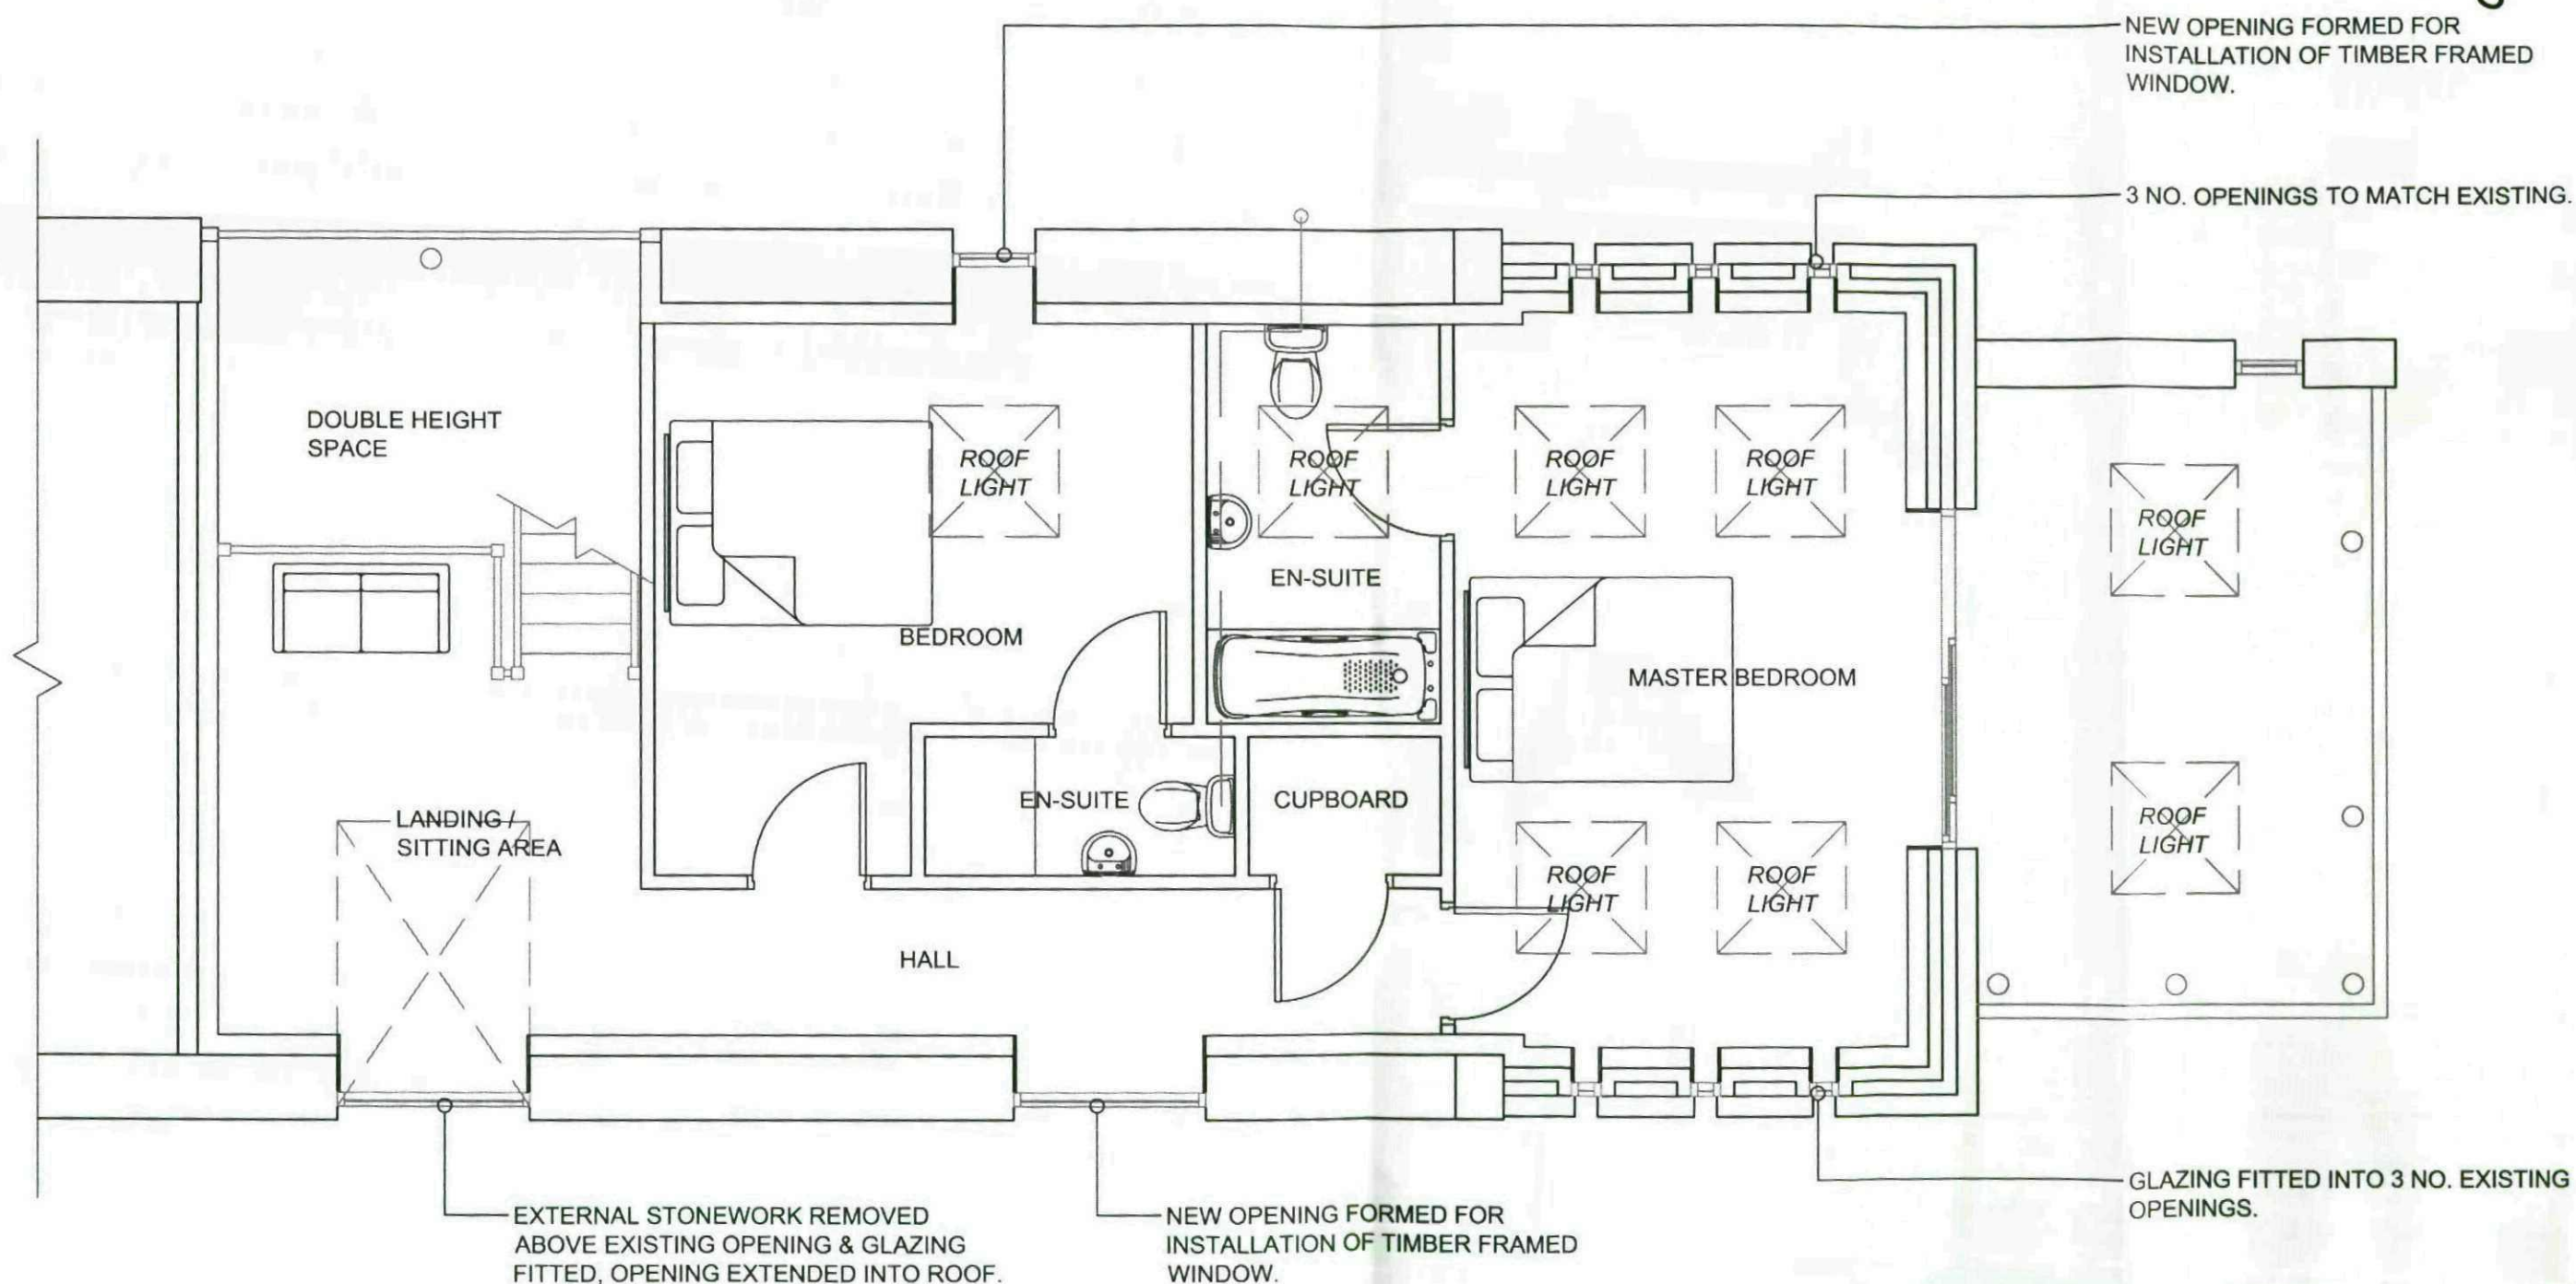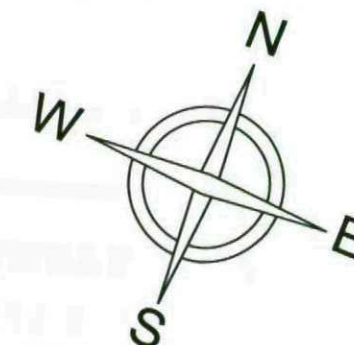

PLANNING

FAR BROAD OAK FARM,
BROAD OAK LANE, S36 7GE
PROPOSED FIRST FLOOR

25 Queens Square Business Park
Huddersfield Road
Holmfirth
West Yorkshire HD9 6QZ



J + J BOLCHOVER
ARCHITECTS


NOTE:
THIS DRAWING IS FOR
PLANNING PURPOSES ONLY.

DRAWING No	SCALE	DATE	DRAWN
H187 / PL / 202	1:50@A3	JULY 2011	JMW

Tel 01484 303 800
Fax 01484 664 133


PROPOSED BARN NORTH ELEVATION 04

scale 1:100

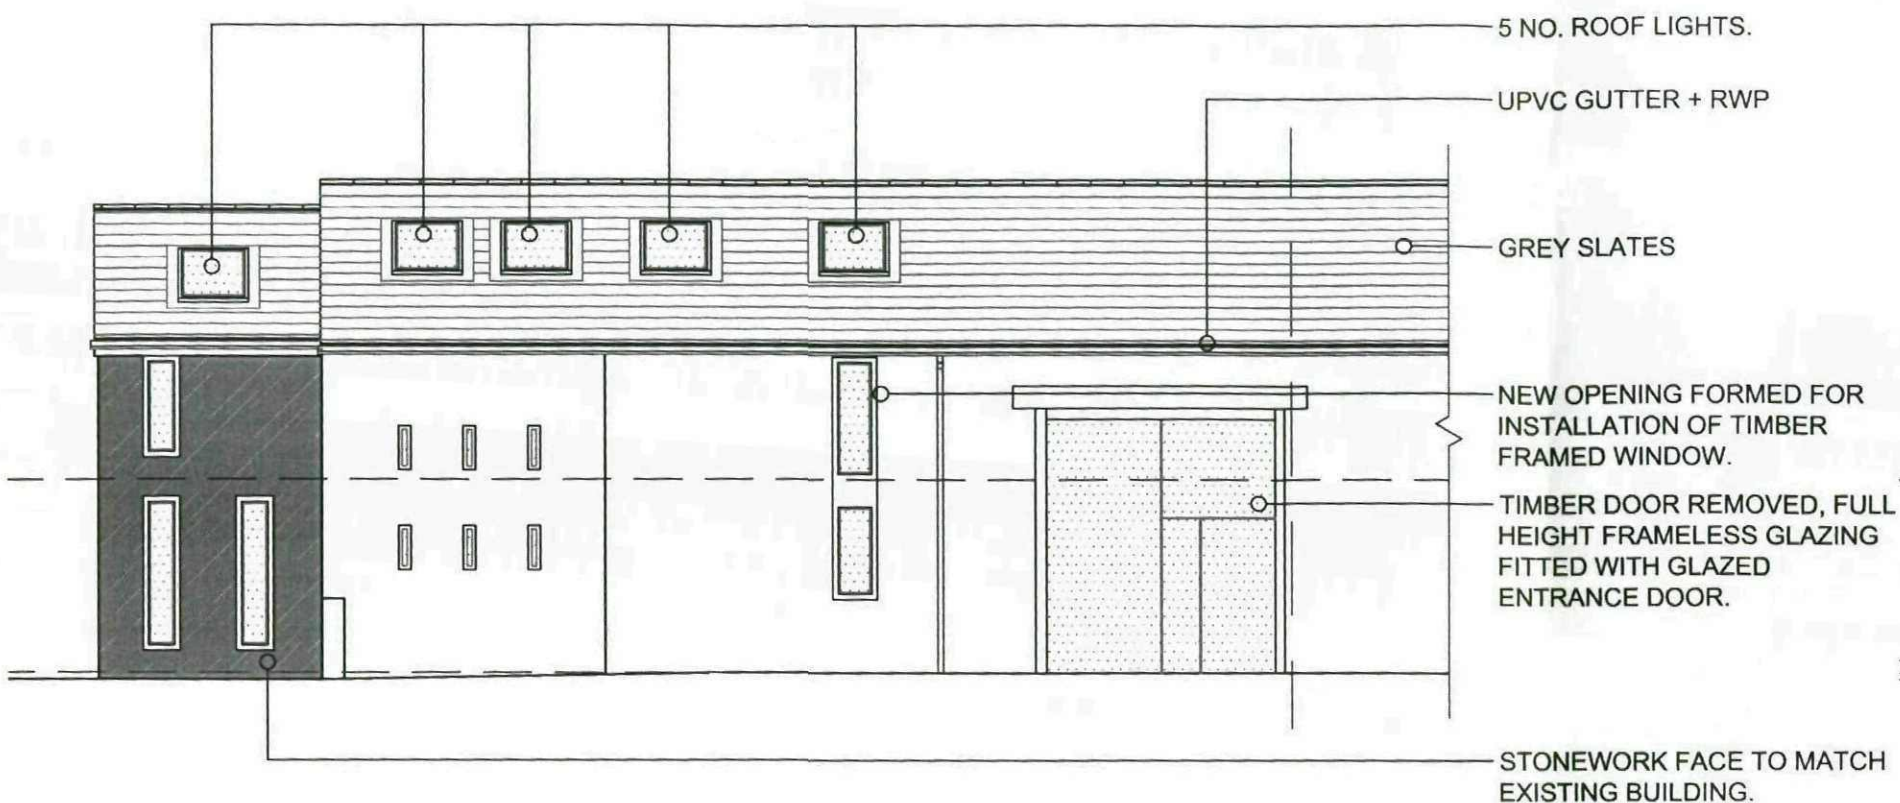

PROPOSED BARN EAST ELEVATION 04

scale 1:100

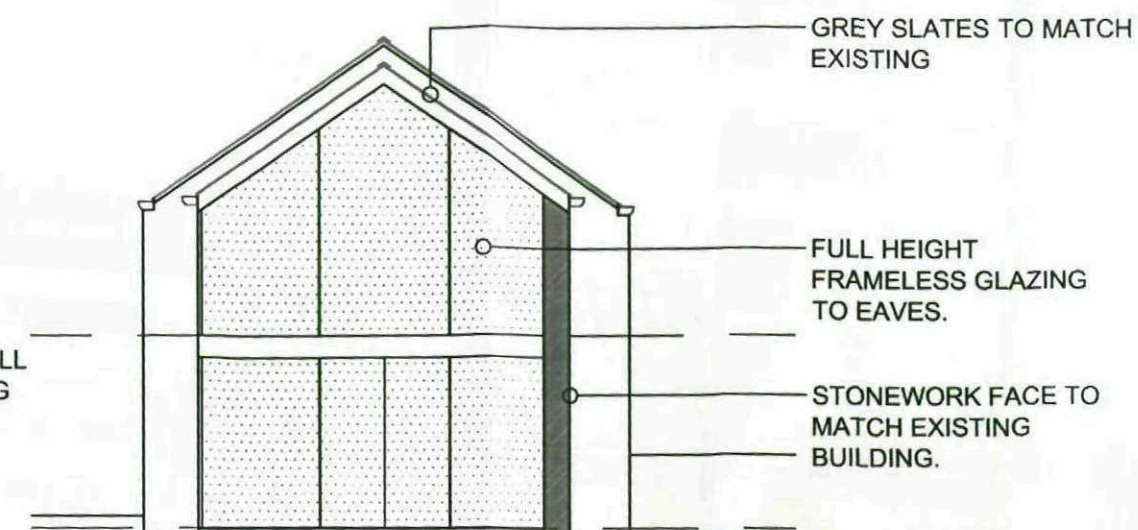

PROPOSED BARN SOUTH ELEVATION 04

scale 1:100



NOTE:
THIS DRAWING IS FOR
PLANNING PURPOSES ONLY.

PLANNING

FAR BROAD OAK FARM,
BROAD OAK LANE, S36 7GE
PROPOSED BARN ELEVATIONS

DRAWING No H187 / PL / 203 SCALE 1:100@A3 DATE JULY 2011 DRAWN JMW

25 Queens Square Business Park
Huddersfield Road
Holmfirth
West Yorkshire HD9 6QZ

Tel 01484 303 800
Fax 01484 664 133

J.J.
J + J BOLCHOVER
ARCHITECTS