



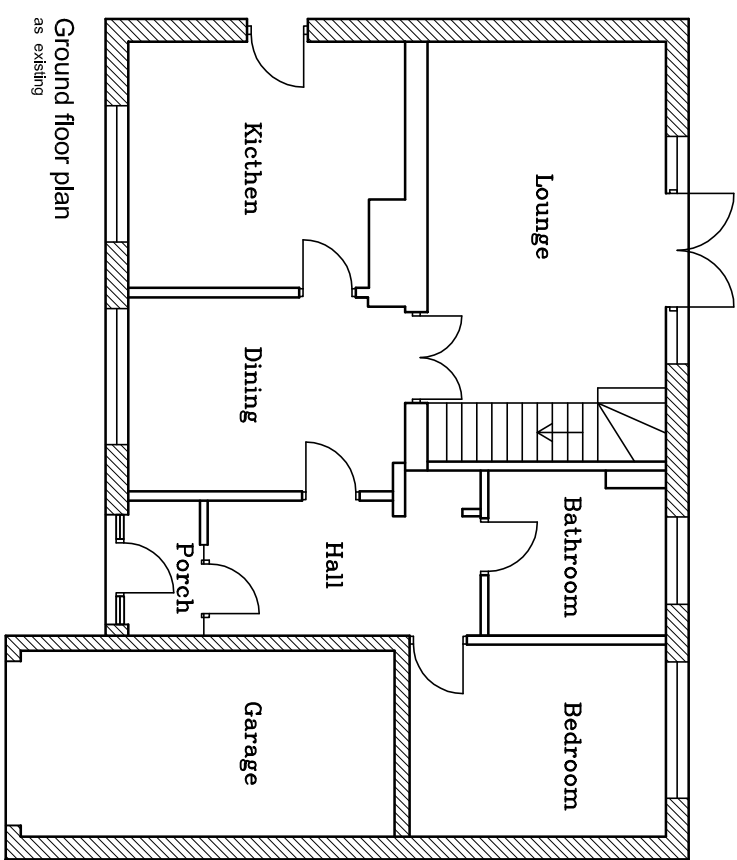


Ground floor plan
as existing

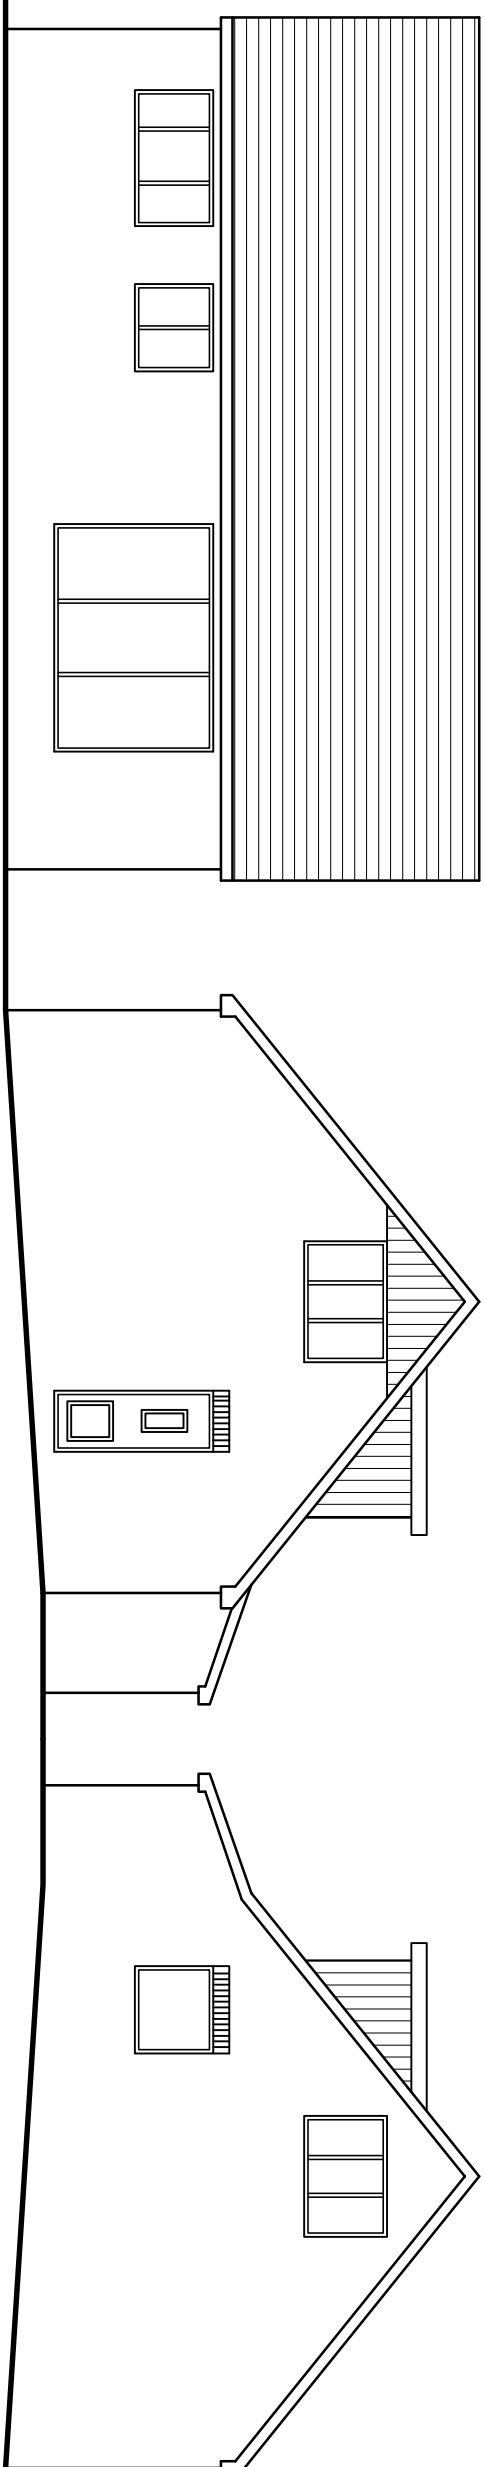

Front Elevation.
as existing


Side Elevation.
as existing

Side Elevation.
as existing

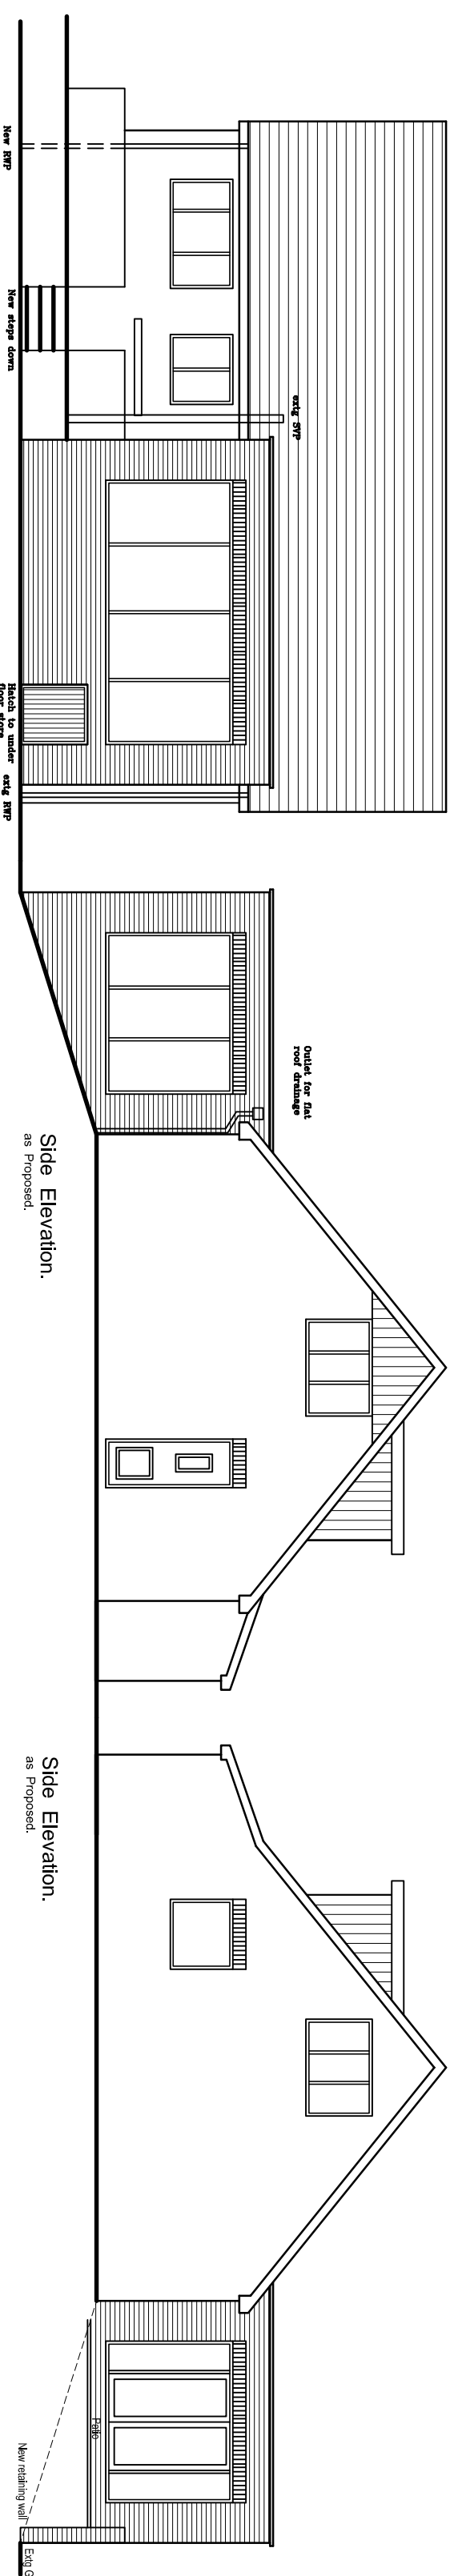


Front Elevation.
868 Proposed:

Side Elevation.
as Proposed.

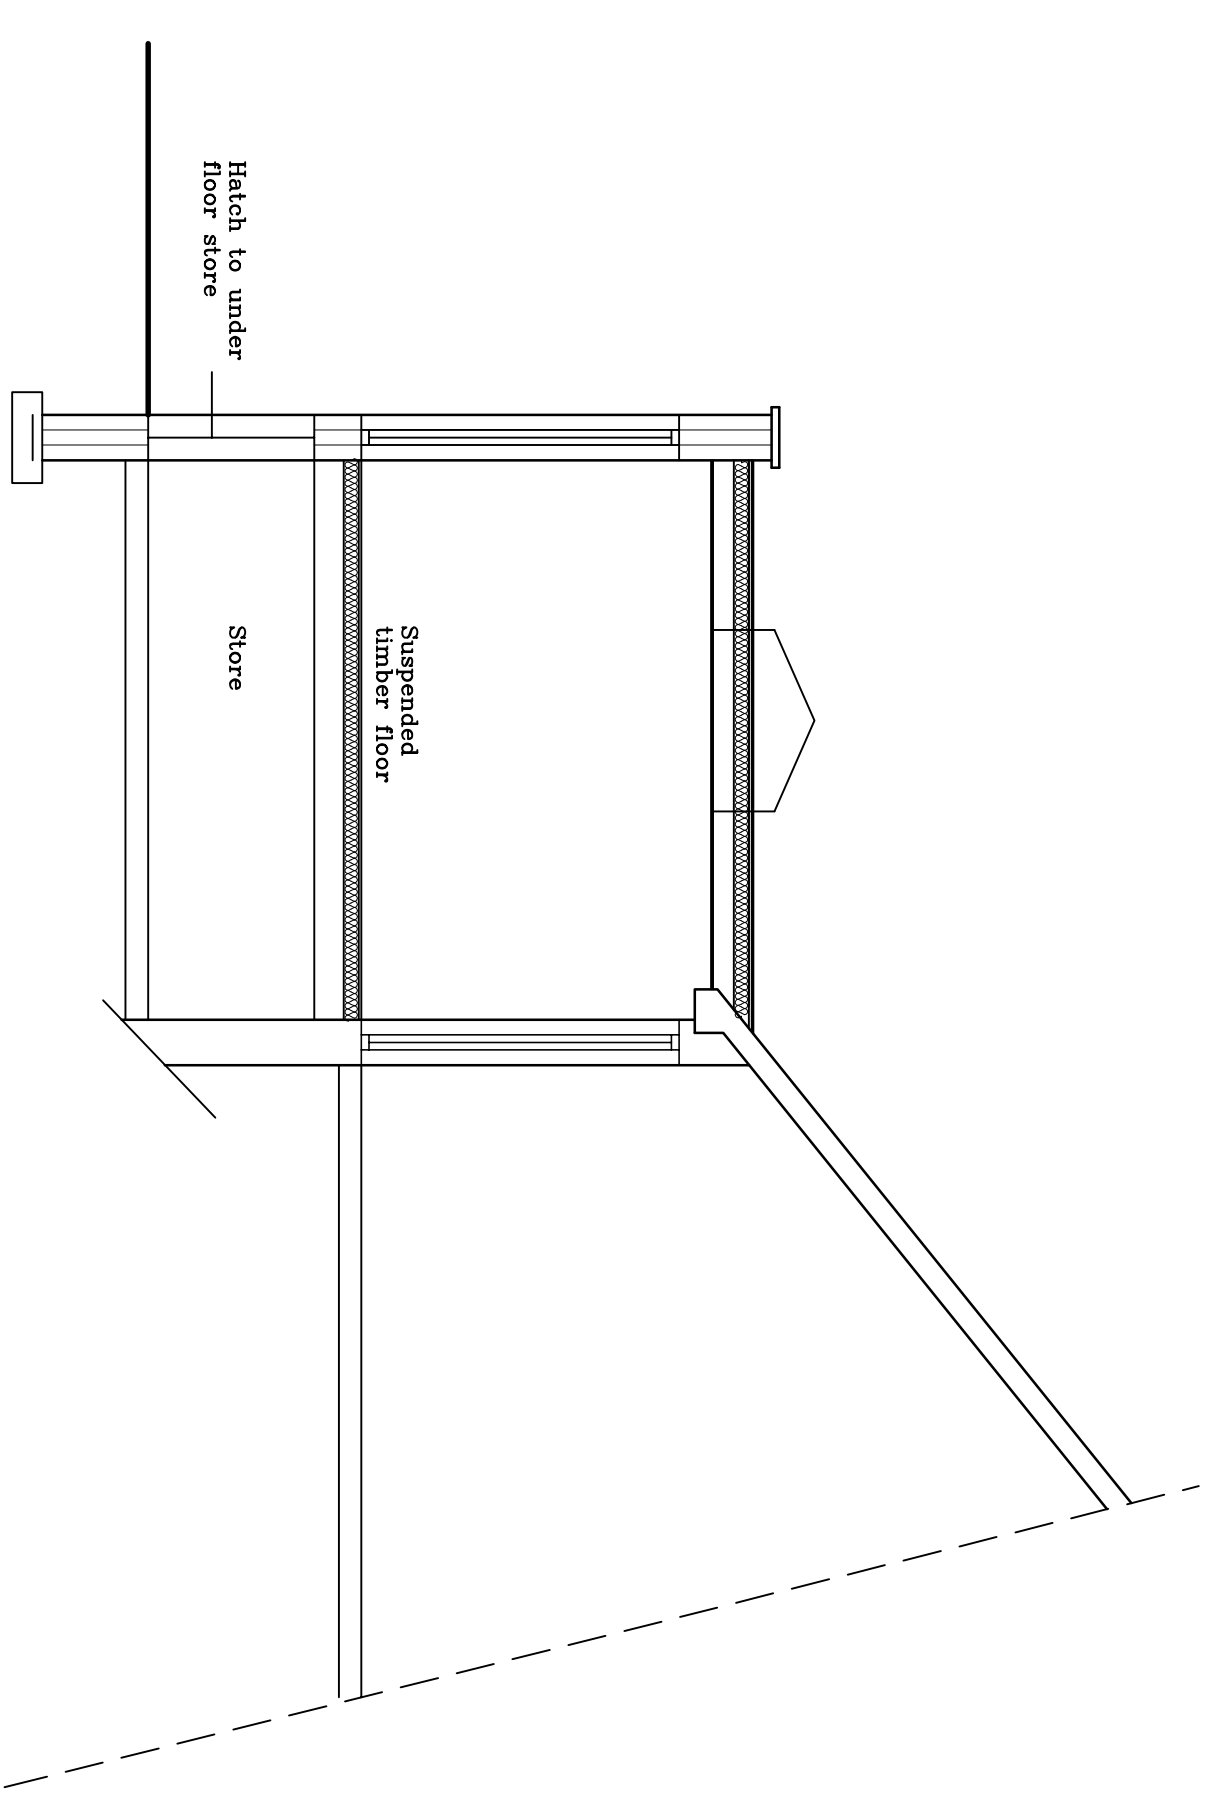Side Elevation
as Proposed.

Typical Section

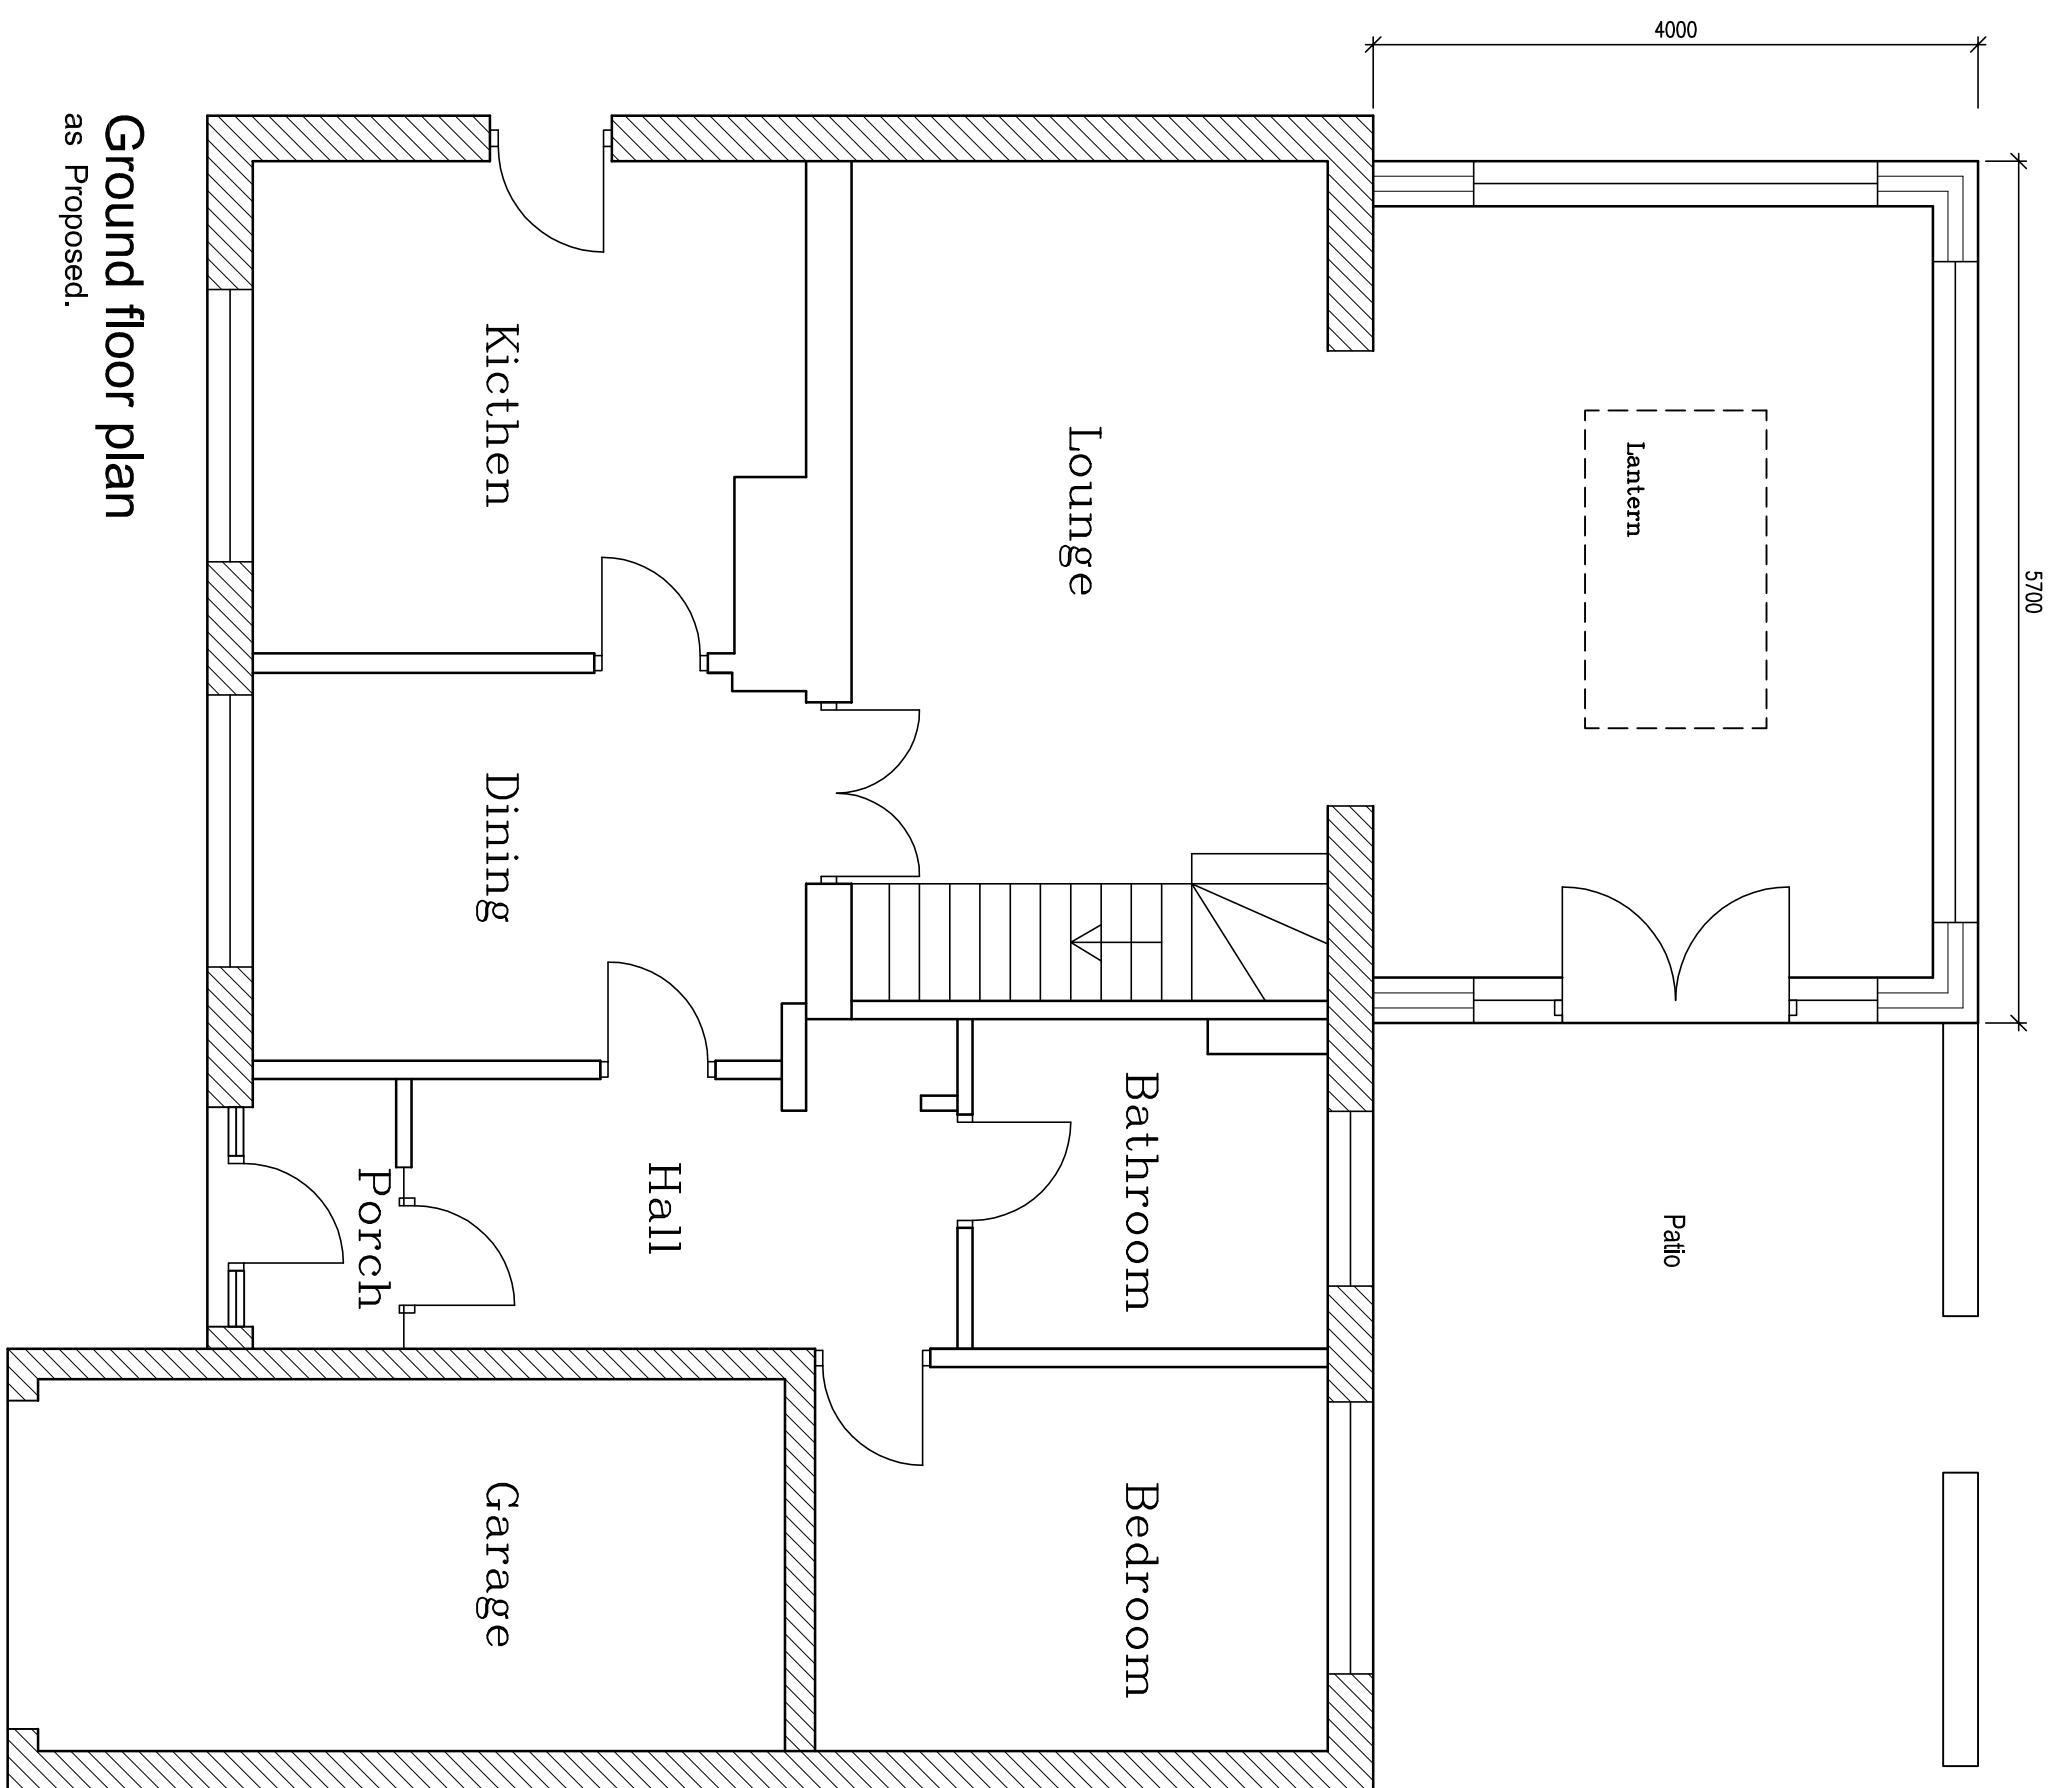

Ground floor plan
as Proposed.

as Proposed.



Block Plan

REVISION	DATE	DESCRIPTION

Note to Client : These works will be subject to CDM Legislation

NOTE TO CONTRACTOR	NOTE TO CLIENT
Check all dimensions prior to commencing works or ordering any materials to not exceed any of the dimensions for which the contract was awarded. Wherever possible, the Contractor should ensure that the boundary of the site without the express permission of the building owner.	It is your responsibility to check with the Statutory Authorities that the proposed work is not prohibited by any other legislation. Those outside the property are located, and to advise the Contractor accordingly, prior to accepting any quotation. The works shall be carried out at the cost and safety issues.


APPROVAL	DATE	DRAWING	AUTHORITY	REFERENCE NO
Building Regulations Planning Approval Planning Submission				

Unit 2, The Office Campus, Paragon Business Park, Red Hall Court,

Wakefield, WF1 2UY

Project	01924 3808/3	R
Proposed Single Storey Extension to Rear of 58 Kingwell Road, Worsthorn, Bamsley, S70 4HG for Mr N Pyne		1:50
		1:100
		1:500
Date 08/07/2016		

Existing & Proposed Plans, Elevations and Block Plan	Drg No

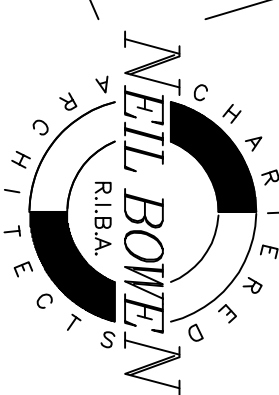

Project: Proposed Single Storey Extension to Rear of 58 Ringwall Road, Wootton Bassett, S/O 4HG for Mr N Pyne	01924 3608/5	R	1:50
			1:100
			1:500
Drawing Existing & Proposed Plans, Elevations and Block Plan	Drq No	1	

Existing & Proposed Plans, Elevations and Block Plan	Drg No

F	Scale
1932	1:50
R	1:100
	1:500
1	