



Site Location Plan

Client
Andrew Tonge

Project
1 Clayton Avenue,
Thurnscoe, Rotherham,
South Yorkshire S63 0RY



No. 1 Haywood House,
Hydra Business Park,
Nether Lane, Ecclesfield,
Sheffield, S35 9ZX


tel. 0114 246 0500
fax. 0114 246 0880
email: design@selfarchitects.co.uk
web: www.selfarchitects.co.uk

Drawn by
art
Checked by

Date
June '09

No.
Clayton Ave-01

Scale
1:1250 @A4
Rev.

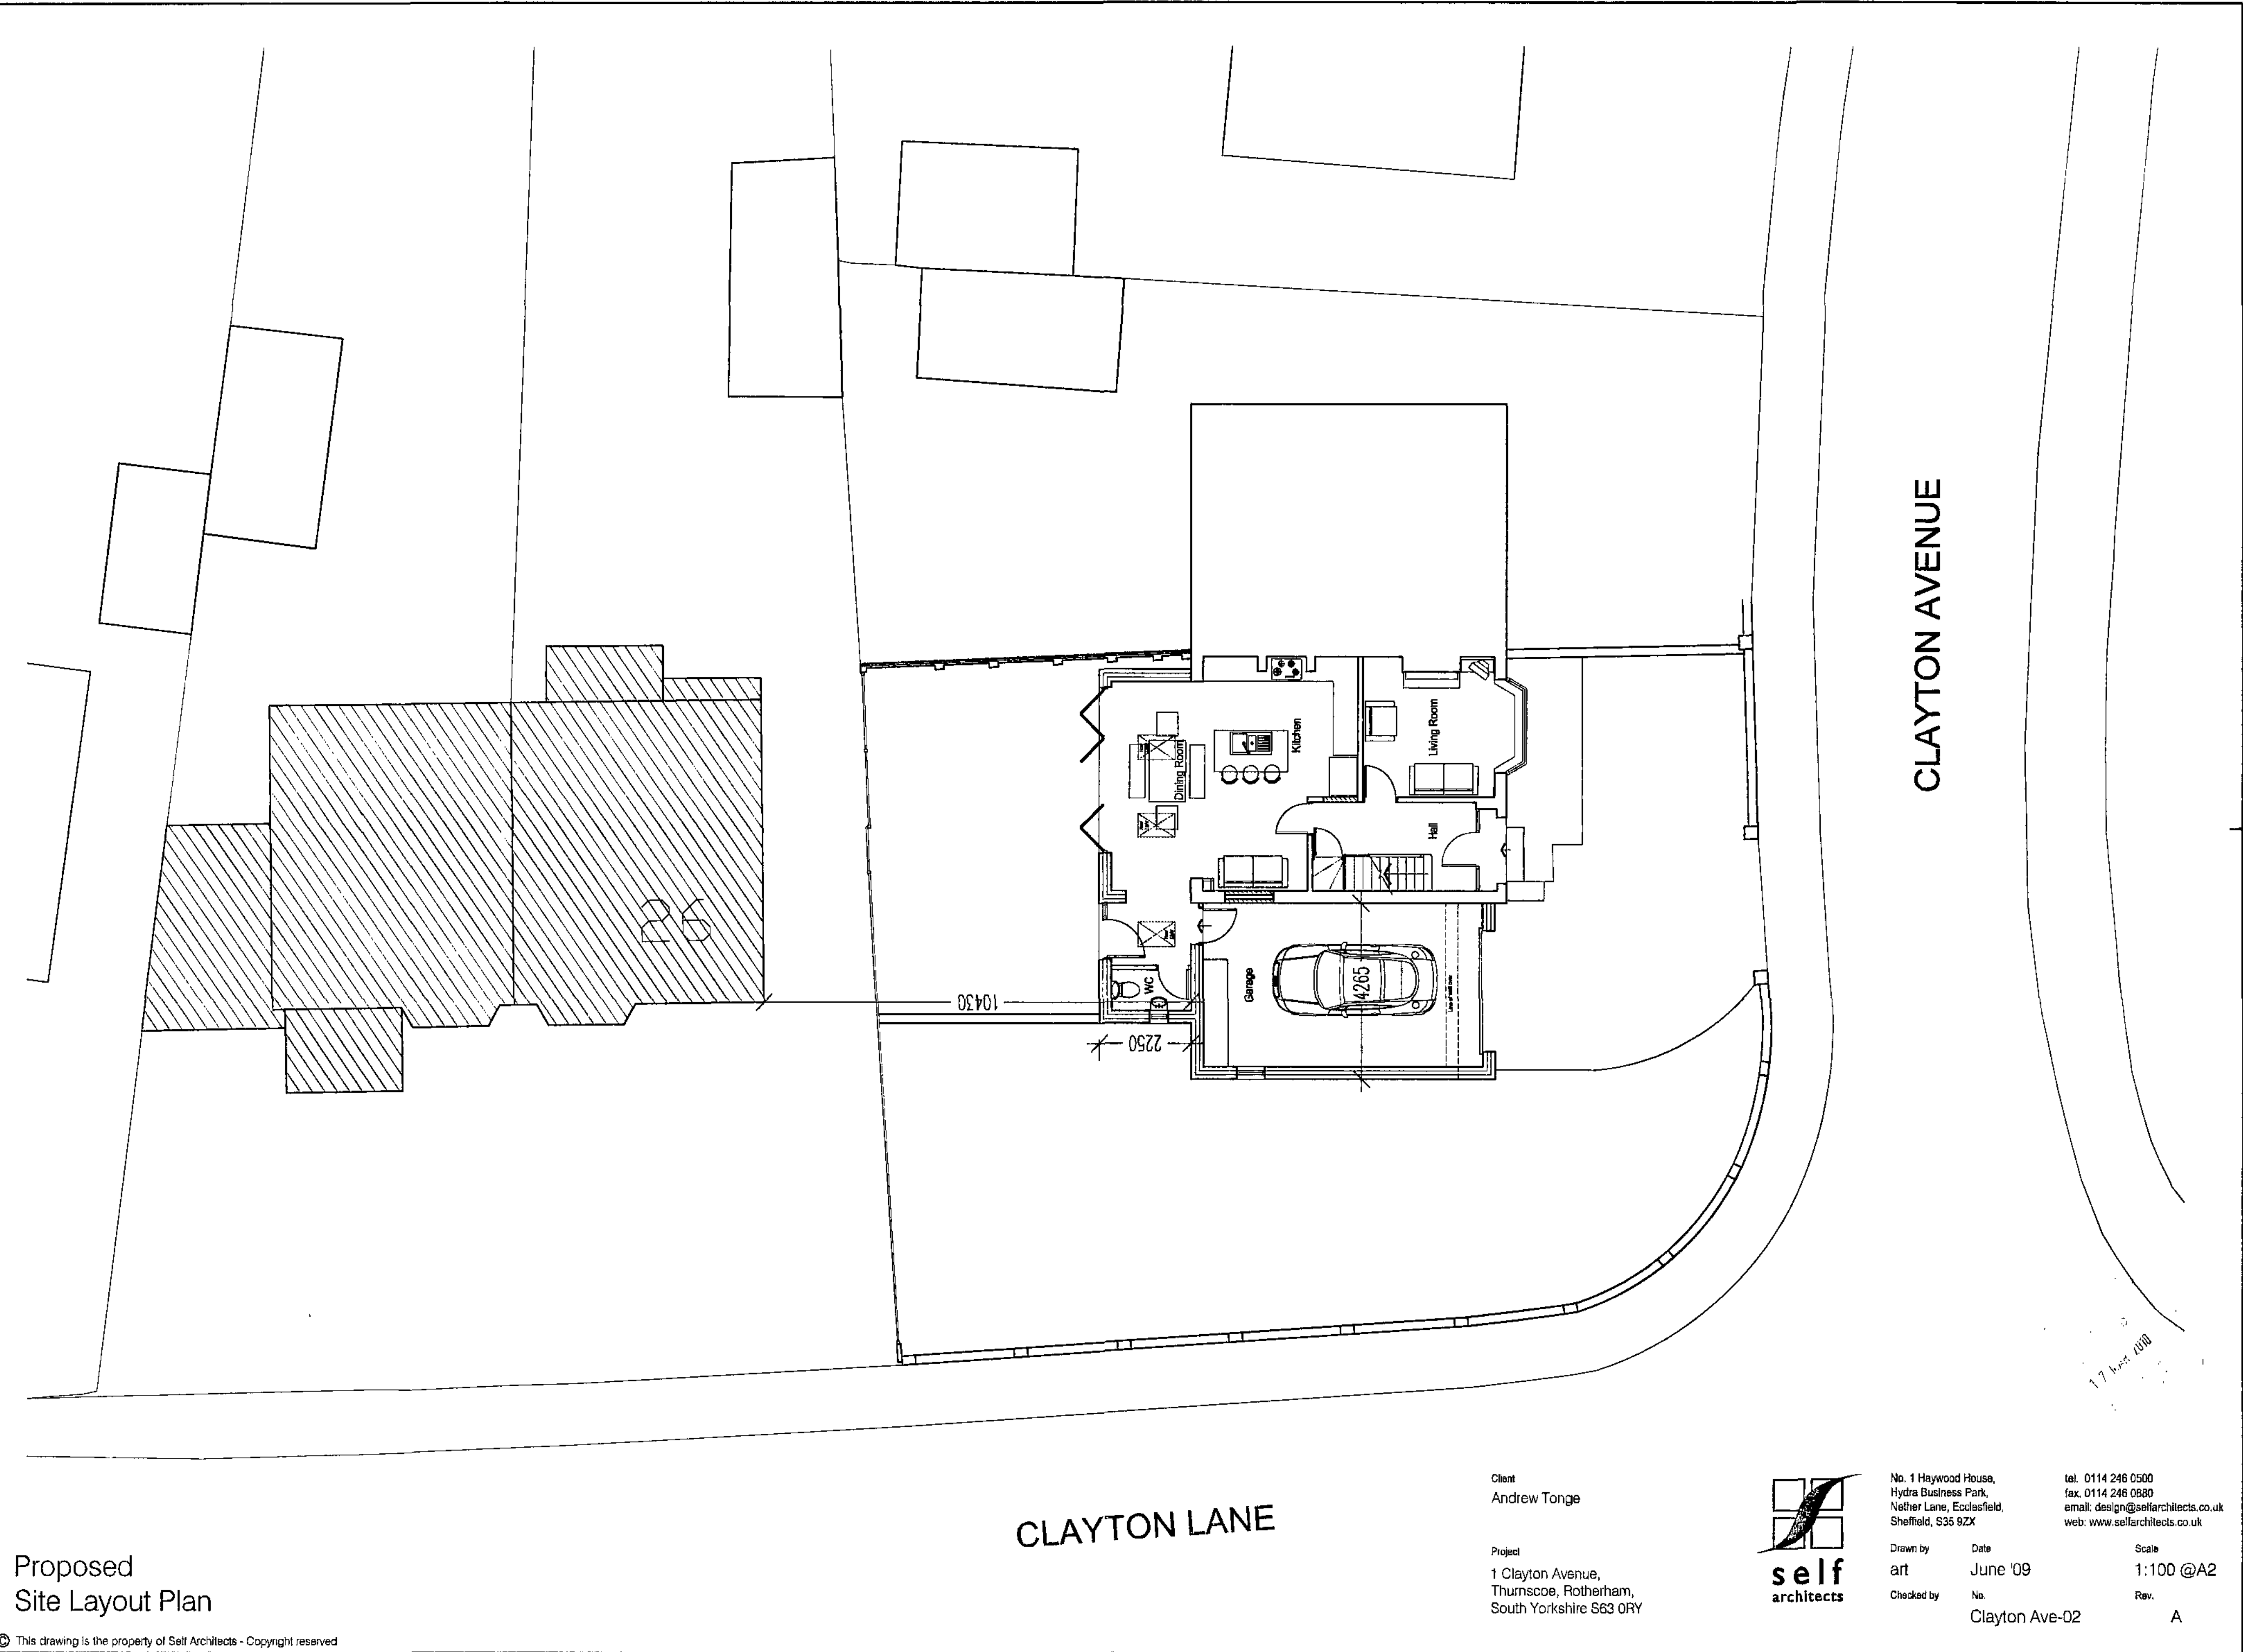

Proposed
Site Layout Plan

© This drawing is the property of Self Architects - Copyright reserved

CLAYTON LANE


Client
Andrew Tonge

Project
1 Clayton Avenue,
Thurnscoe, Rotherham,
South Yorkshire S63 0RY




No. 1 Haywood House,
Hydra Business Park,
Nether Lane, Ecclesfield,
Sheffield, S35 9ZX
tel. 0114 246 0500
fax. 0114 246 0680
email. design@selfarchitects.co.uk
web. www.selfarchitects.co.uk


Drawn by	Date	Scale
art	June '09	1:100 @A2
Checked by	No.	Rev.
	Clayton Ave-02	A

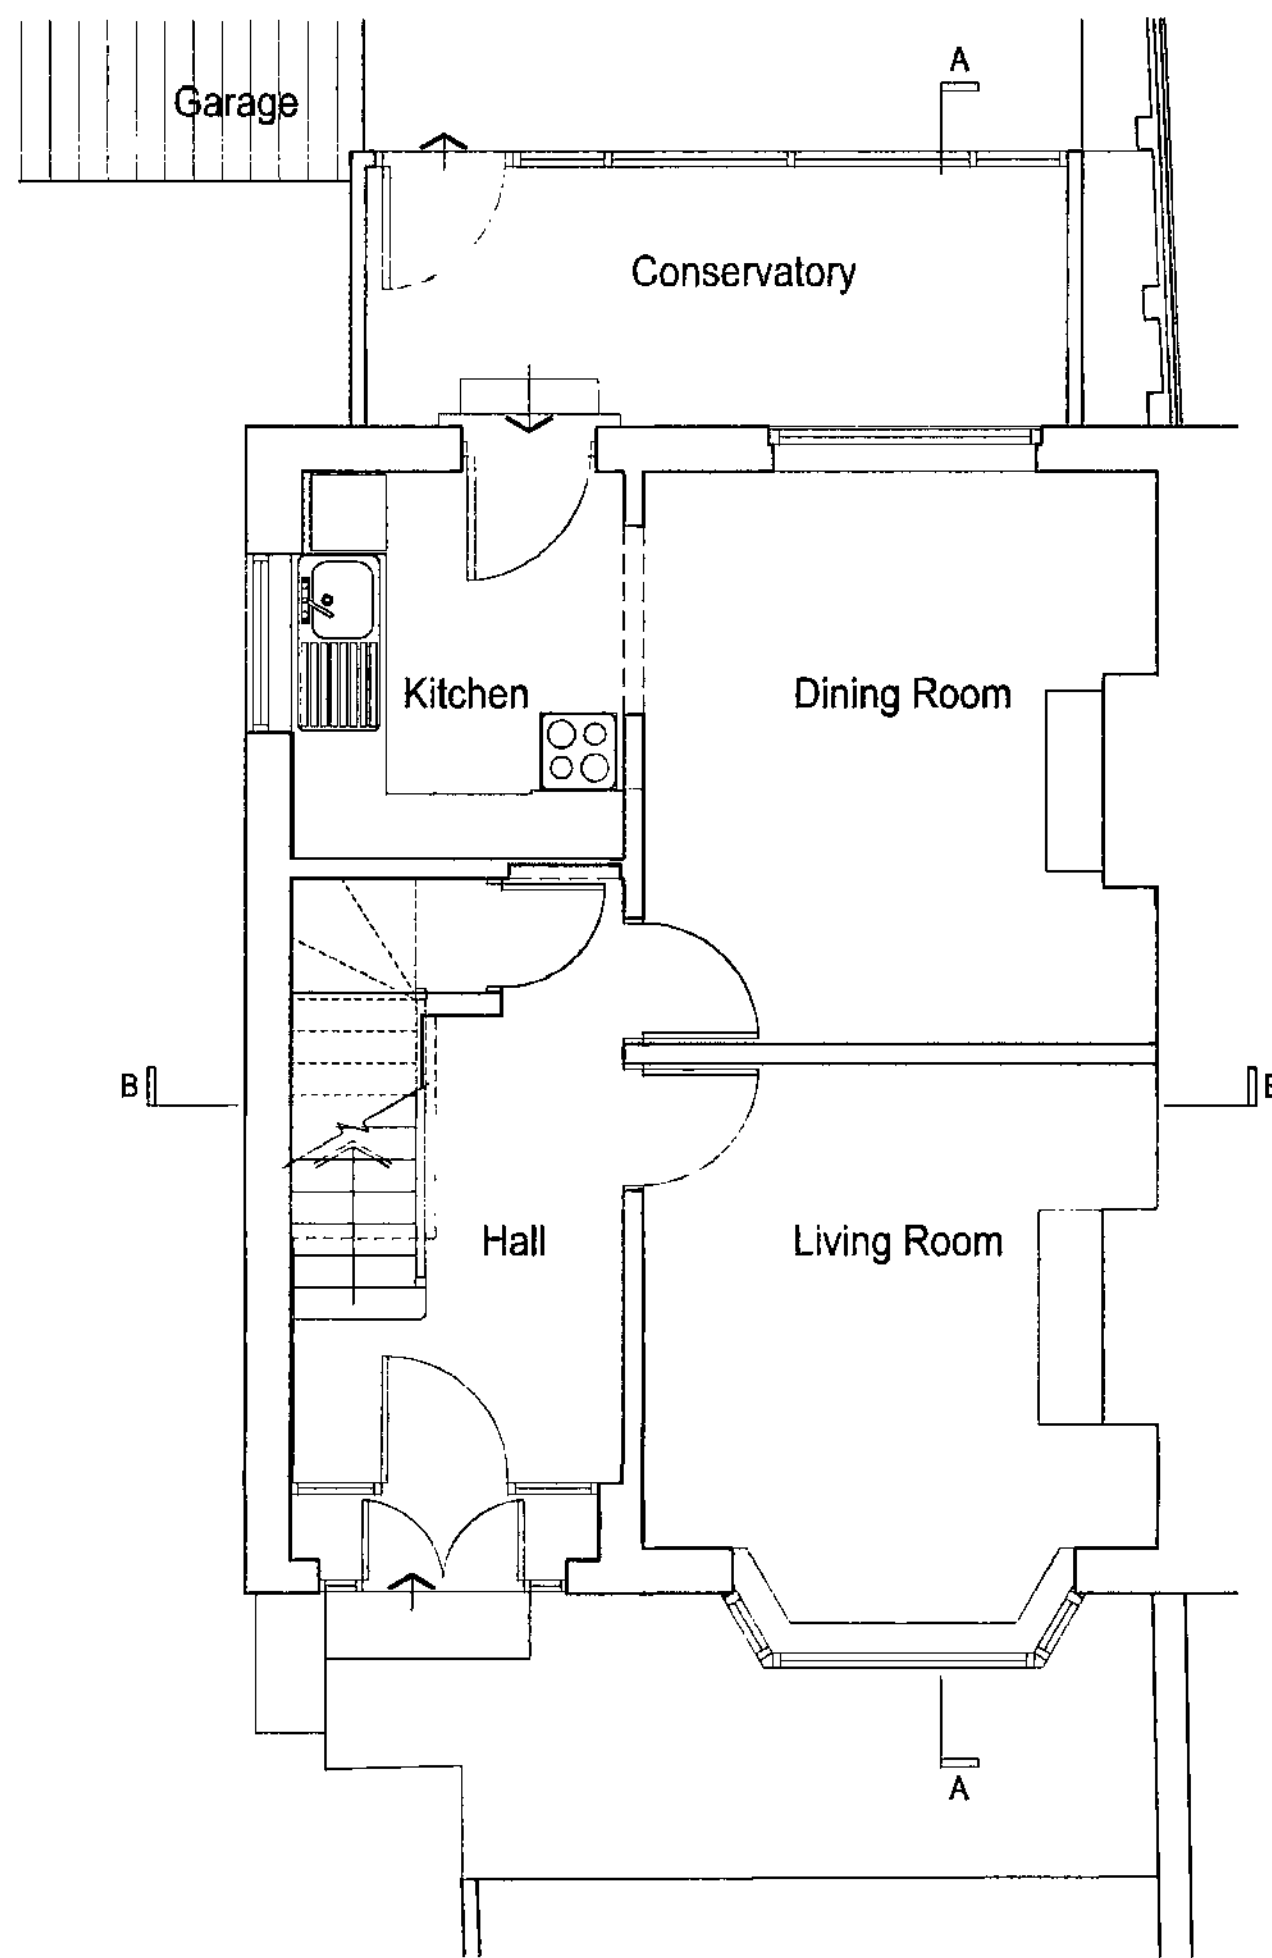


Ground Floor Plan
Scale 1:50

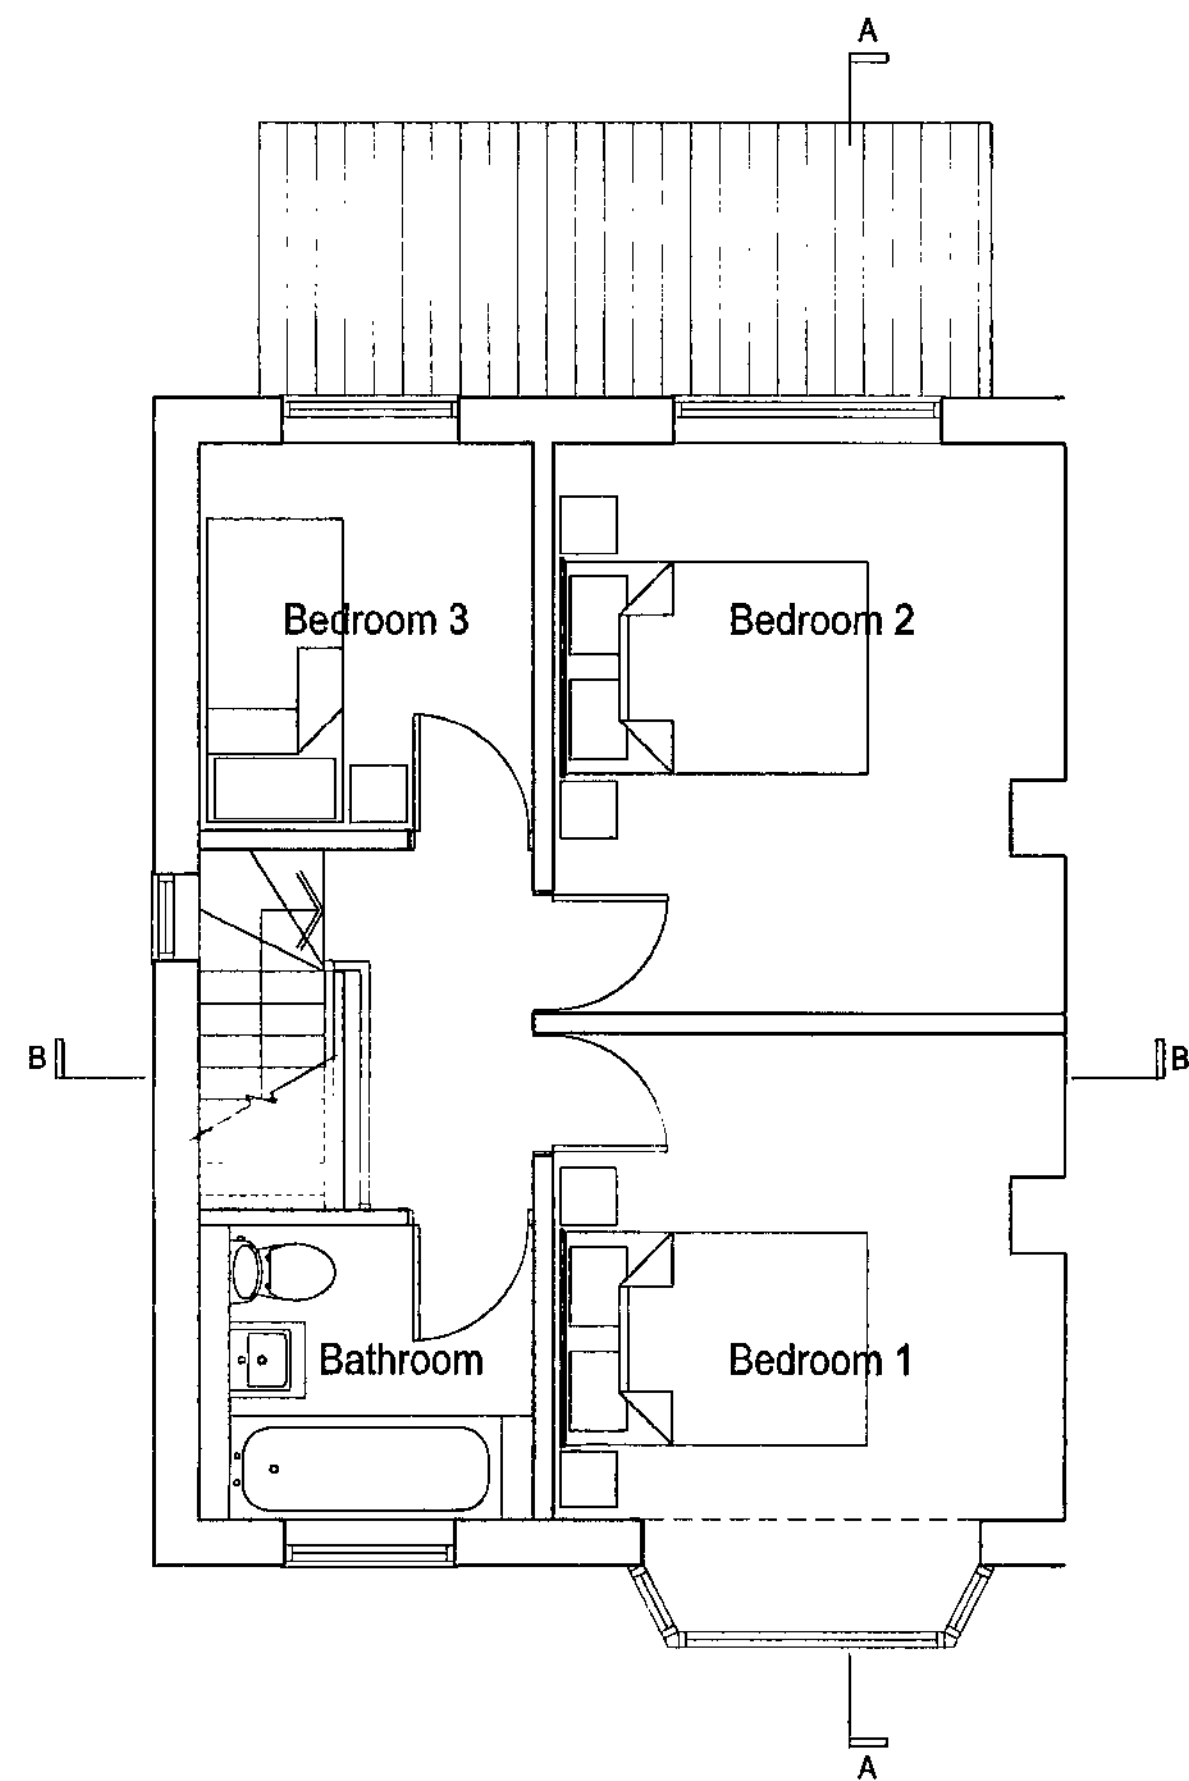


First Floor Plan
Scale 1:50

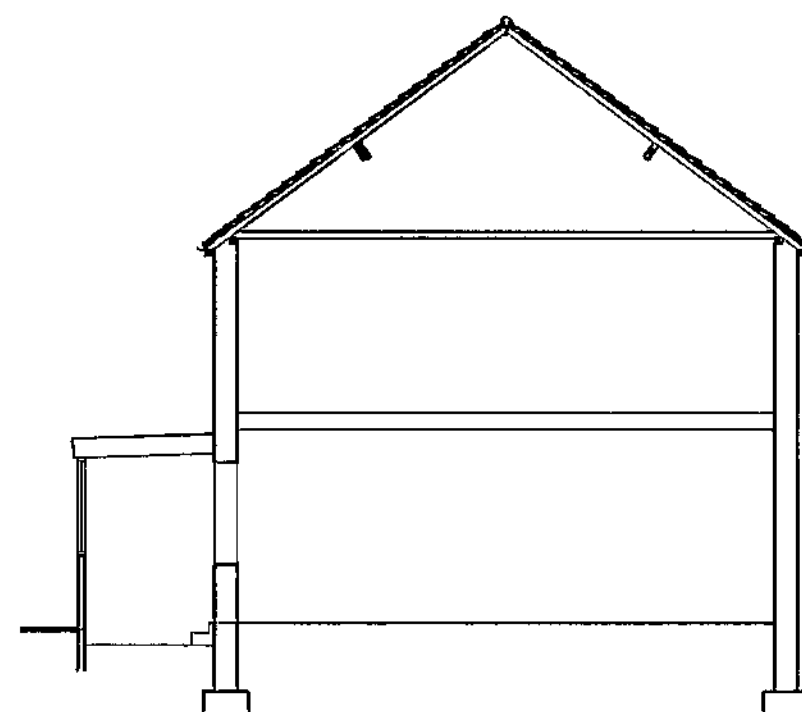

Section A-A

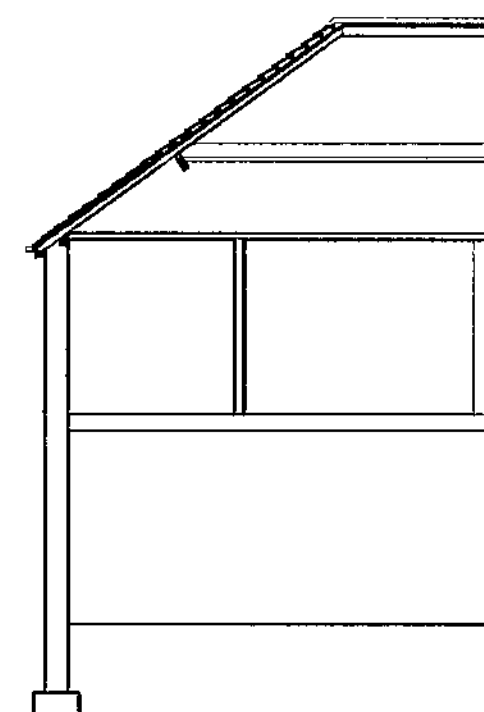


Section B-B

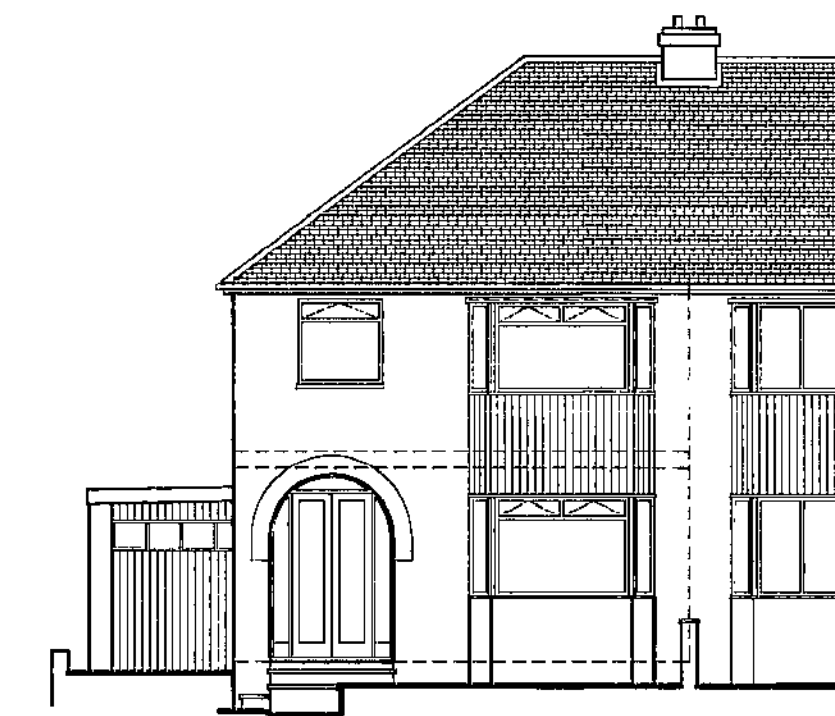

North Elevation



South Elevation

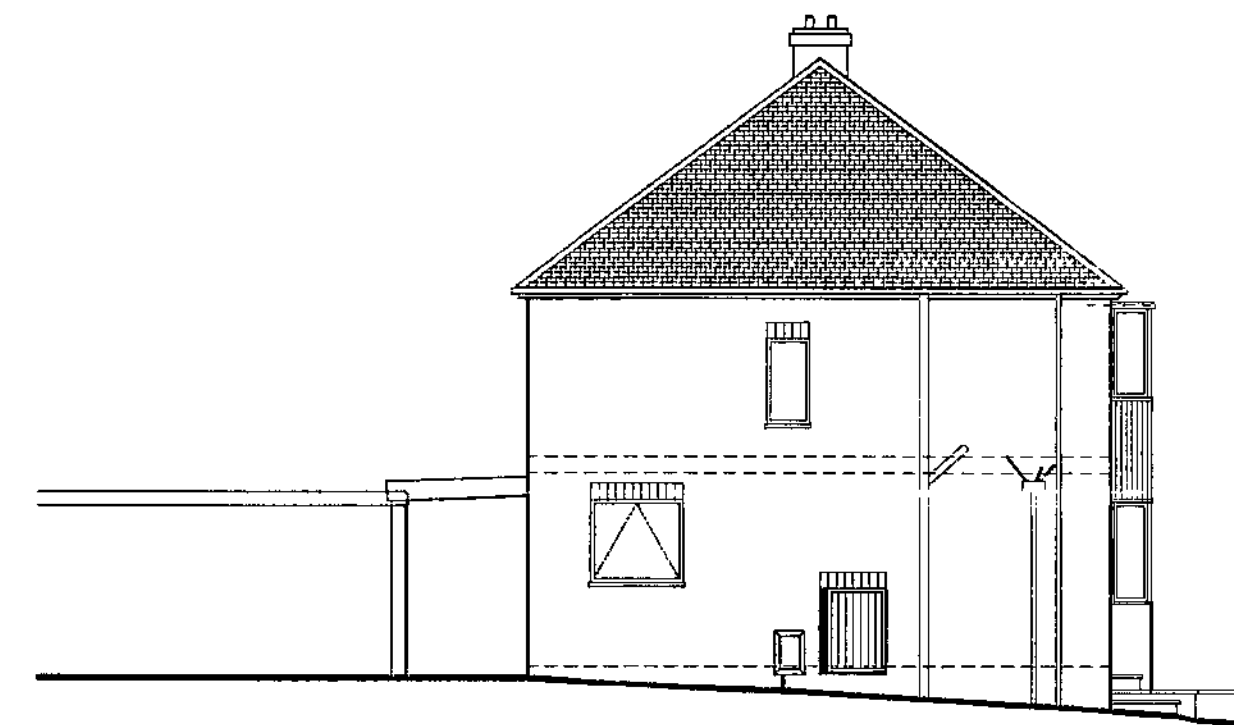

West Elevation

Existing Plans, Sections & Elevations

© This drawing is the property of Self Architects - Copyright reserved

Client
Andrew Tonge

Project
1 Clayton Avenue,
Thurnscoe, Rotherham,
South Yorkshire S63 0RY




No. 1 Haywood House,
Hydra Business Park,
Nether Lane, Ecclesfield,
Sheffield, S35 9ZX


Drawn by
art
Checked by
No.
Clayton Ave-03

Tel. 0114 246 0500
Fax. 0114 246 0880
email: design@selfarchitects.co.uk
web: www.selfarchitects.co.uk

Date
June '09
Scale
1:100 @A2
Rev.
A

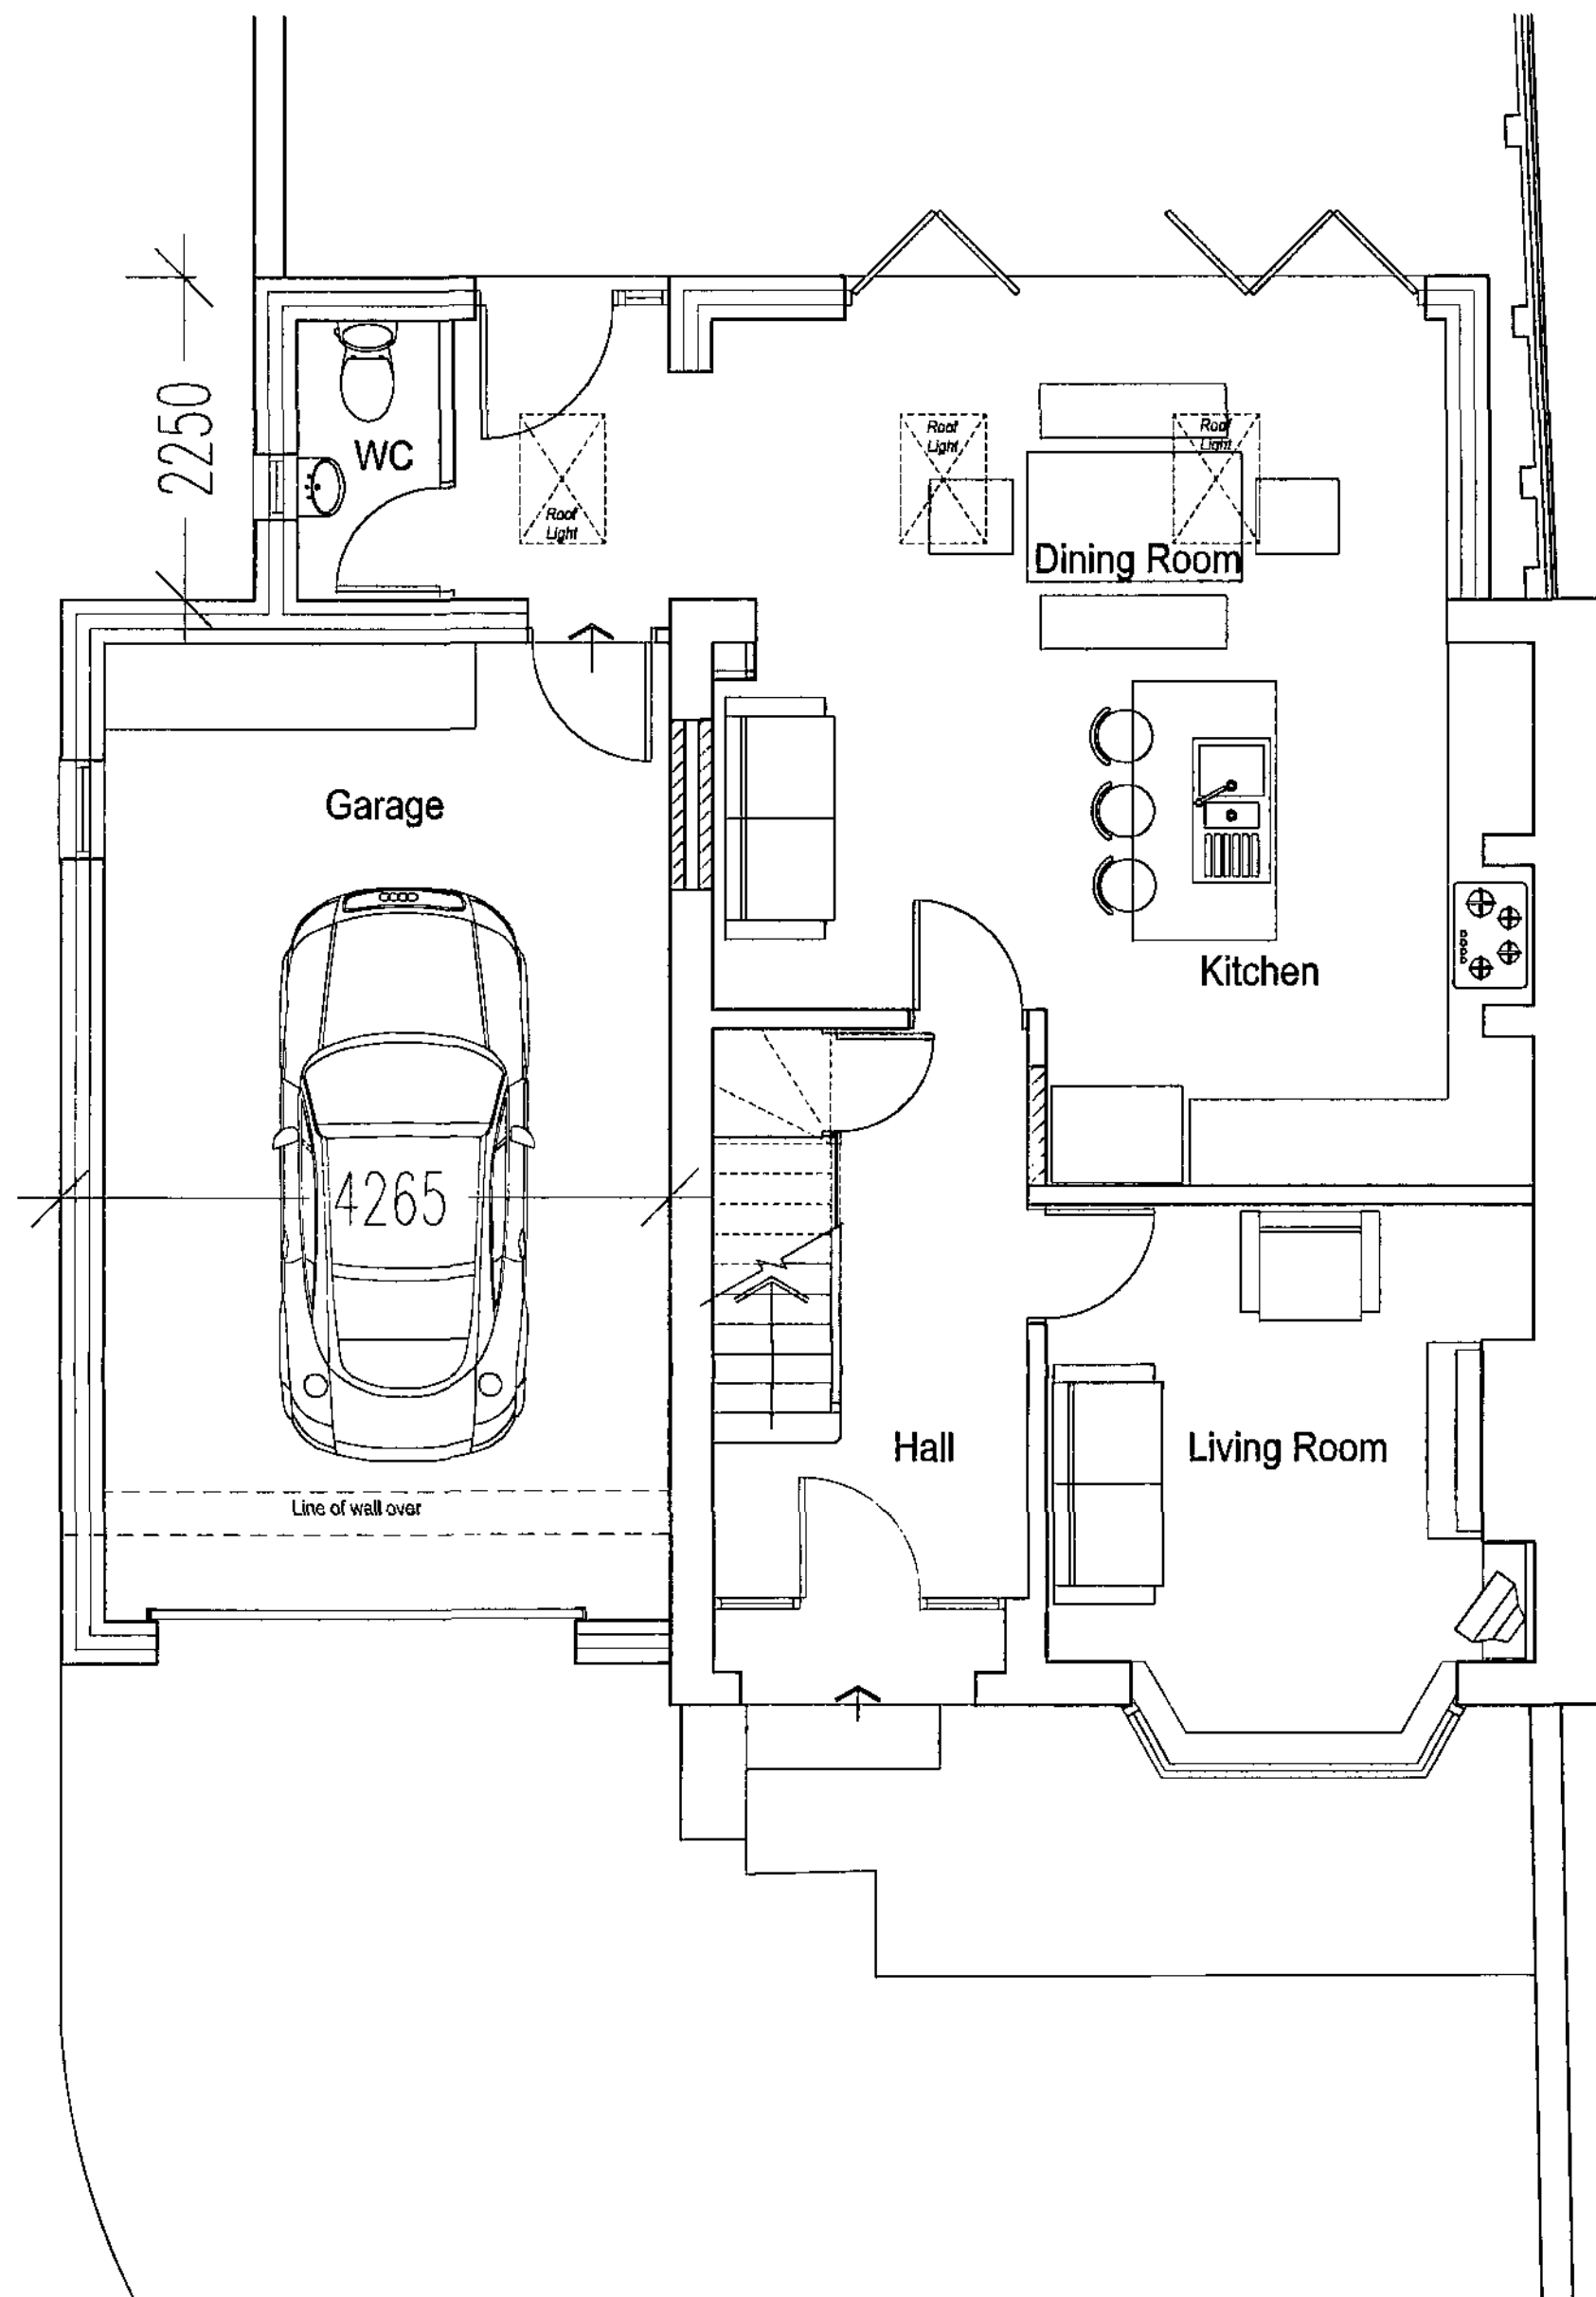

Ground Floor Layout

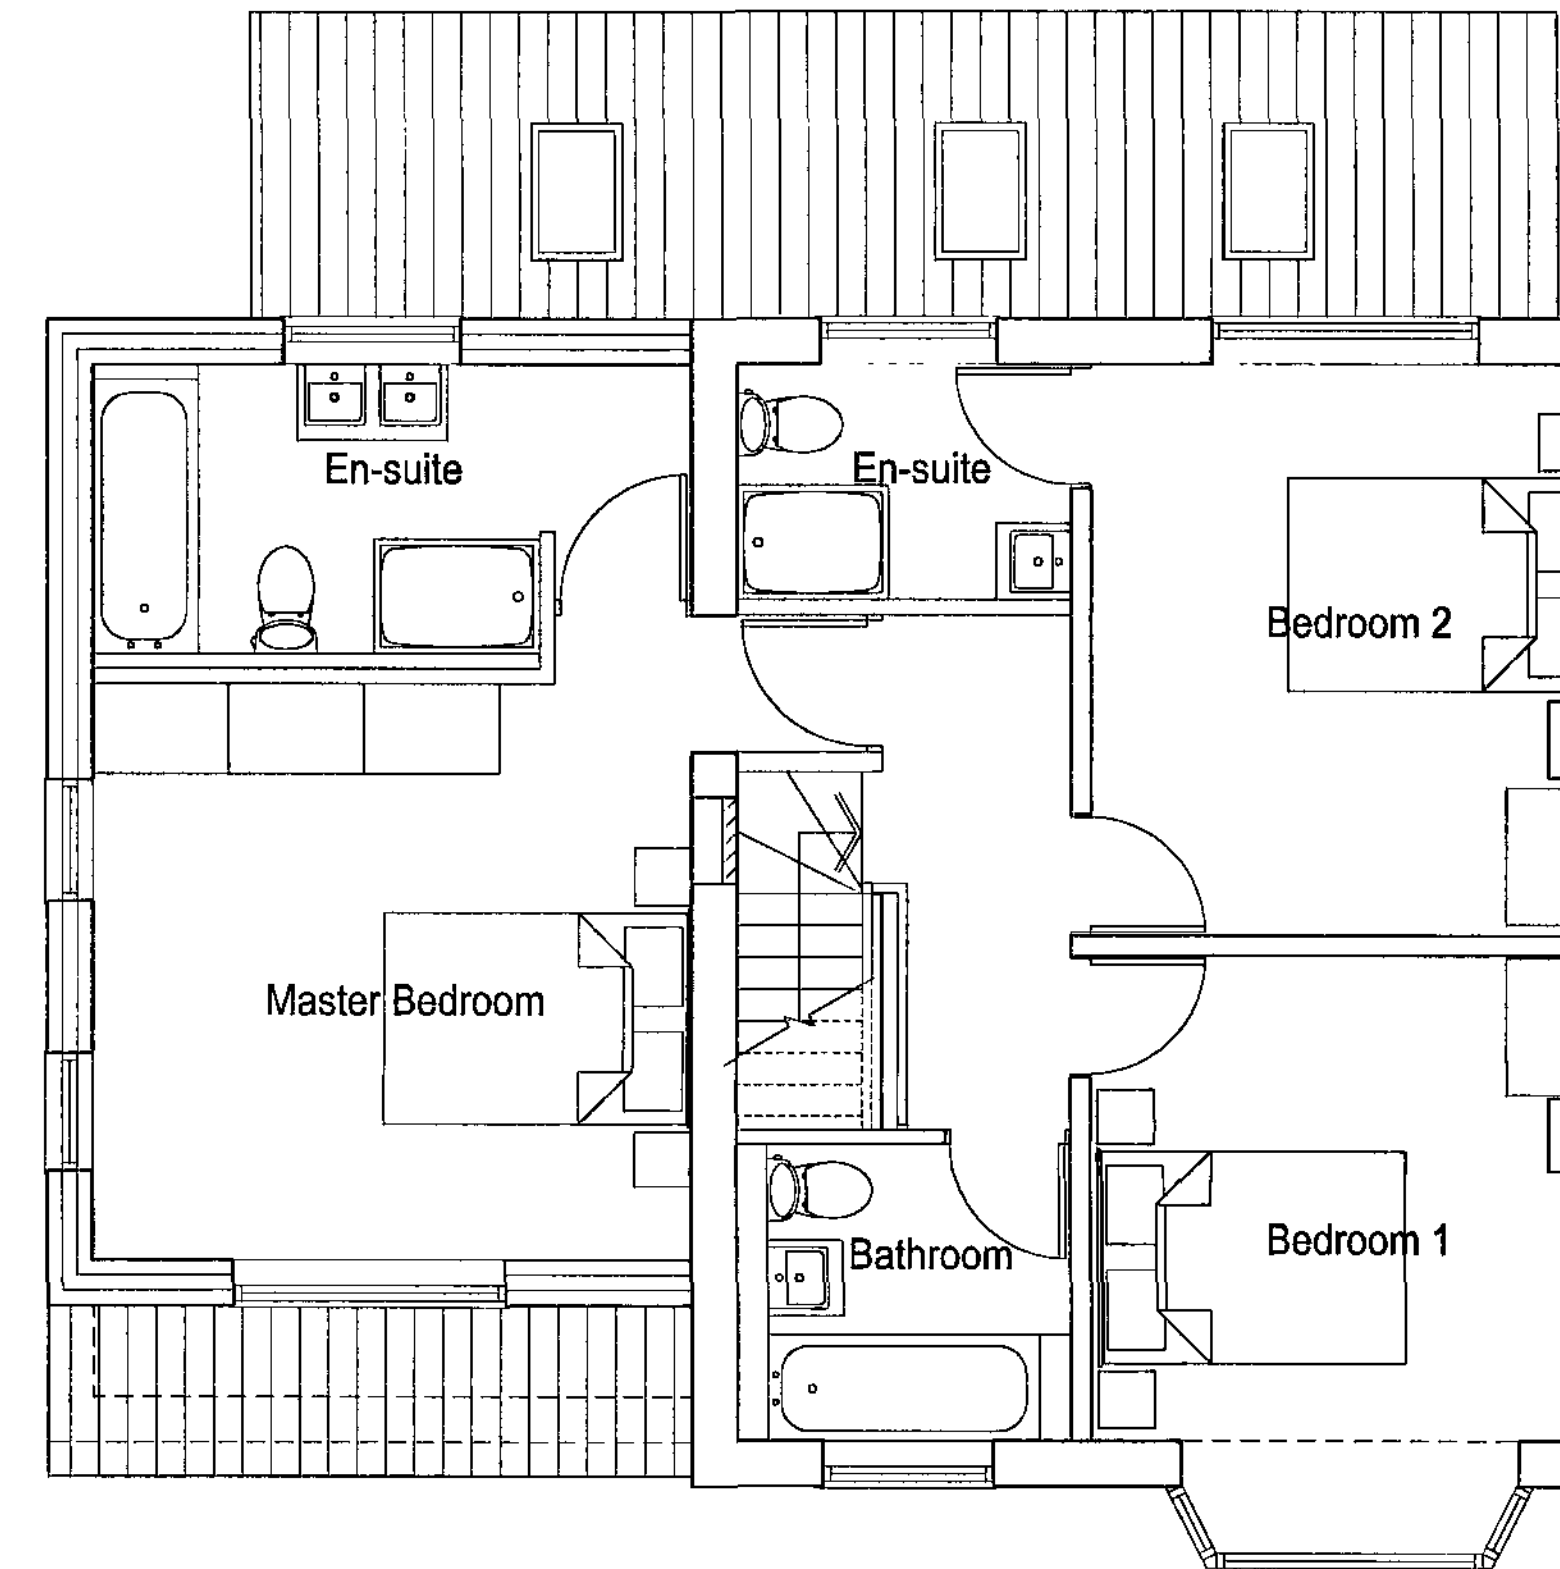

First Floor Layout

Proposed Plans

© This drawing is the property of Self Architects - Copyright reserved

Client
Andrew Tonge

Project
1 Clayton Avenue,
Thurnscoe, Rotherham,
South Yorkshire S63 0RY



No. 1 Haywood House,
Hydra Business Park,
Nether Lane, Ecodesfield,
Sheffield, S35 9ZX

Drawn by
art
Checked by
No.
Clayton Ave-04

tel: 0114 246 0500
fax: 0114 246 0580
email: design@selfarchitects.co.uk
web: www.selfarchitects.co.uk


Date
June '09
Scale
1:50 @A2
Rev.
A



North Elevation



South Elevation

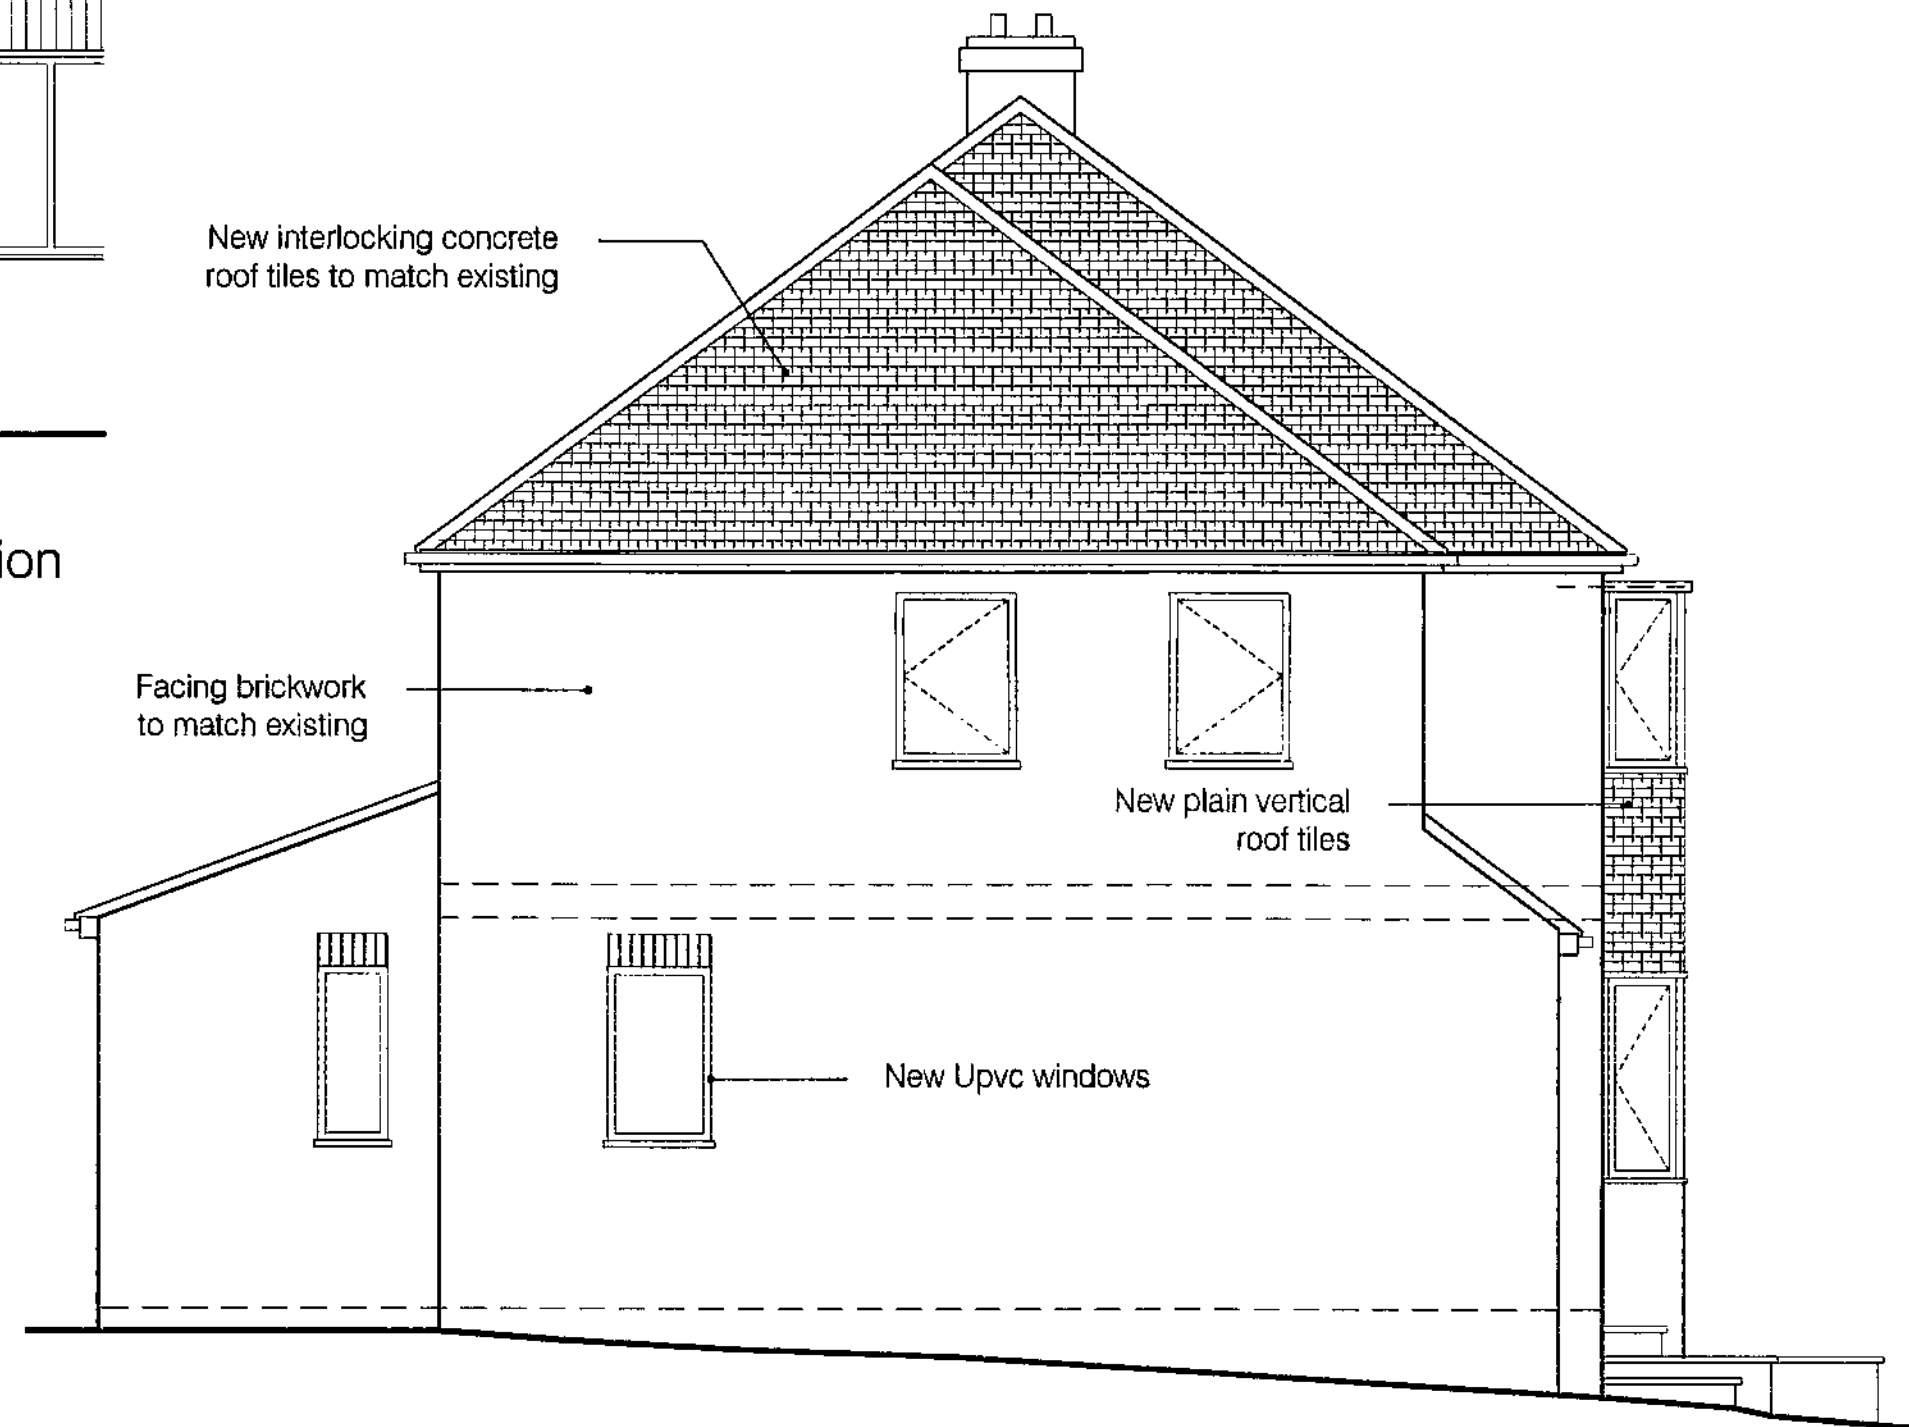

West Elevation

Proposed Elevations

© This drawing is the property of Self Architects - Copyright reserved

Client
Andrew Tonge

Project
1 Clayton Avenue,
Thurnscoe, Rotherham,
South Yorkshire S63 0RY



No. 1 Haywood House,
Hydra Business Park,
Nether Lane, Ecclesfield,
Sheffield, S35 9ZX

tel. 0114 246 0600
fax. 0114 246 0880
email: design@selfarchitects.co.uk
web: www.selfarchitects.co.uk

Drawn by
art

Date
June '09

Checked by
No.

Scale
1:50 @A2

Rev.
A

Clayton Ave-05