



COPYRIGHT: This drawing and design and all the information contained therein is the sole copyright of M J H Design and reproduction in any form is forbidden unless permission is obtained in writing.


NOTES: All dimensions must be checked on site and not scaled from this drawing.

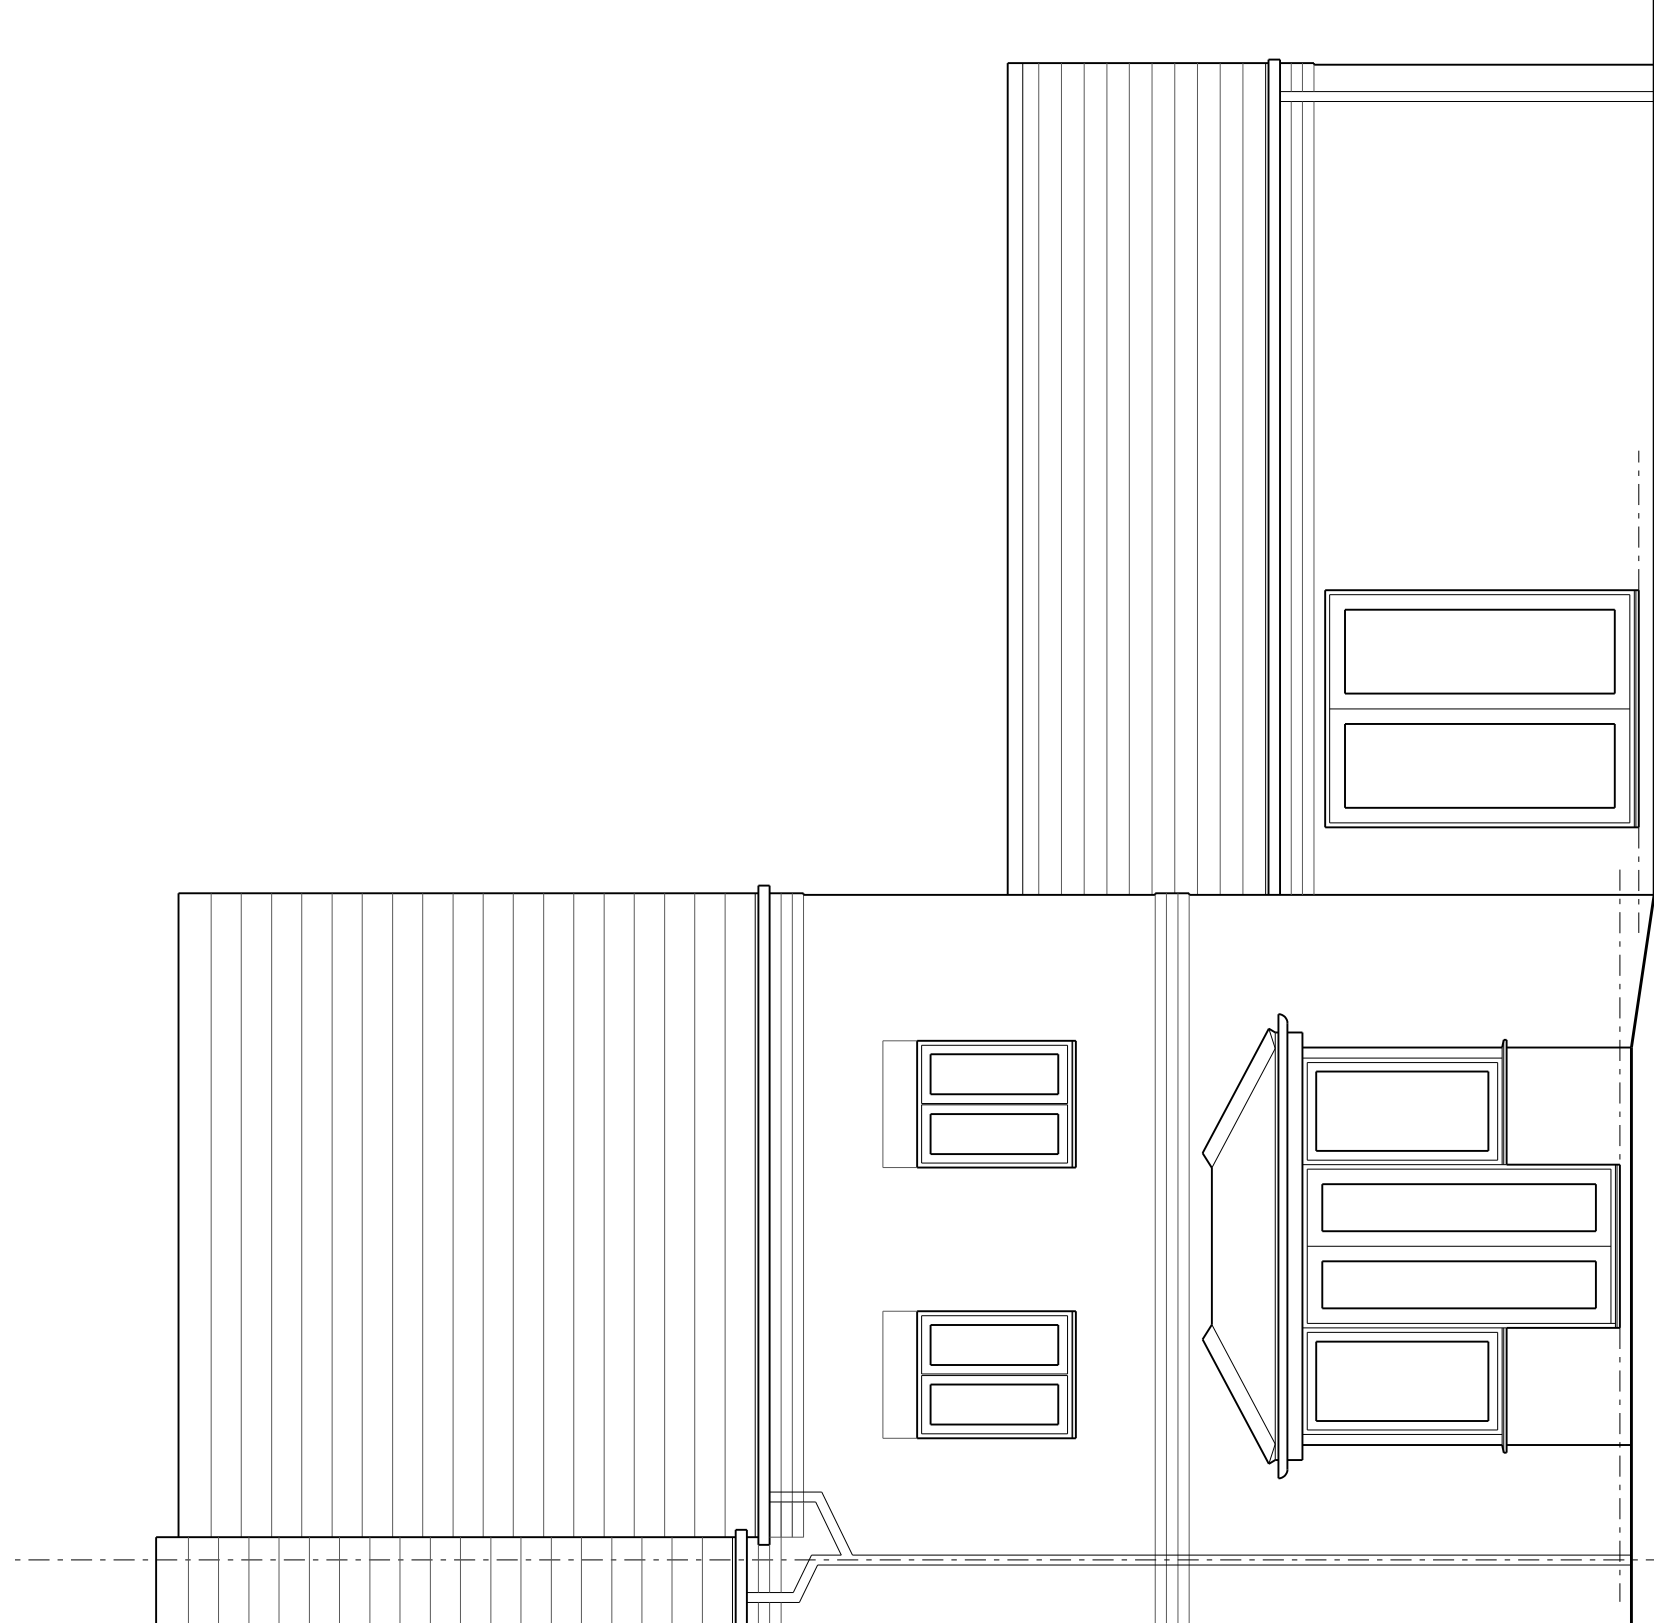


Rear Elevation

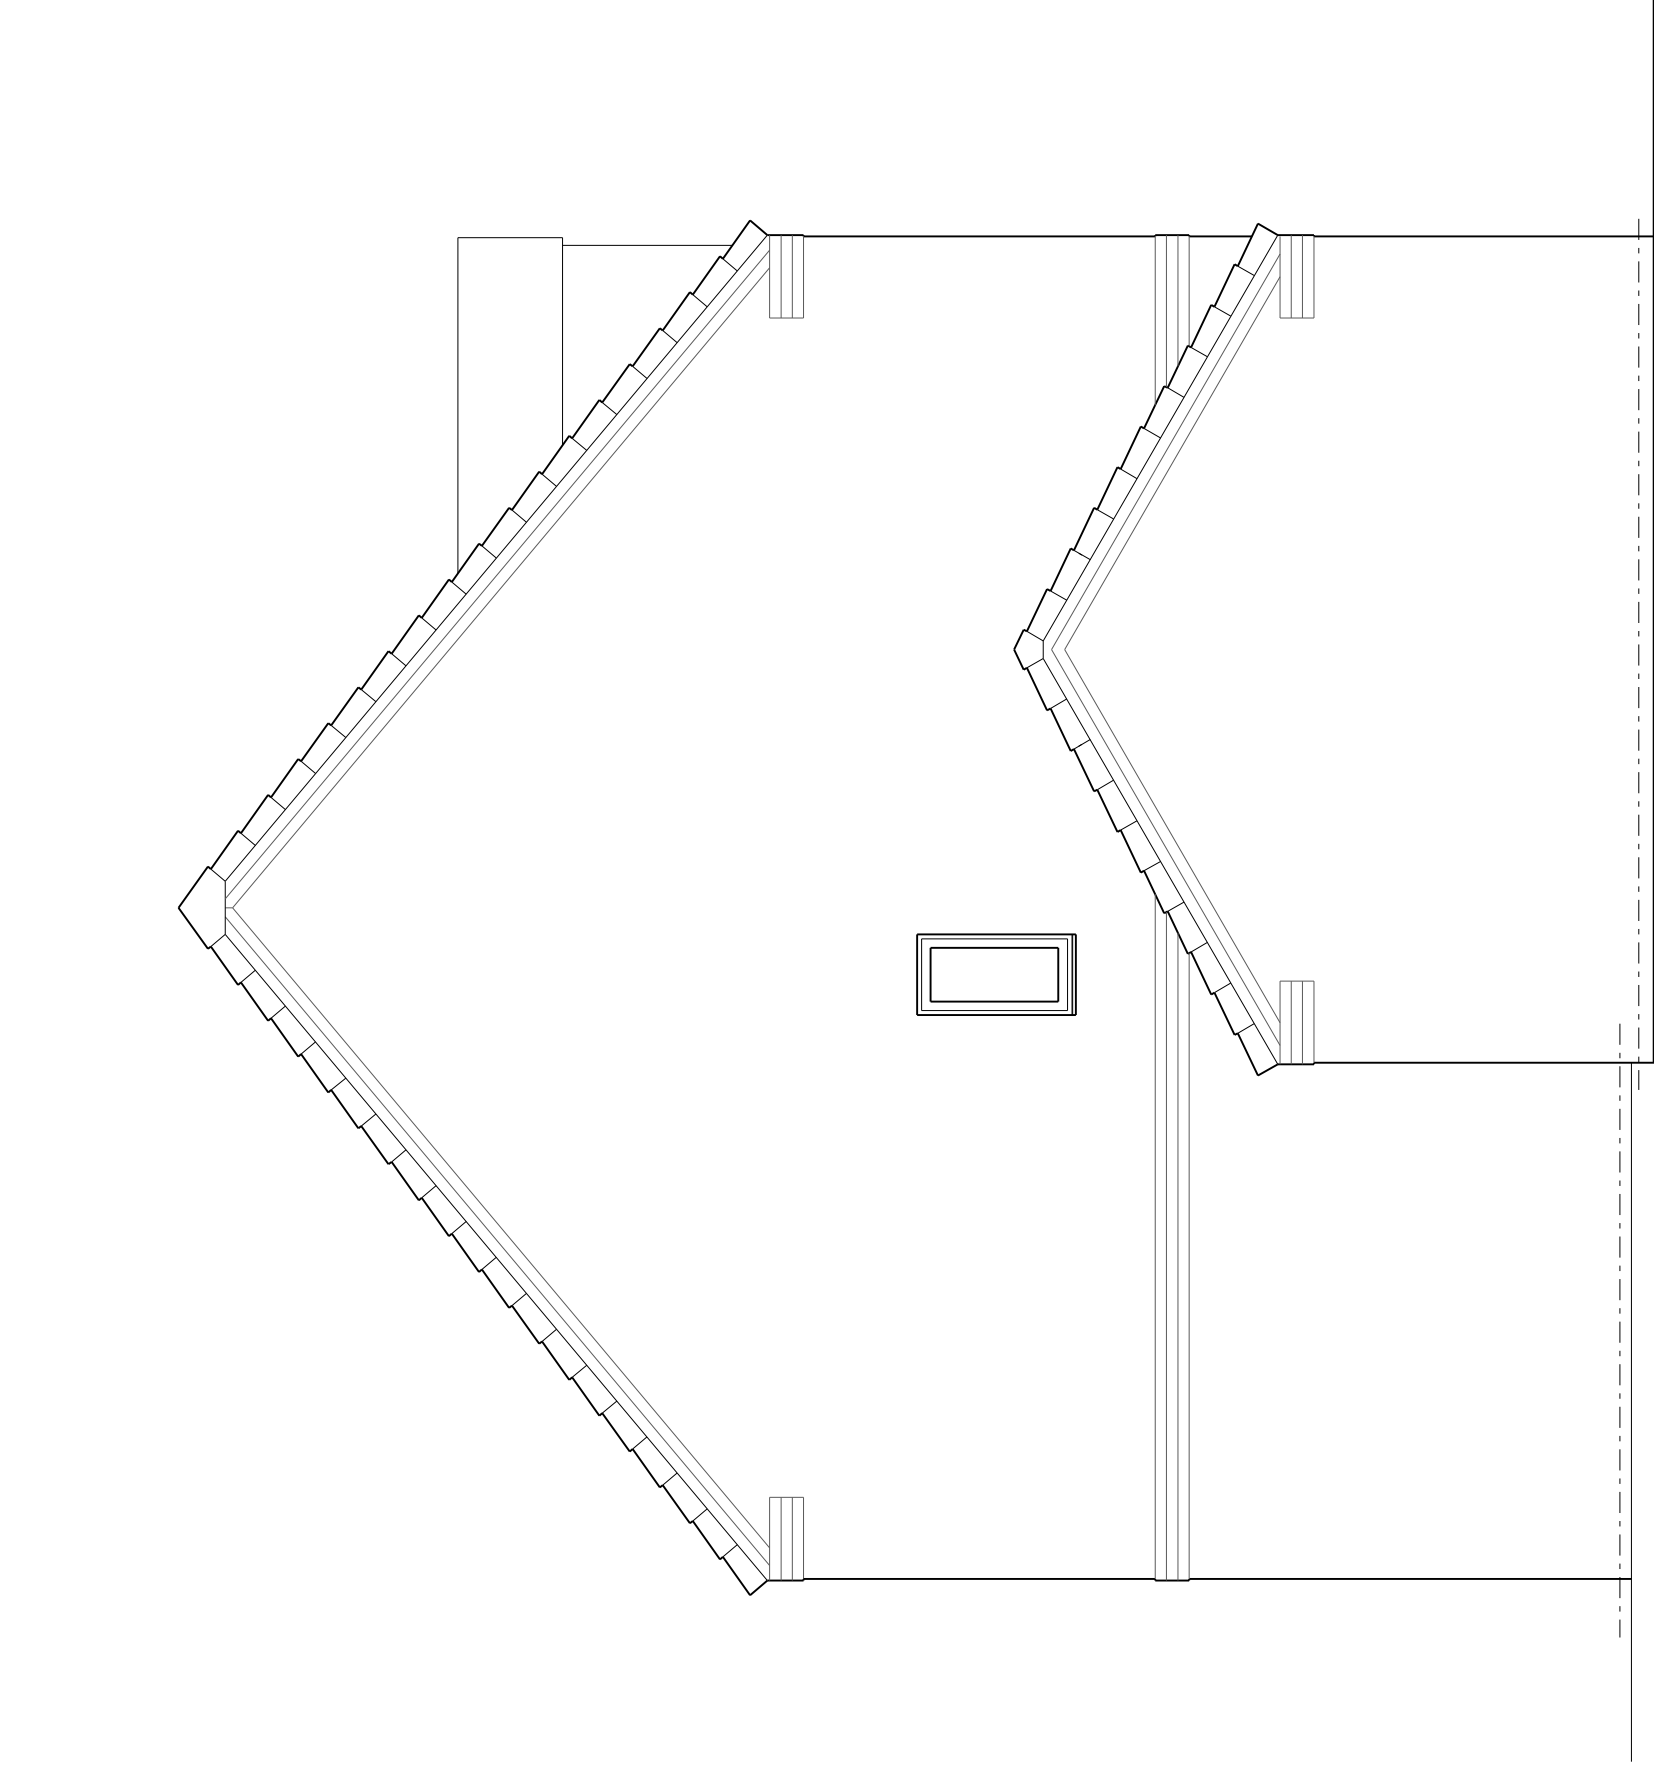


Side Elevation

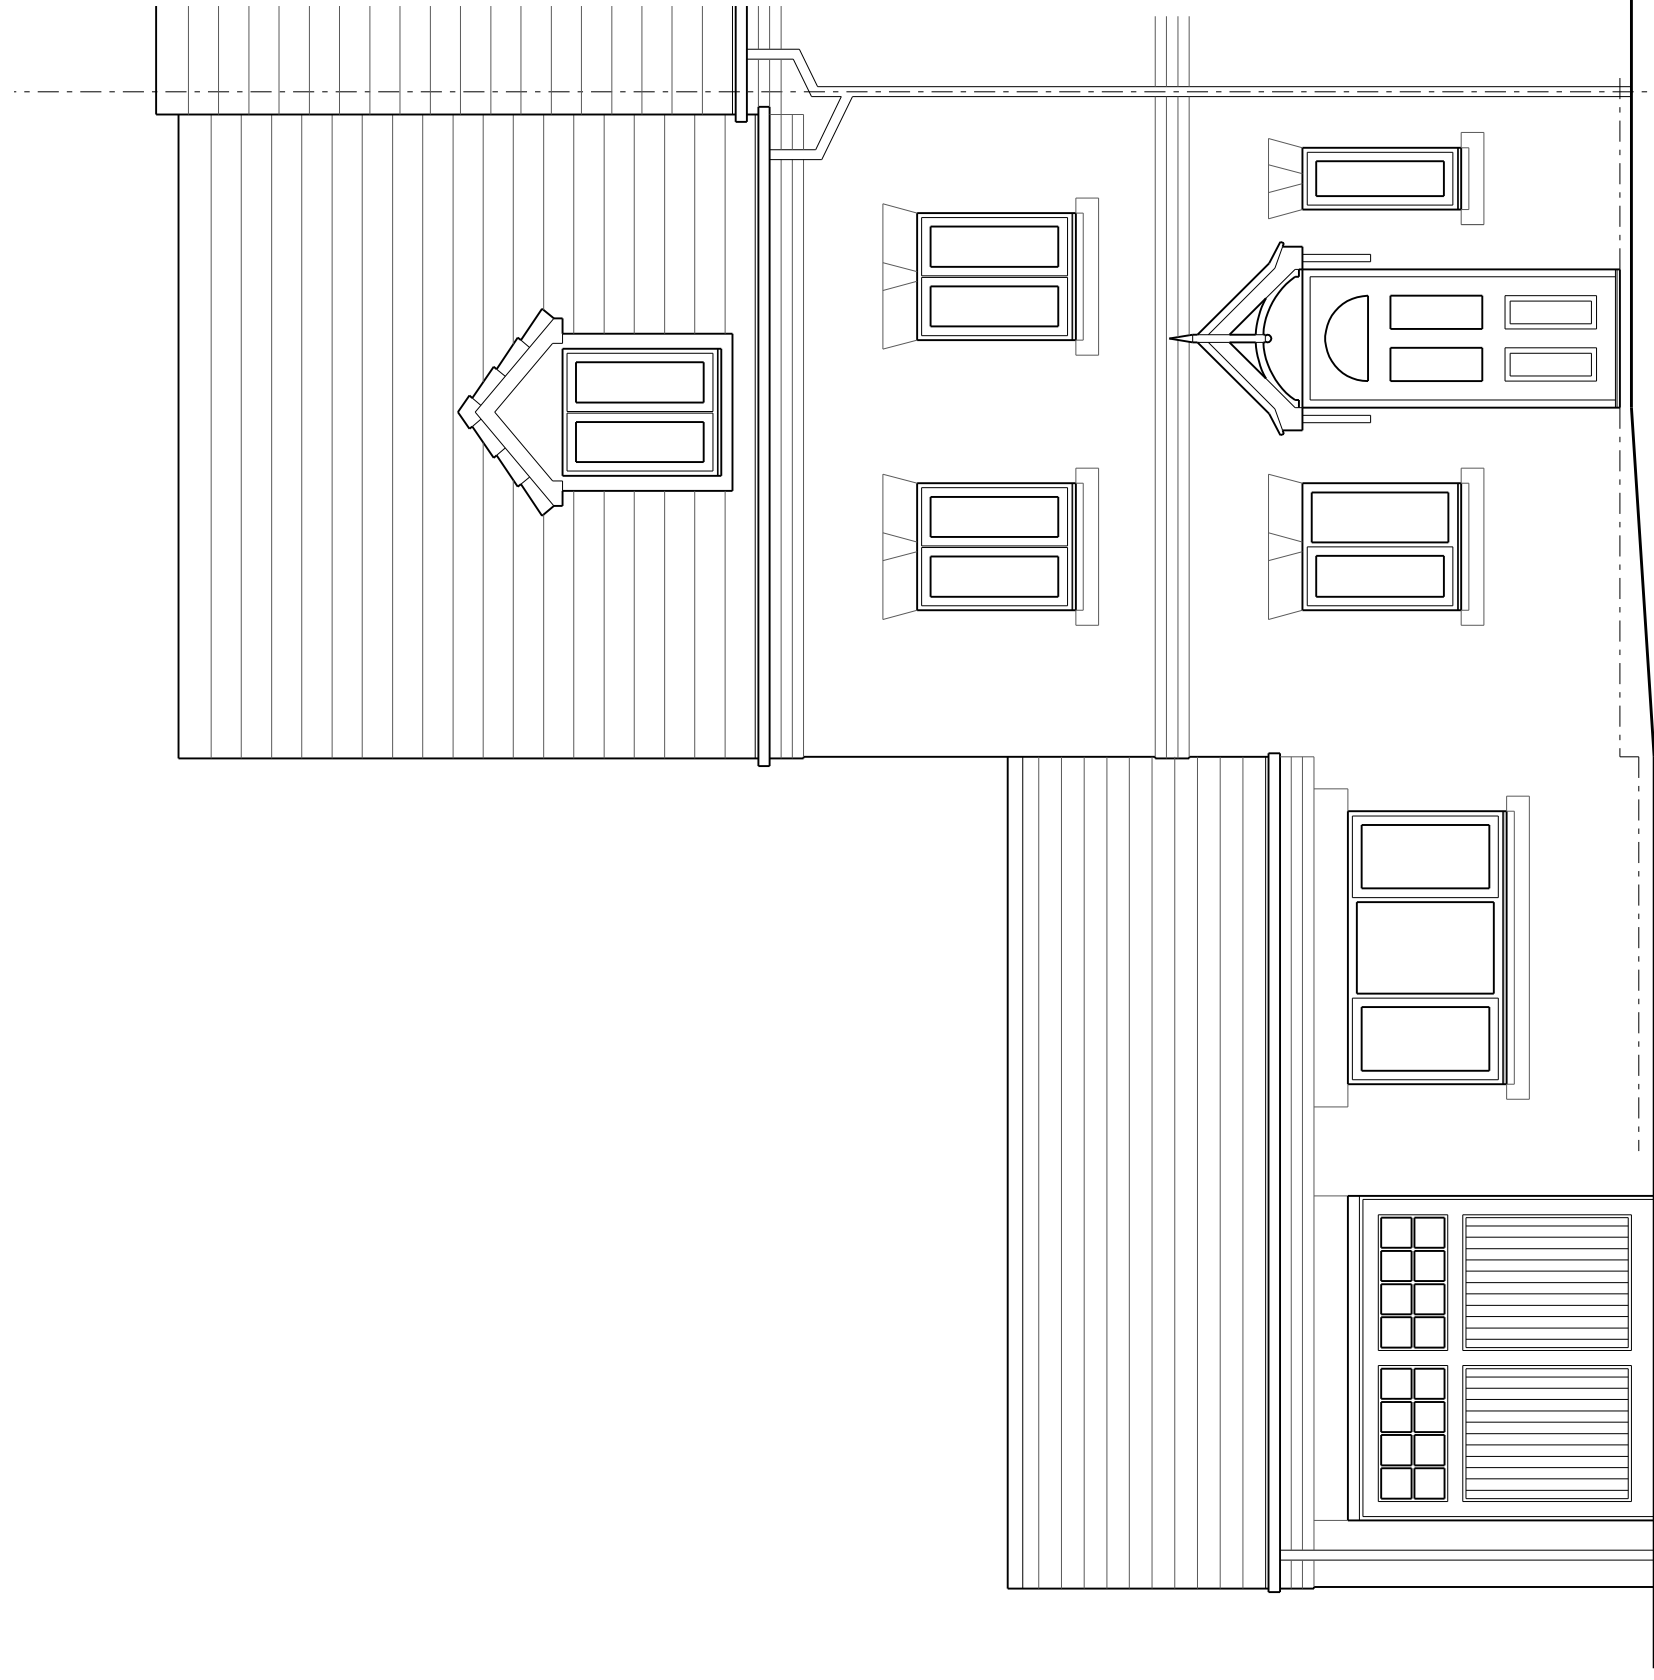


Front Elevation

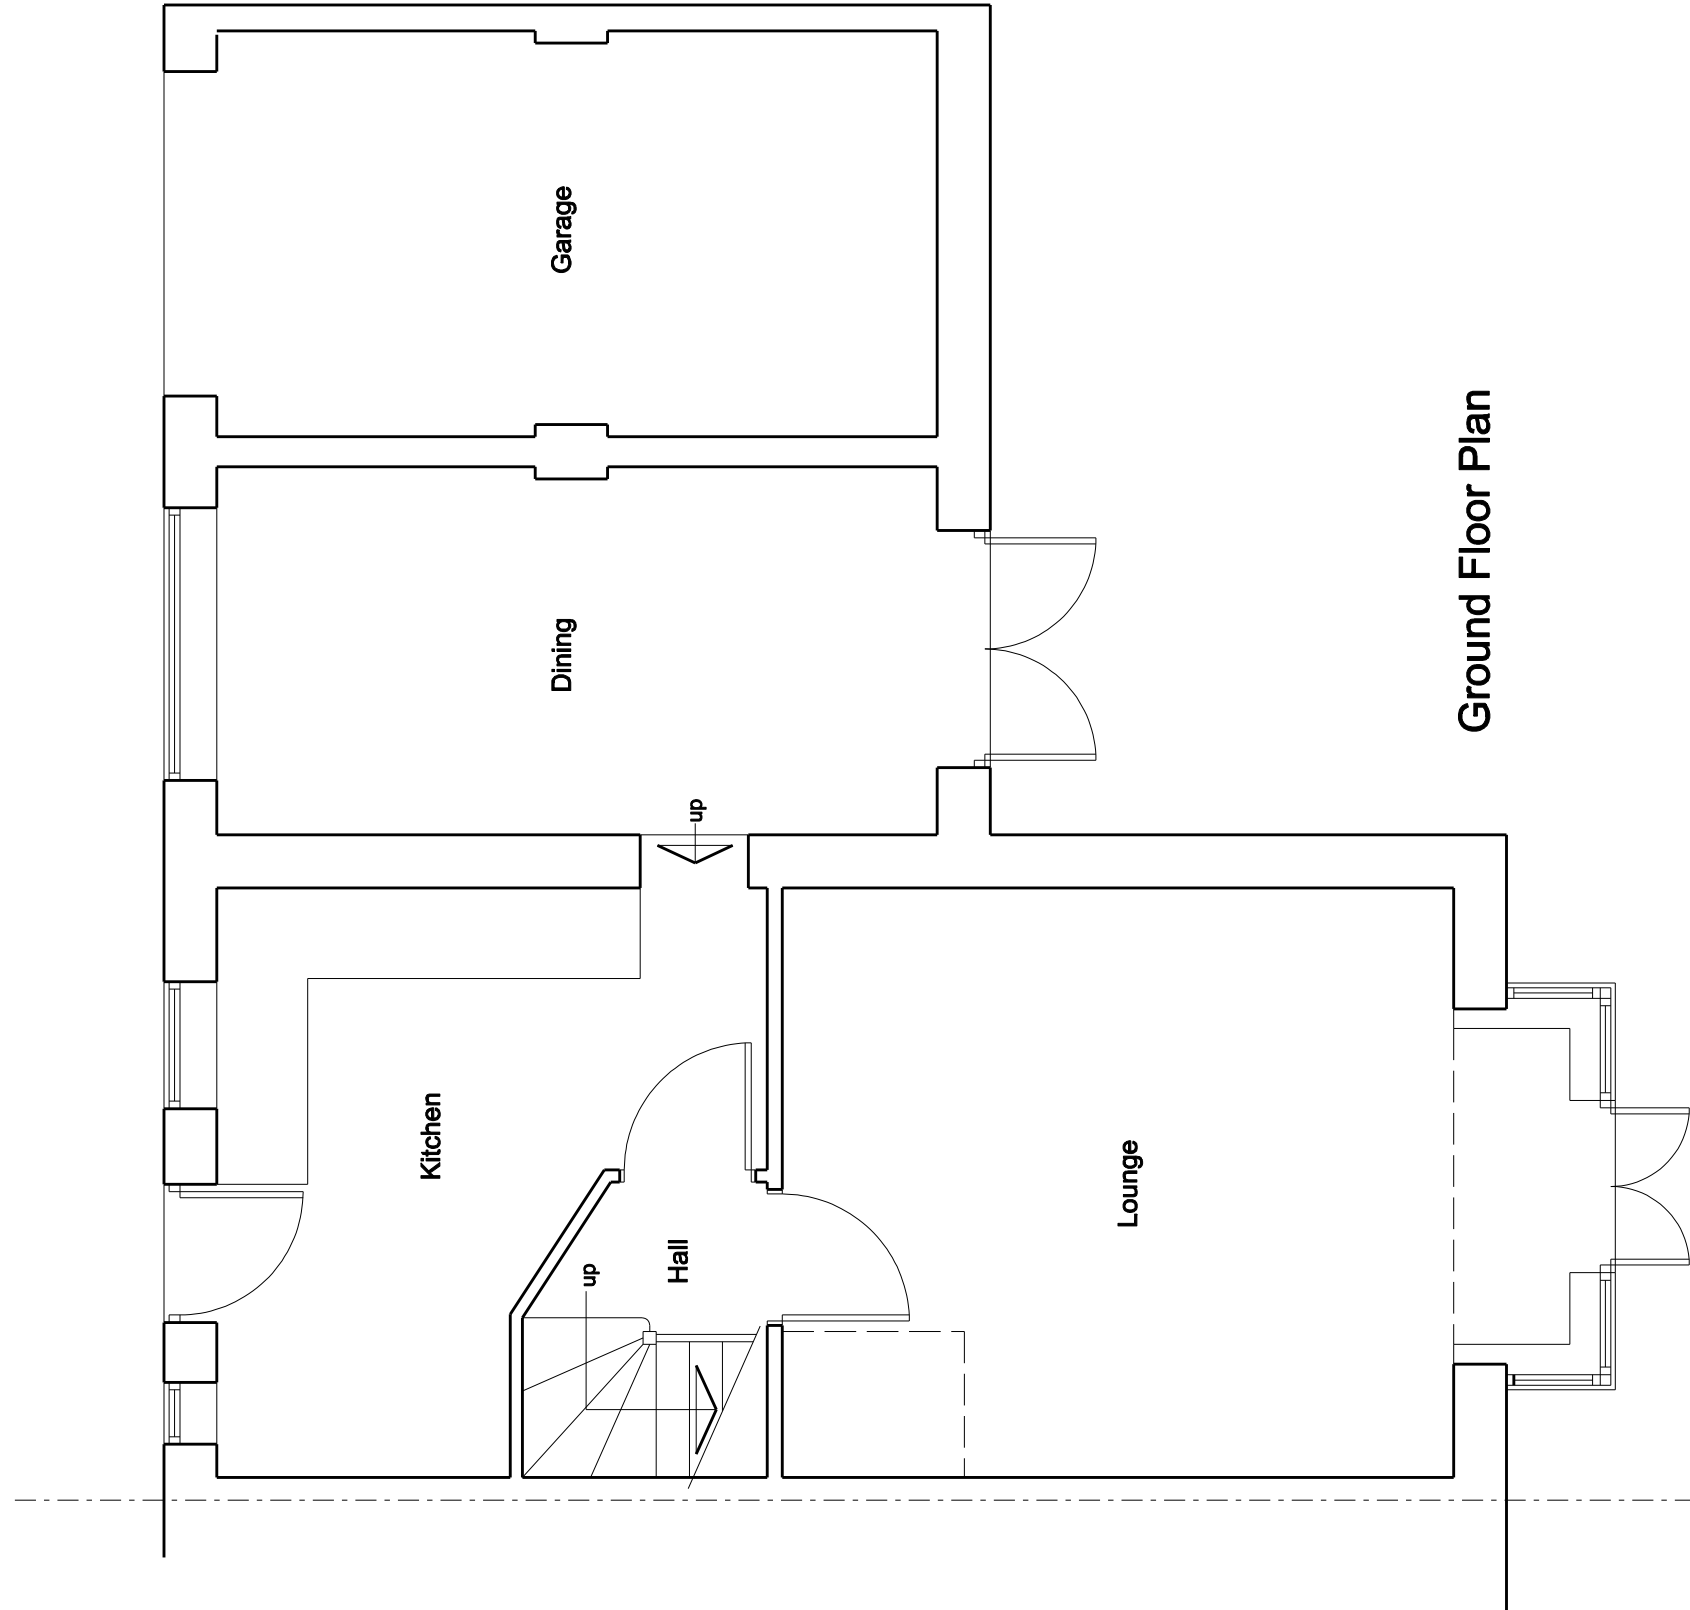

Ground Floor Plan

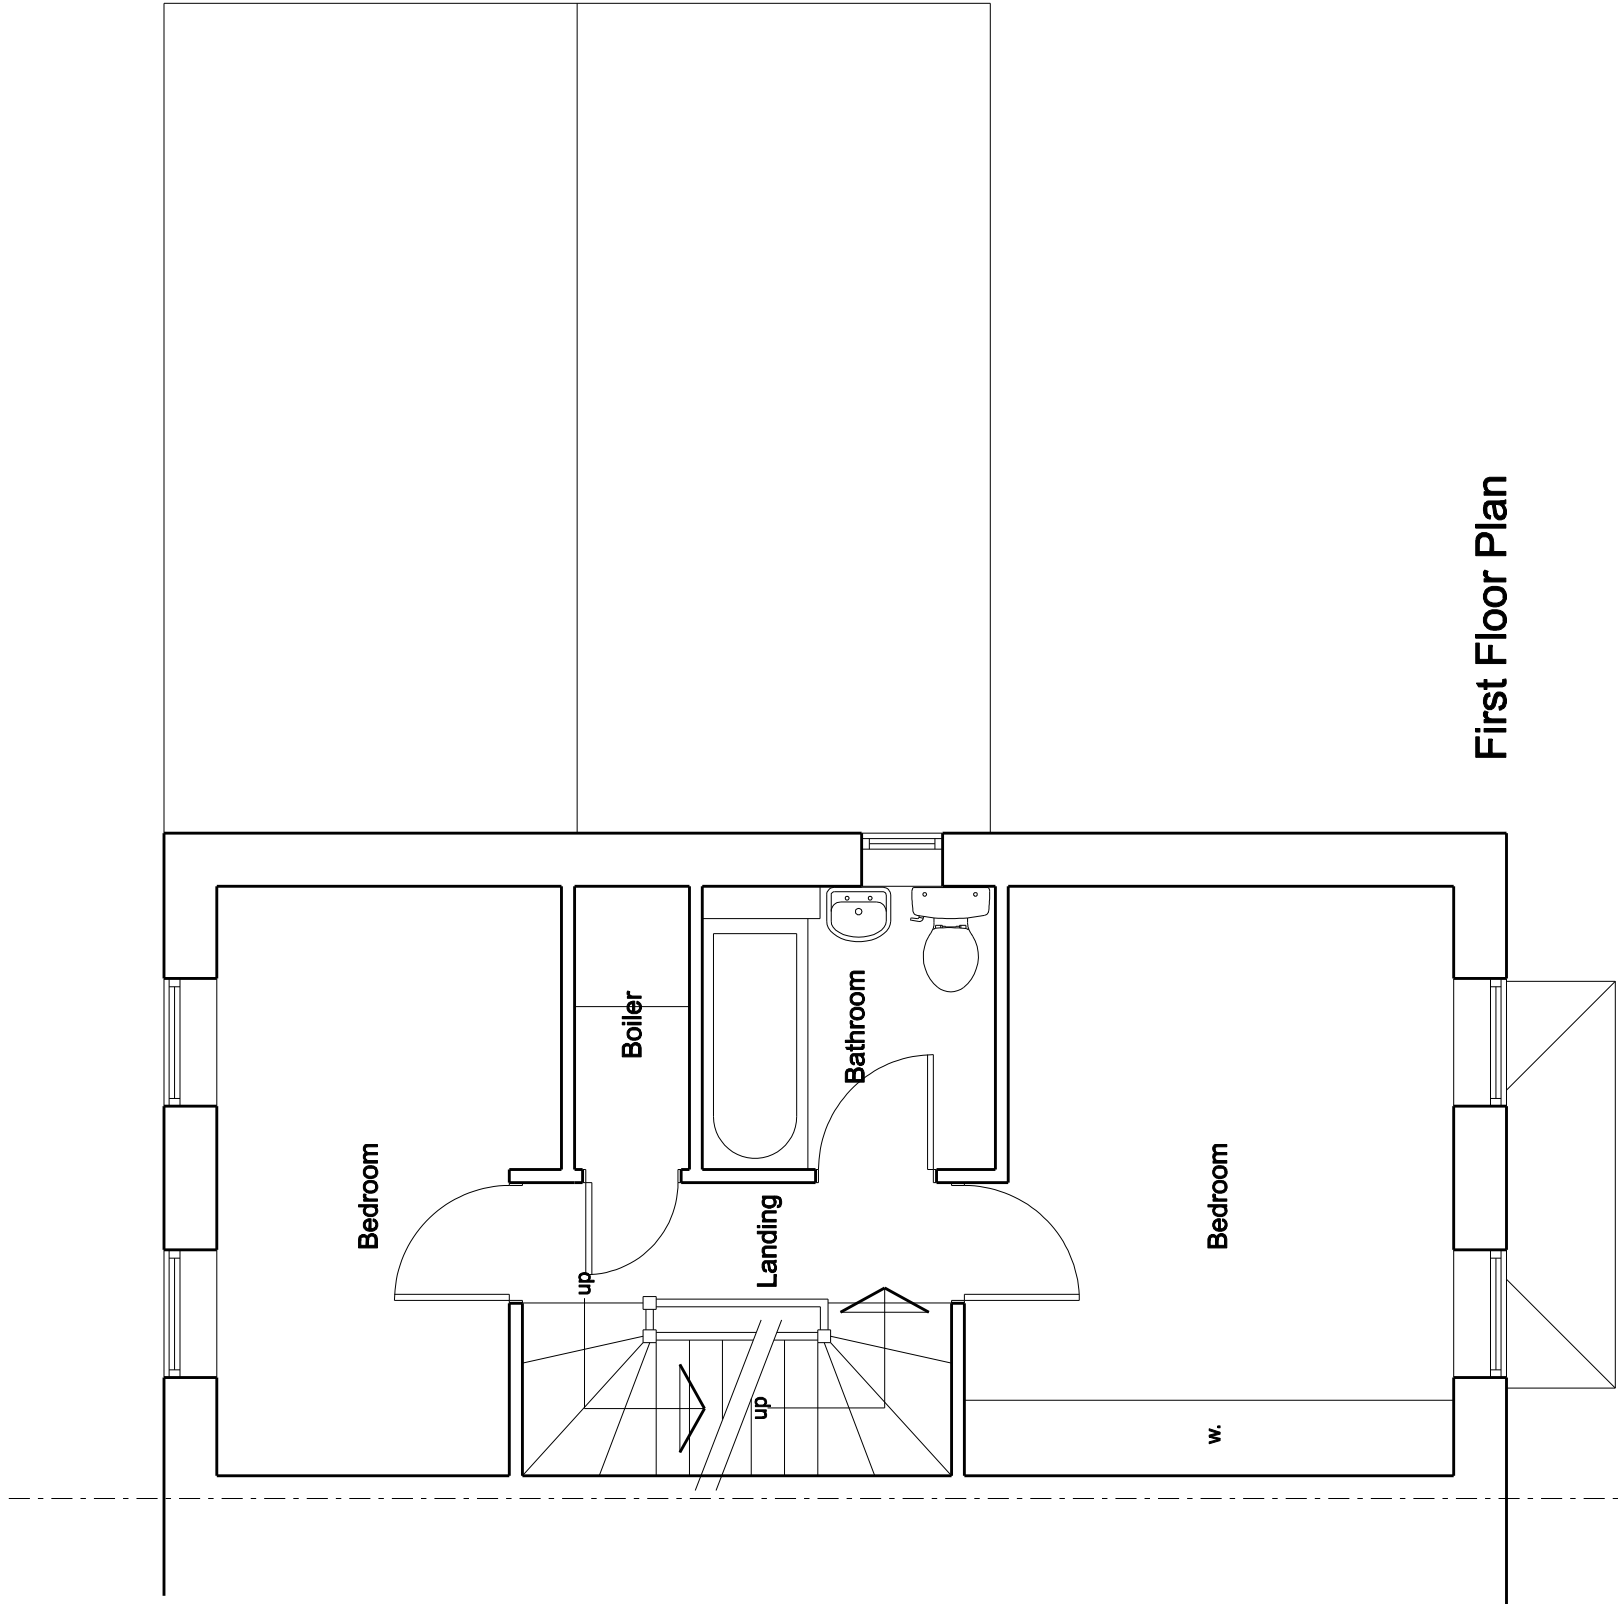

First Floor Plan

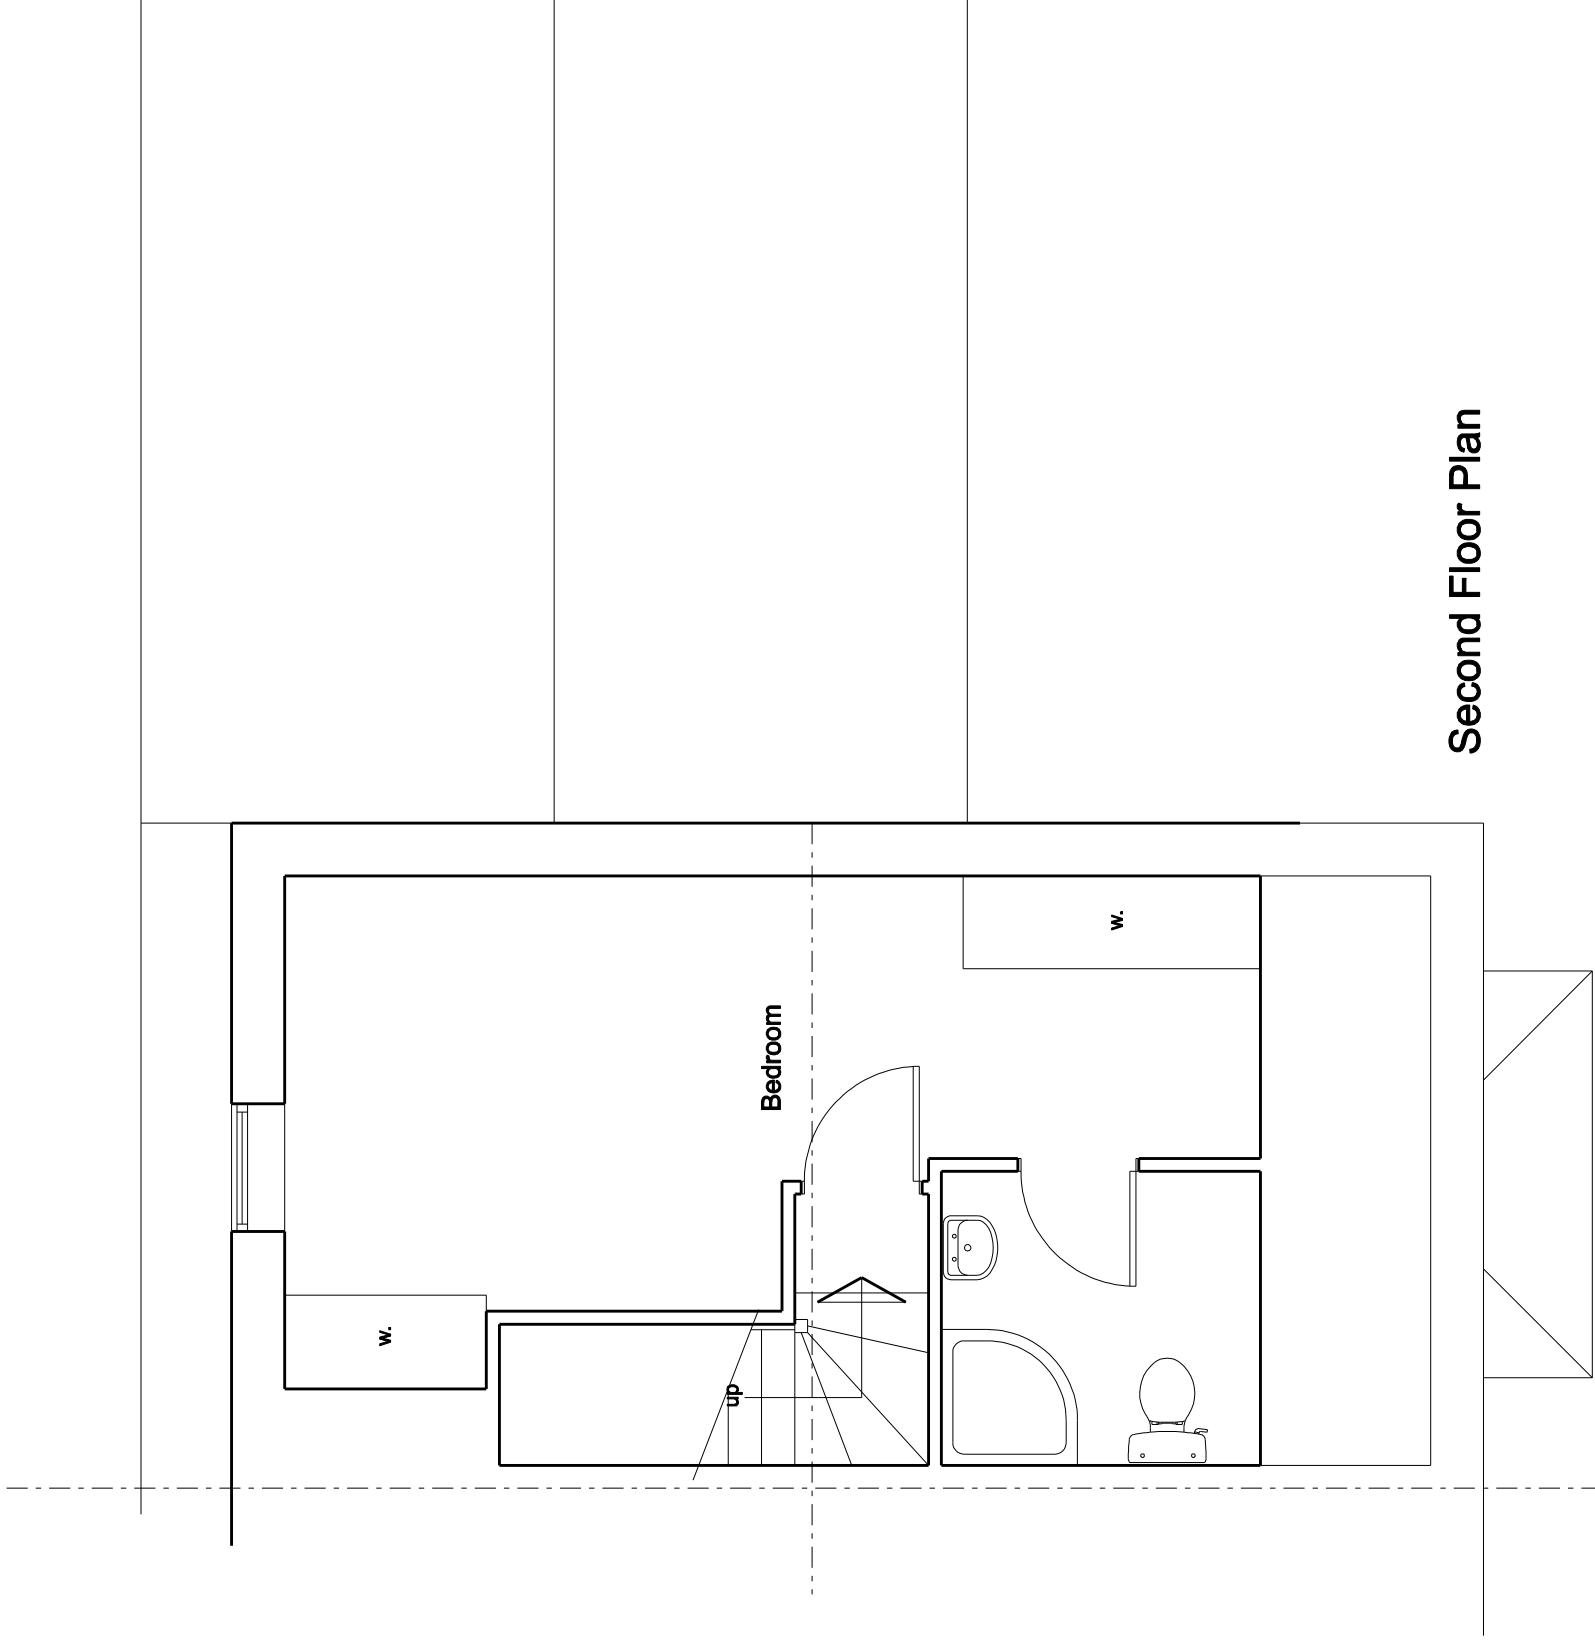

Second Floor Plan

	Date	Revisions
A		

© Copyright

MJH Design
Architectural Services

53 Bartholomew Street
Wombwell
Barnsley
S73 8LB

Tel: 07887548711
e-mail: concorde.mjharper@virgin.net

Client

Mr & Mrs C. Chance

Project

Proposed Alterations
37 Parkgate
Goldthorpe
Rotherham
S63 9GW

Title

Existing Plans and Elevations

Scale 1:50

Drawn by MJH

Date July 2019

Drawing No.

No. 1191-01