


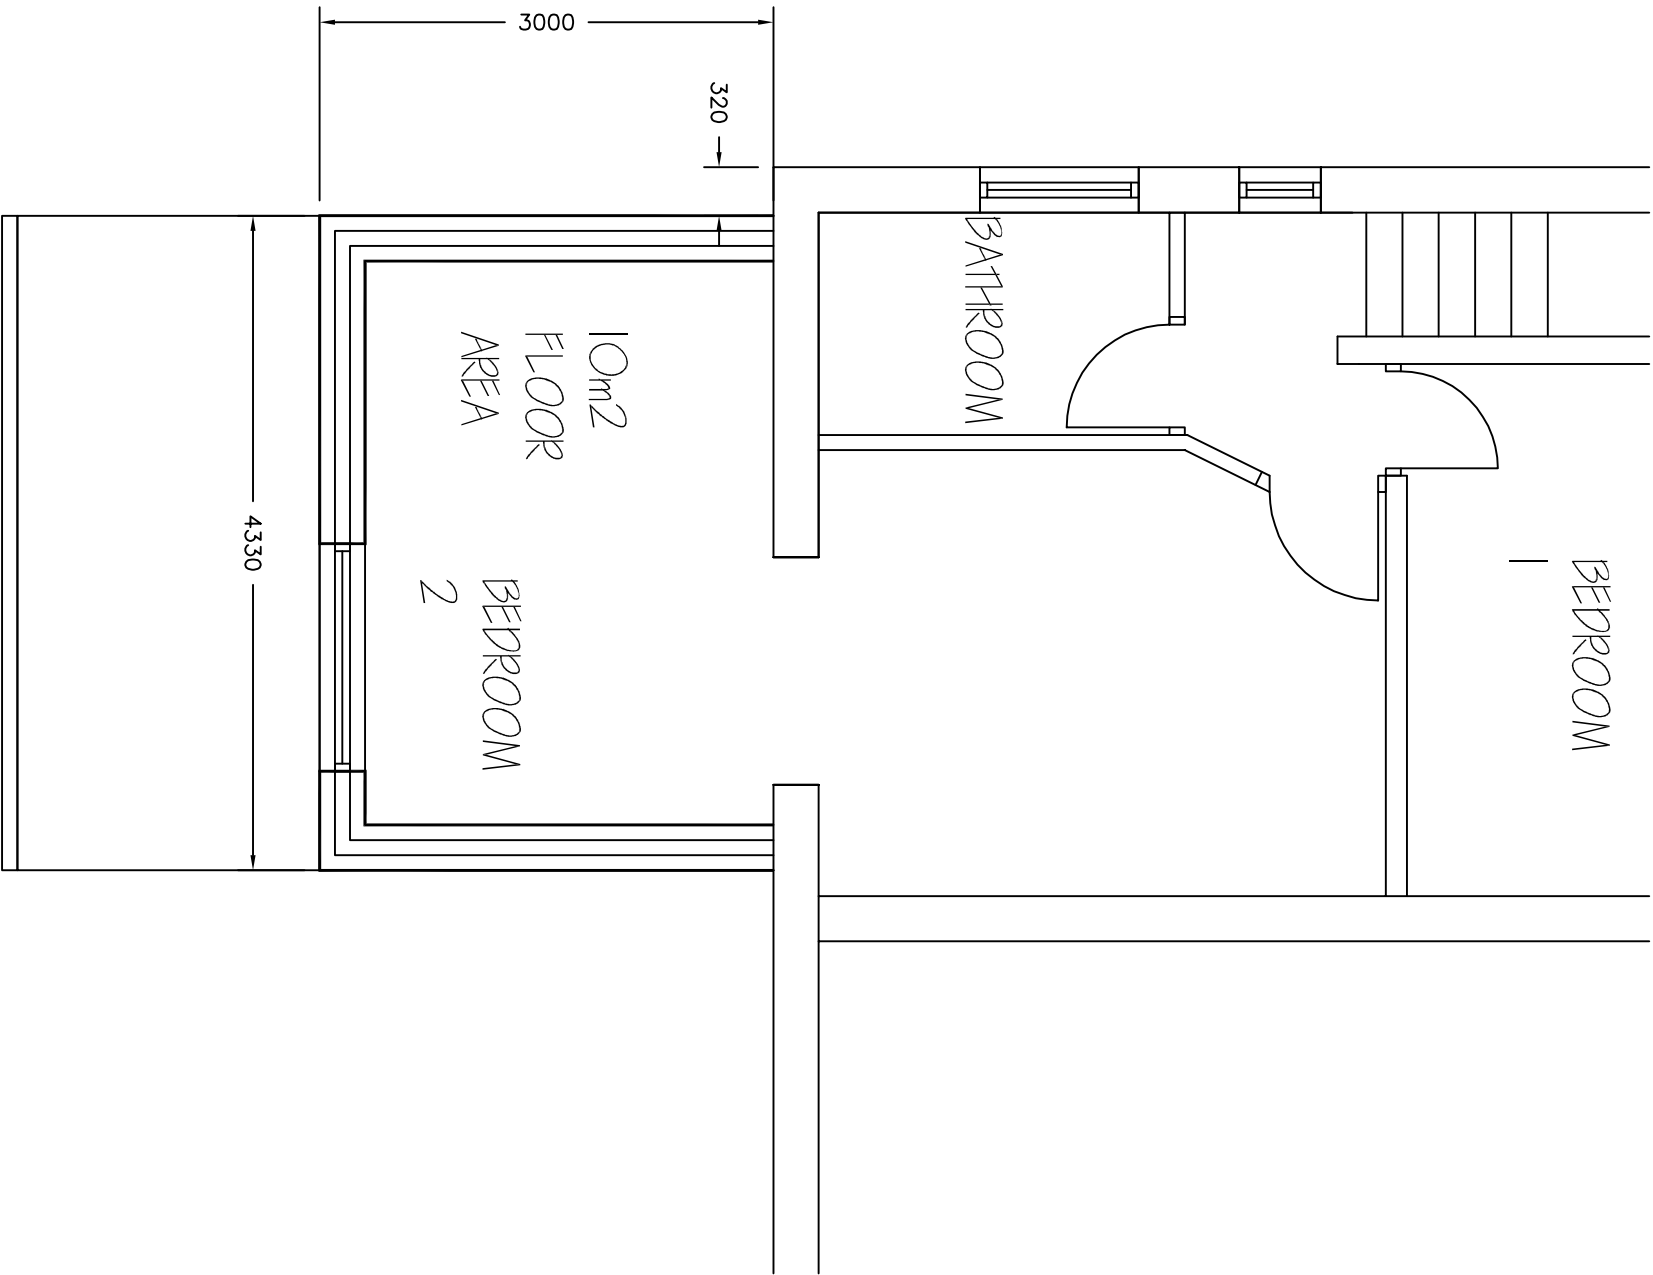

Proposed first floor plan 1:50

Revisions	B. First floor reduced to 3M		20-8-14
Revisions	A. First floor reduced 3.5m en-suite omitted and side window omitted	16-08-14	
This drawing is for planning permission only and is not a construction drawing.			
Drawing Title	PROPOSED-FIRST-FLOOR-PLAN		
Job No. - Dwg No.	LW/2014/6	.	—
Client:	MR LEE WALKER 129 LAITHES LANE AHERLEY DUNDEE 571		
Scale.	1:50		