




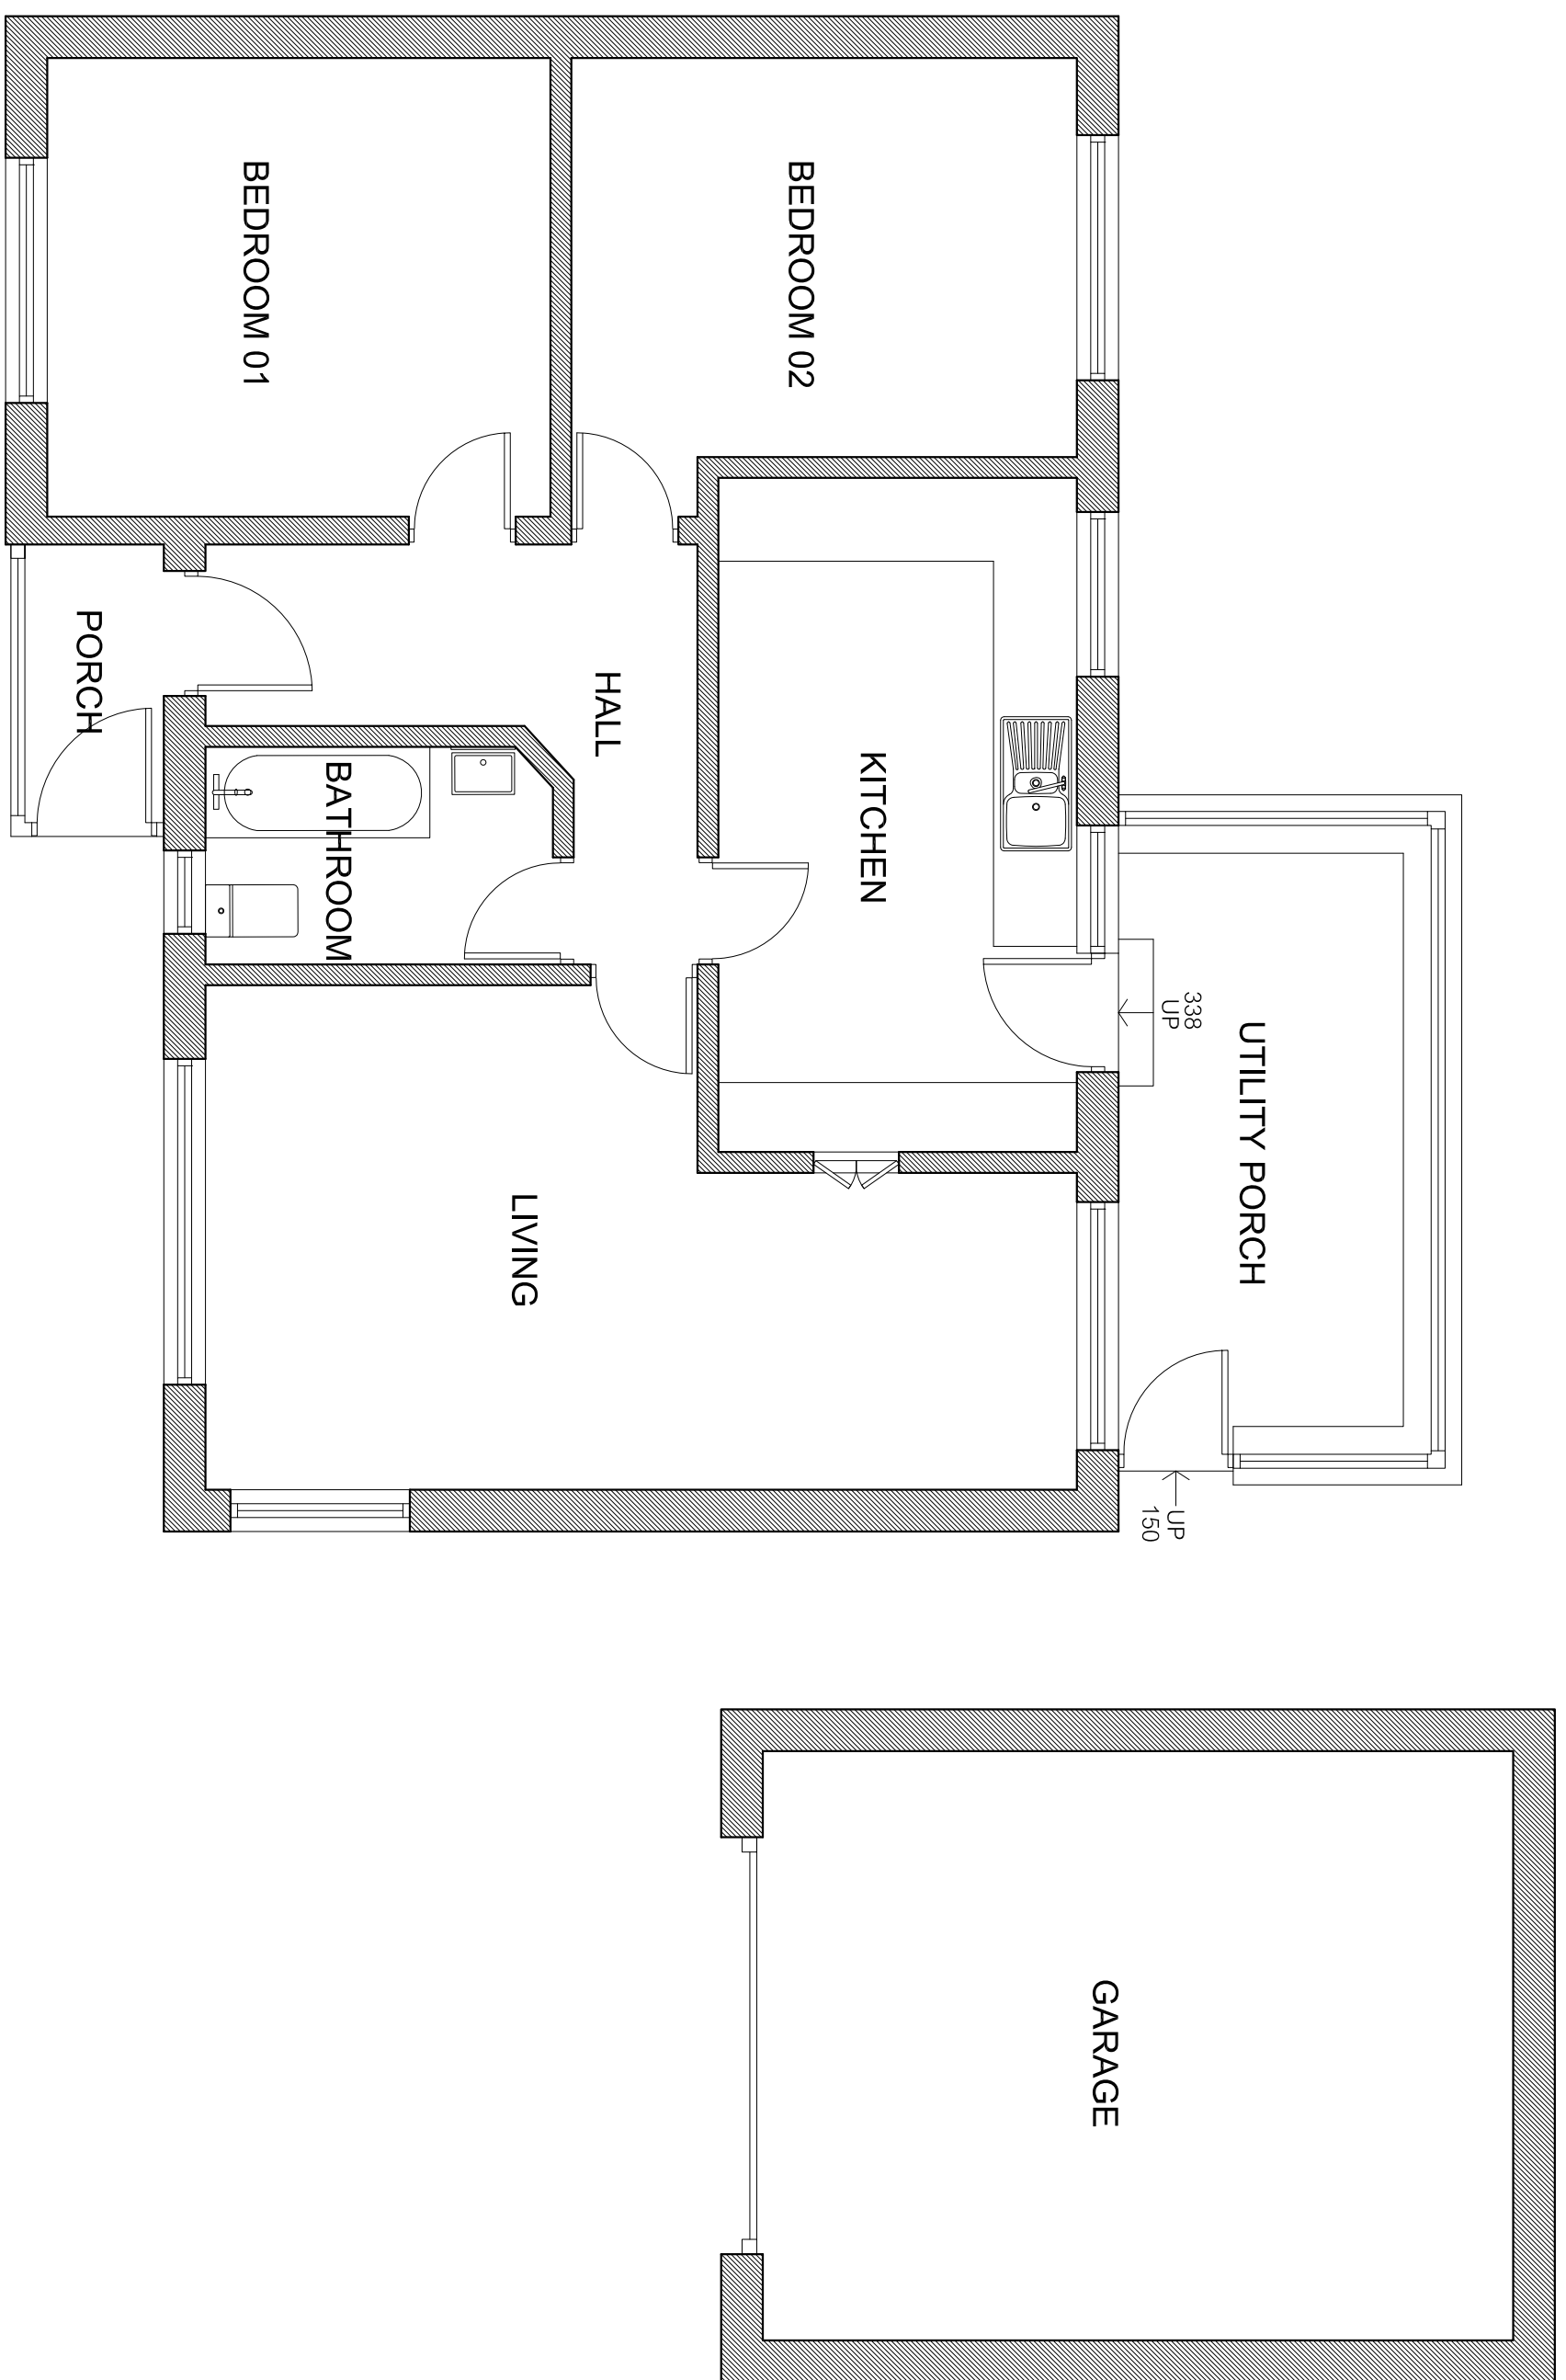


BOUNDARY

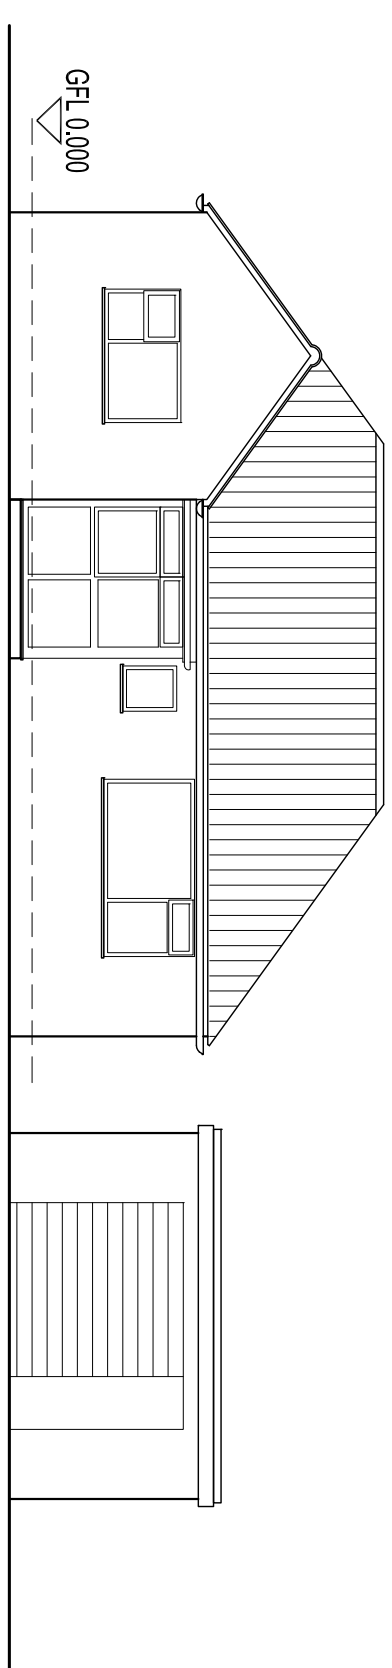


FRONT ELEVATION
SCALE 1:100

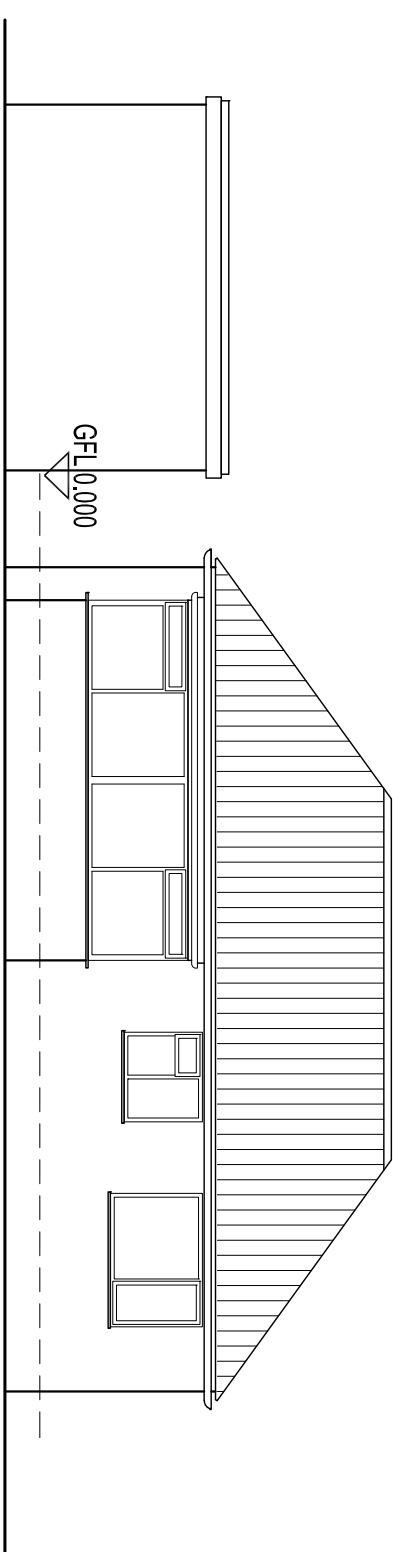

REAR ELEVATION
SCALE 1:100

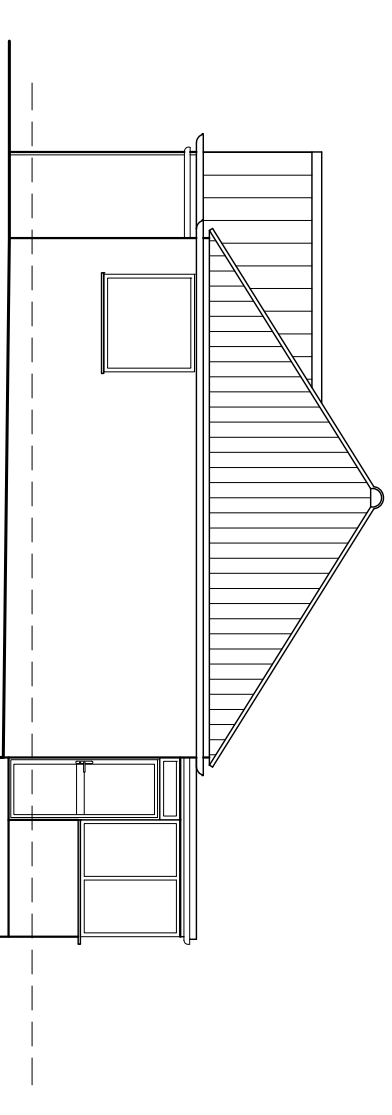

SIDE ELEVATION
SCALE 1:100

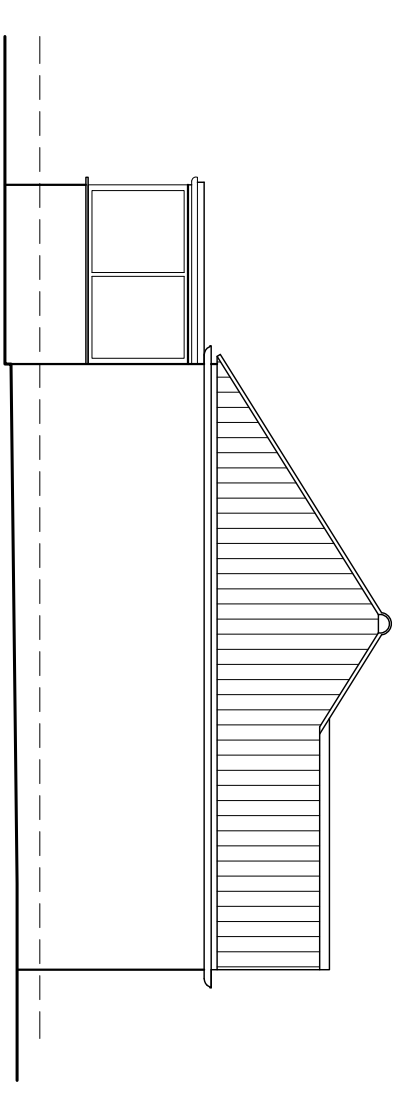

SIDE ELEVATION
SCALE 1:100

GROUND FLOOR PLAN
SCALE 1:50

SCALE 1:50

 CODA Bespoke			
Sheffield - Manchester www.codastudios.co.uk 0114 2794931 hello@codastudios.co.uk			
James Shaw	Client		
26 Well House Lane	Job		
Existing Plans and Elevations		Title	
DRAWN	CHECKED	DATE	SCALE
RG	JH	07/27/18	A3 ISSUE: A1 ISSUE: AS SHOWN
REVISION	DRAWING STATUS	DRAWING NUMBER	
-	PLANNING	2734-002	

© COPYRIGHT EXISTS ON THESE LOGOS AND INFORMATION SHOWN ON THIS DRAWING. ANY UNAUTHORIZED REPRODUCTION OF THESE LOGOS OR INFORMATION OR COMMERCIAL USE OF ANY PART NOT AVOIDABLE TO BE SCALED FROM THIS DRAWING WILL BE PROSECUTED. ANY DISCREPANCIES IN DIMENSIONS IMMEDIATELY ATTRIBUTED TO THE HOLDER OF ANY DISCREPANCIES IN DIMENSIONS IMMEDIATELY.