





Existing North Elevation 1:50

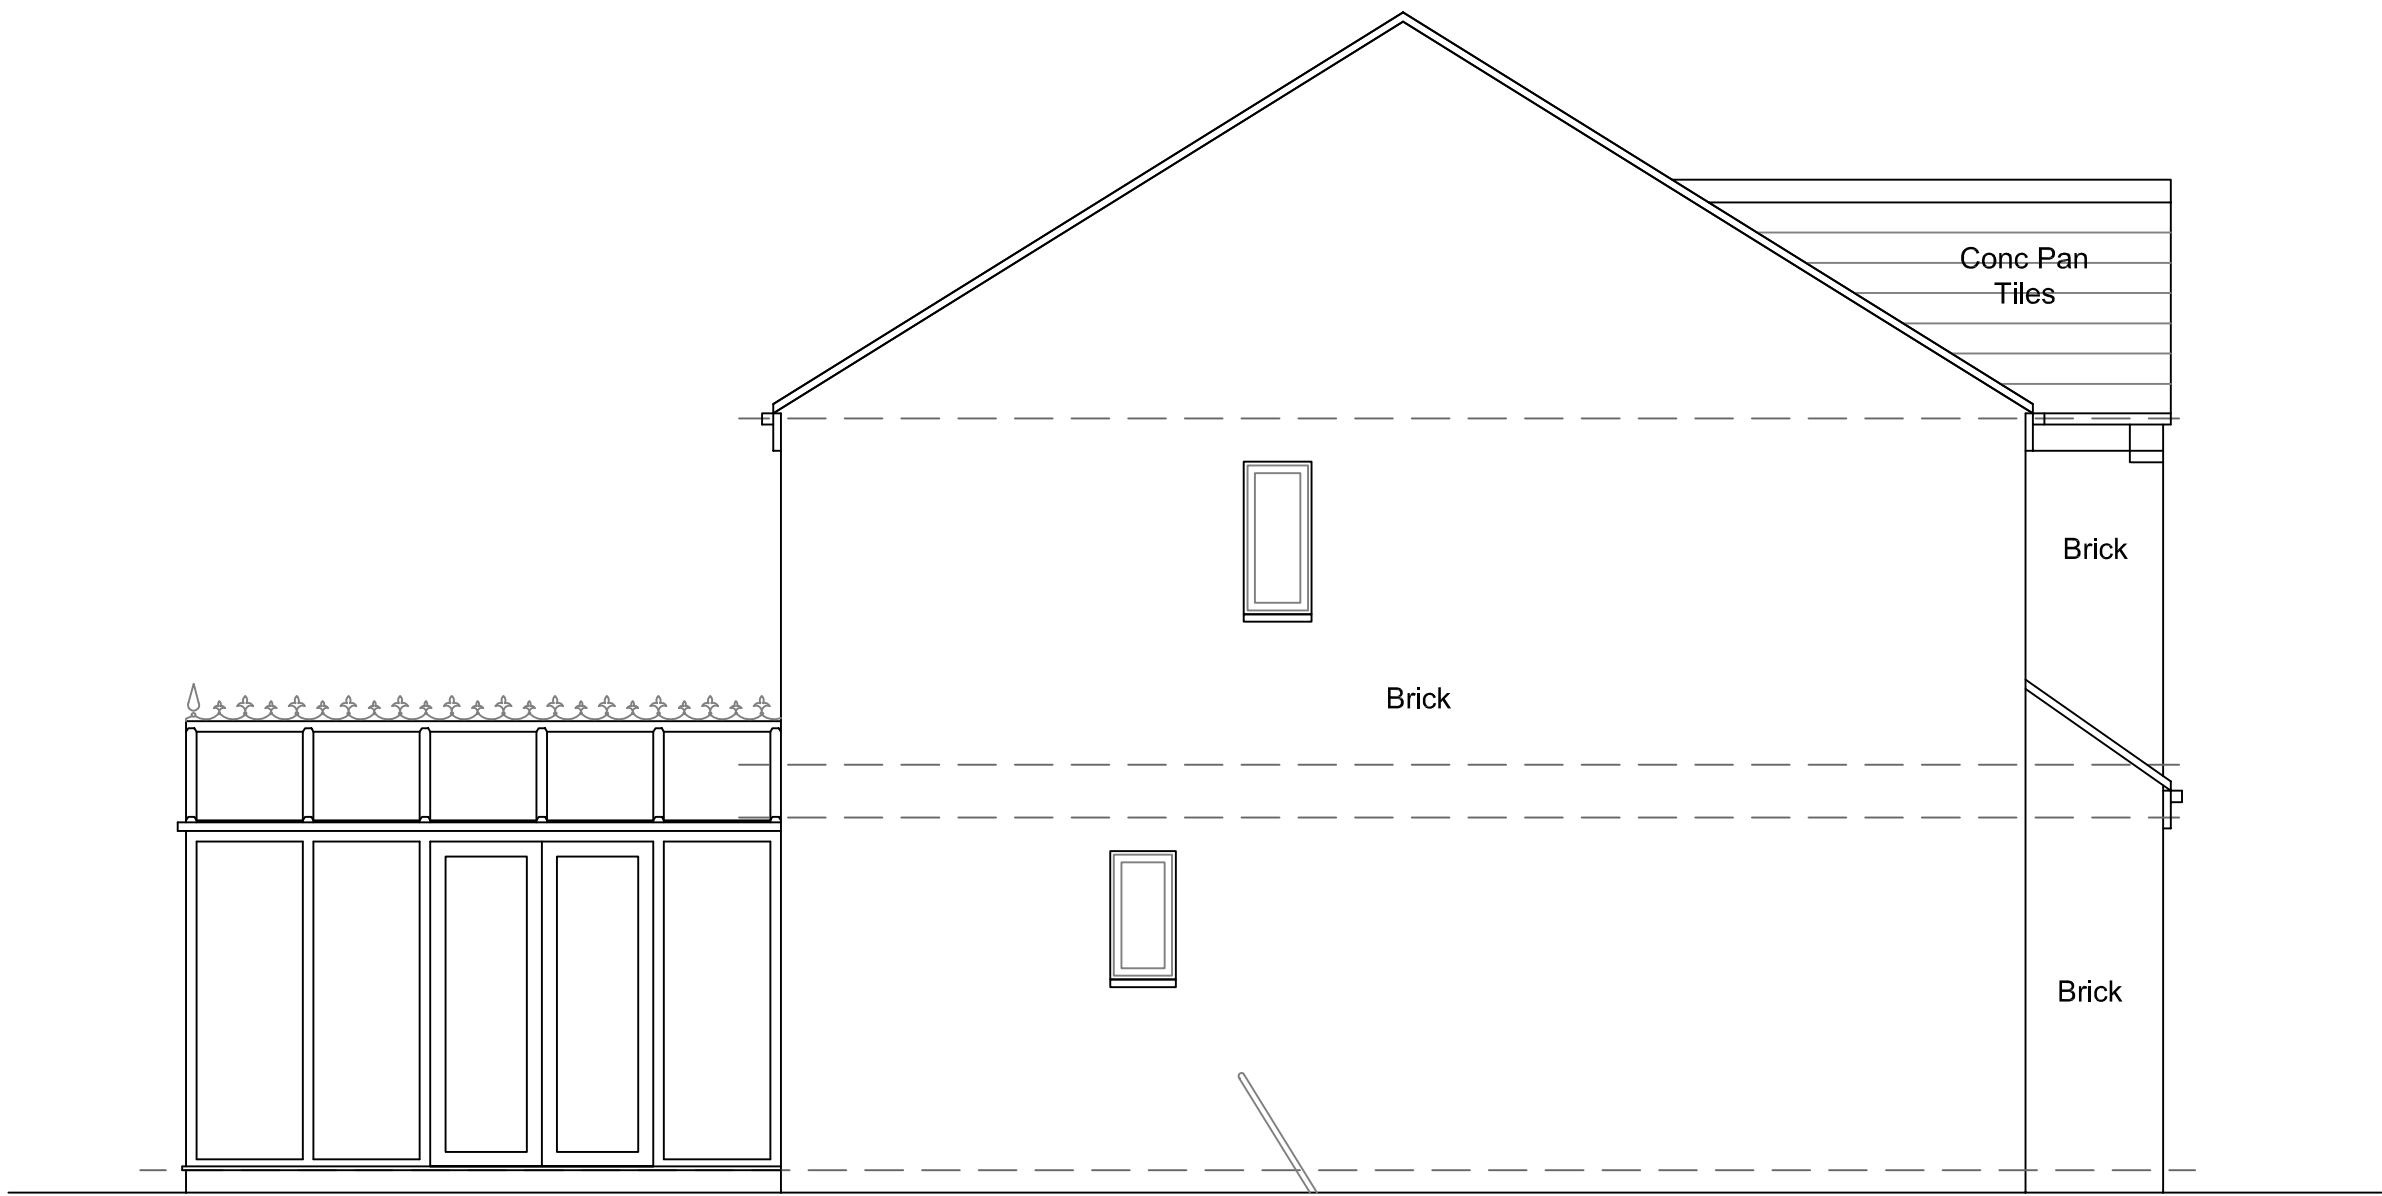


Existing West Elevation 1:50

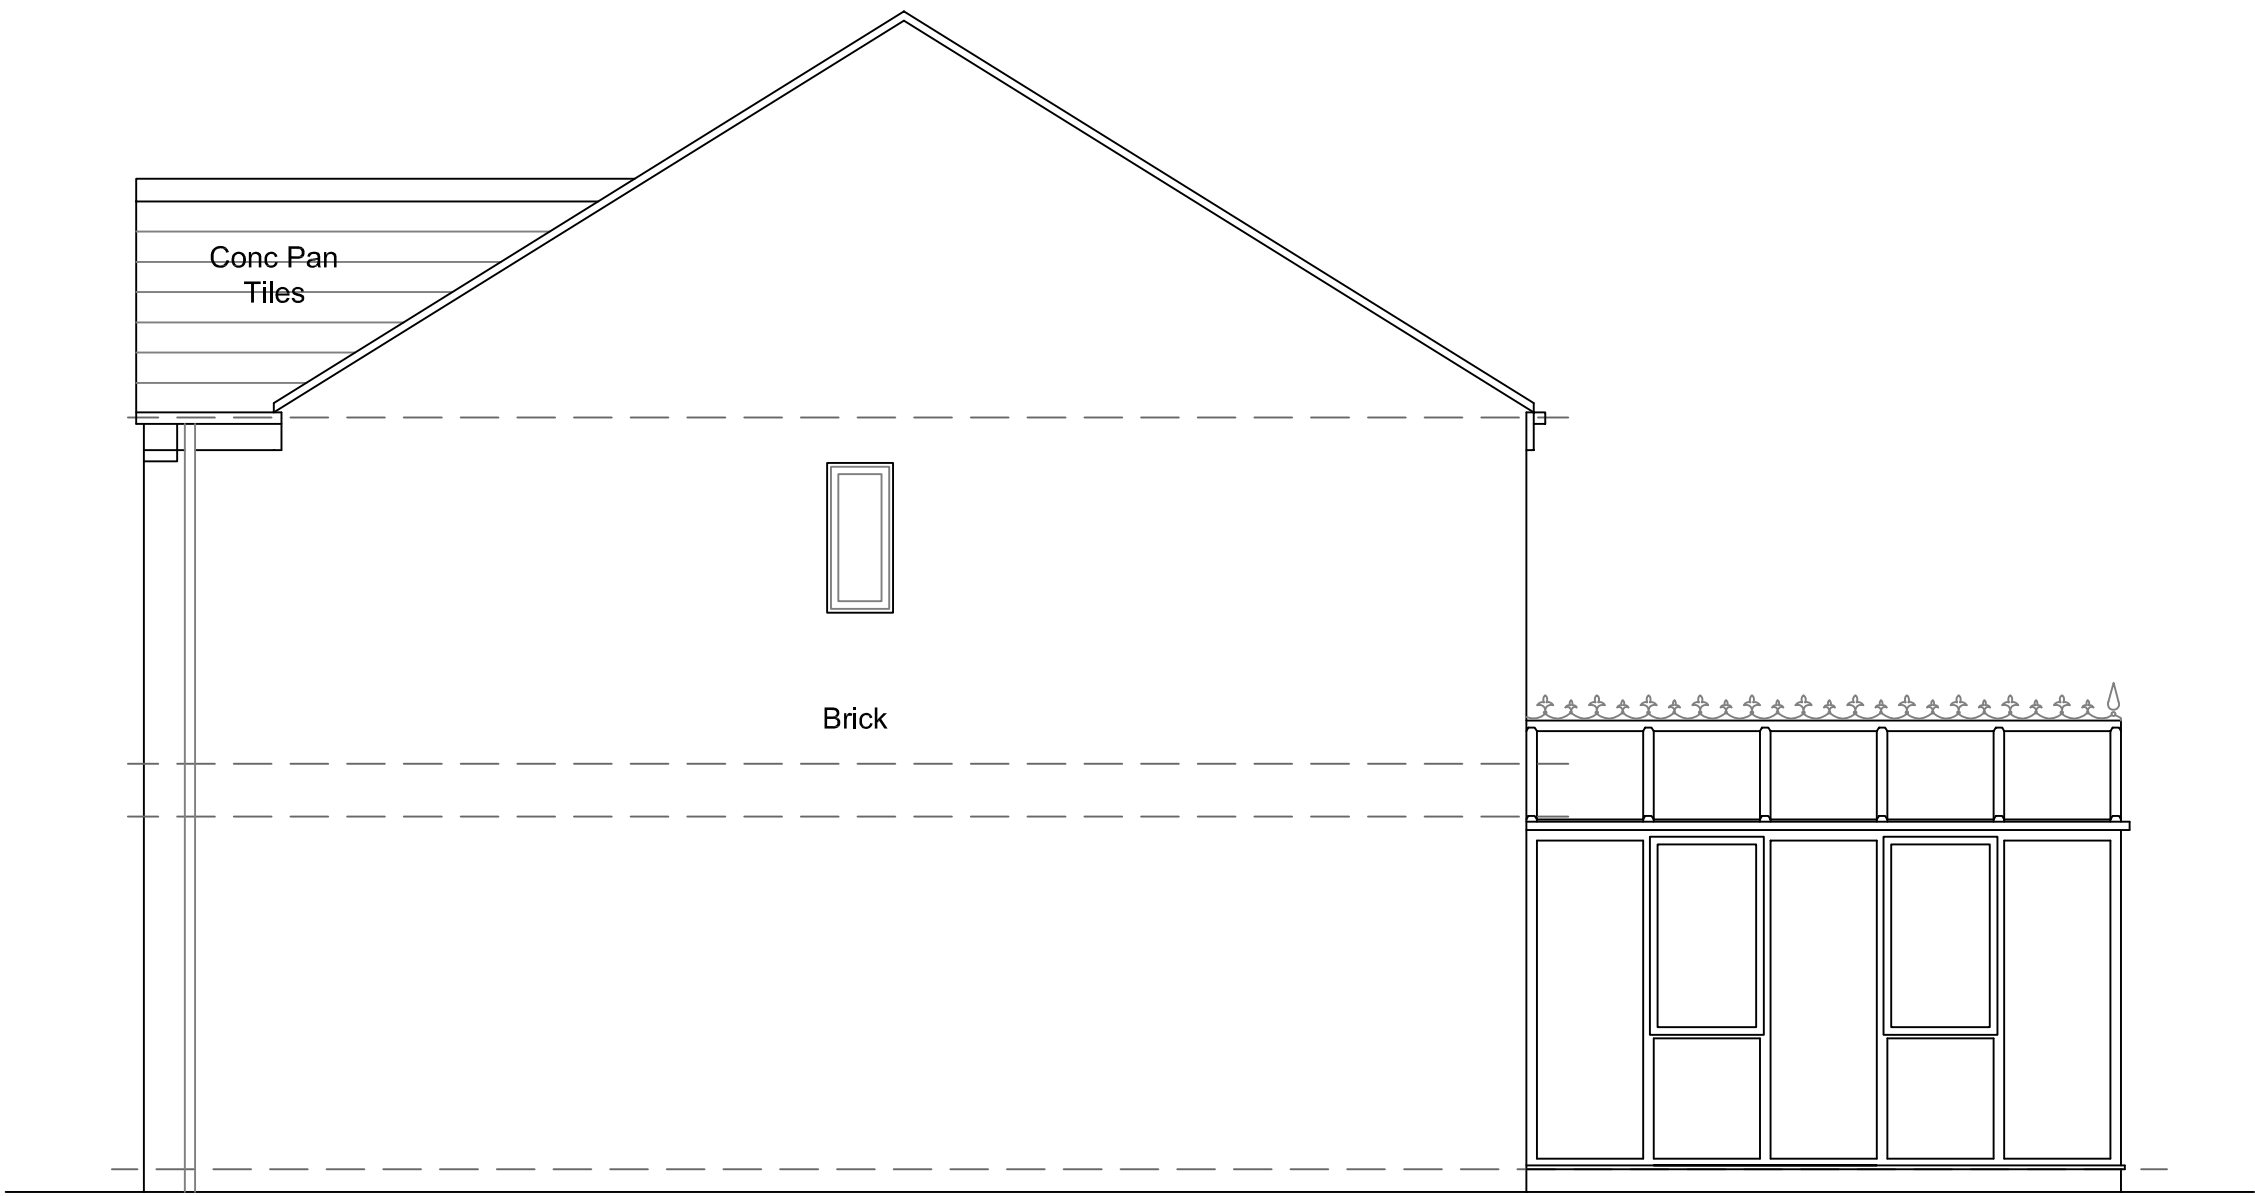


Existing East Elevation 1:50




Existing South Elevation 1:50

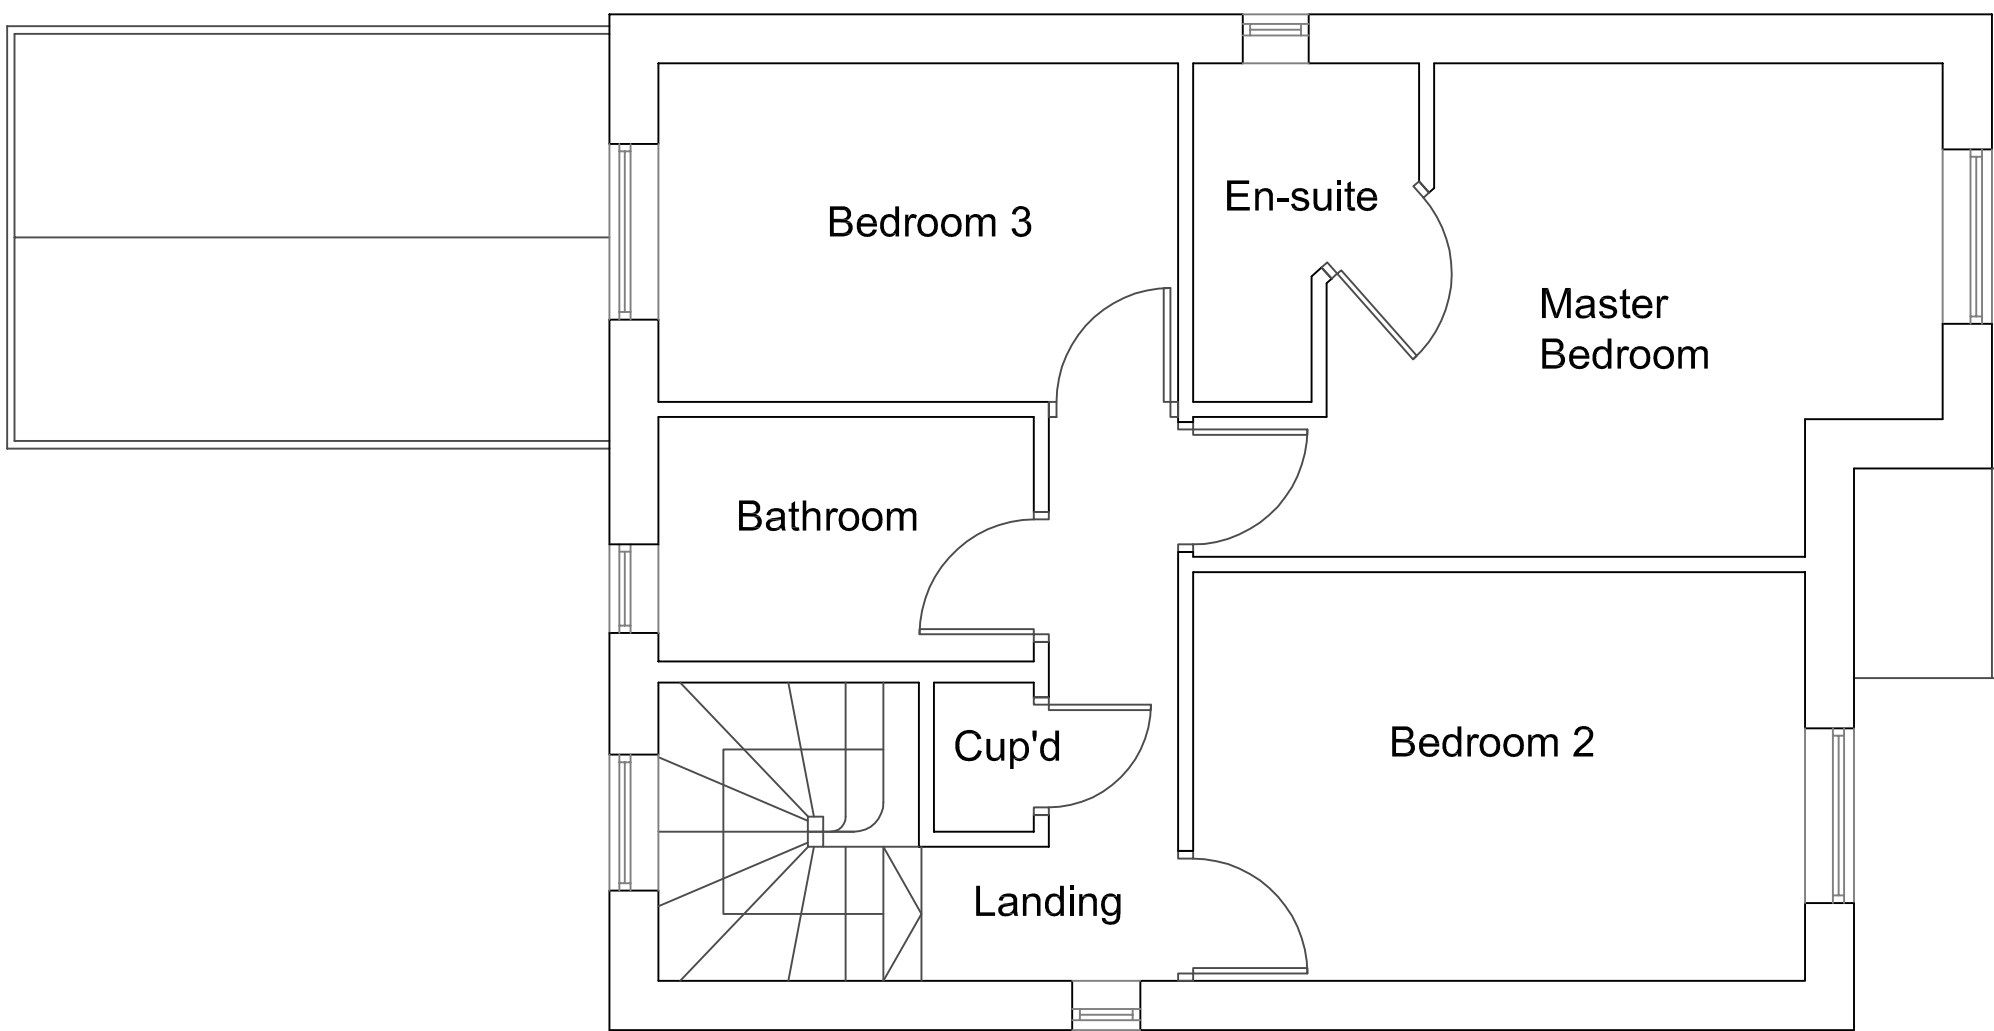

Existing First Floor Plan 1:50

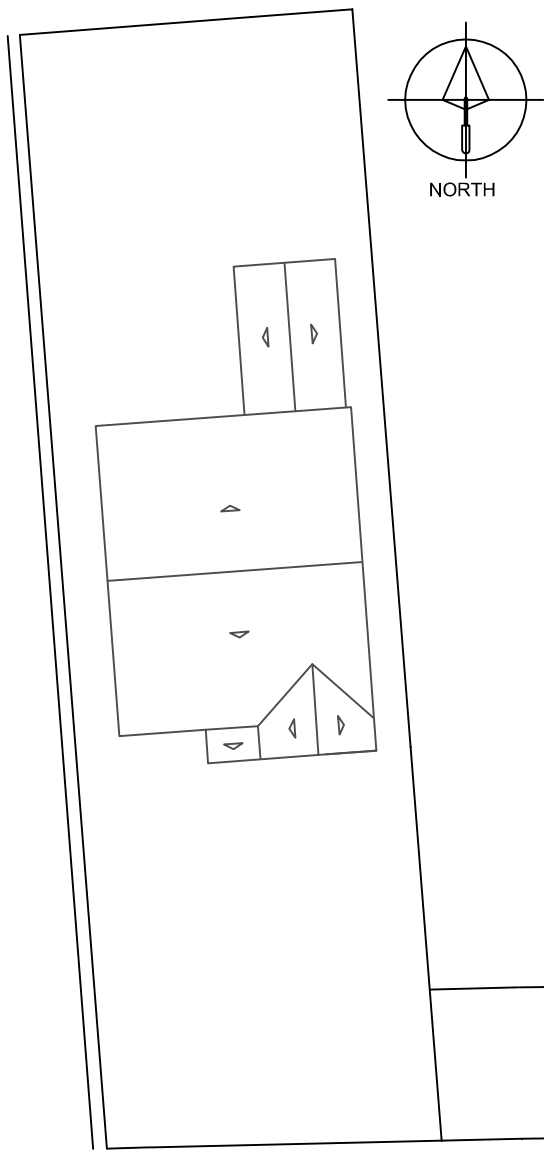

Existing Site Plan 1:200

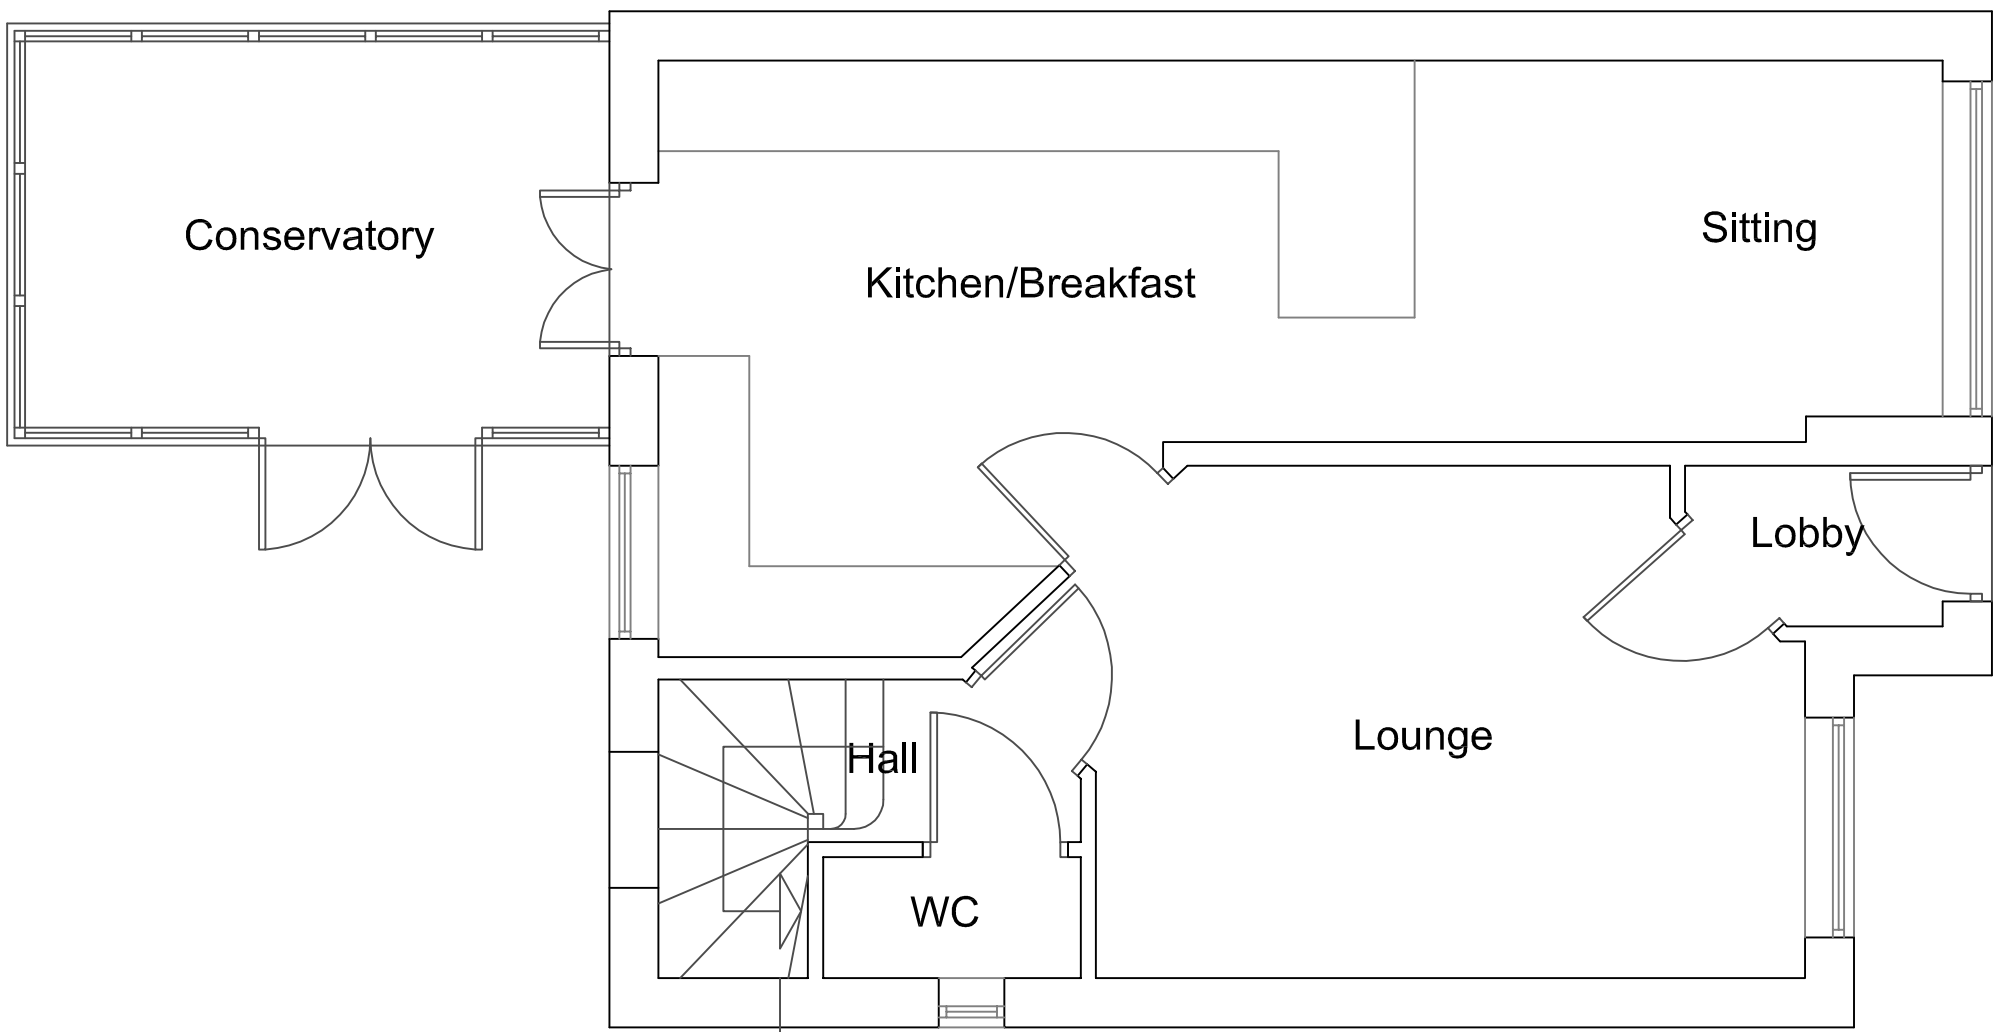

Existing Ground Floor Plan 1:50

Rev b 29.04.16 External materials added.
Rev a 27.04.16 Main roof pitch amended as existing.

Project: Proposed extension at 24 Tudor Court Grimethorpe			
Client: Mr A Pilkington			
Title: Existing Plans & Elevations			
a + j architects Ardnacree School Lane Collingham Wetherby LS22 5BD tel: 01937 579200 e:mail@aj-architects.co.uk			
Scale: 1:50 @ A1	Contract 473/01	Dwg.No. 02	Rev. b
Date April 2016	Drawn ap	Checked	
Planning			