





Existing Front Elevation

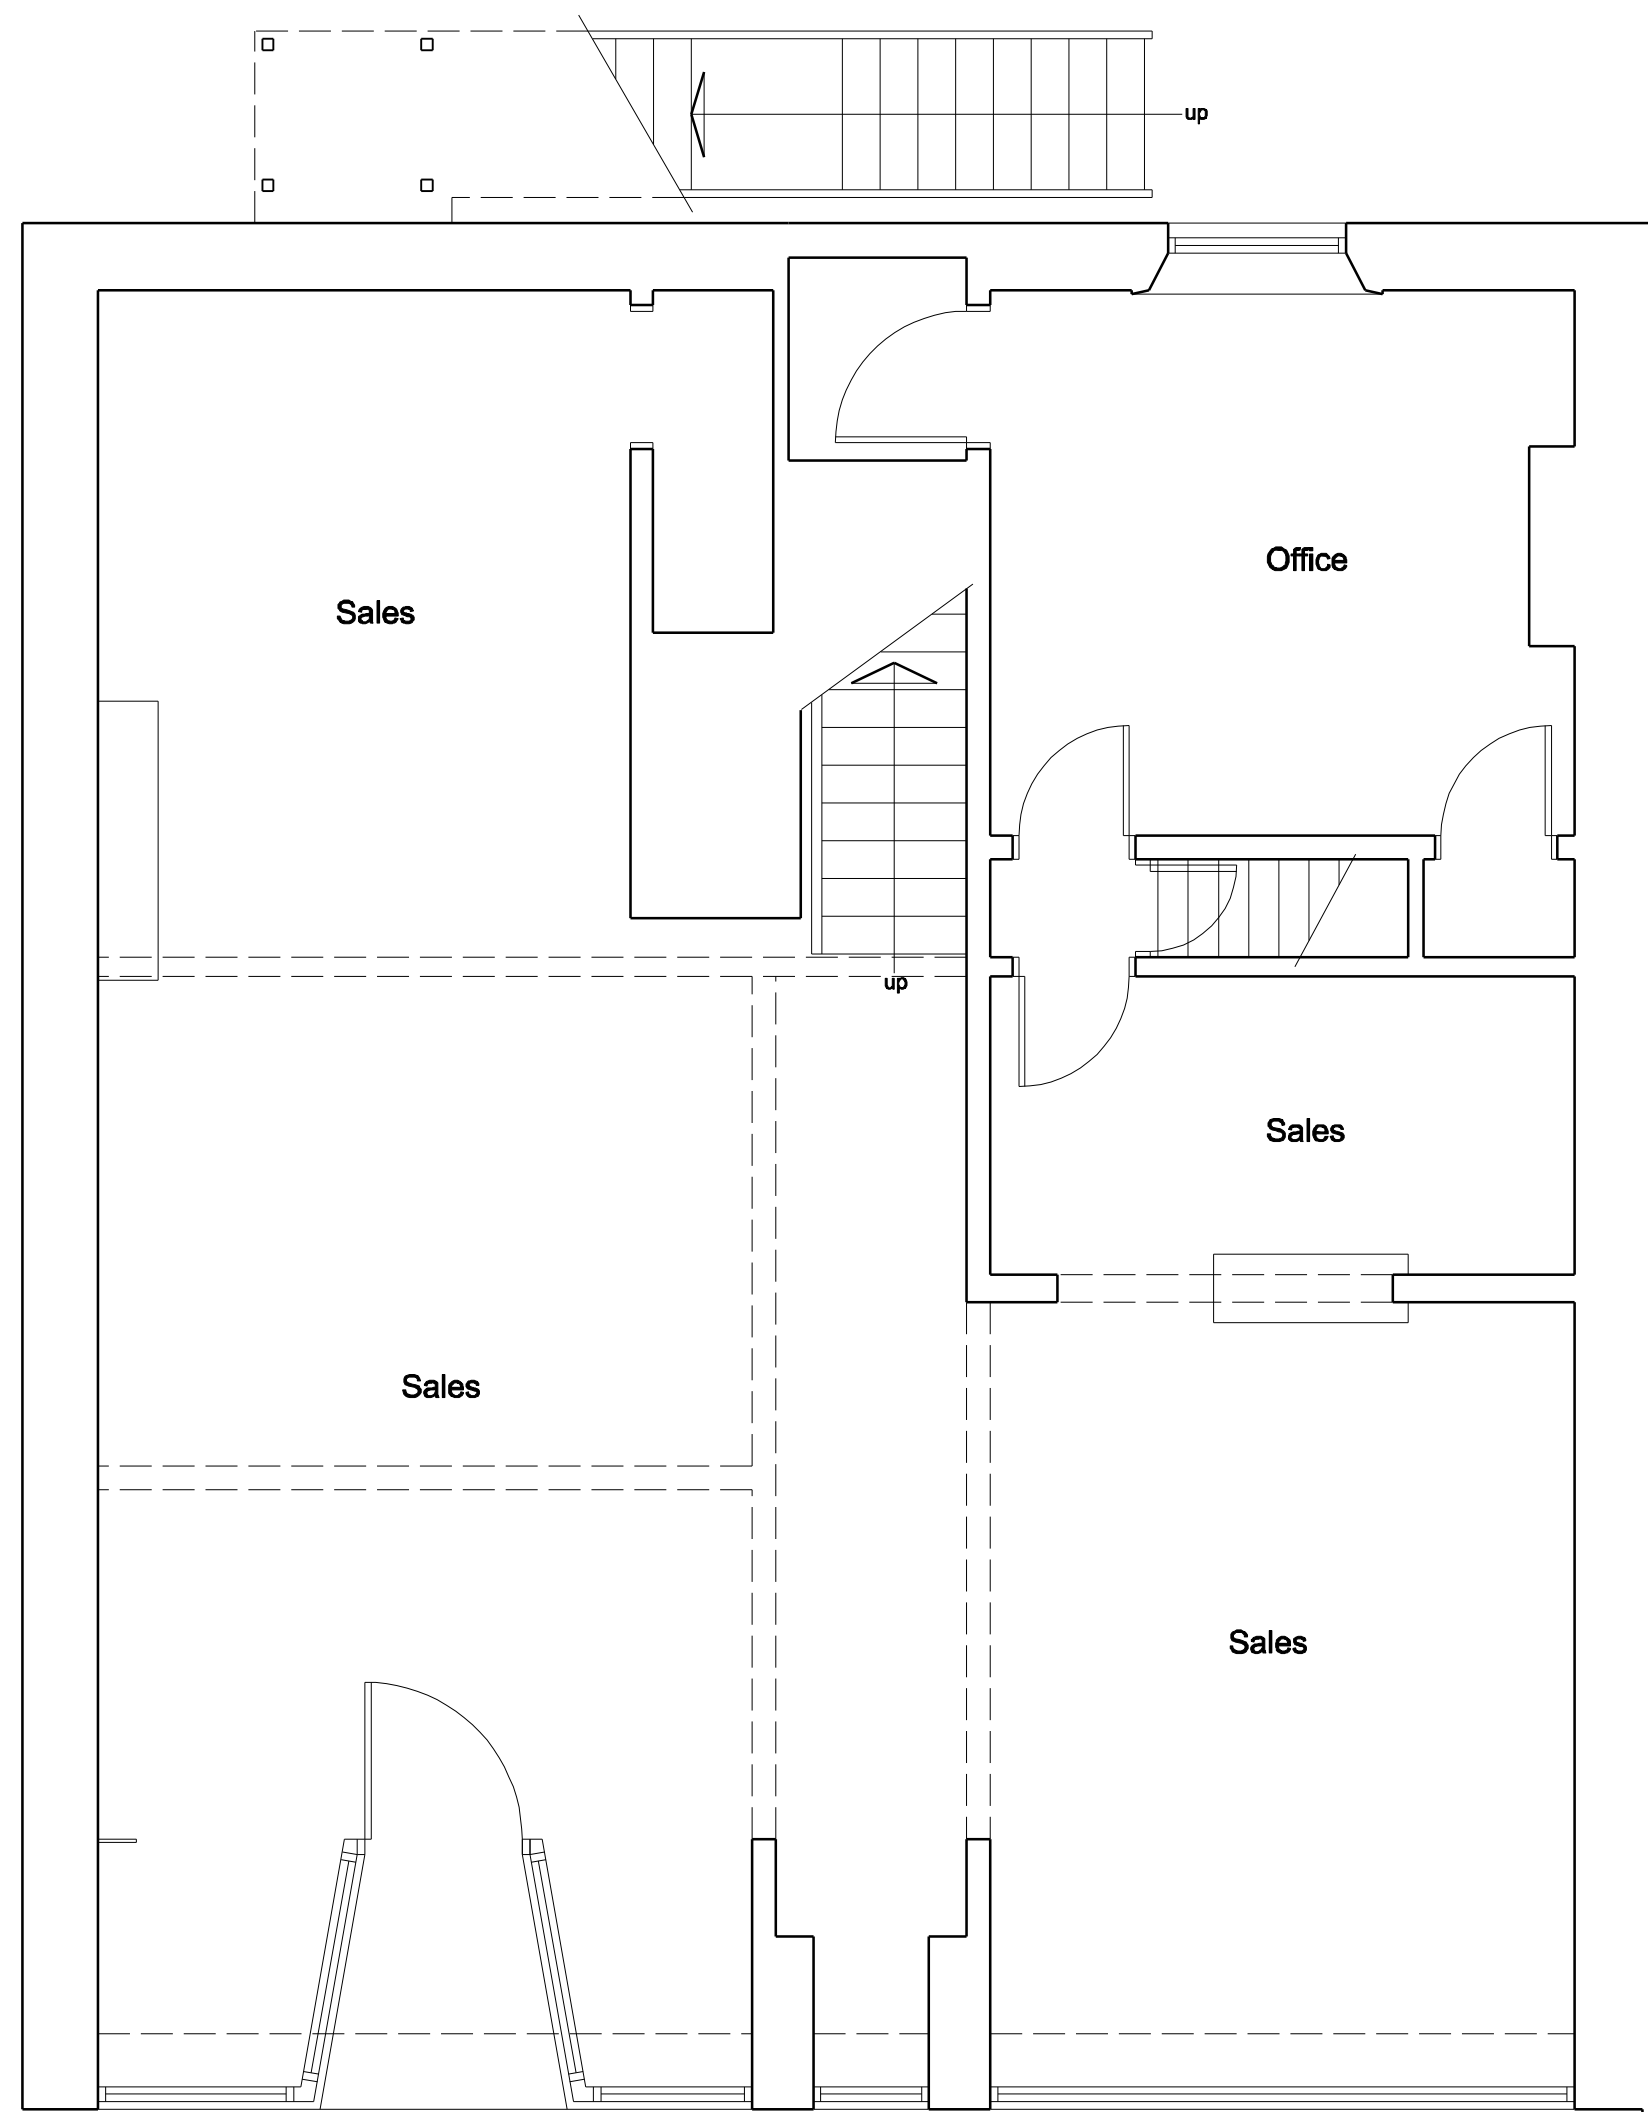

Existing Ground Floor Plan

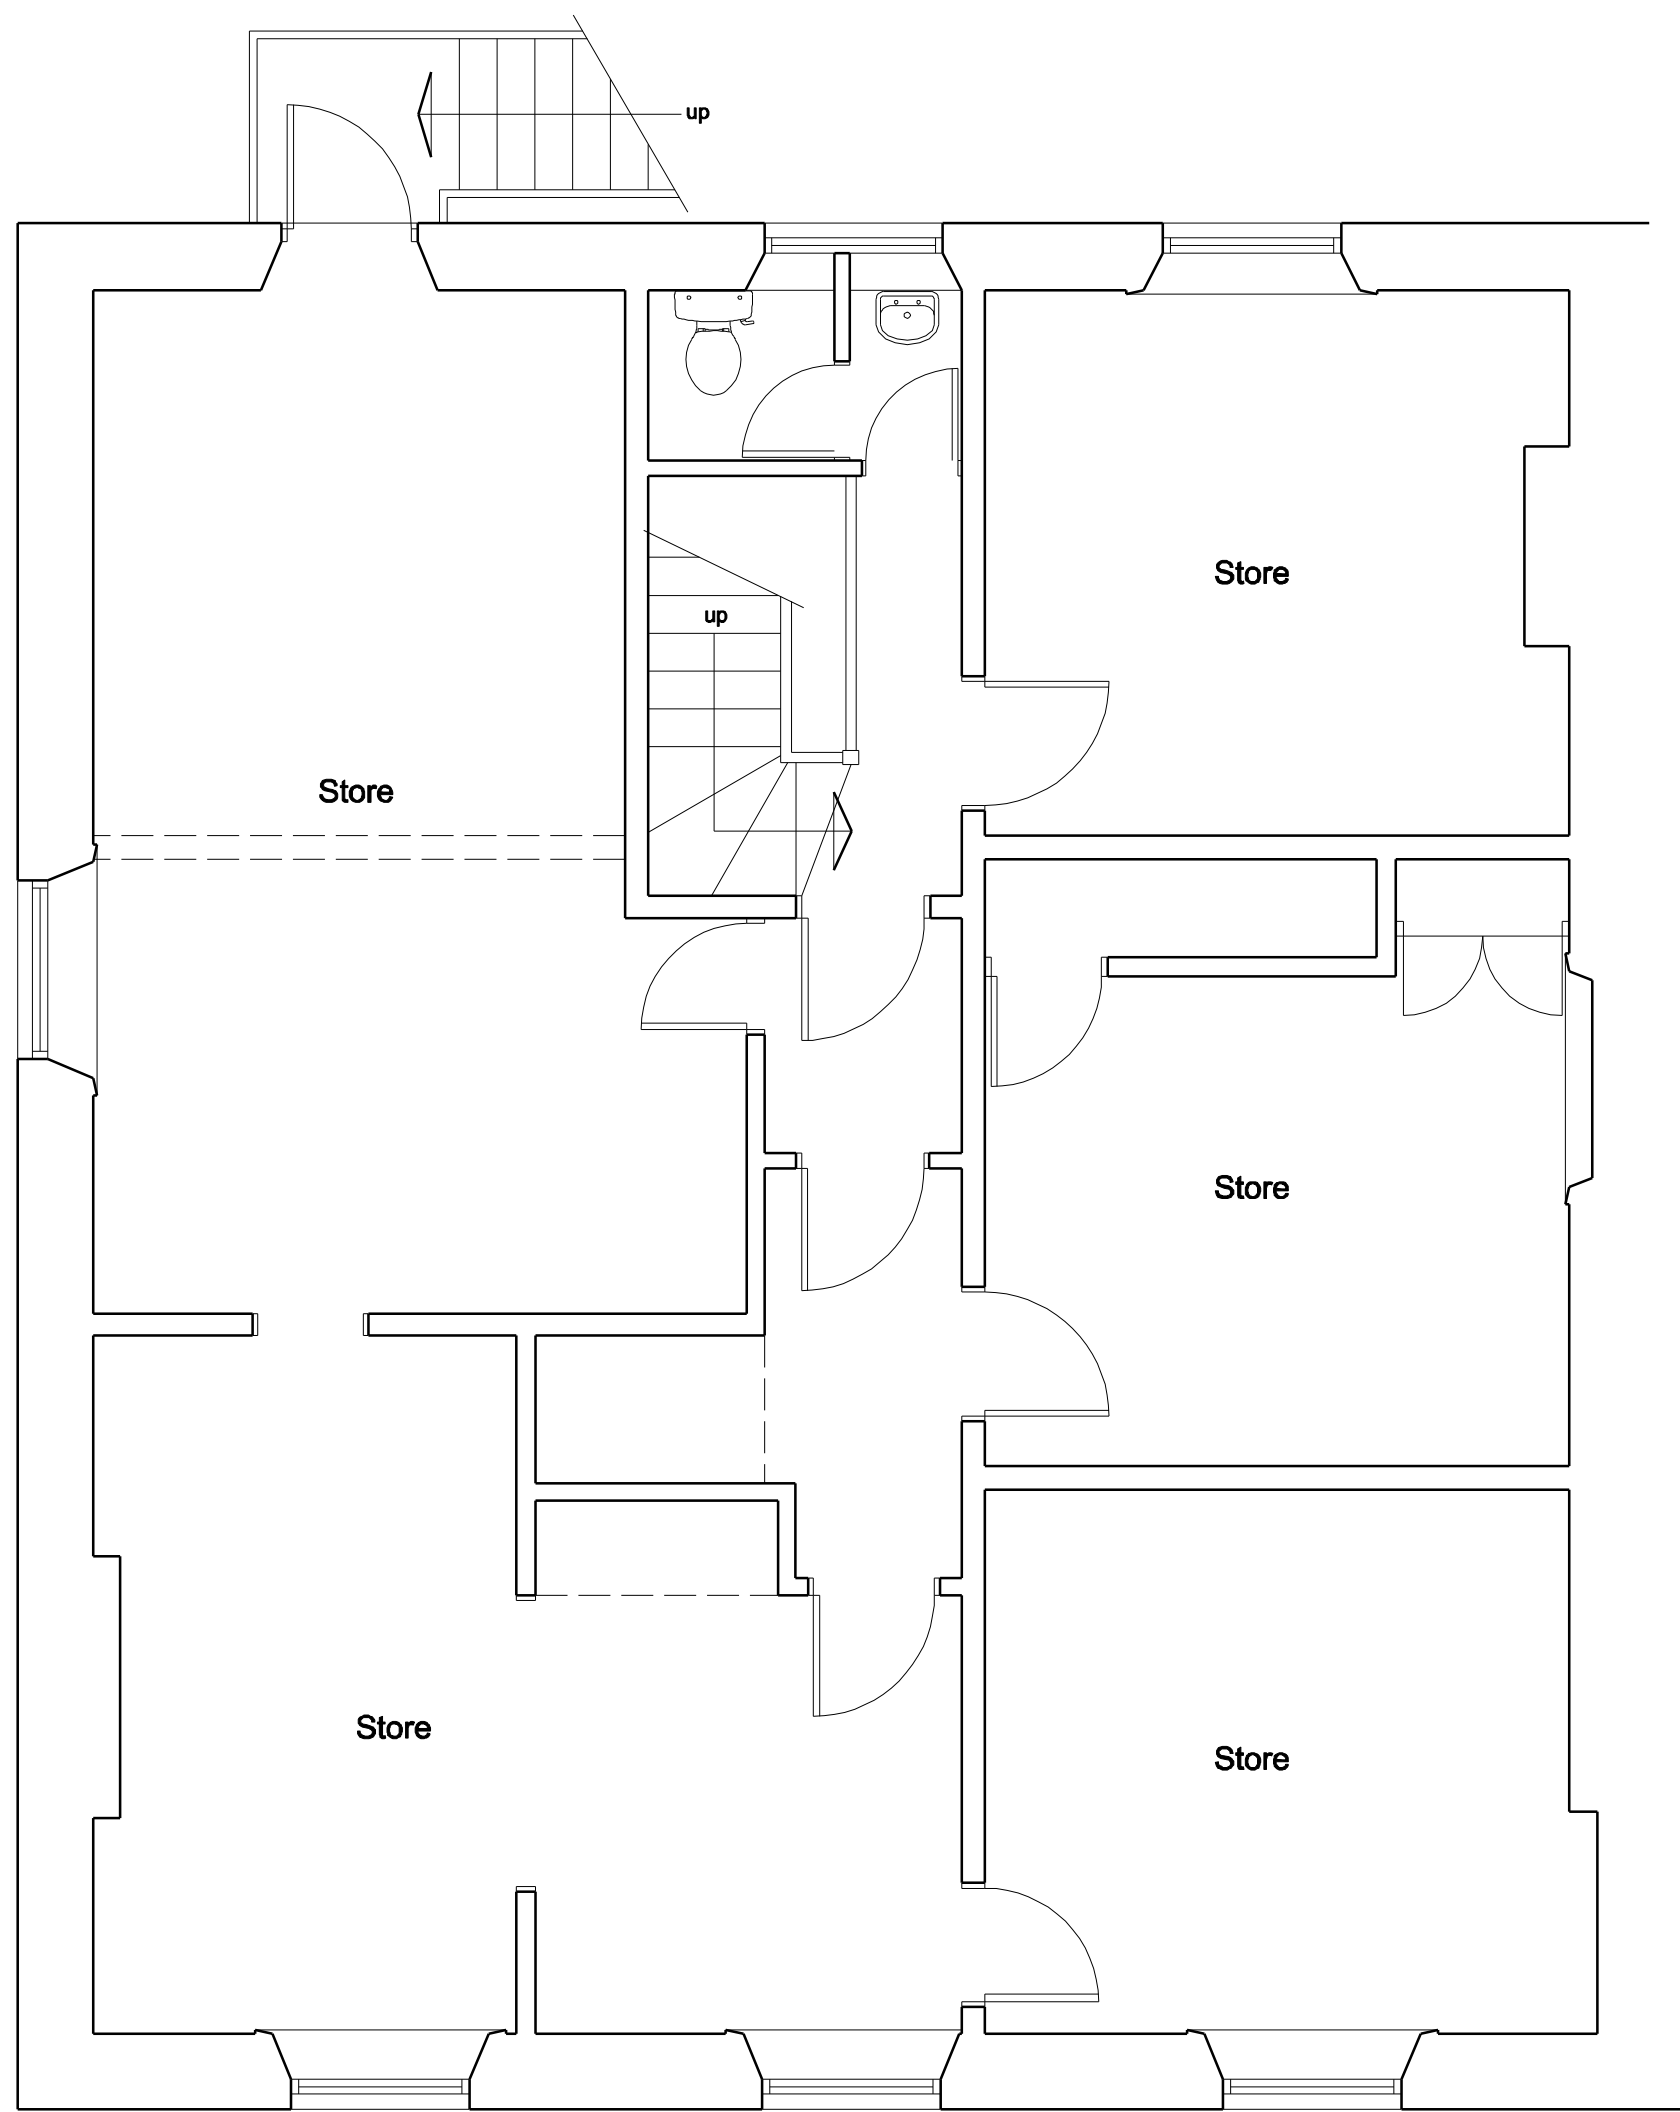

Existing First Floor Plan

COPYRIGHT: This drawing and design and all the information contained therein is the sole copyright of M J H Design and reproduction in any form is forbidden unless permission is obtained in writing.
NOTES:
All dimensions must be checked on site and not scaled from this drawing.

A	Date	Revisions
© Copyright		
MJH Design Architectural Services		
53 Bartholomew Street Wombwell Barnsley S73 8LB		
Tel: 07887548711 e-mail: concorde.mjharper@virgin.net		
Client Mr G. Hawkes		
Project Proposed Alterations Clayton's Market Street Hoyland Barnsley		
Title Existing Plans and Front Elevation		
Scale	1:50	
Drawn by	MJH	Date April 2016
Drawing No.	1020-01	Revision