



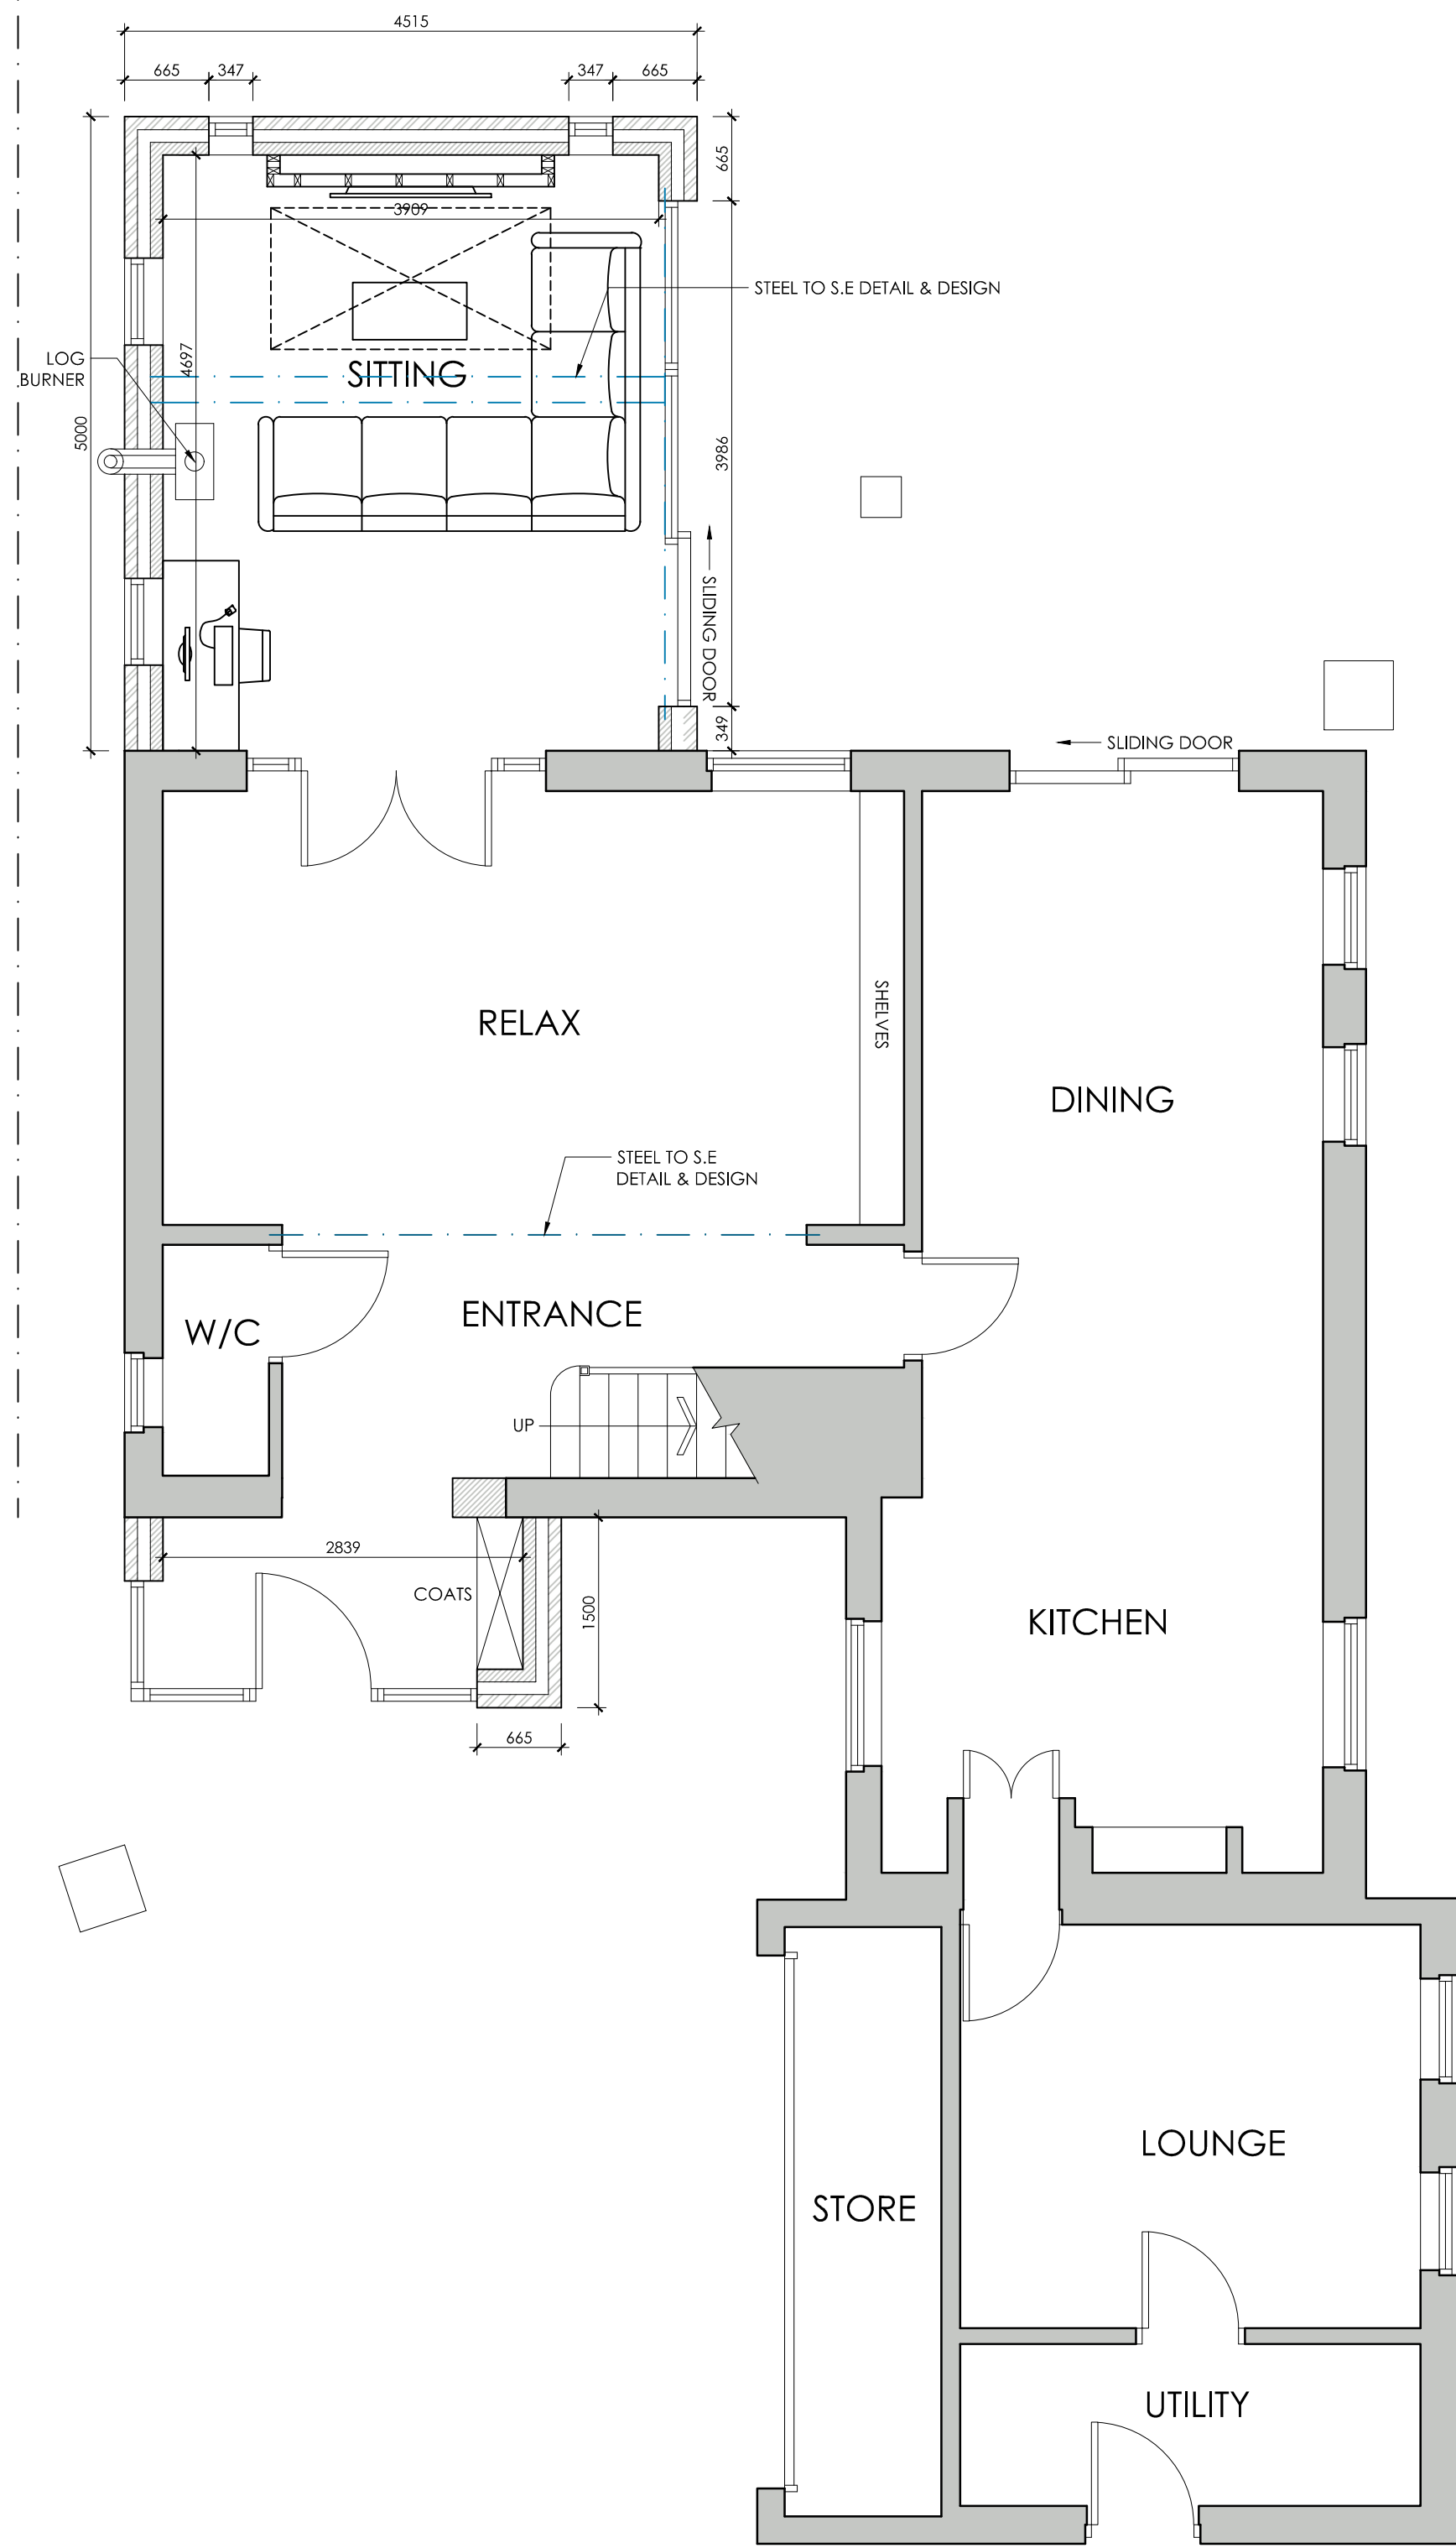


PROPOSED GROUND FLOOR PLAN
SCALE 1:50

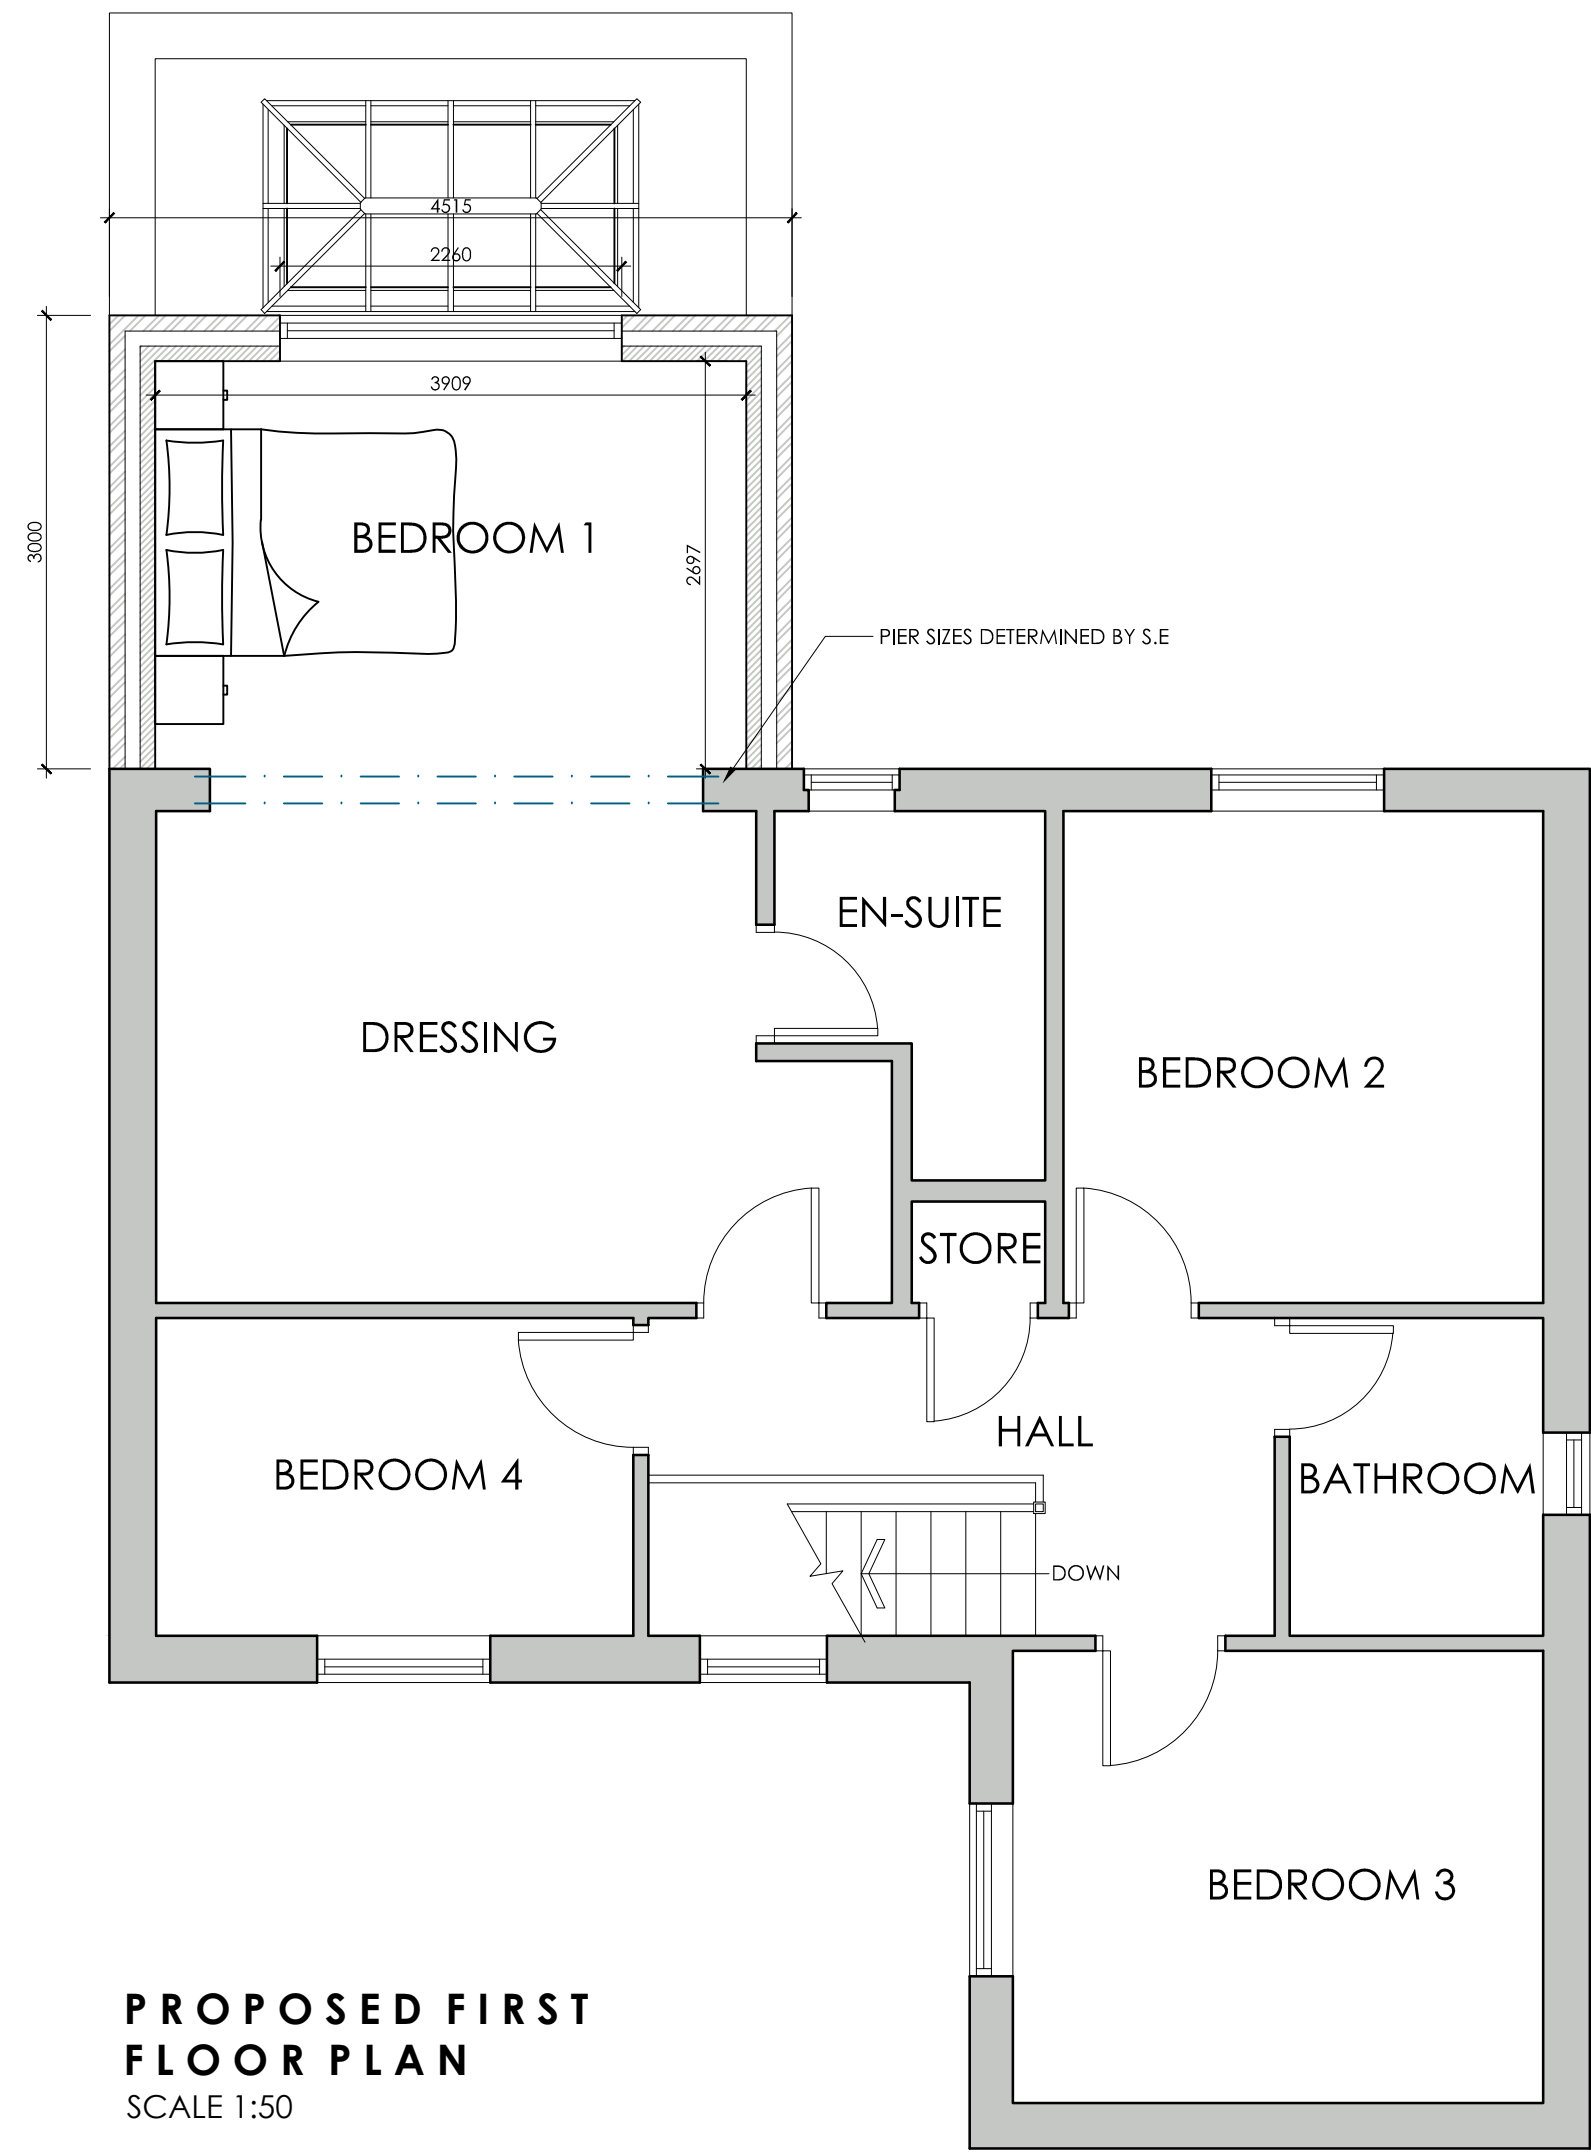

PROPOSED FIRST FLOOR PLAN
SCALE 1:50



LOCATION PLAN
SCALE 1:1250

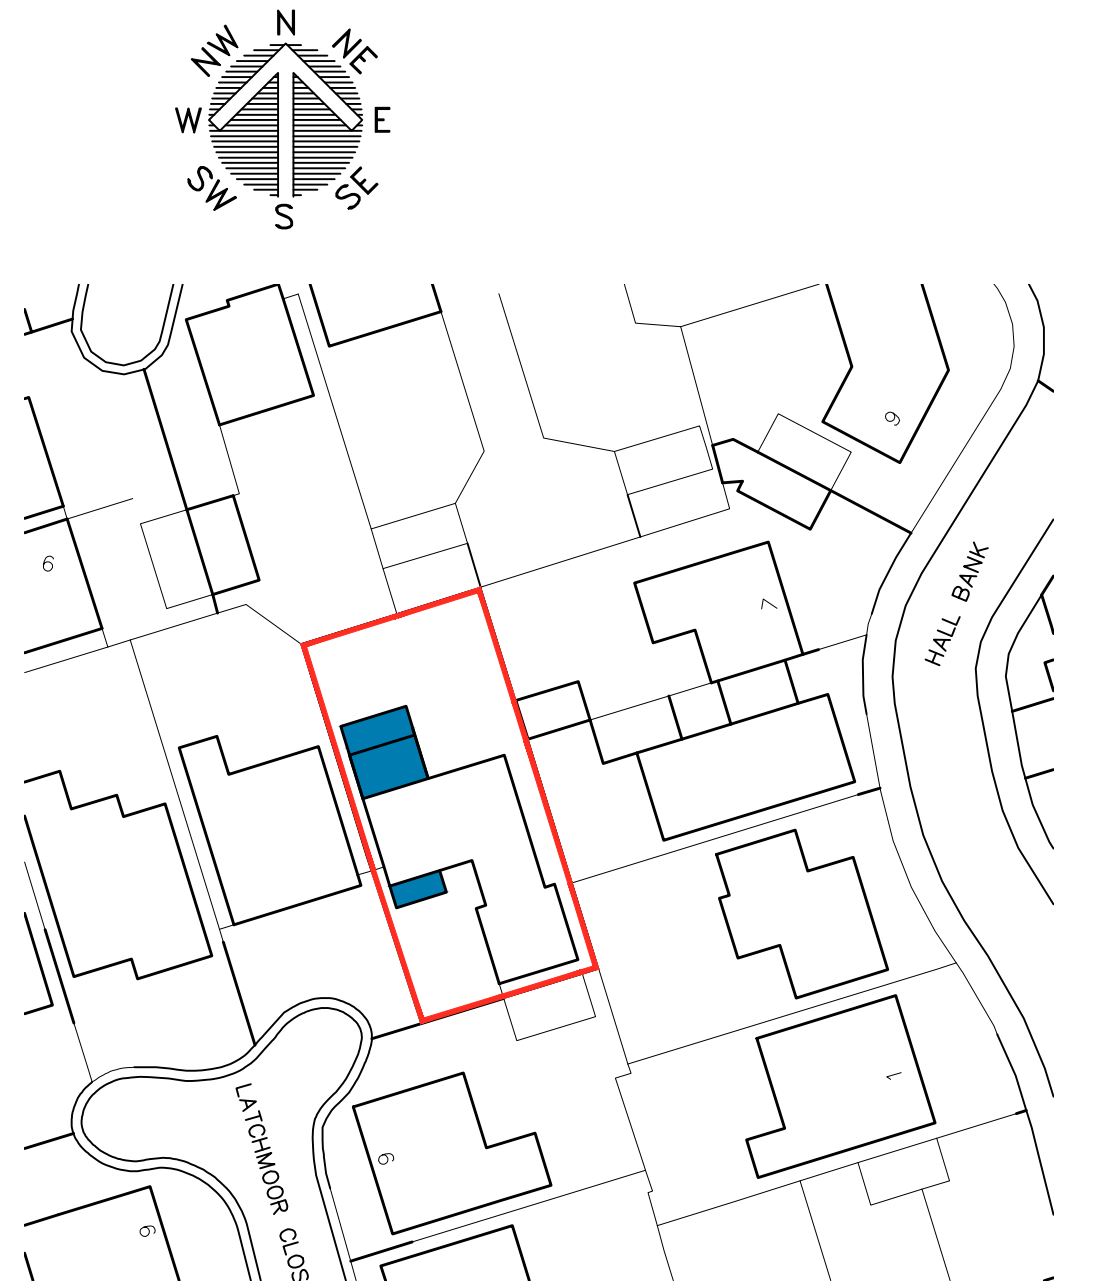

BLOCK PLAN
SCALE 1:500

 WhiteAgus PARTNERSHIP			OFFICE ONE, 34 VICTORIA ROAD, BARNLEY, S70 2BU			Phone: 01226 208482		
ARCHITECTURAL SERVICES						Email: info@whiteaguspартnership.co.uk Web: www.whiteaguspартnership.co.uk		
Project. PROPOSED EXTENSION AT 8 LATCHMOOR CLOSE BARNLEY, S75 1EU					Client. MR MILES MCDERMOTT			
Drawing Title. PLANS AND ELEVATIONS					Date. MAY 2022		Scale. 1:50 & 1:100 @ A1	
					Ref. 22-015		Dwg. No. 02	
Date	Suffix	Description			Date	Suffix	Description	
26/08/2022	A	REVISED TO CLIENTS REQUIREMENTS						
20/09/2022	B	REVISED TO CLIENTS REQUIREMENTS						