


A629
Huddersfield
Road

visibility splay of 250x2 & achieved and agreed
with highways officer

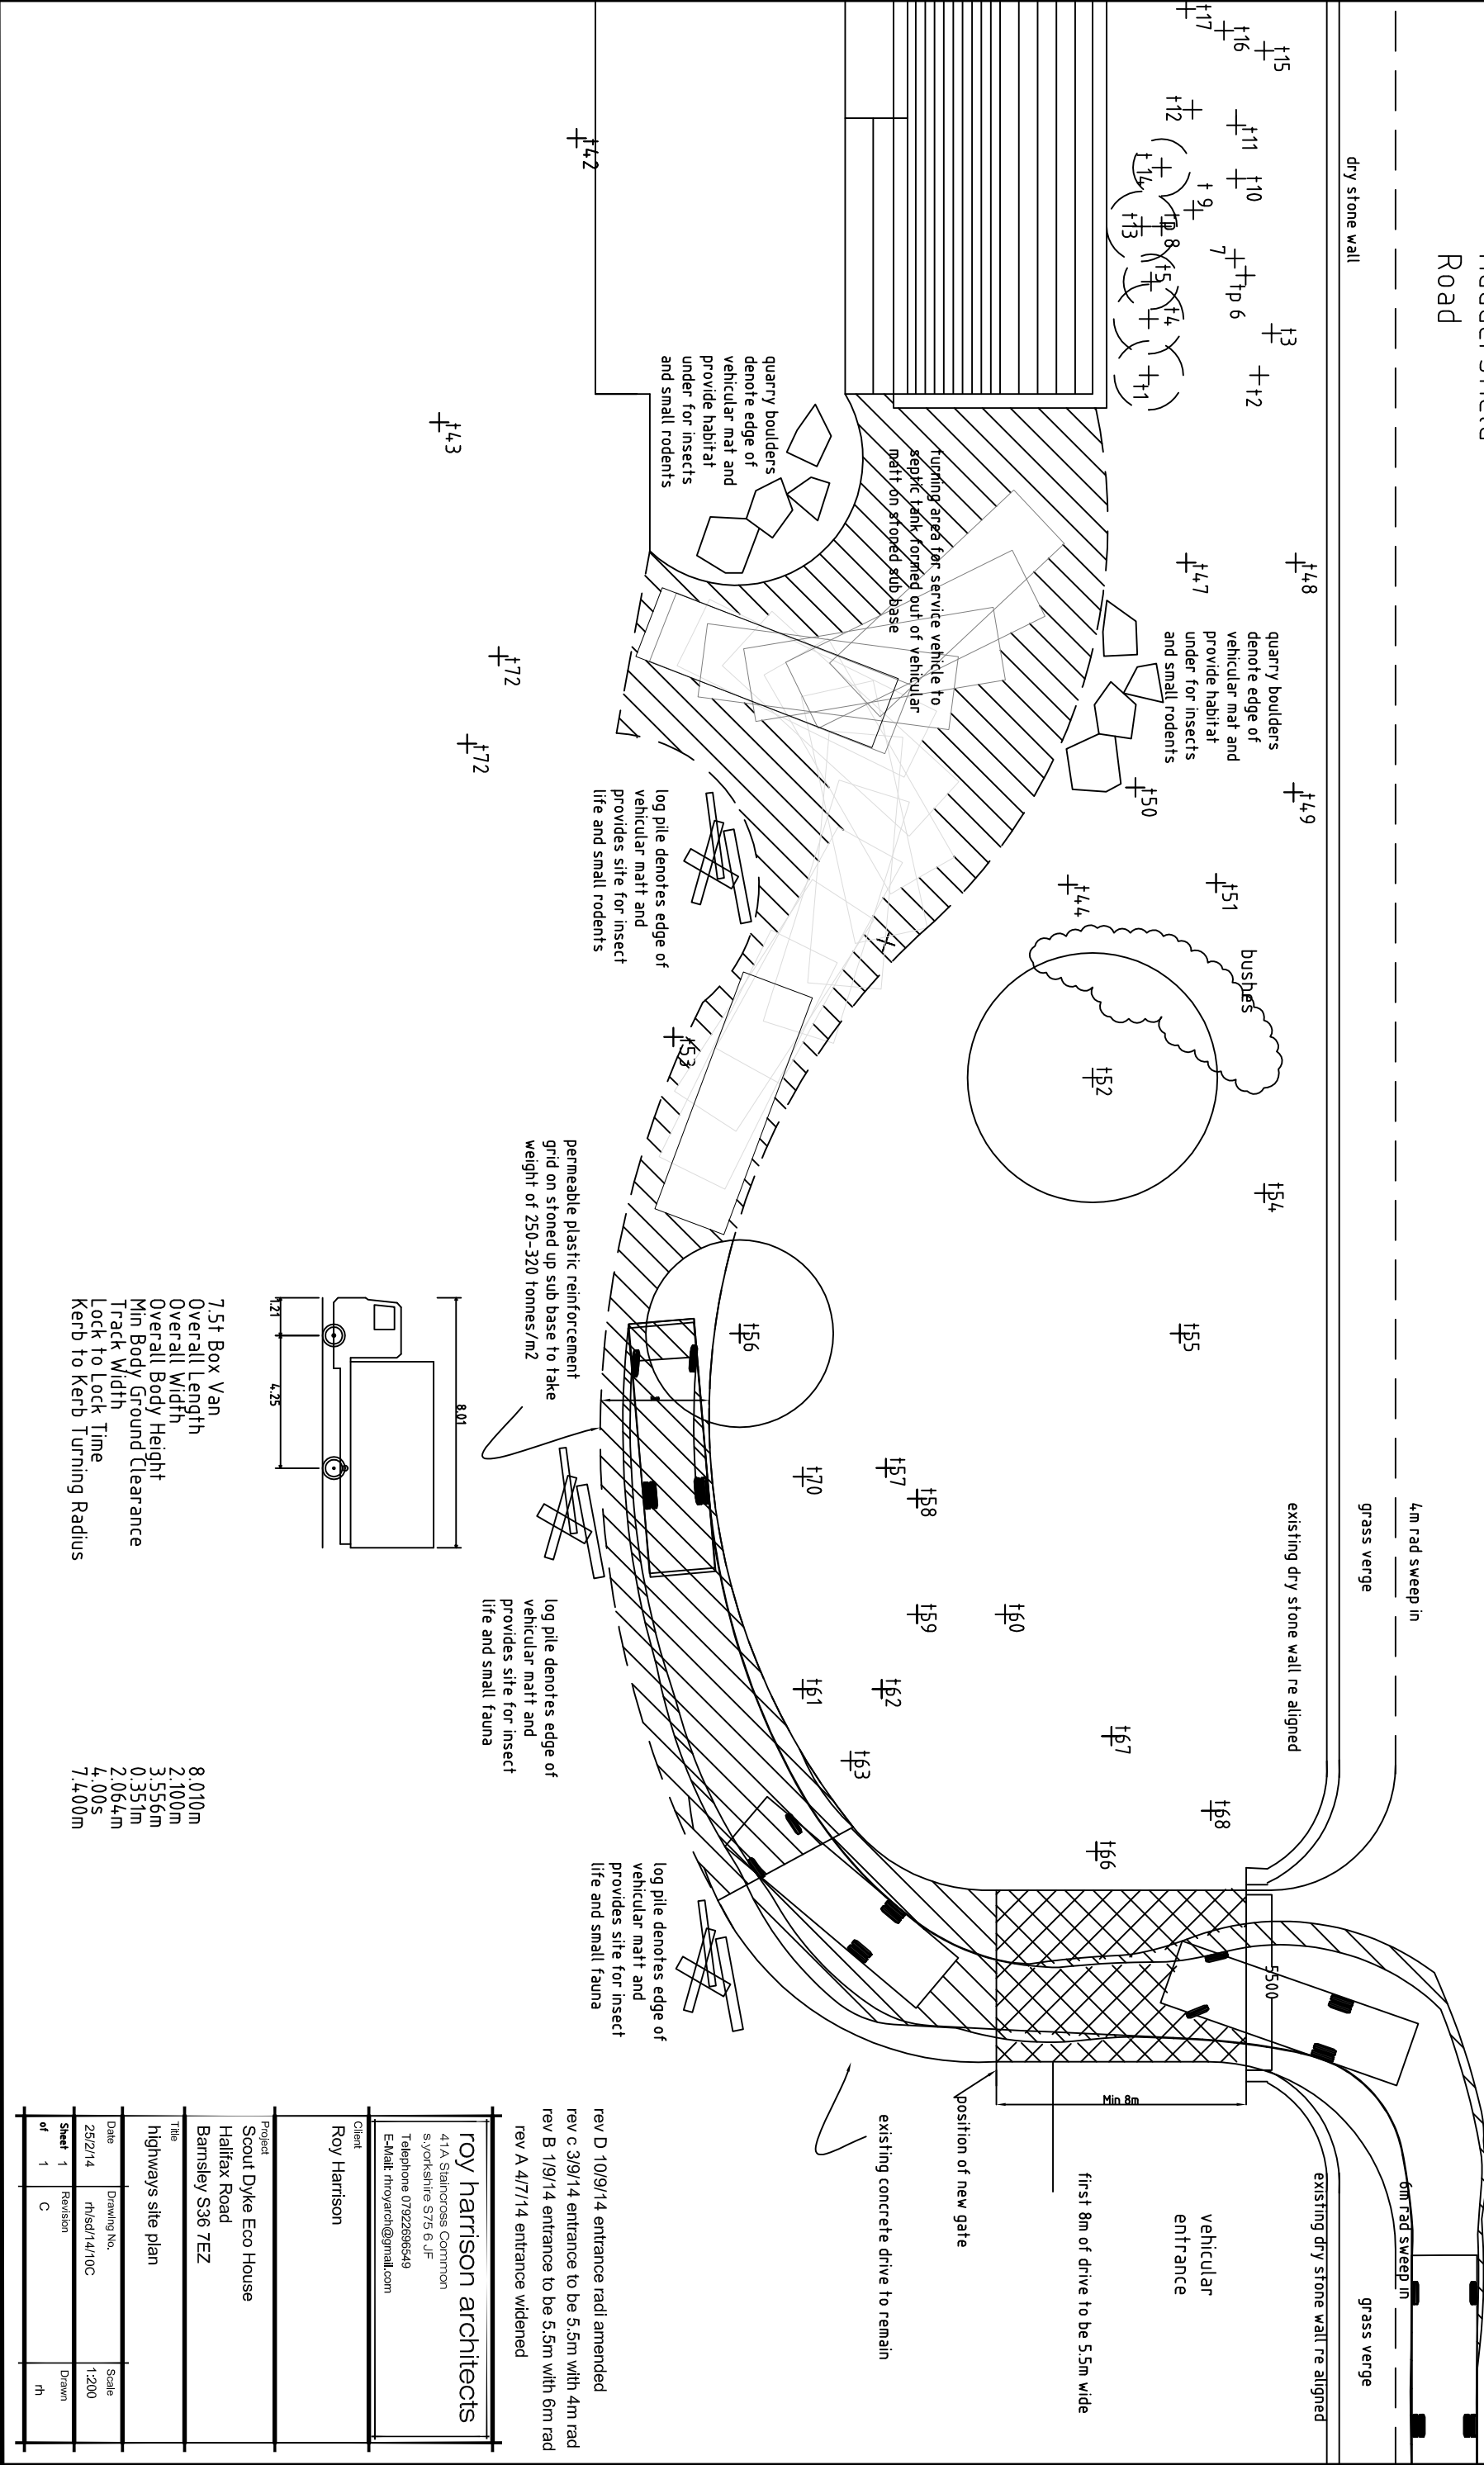

rev D 10/9/14 entrance radii amended
rev c 3/9/14 entrance to be 5.5m with 4m rad
rev B 1/9/14 entrance to be 5.5m with 6m rad
rev A 4/7/14 entrance widened

roy harrison architects
41A Staincross Common
S, Yorkshire S75 6 JF
Telephone 07922696549
E-Mail: rthoyarch@gmail.com

Client
Roy Harrison

Project
Scout Dyke Eco House
Halfax Road
Barnsley S36 7EZ

Title	
highways site plan	
Date	Drawing No.
25/2/14	rh/sd/14/10C
Sheet	Revision
1	C

7.5t Box Van
Overall Length
Overall Width
Overall Body Height
Min Body Ground Clearance
Track Width
Lock to Lock Time
Kerb to Kerb Turning Radius

8.010m
2.100m
3.556m
0.351m
2.064m
4.005
7.400m