



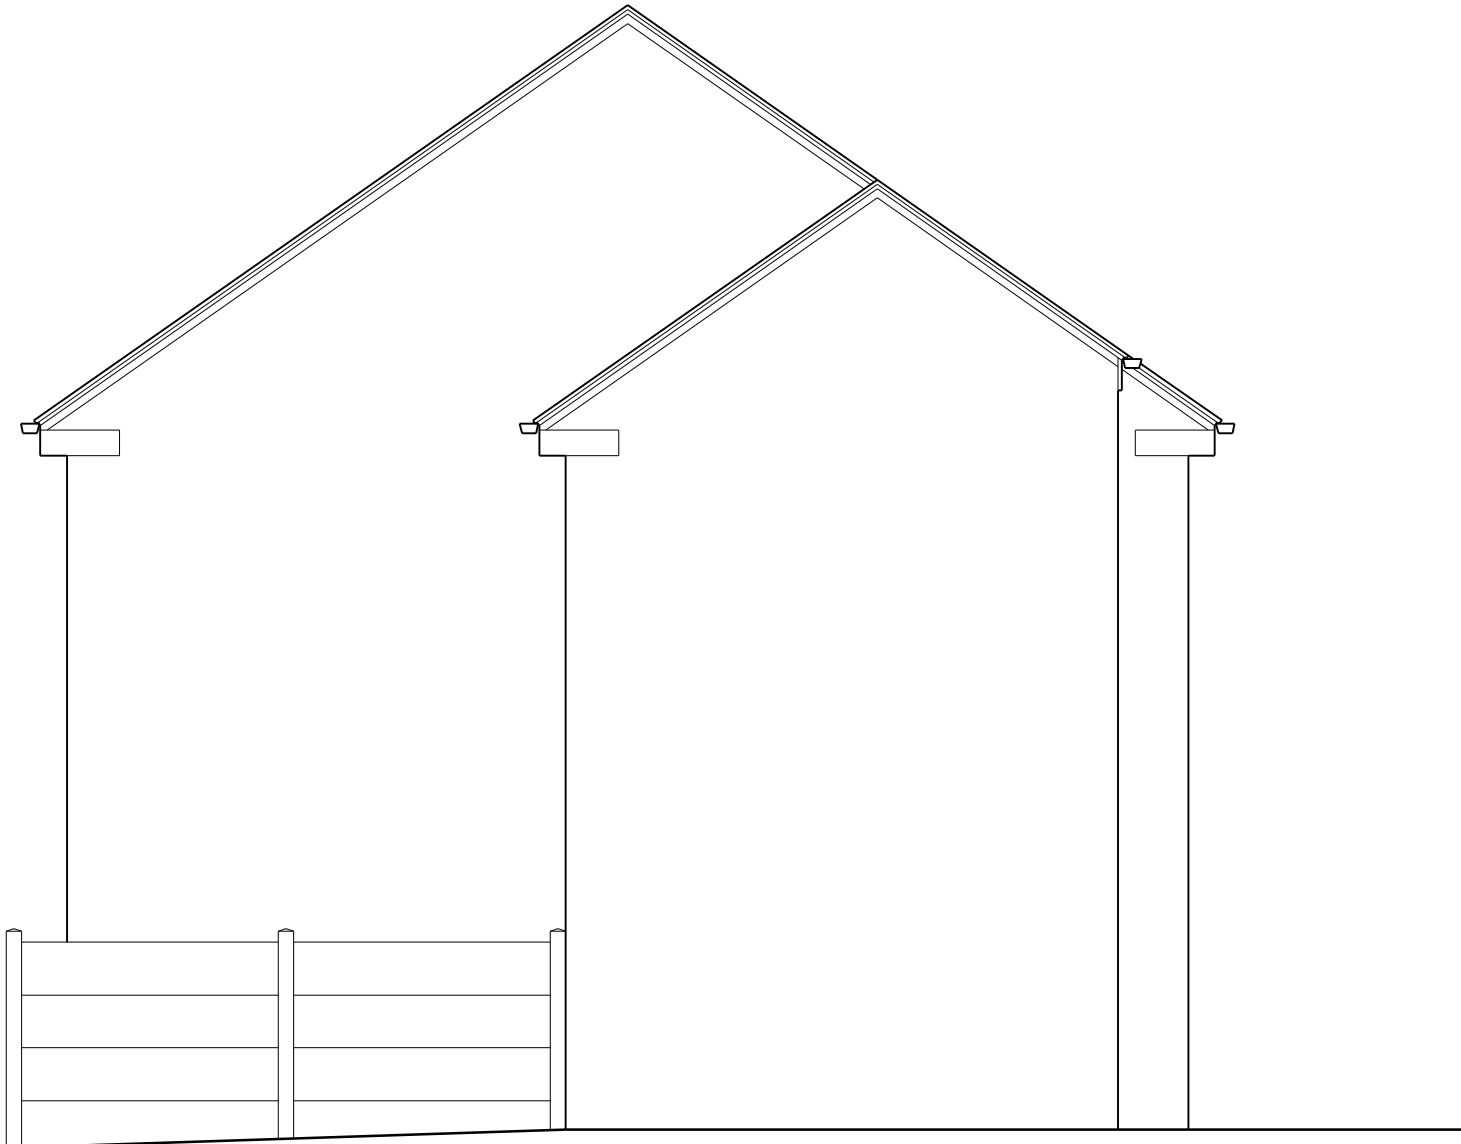


Existing Side Elevation



Existing Front Elevation

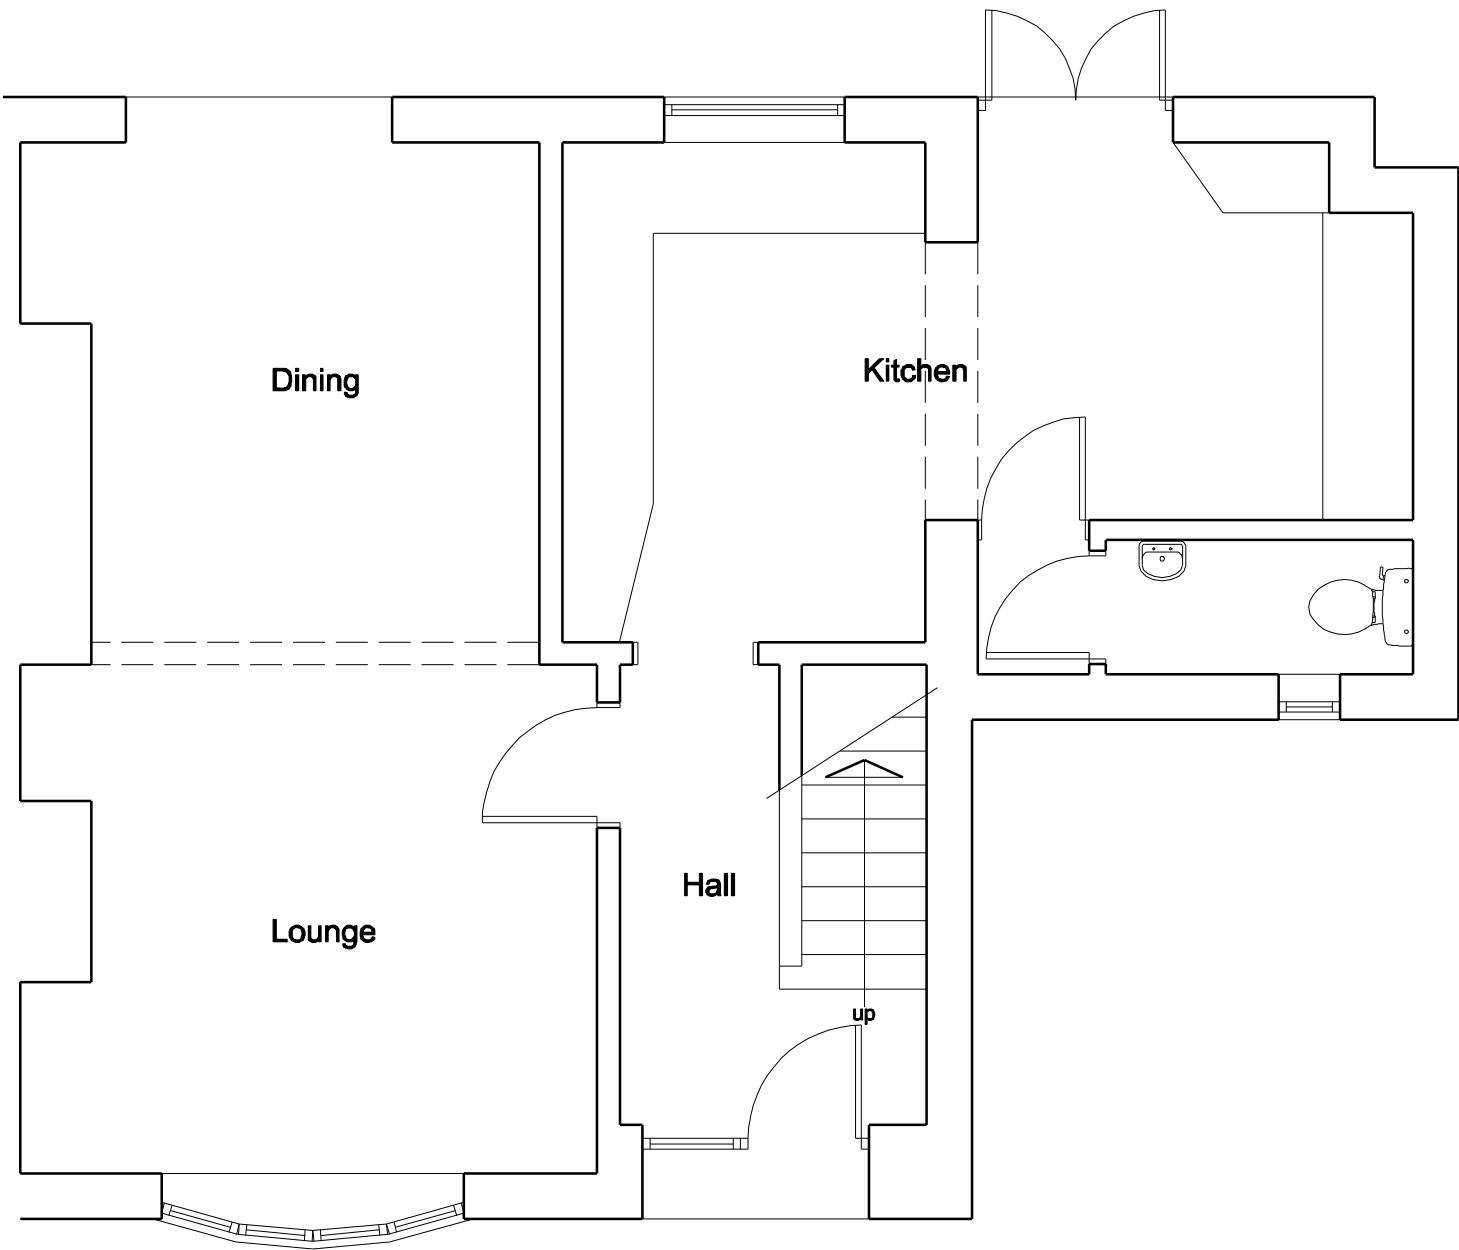

Existing Ground Floor Plan

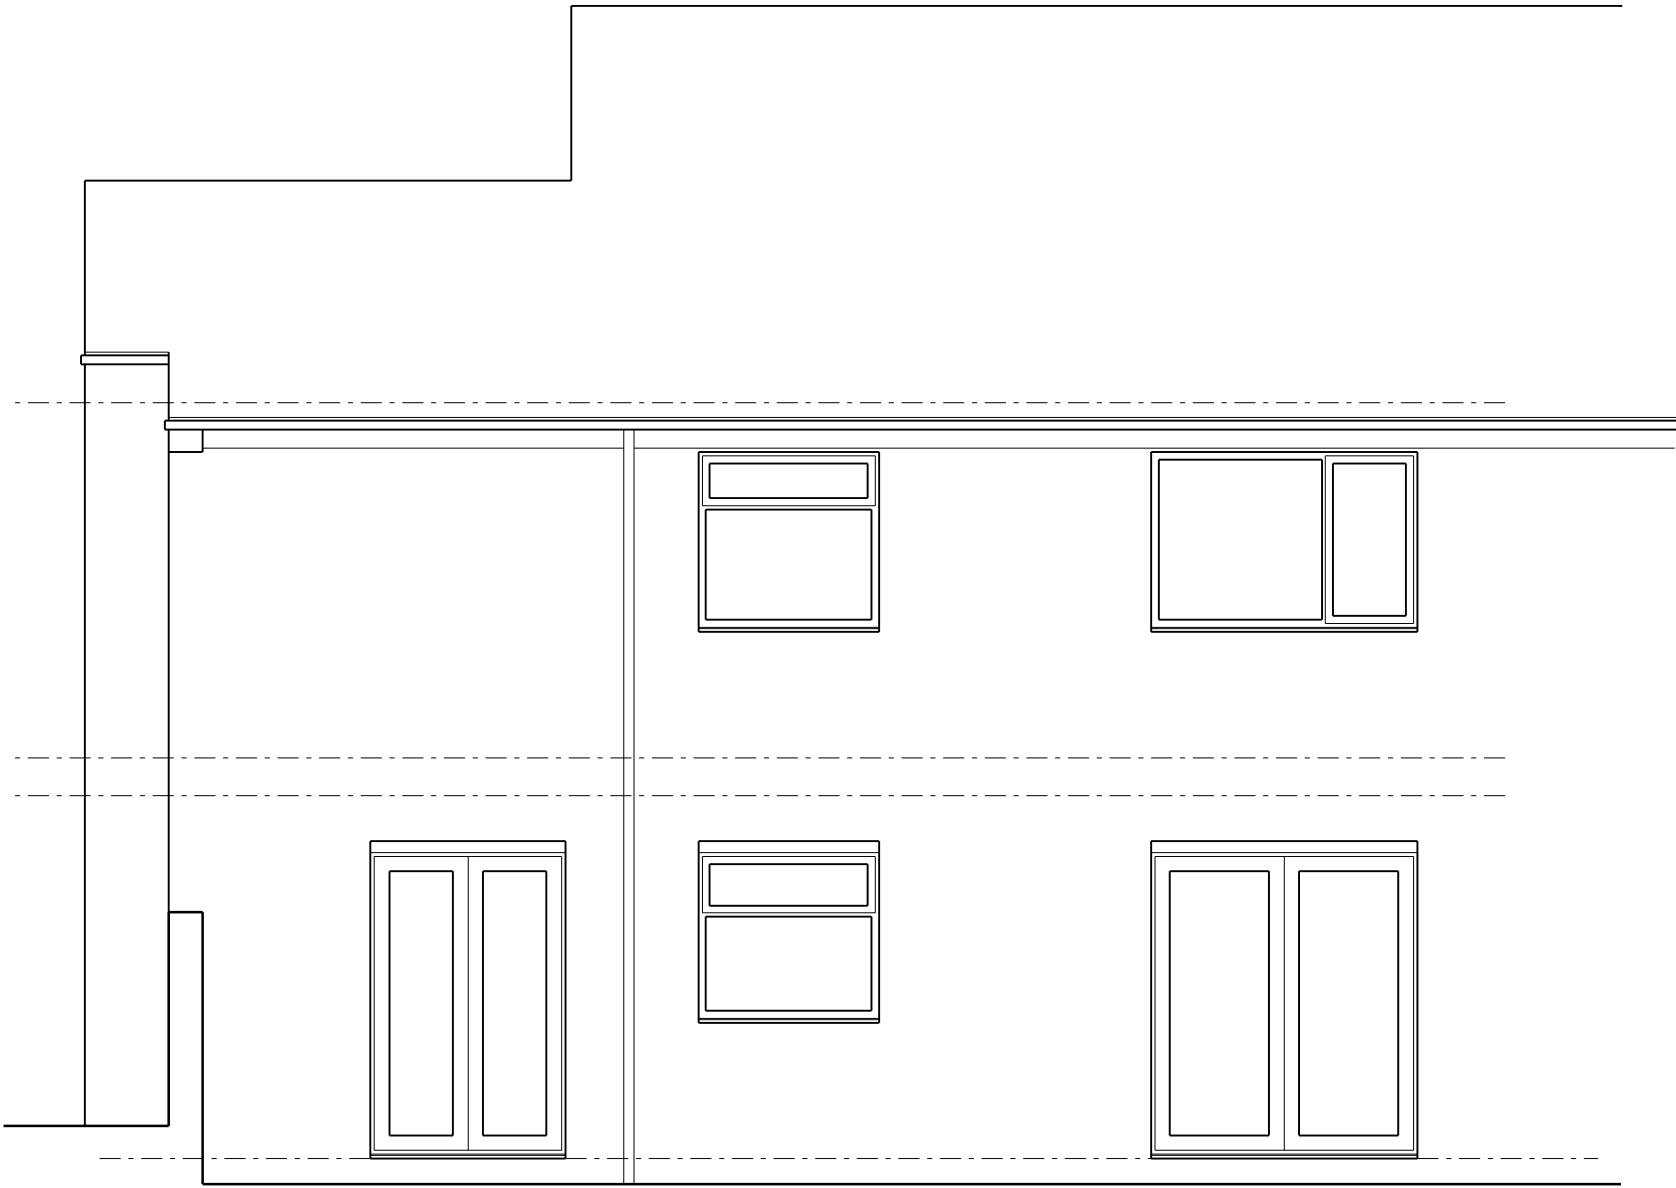

Existing Rear Elevation

COPYRIGHT: This drawing and design and all the information contained therein is the sole copyright of M J H Design and reproduction in any form is forbidden unless permission is obtained in writing.
NOTES:
All dimensions must be checked on site and not scaled from this drawing.

A		
	Date	Revisions

© Copyright

MJH Design
Architectural Services

53 Bartholomew Street
Wombwell
Barnsley
S73 8LB

Tel: 07887548711
e-mail: concorde.mjharper@virgin.net

Client
Mr & Mrs S. Parker

Project
**Proposed Alterations
19 Gilroyd Lane
Dodworth
Barnsley
S75 3PB**

Title

Existing Plan and Elevations

Scale	1:50	
Drawn by	MJH	Date Sept 2016
Drawing No.	1047-01	Revision