




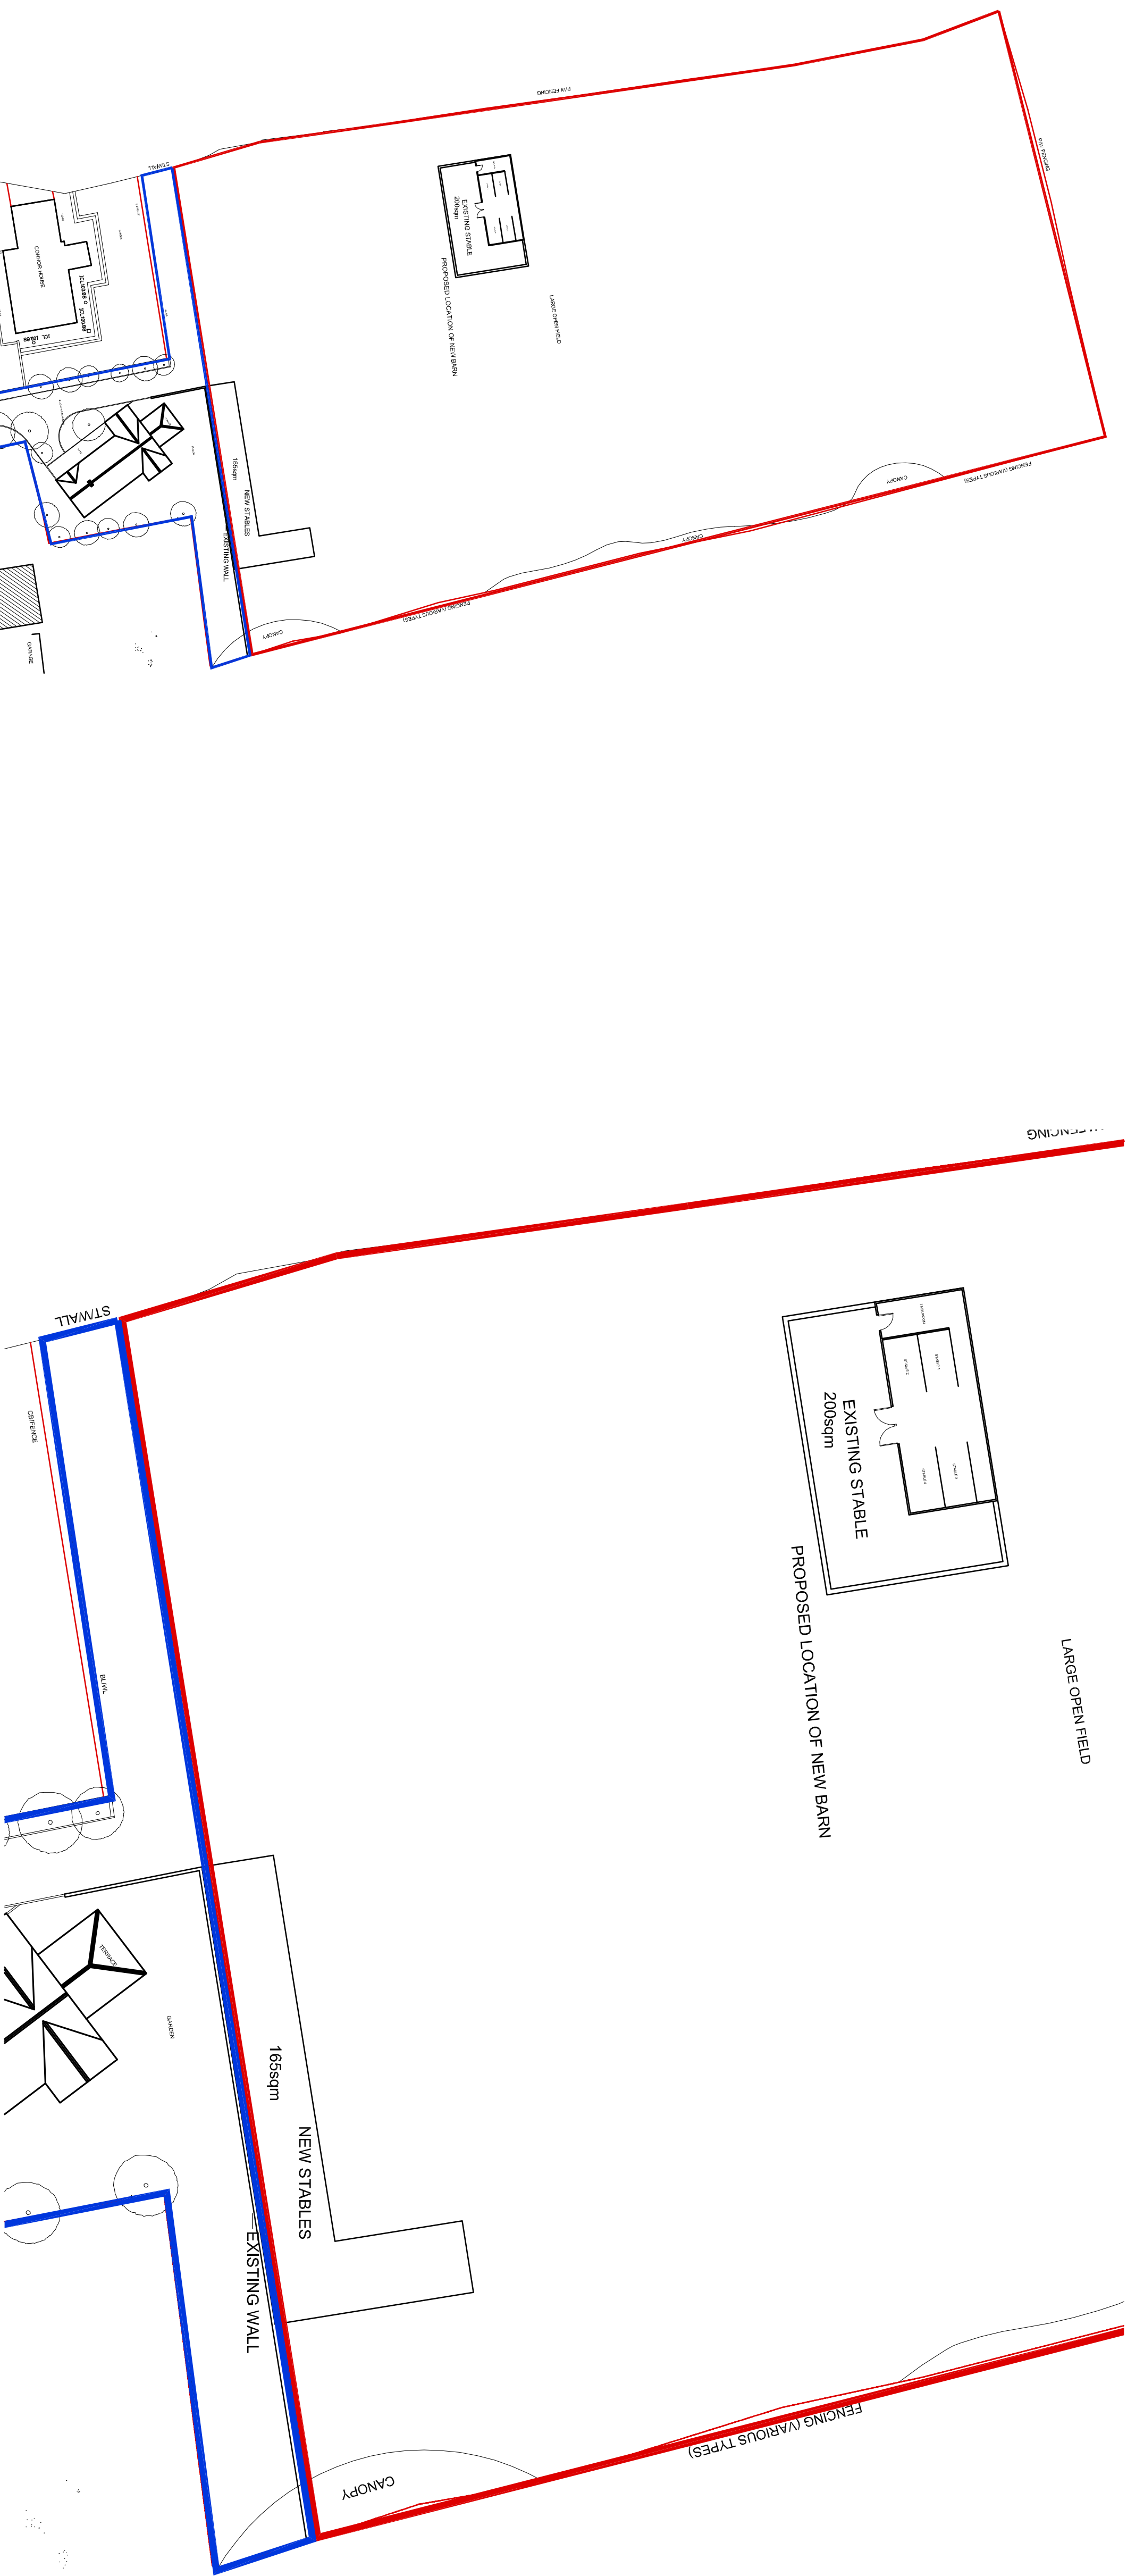


SITE PLAN
SCALE 1:500

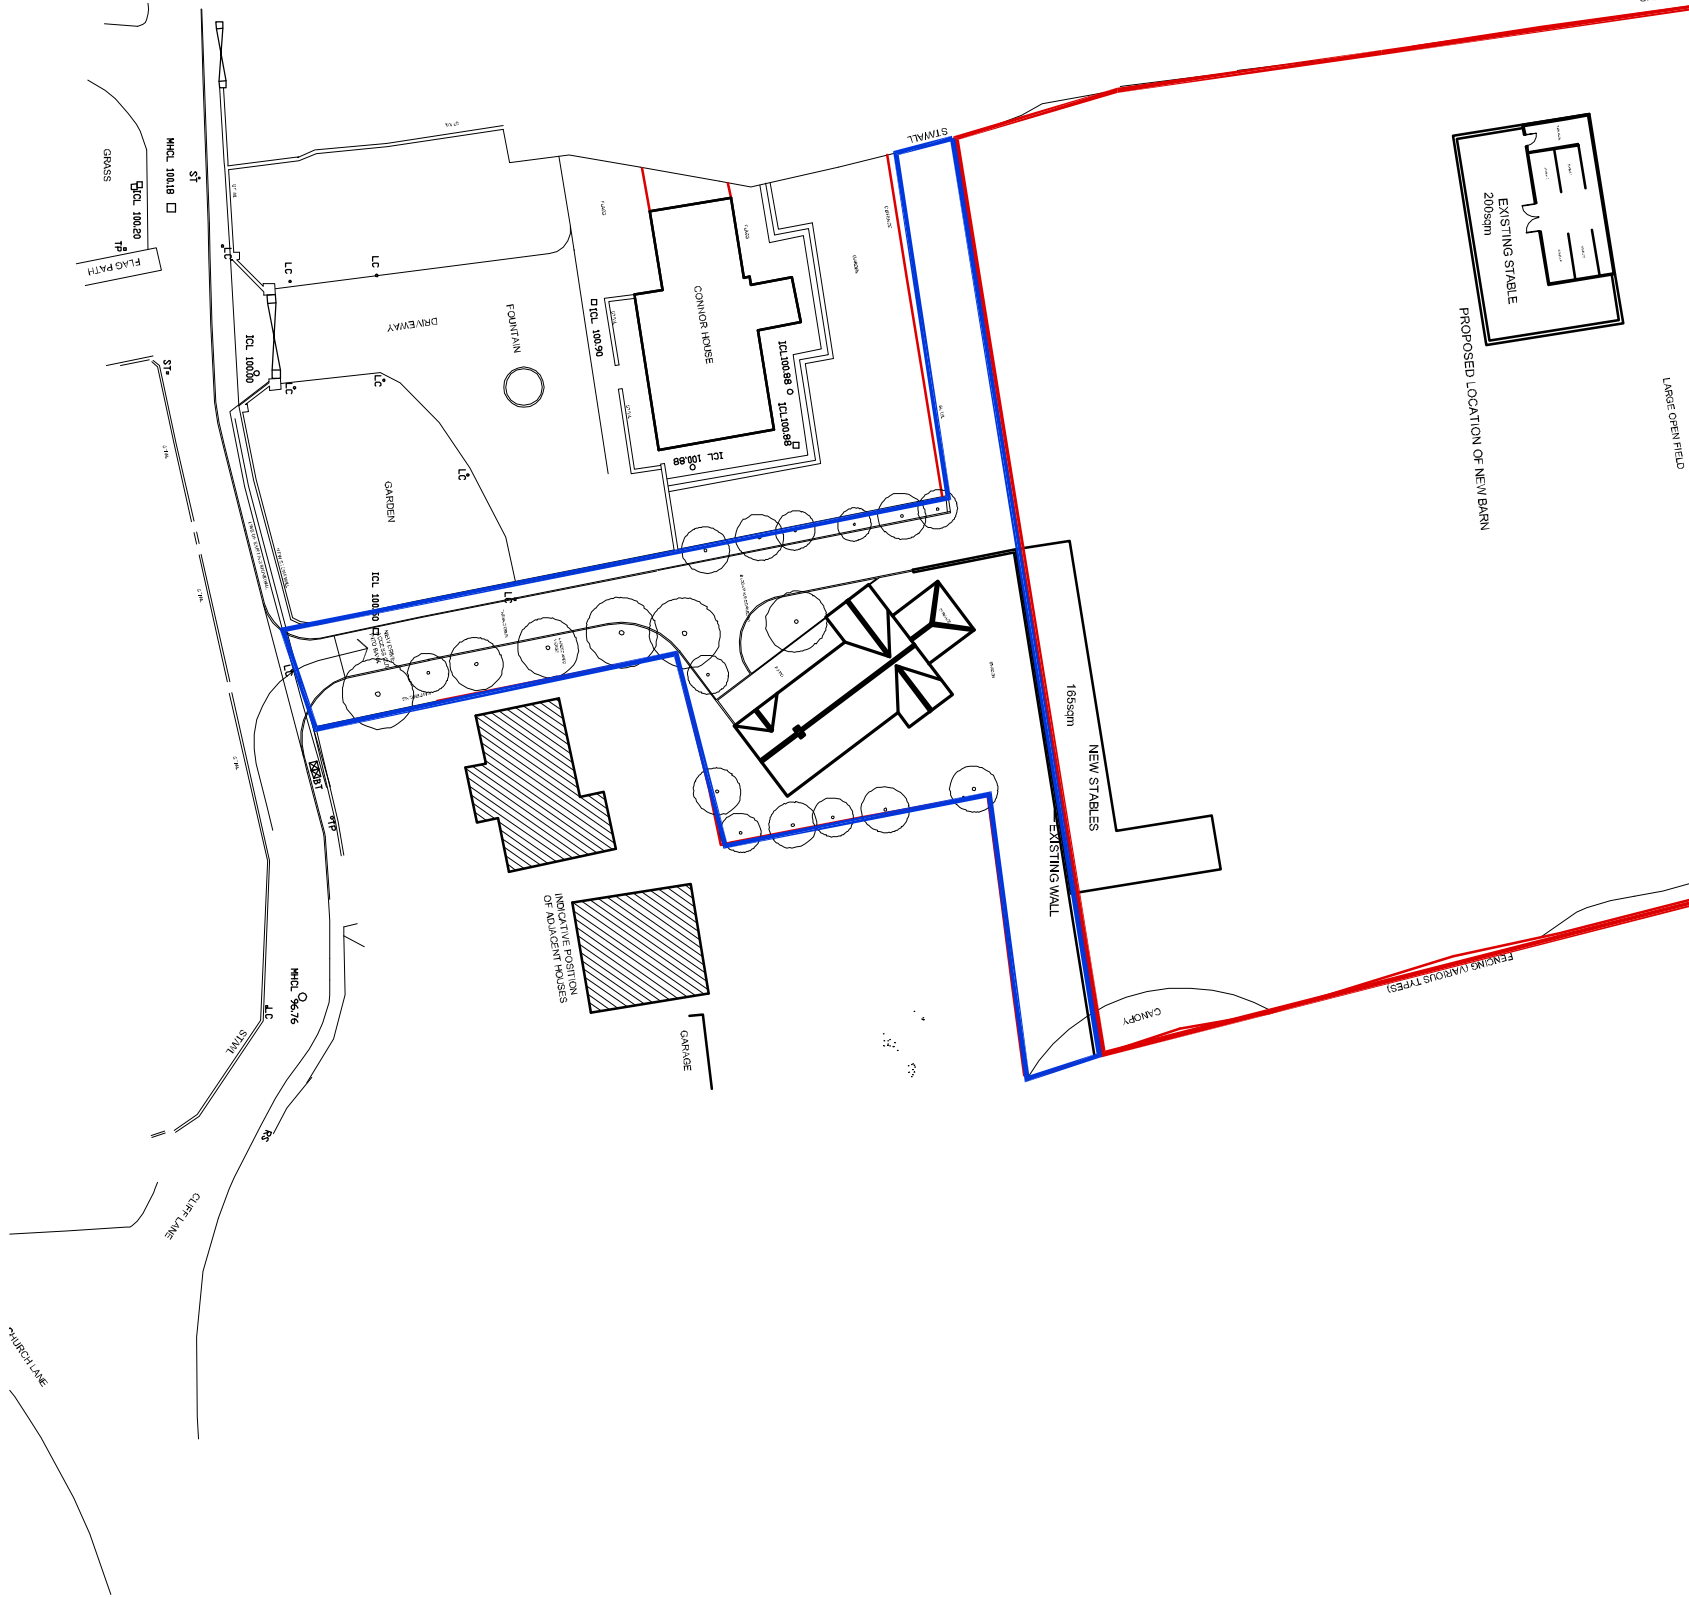


LOCATION PLAN
SCALE 1:1250

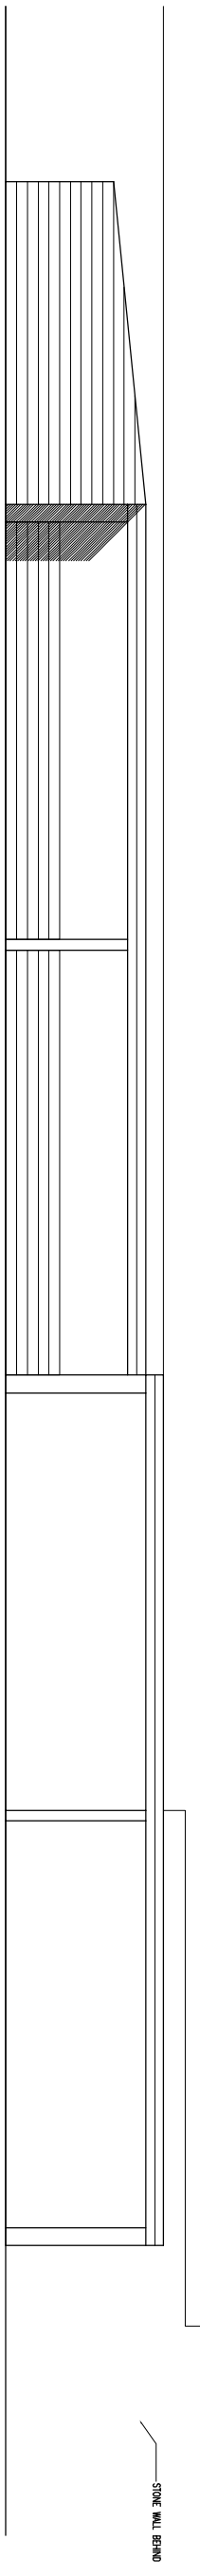


Plans Stable 1/100

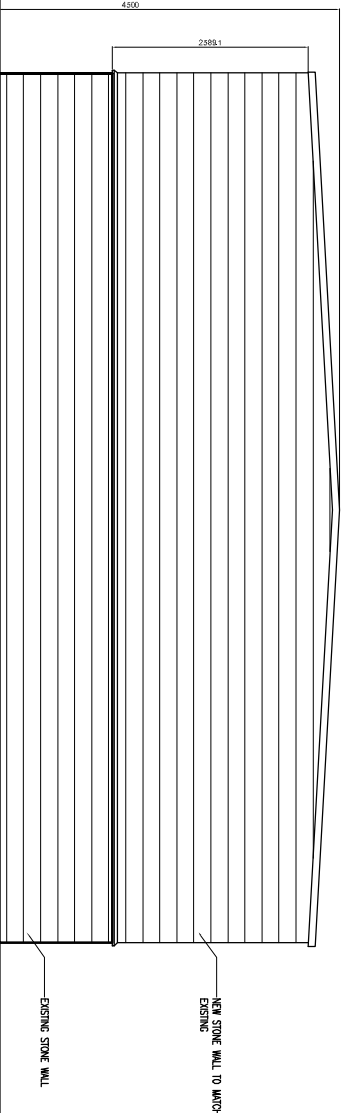


SIDE ELEVATION
SCALE 1:100

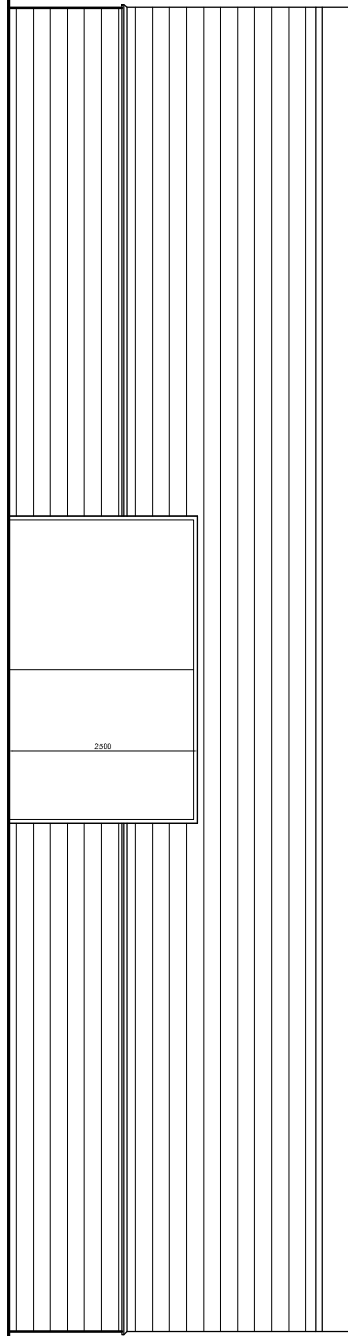

FRONT ELEVATION
SCALE 1:100

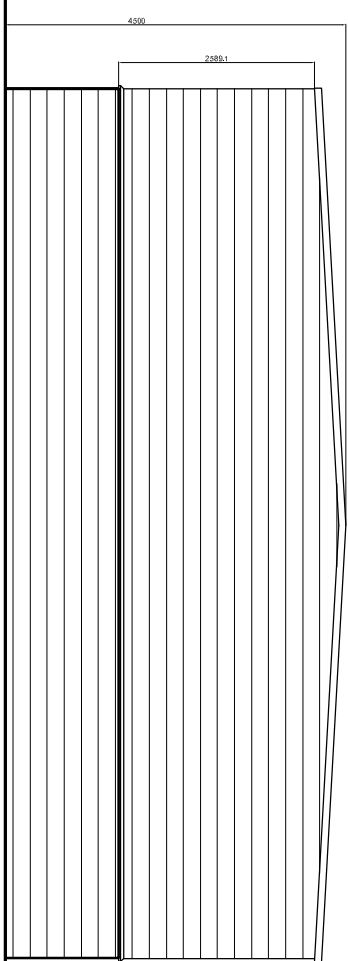

SIDE ELEVATION
SCALE 1:100

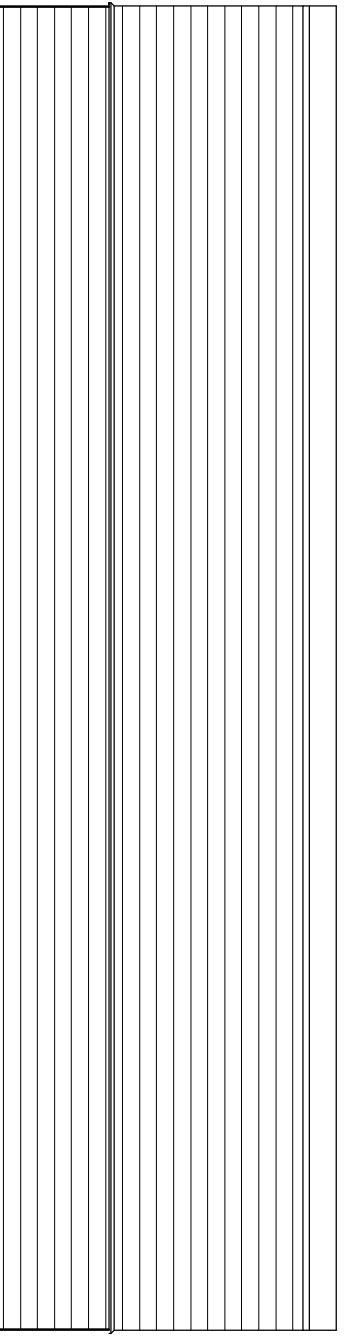

REAR ELEVATION
SCALE 1:100



Stable Images

