




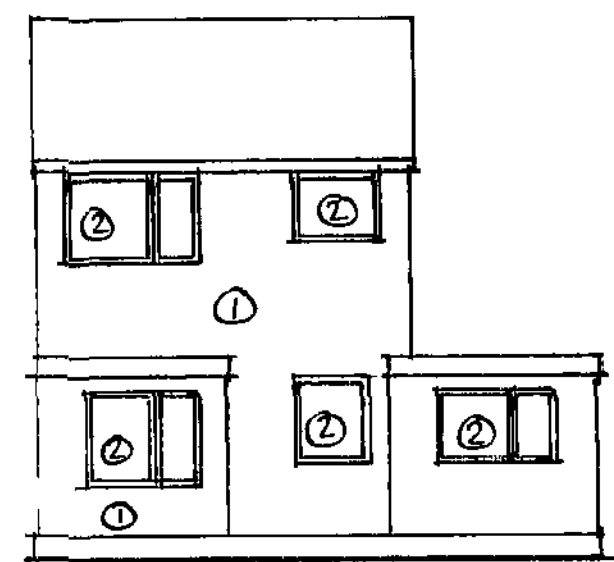


EXISTING REAR ELEVATION

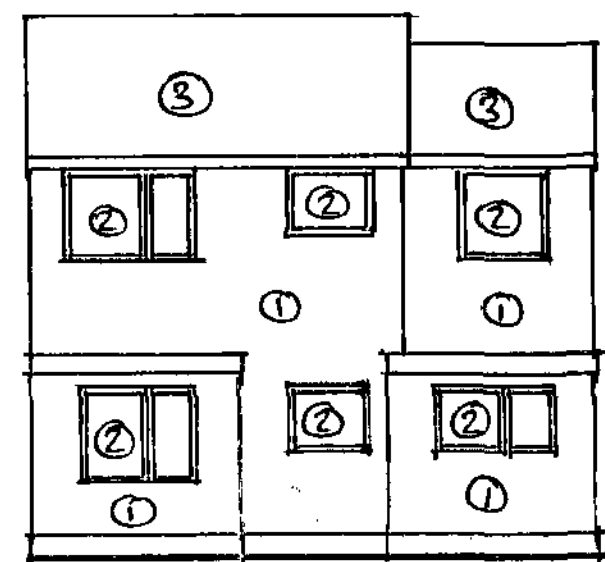


PROPOSED REAR ELEVATION

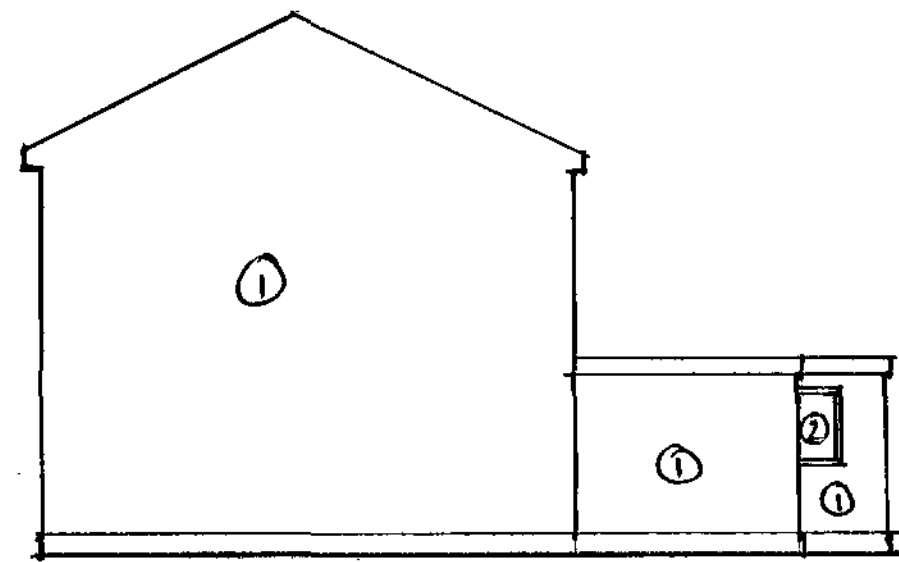


EXISTING SIDE & PROPOSED SIDE ELEVATION

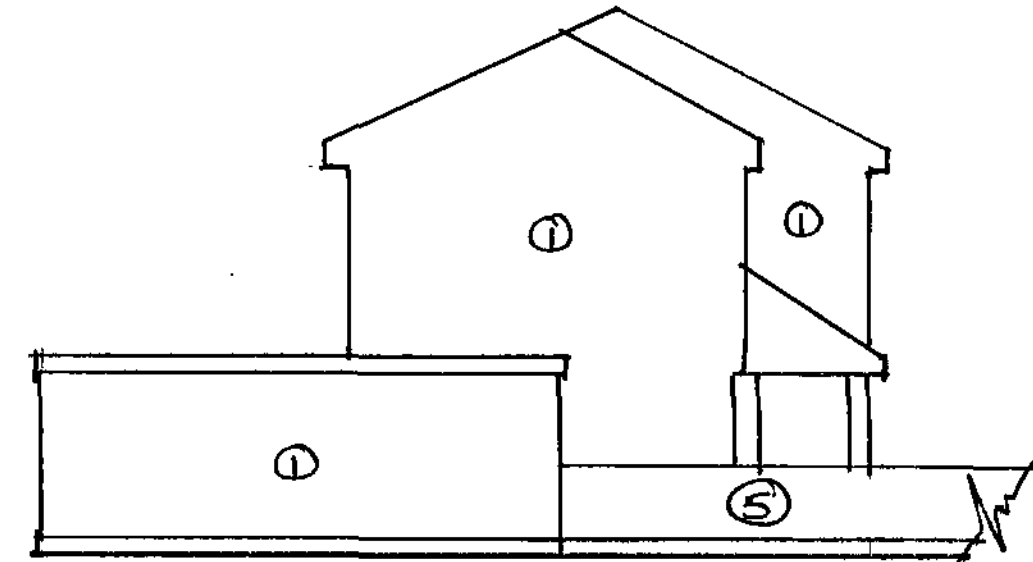


PROPOSED SIDE & EXISTING SIDE ELEVATION

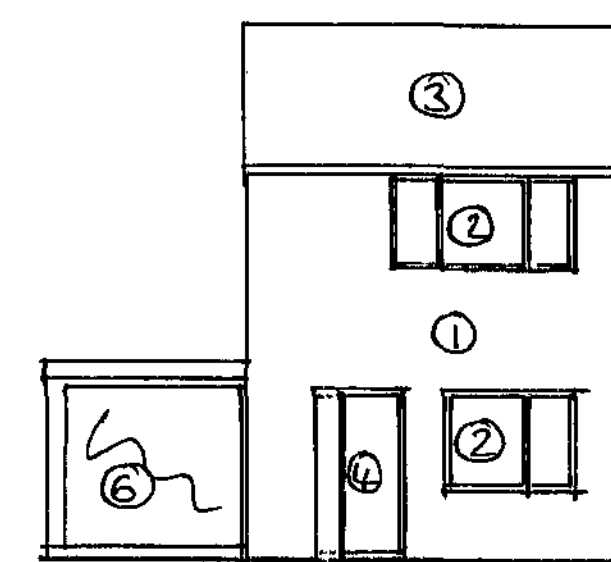


EXISTING FRONT ELEVATION

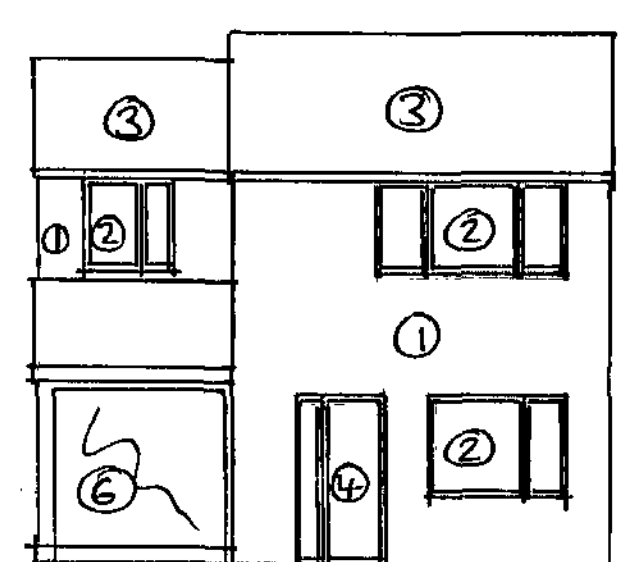



PROPOSED FRONT ELEVATION

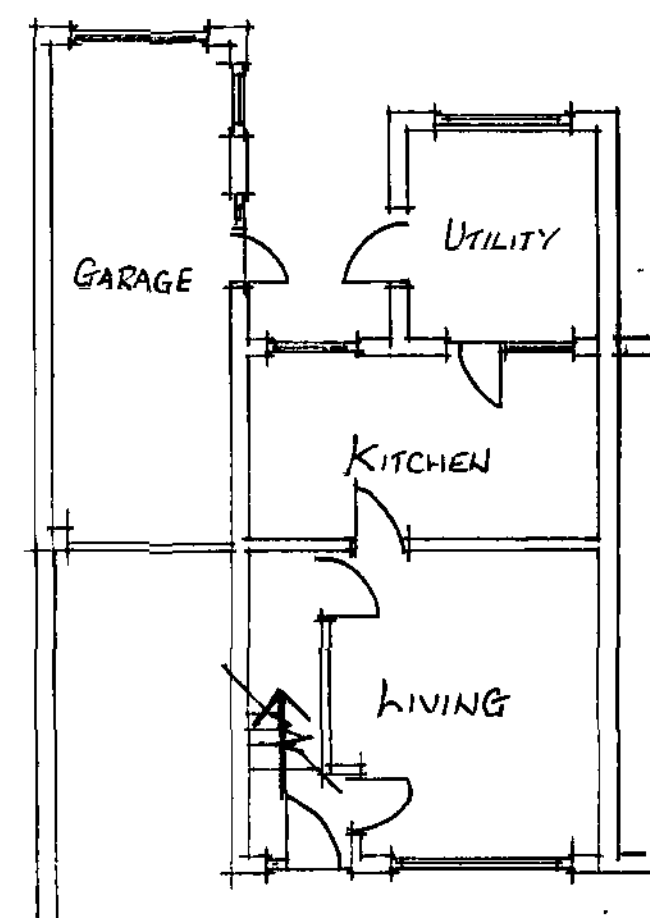


EXISTING GROUND FLOOR

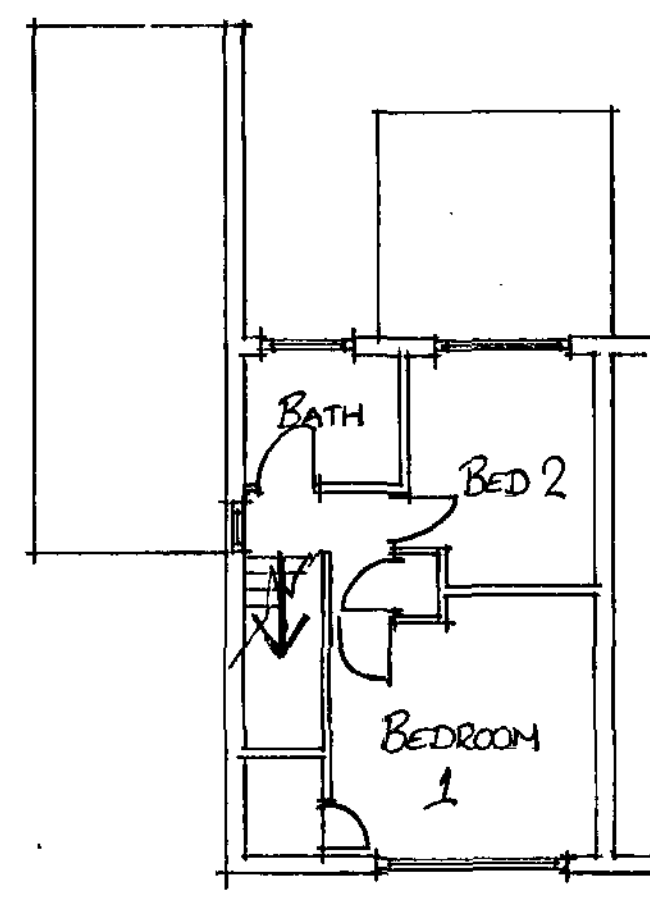


EXISTING FIRST FLOOR

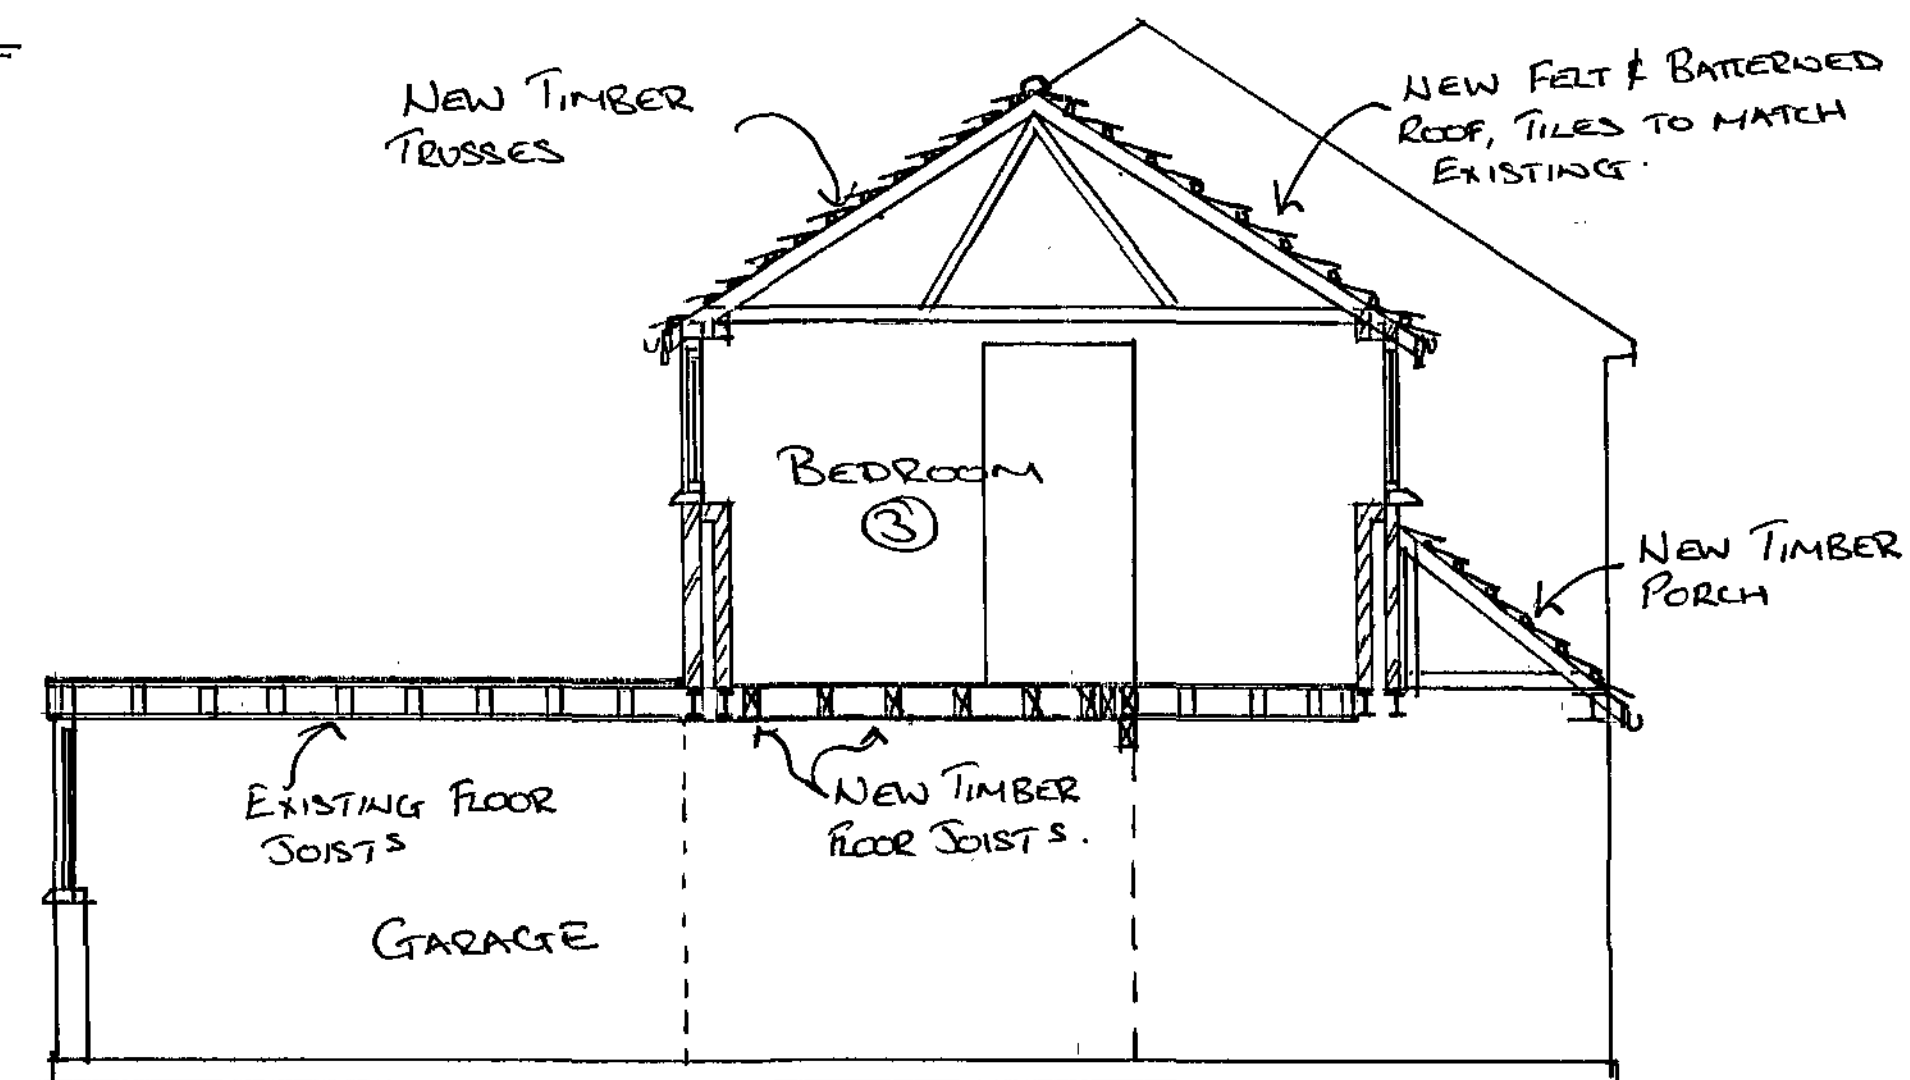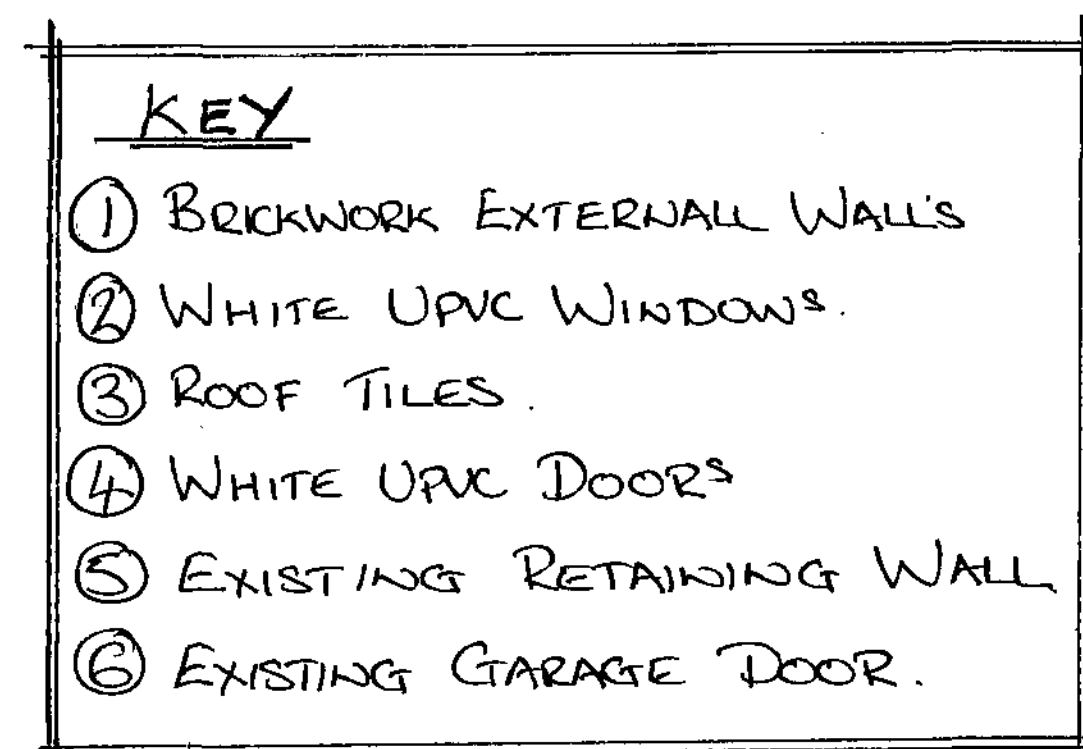

TYPICAL SECTION A-A

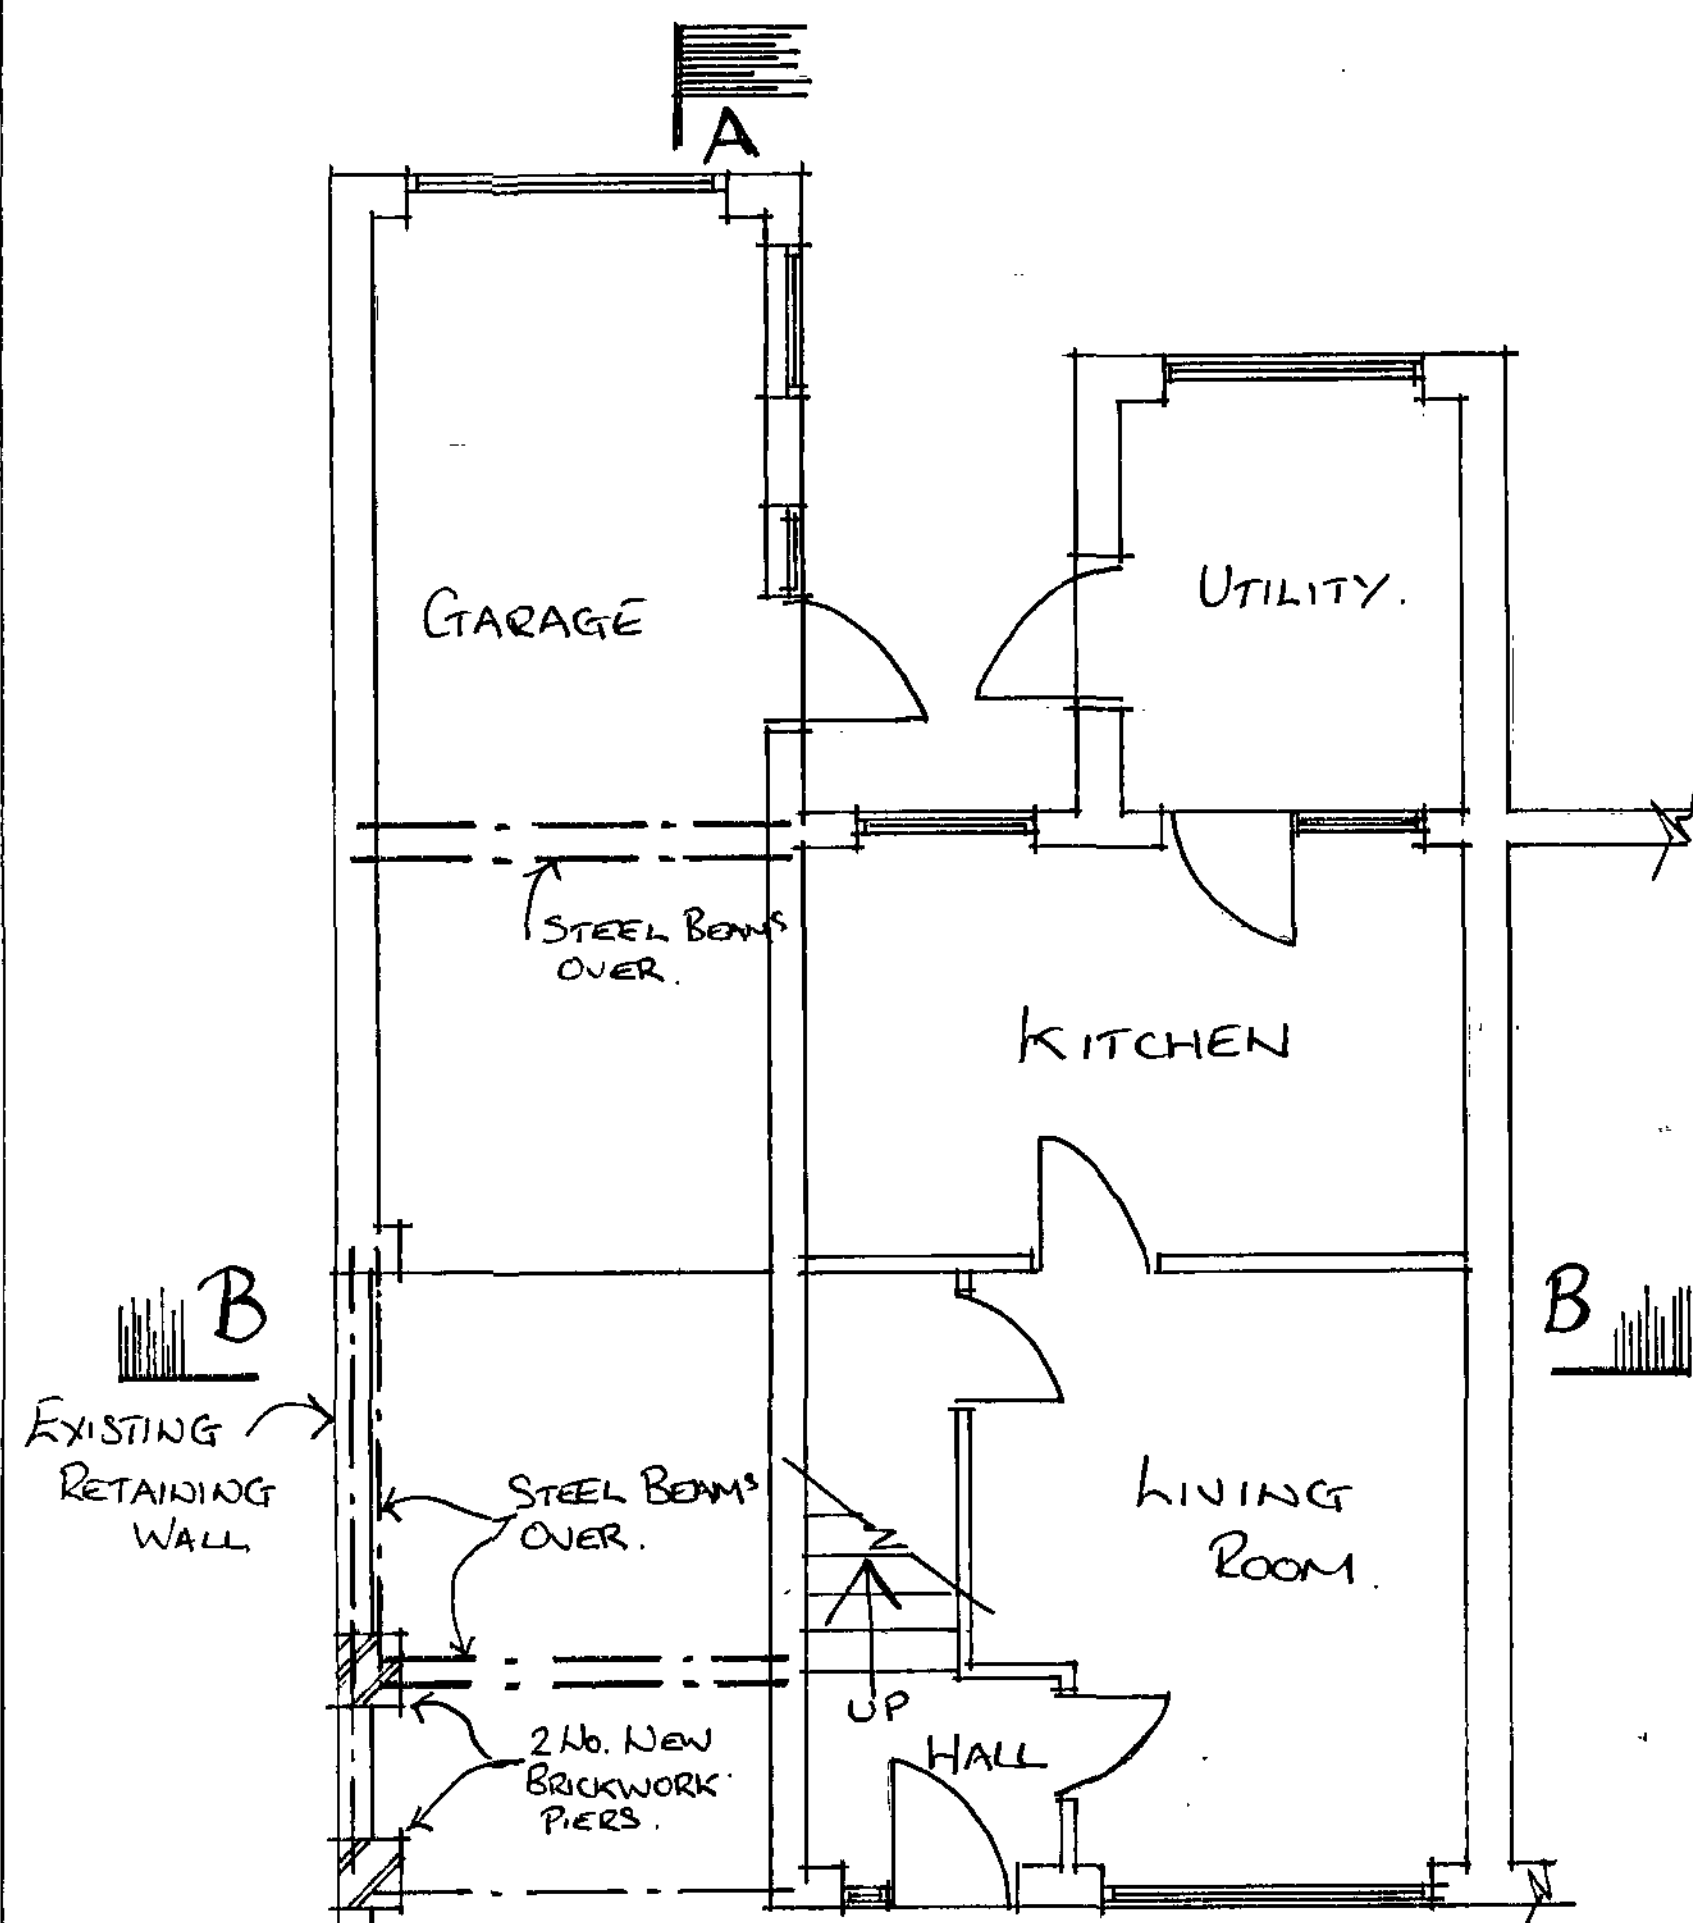

PROPOSED GROUND FLOOR PLAN

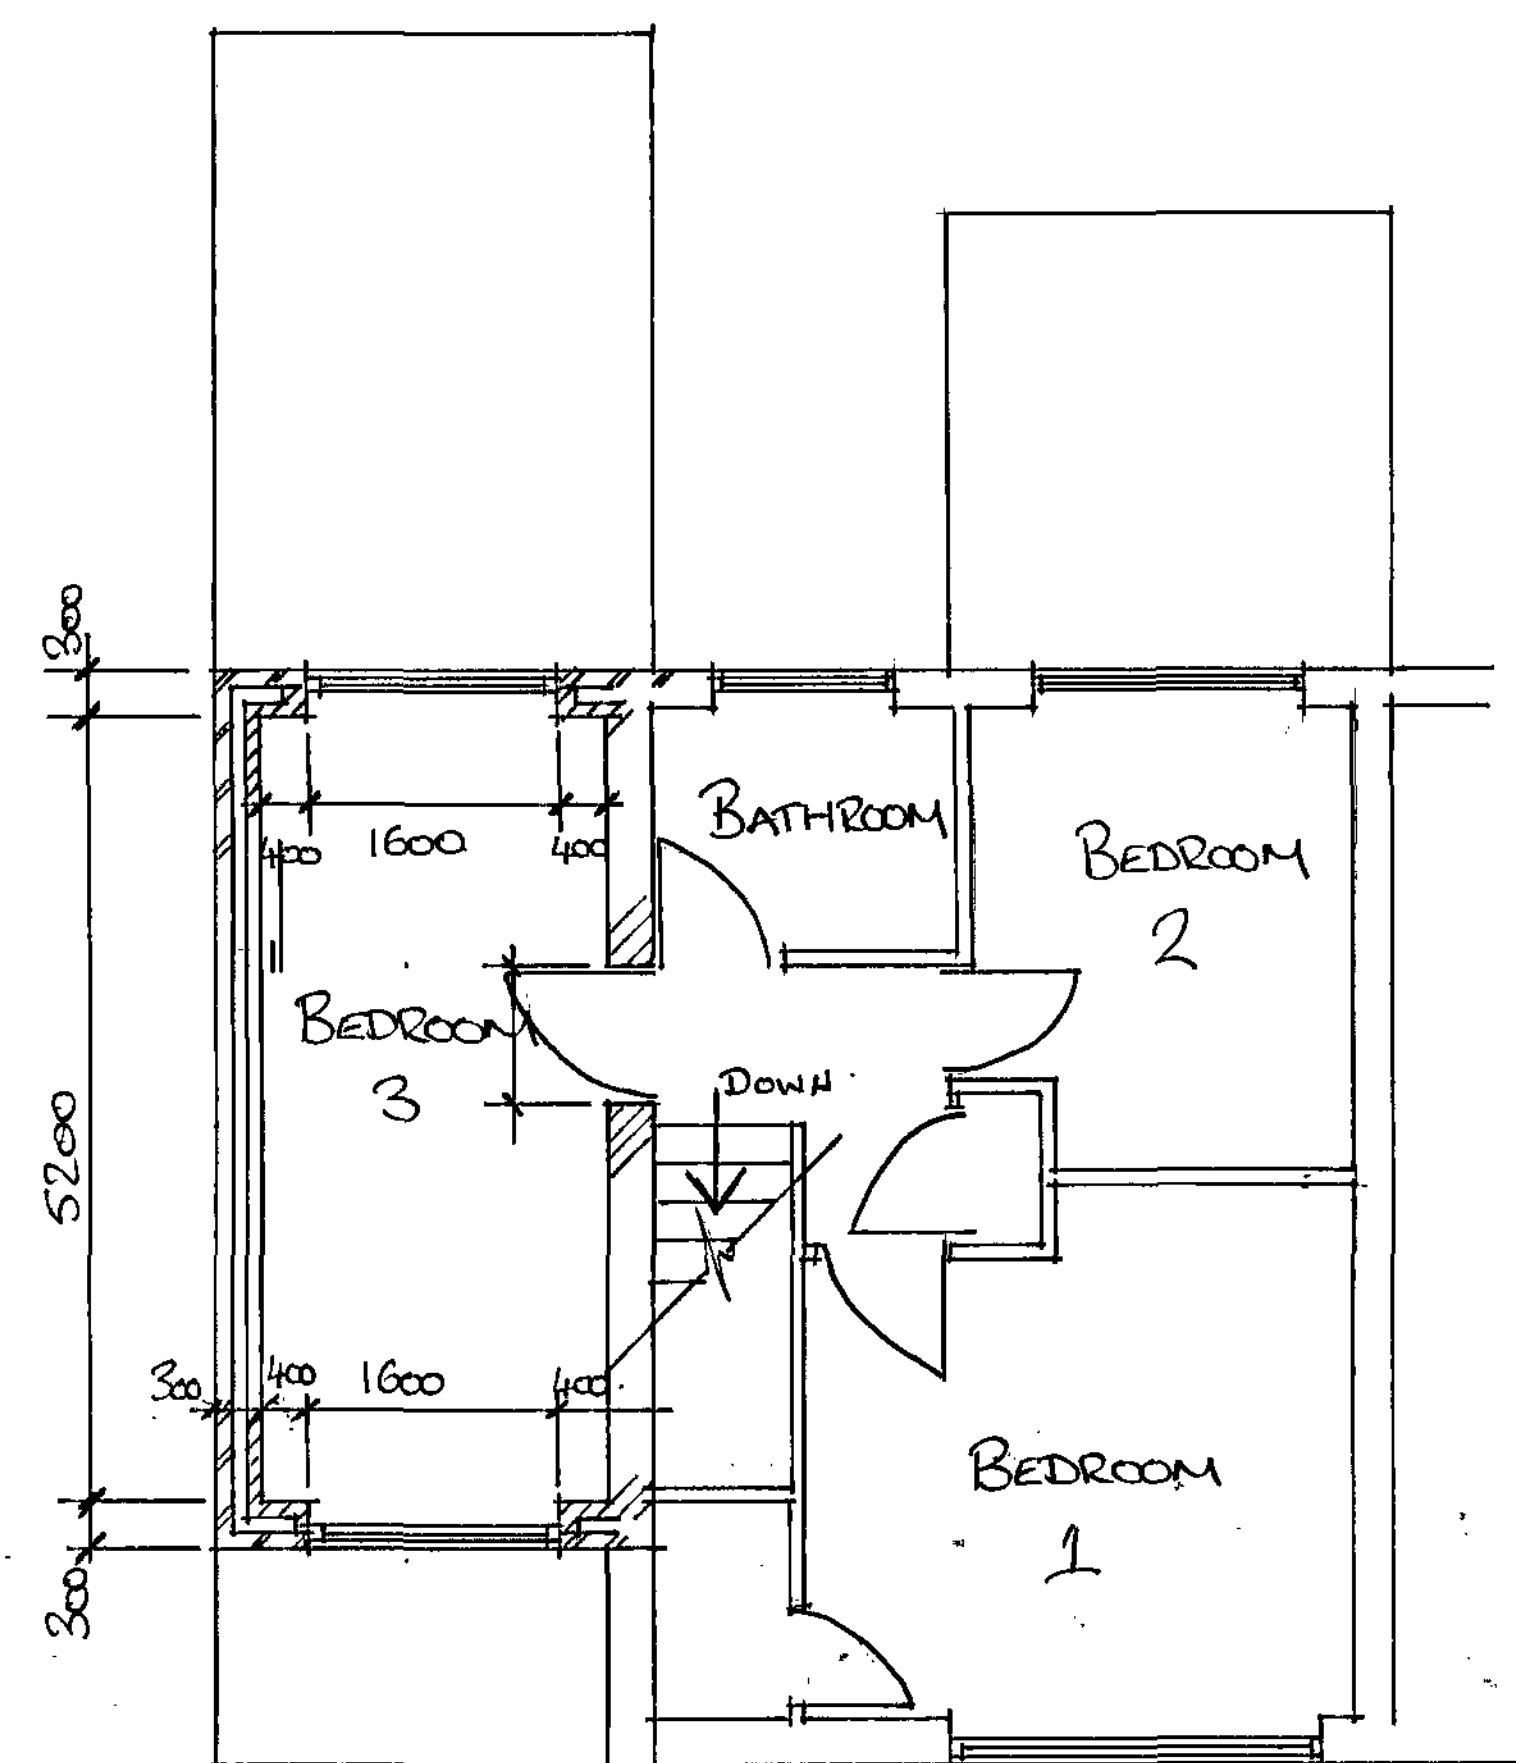

PROPOSED FIRST FLOOR PLAN



SECTION B-B

ADDRESS: 58 New Hill Road MONKSECTON BARNESLEY S71 1XH		Barnsley Metropolitan Borough Council 27 MAY 2009 Corporate Mail Room
DATE: MARCH 09	CONTACT: LEE BARRETT	
SCALE: 1:100 1:50	11 SHELLEY COURT	
DRAWN: LMB	BENTON PARK	
REF. LMB 30317/1	HORRURY	
	07815 040748	