

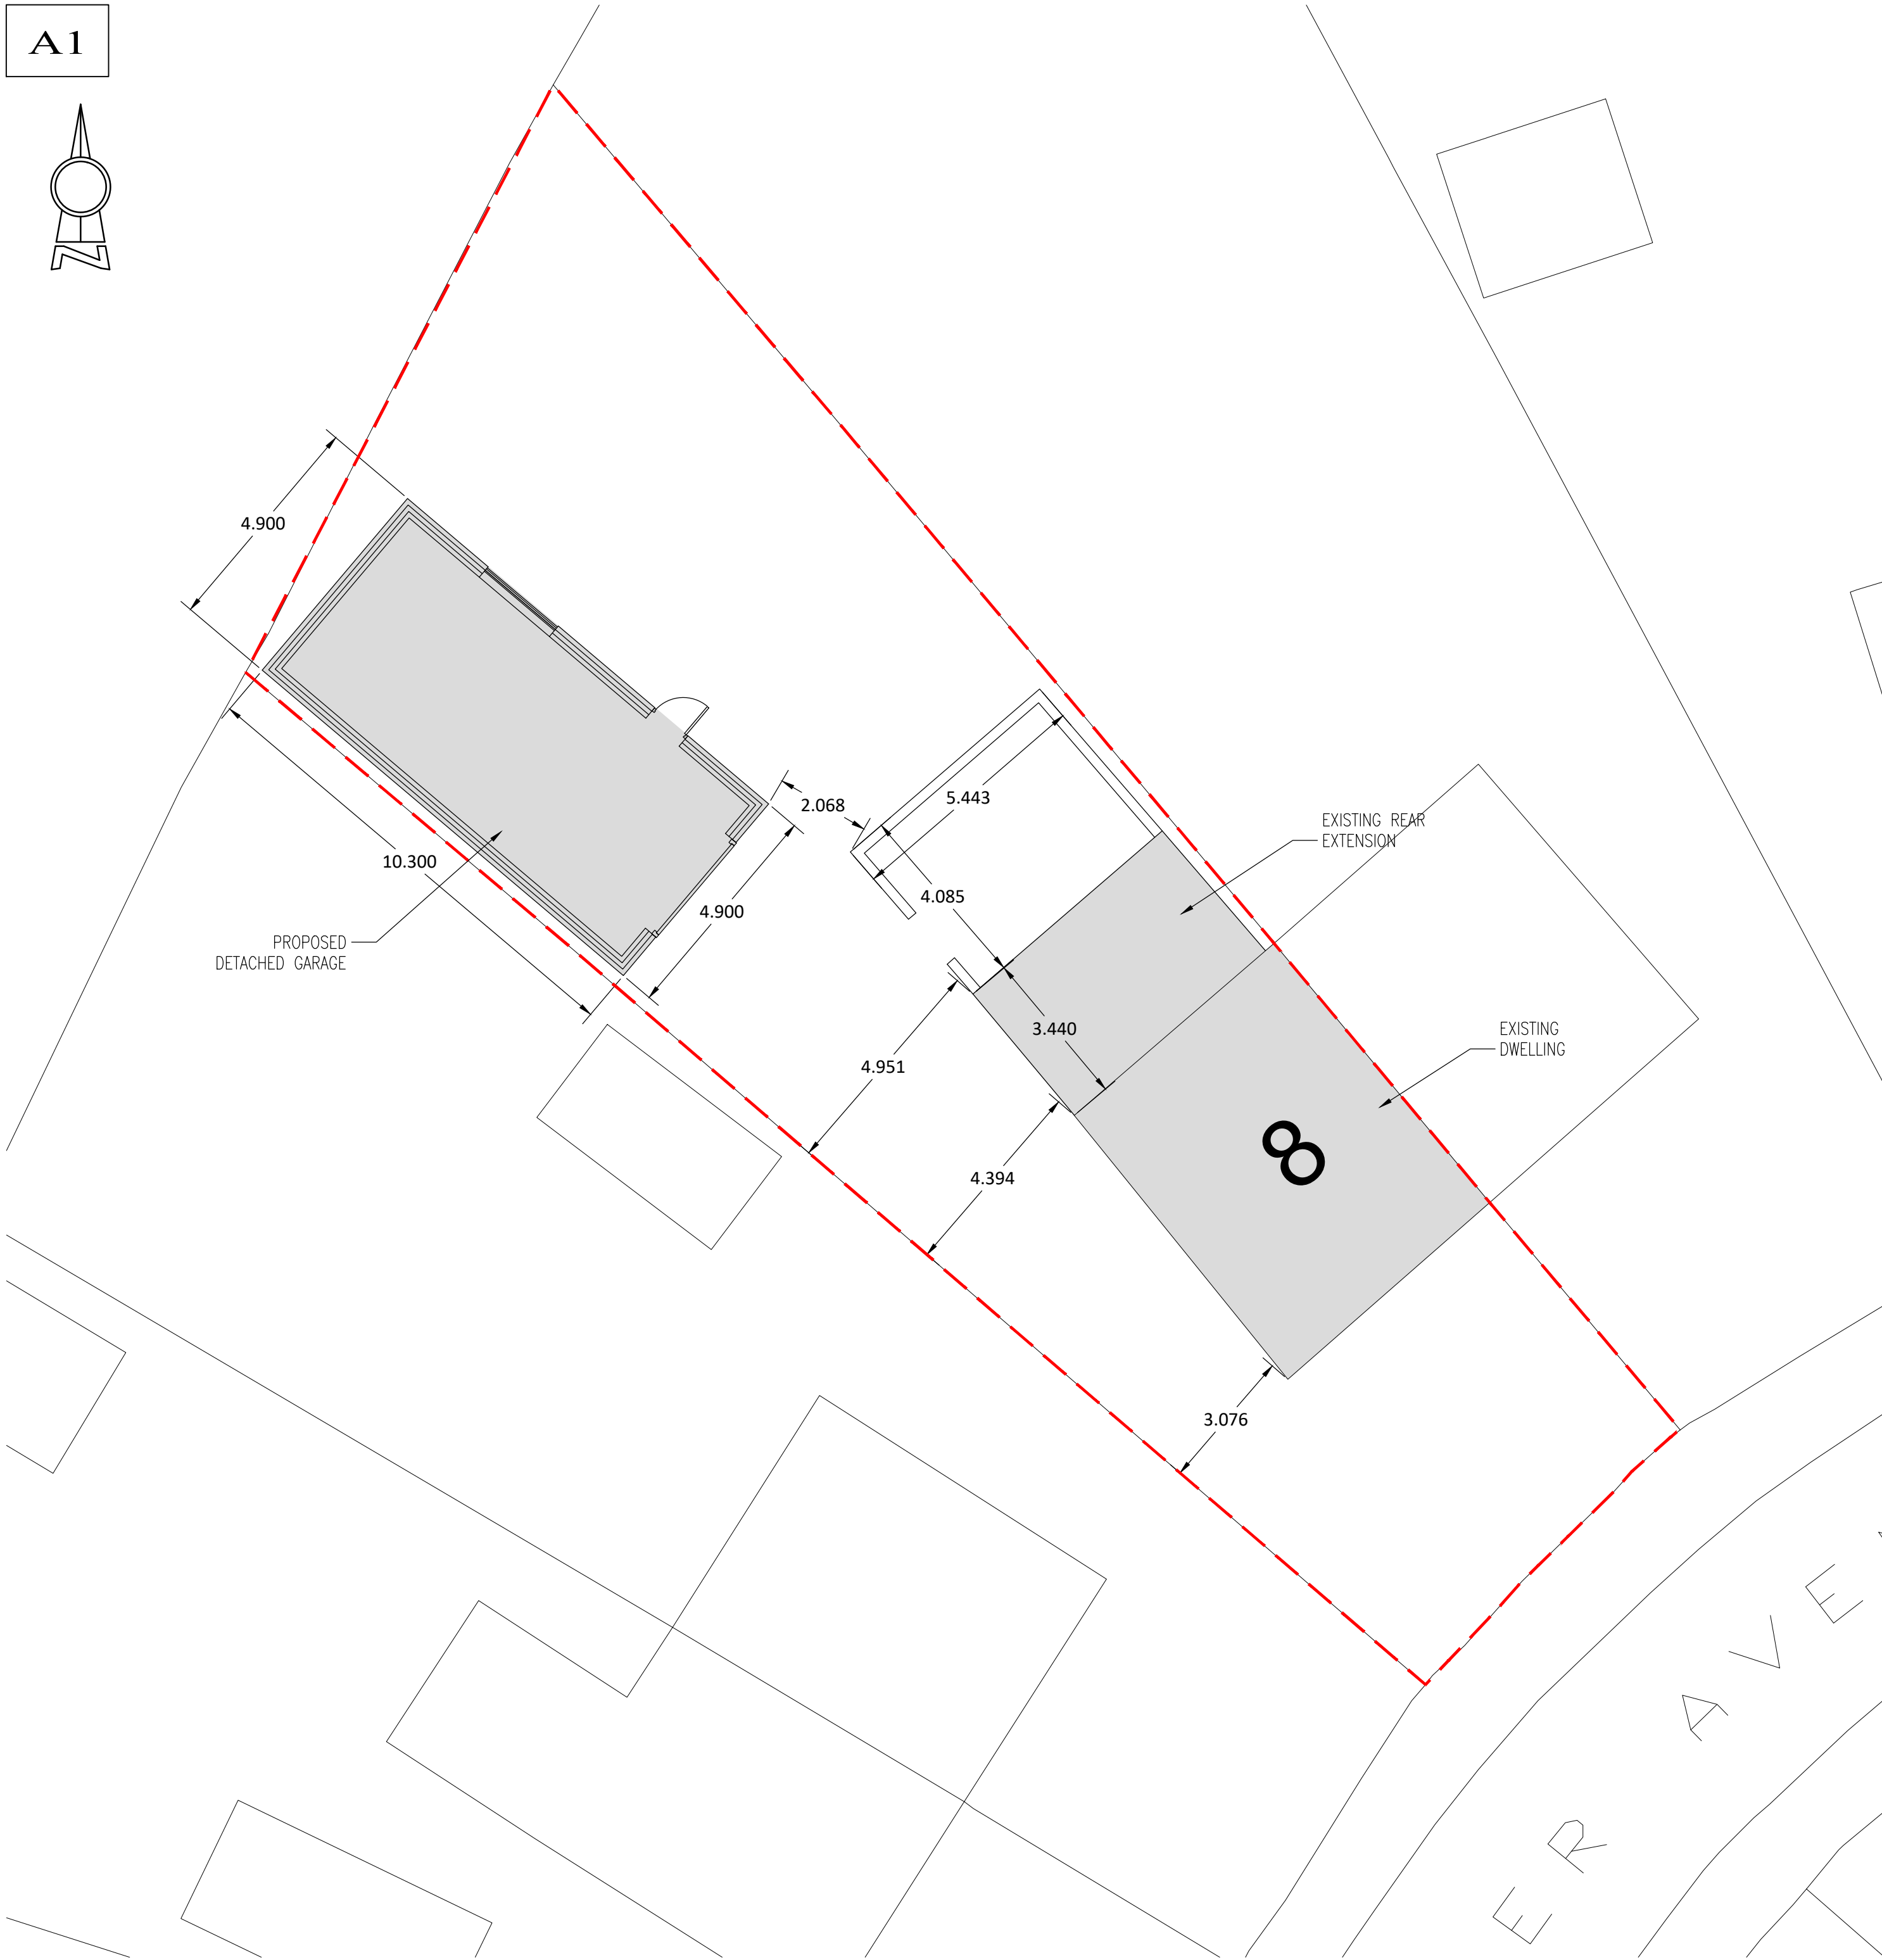


 

PROPOSED SITE PLAN
(SCALE 1:100)

DO NOT SCALE.

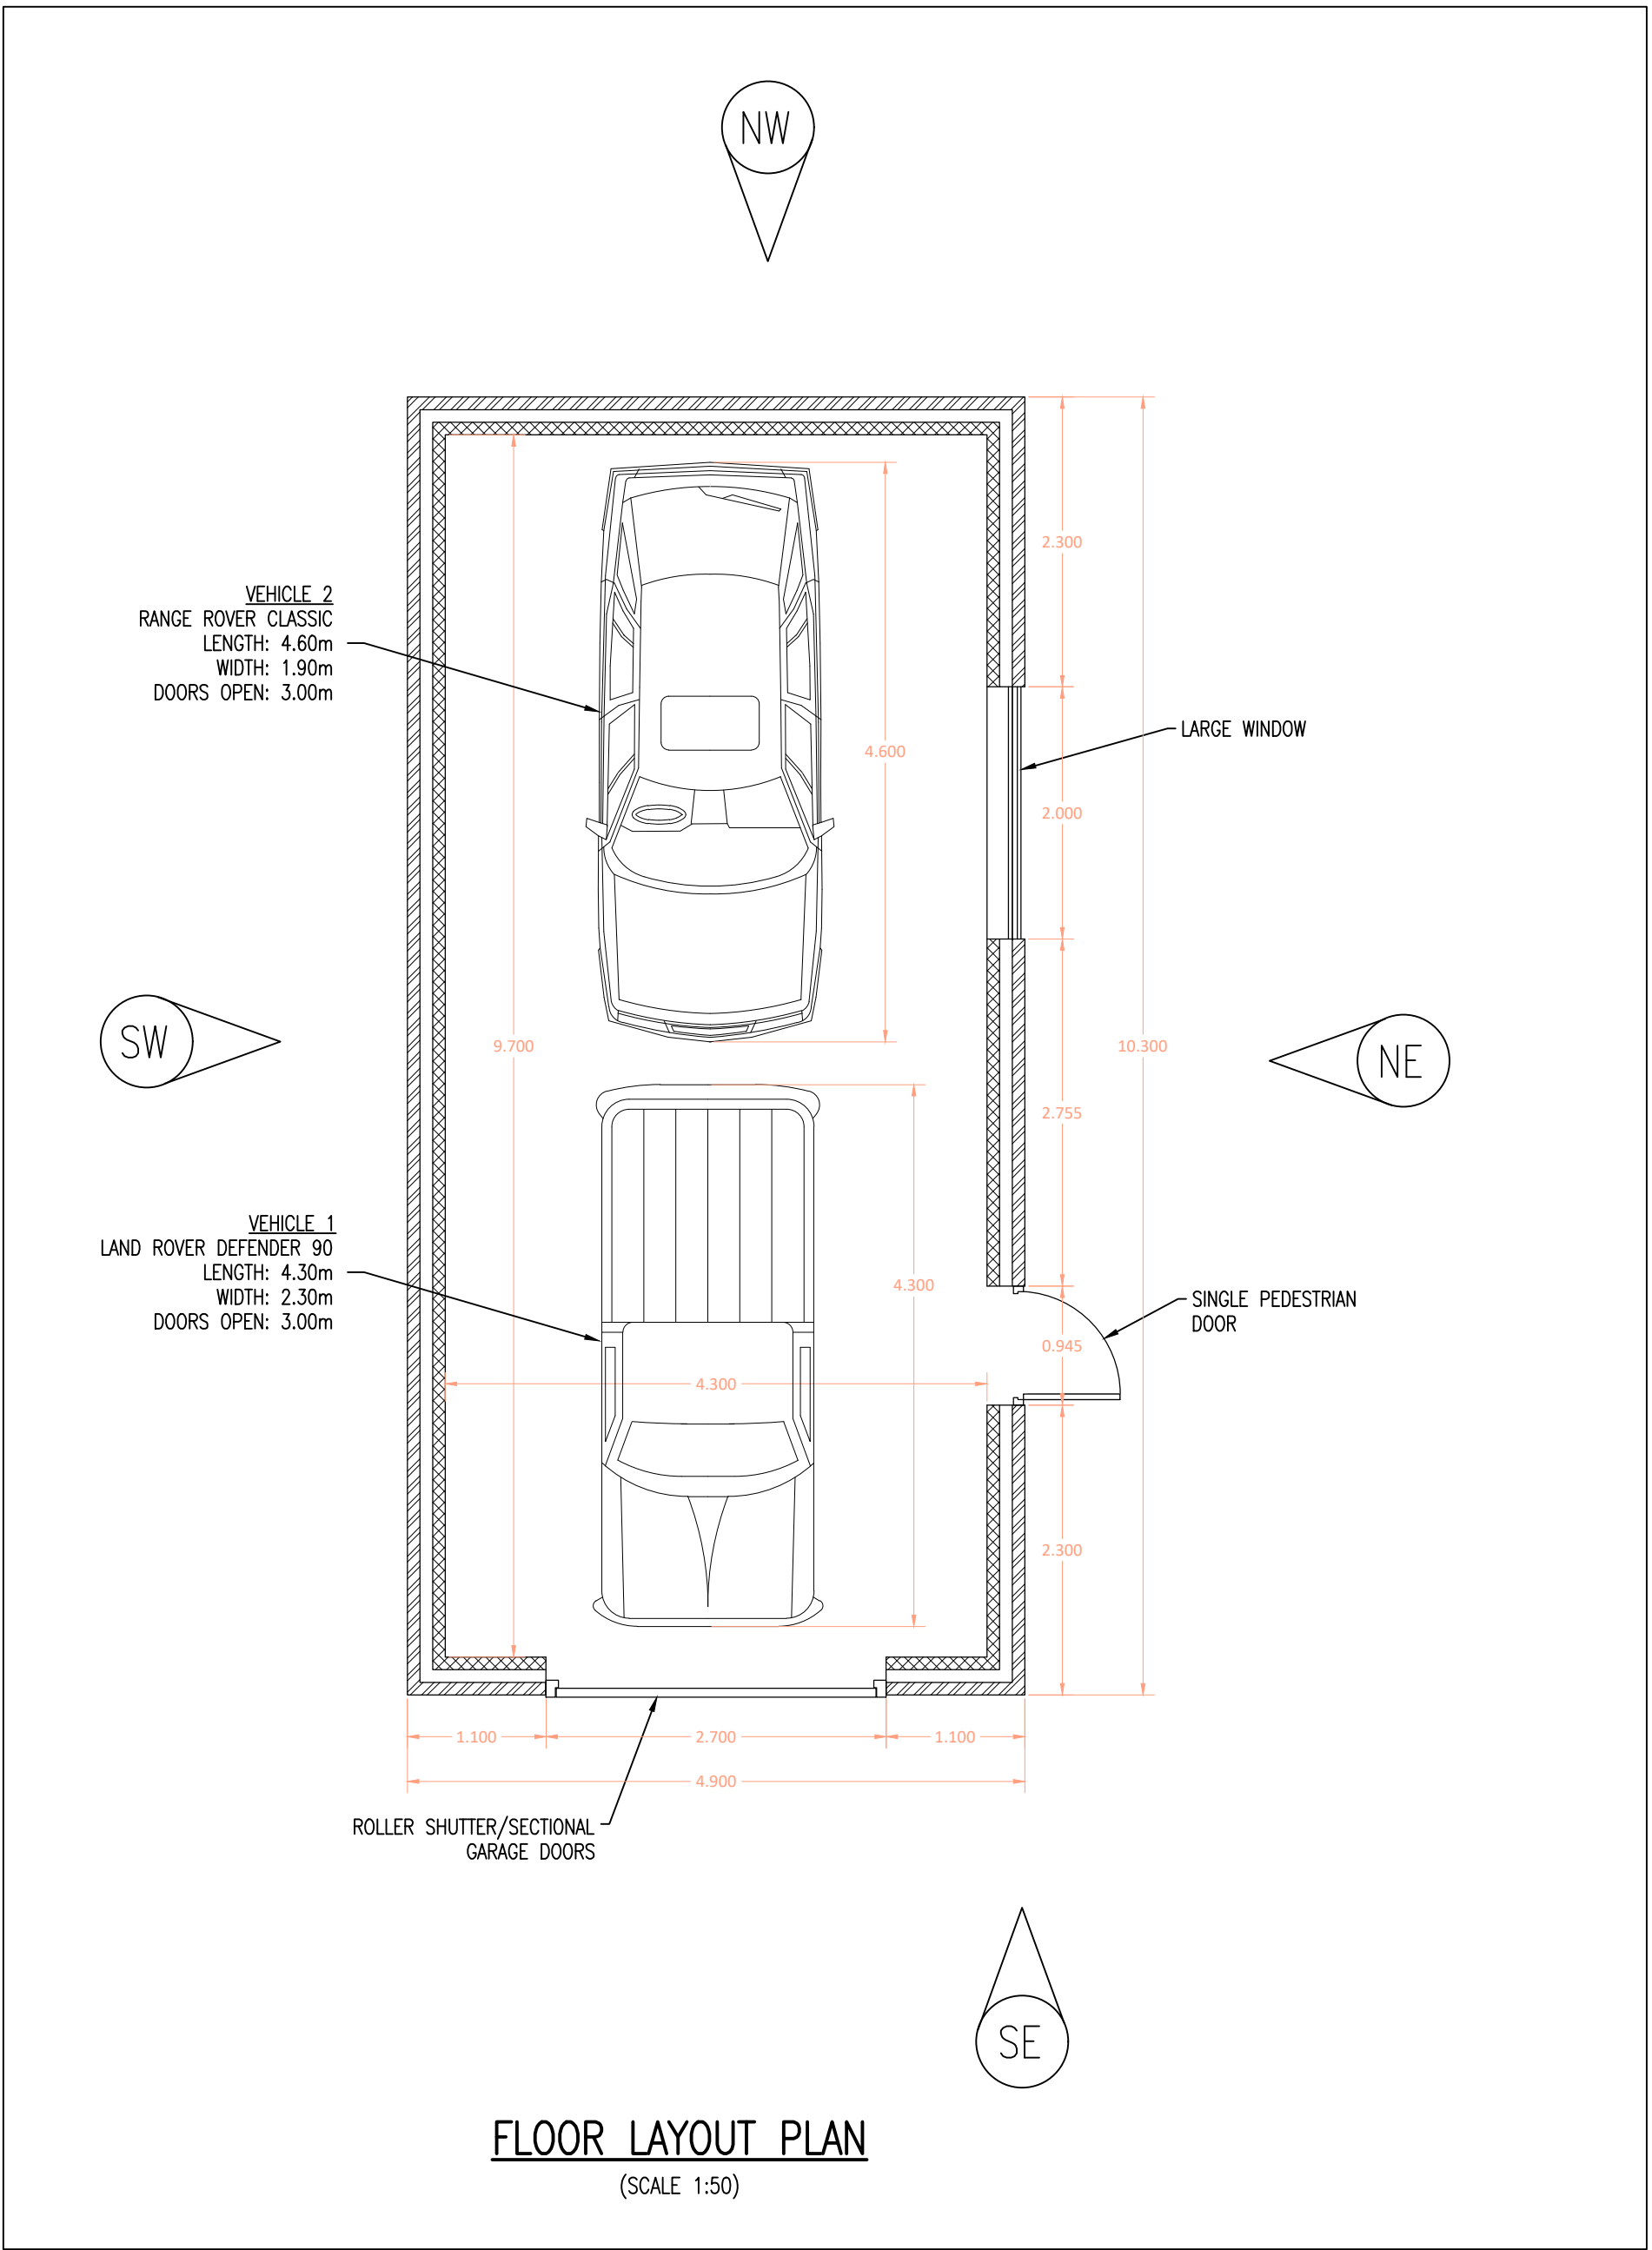

FLOOR LAYOUT PLAN
(SCALE 1:50)

Only PDF/DWF Issues of this drawing are controlled. All other formats (eg. DWG AutoCAD FILES) are UN-controlled and are used at your own risk.

This drawing is copyright ©. It is sent to you in confidence and must not be copied, used or disclosed to any third parties without 3E permission. It remains the property of 3E and must be returned on request.

Note for Contractors

This 3E drawing should be considered along with the risk information contained in the CDM Pre Construction Information. This information will include details of the SIGNIFICANT risks which 3E have identified which may arise from constructing the designs shown on this drawing. A competent Contractor should be aware of the typical risks associated with doing this work.

Note for Workers

DO NOT START YOUR WORK unless you know the Risks and Controls relating to the work on this drawing (including SAFE SEQUENCES OF WORK and EQUIPMENT).

STOP

Do not issue copies of parts of this drawing without the above Note for Workers (unless you are sure that the Workers can undertake the work safely).

02.11.23	REDRAWN TO SUIT COMMENTS FROM BMBC PLANNING.	JM	P03
19.09.23	DIMENSIONS AMENDED	JM	P02
11.09.23	INITIAL ISSUE	JM	P01
Date	Revisions	Drawn	Rev.

Client			
Mr A Deighton			
Project			
8 Calder Avenue Royston Barnsley, S71 4AS			
Title			
Proposed Site Plan & Floor Layout Plan			
Scale	Author	Checked	Date
1:100	JM	AD	Sept 23
Drawing Status			
Preliminary			
Job Number	Originator	Zone	Level
P23-001	JM	00	XX
Type	Role	Drawing No.	Rev
SK	C	0002	P03