




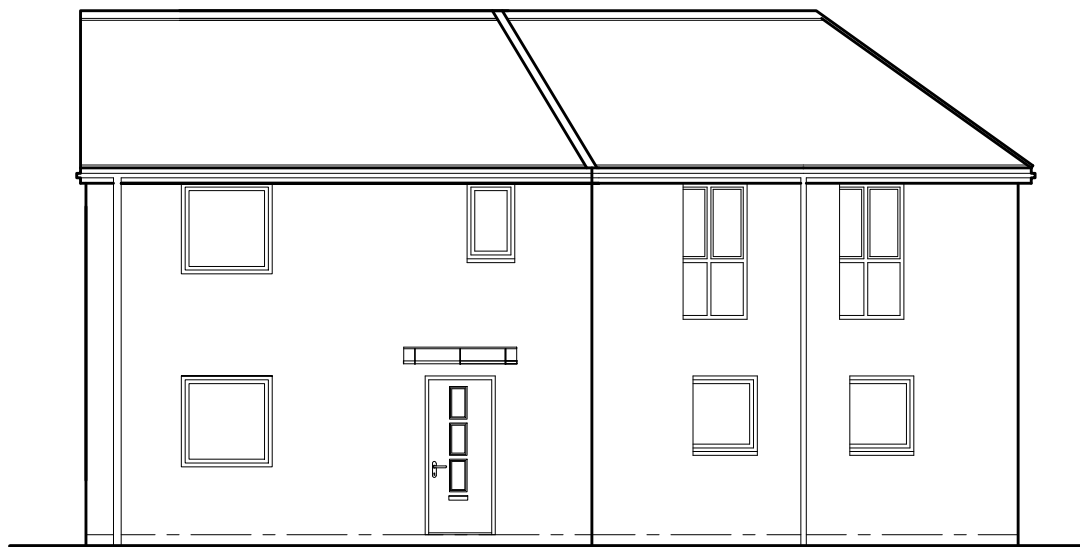


Front Elevation

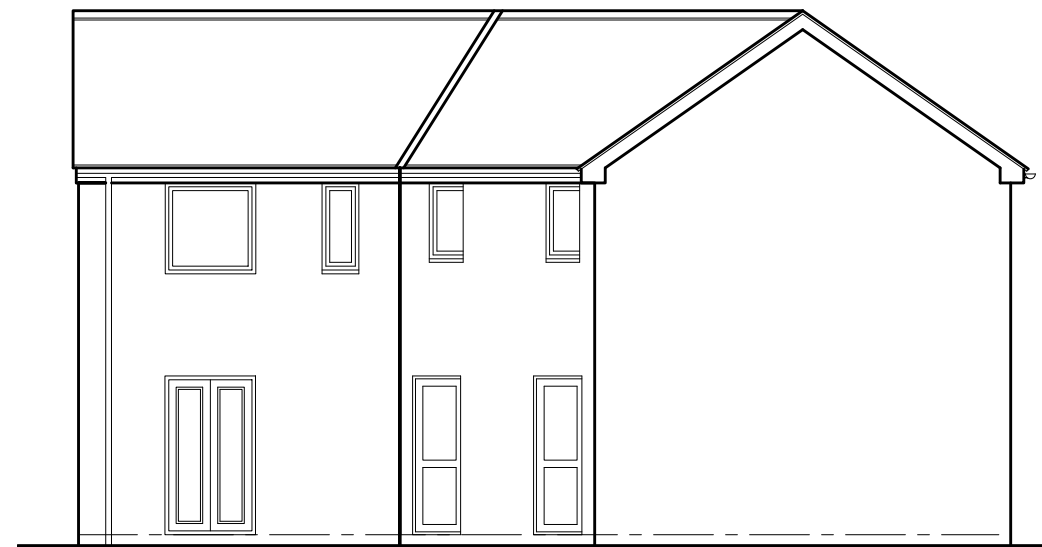


Rear Elevation

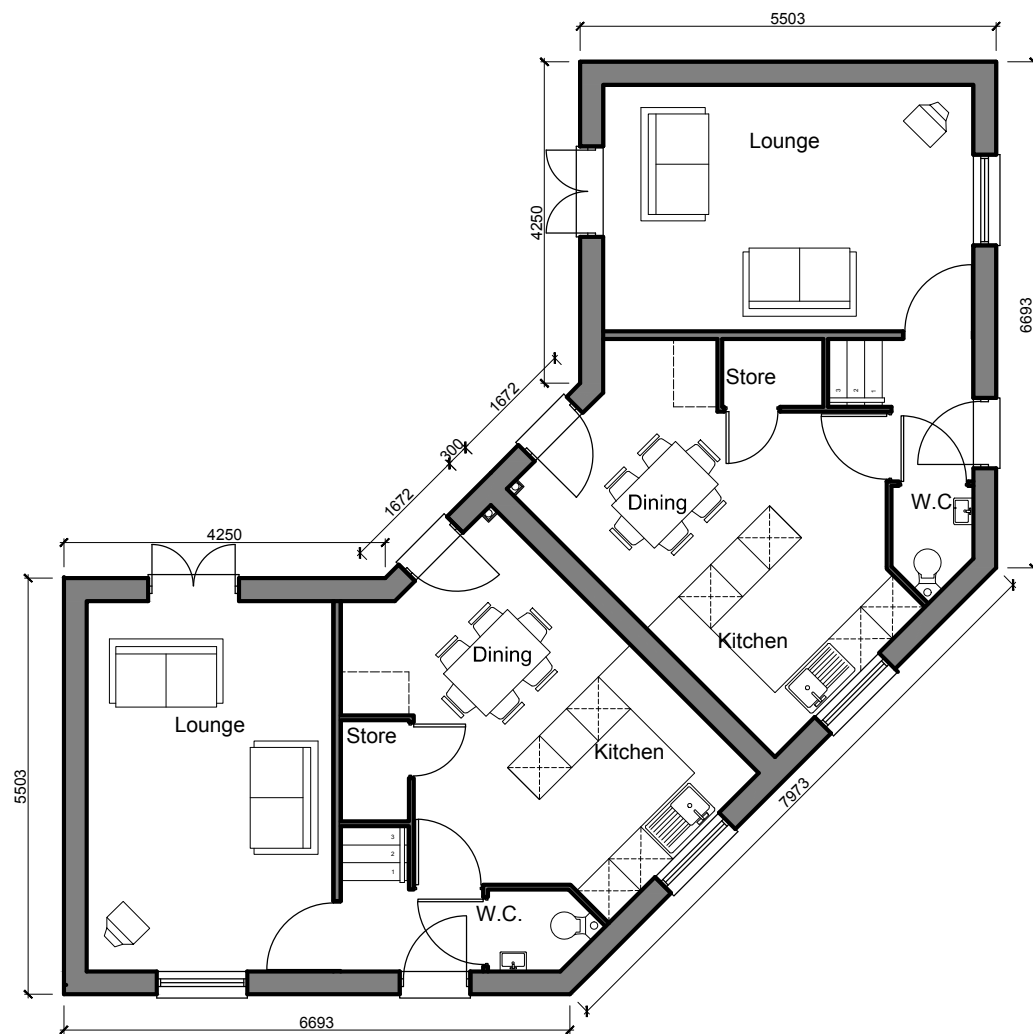

Ground Floor Plan

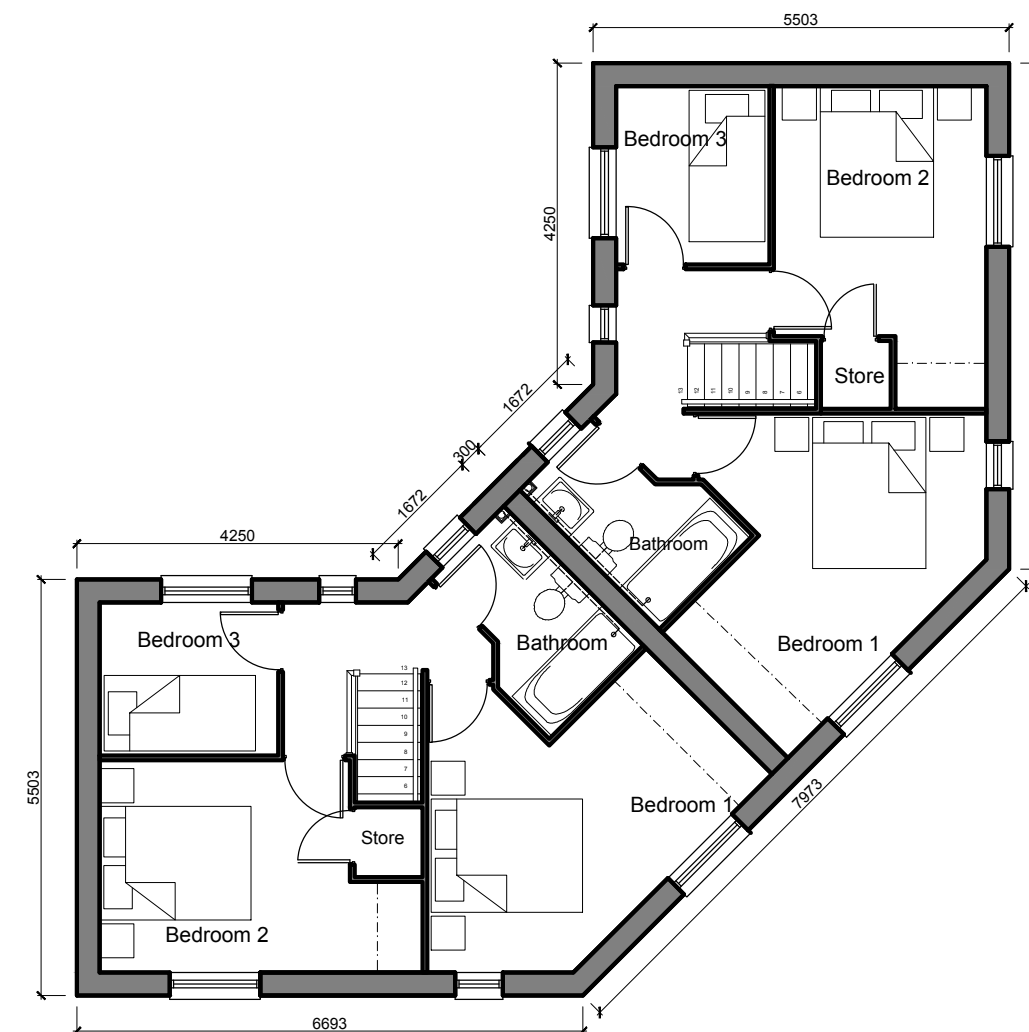

First Floor Plan

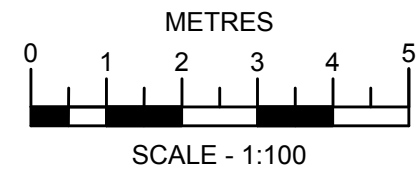

Revision	Date	Drawn	Checked
Project			
PROPOSED RESIDENTIAL REDEVELOPMENT THURNSCOE BARNLEY			
KEEPMOAT PLC			
THURNSCOE HOUSE TYPE F 828 sq ft (3B5P) C/S Level 3			
Drawing No. 3835 - RM1 - House Type - F			
Date: 15.10.09 Scale: 1:100 @ A3 Drawn: J.A.J.B. Checked: K.N.S.			
CAD Ref:			
Note: Do not scale from this drawing. All dimensions to be checked on site.			
Watson Battay Architects Limited 31st Floor, 100, St. Pauls Road Gillingham, Kent ME8 5LJ			
T: 01943 274 005 F: 01943 288 300 E: enquiries@watsonbattay.com W: www.watsonbattay.com			
   			