



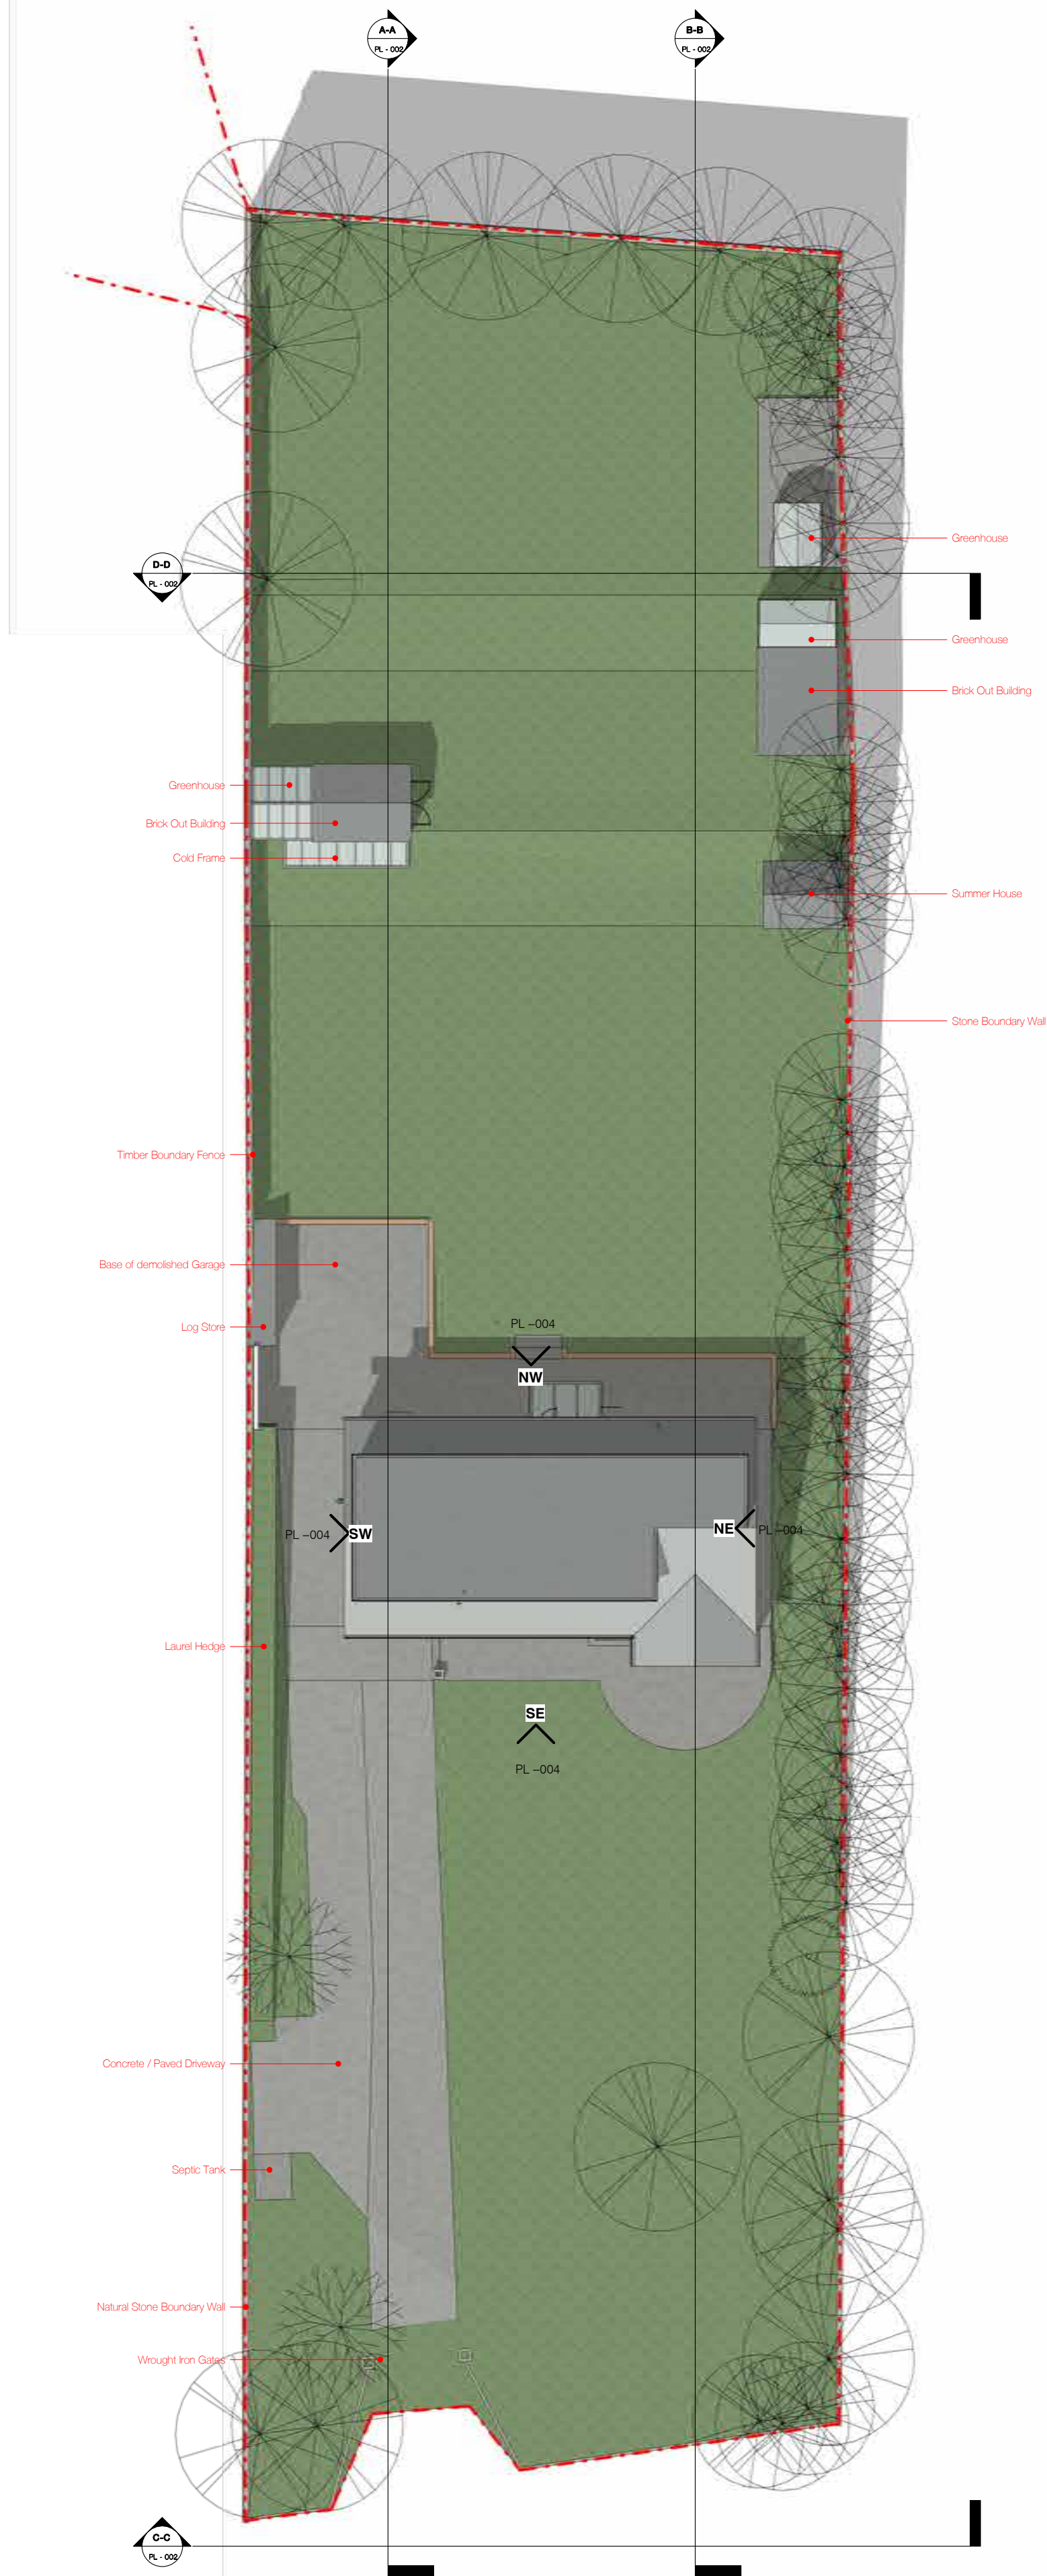


Existing Site Plan

1 : 200

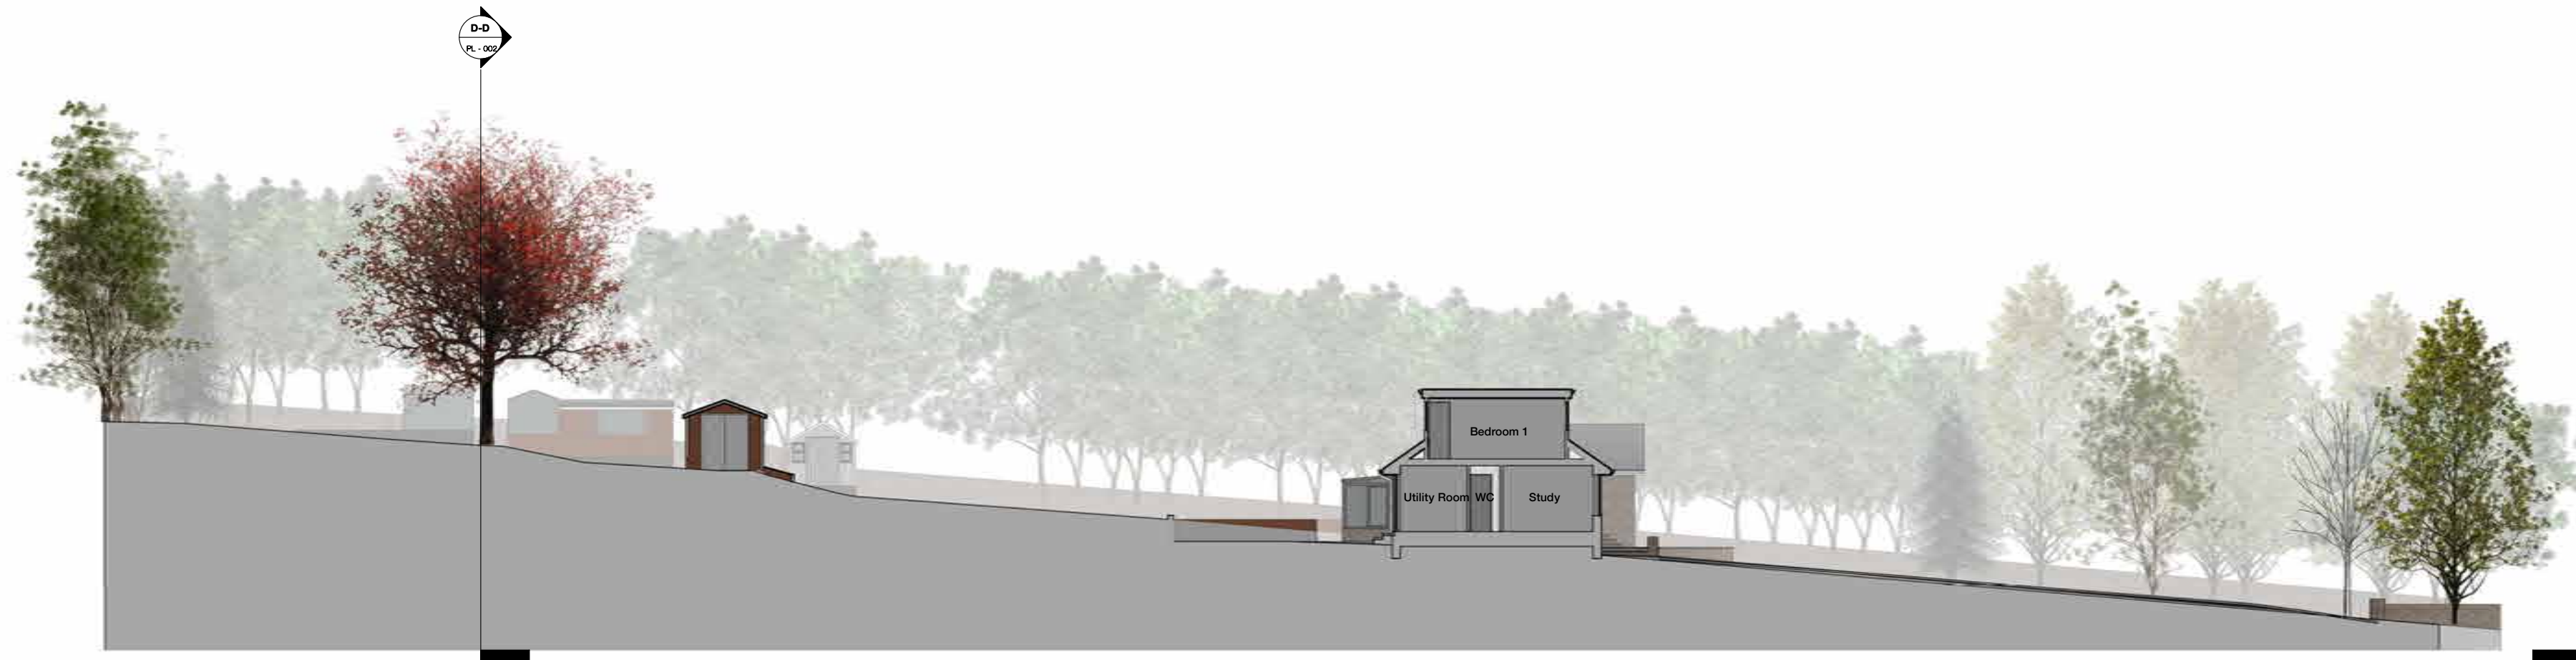

Existing Site Section A-A

1 : 200

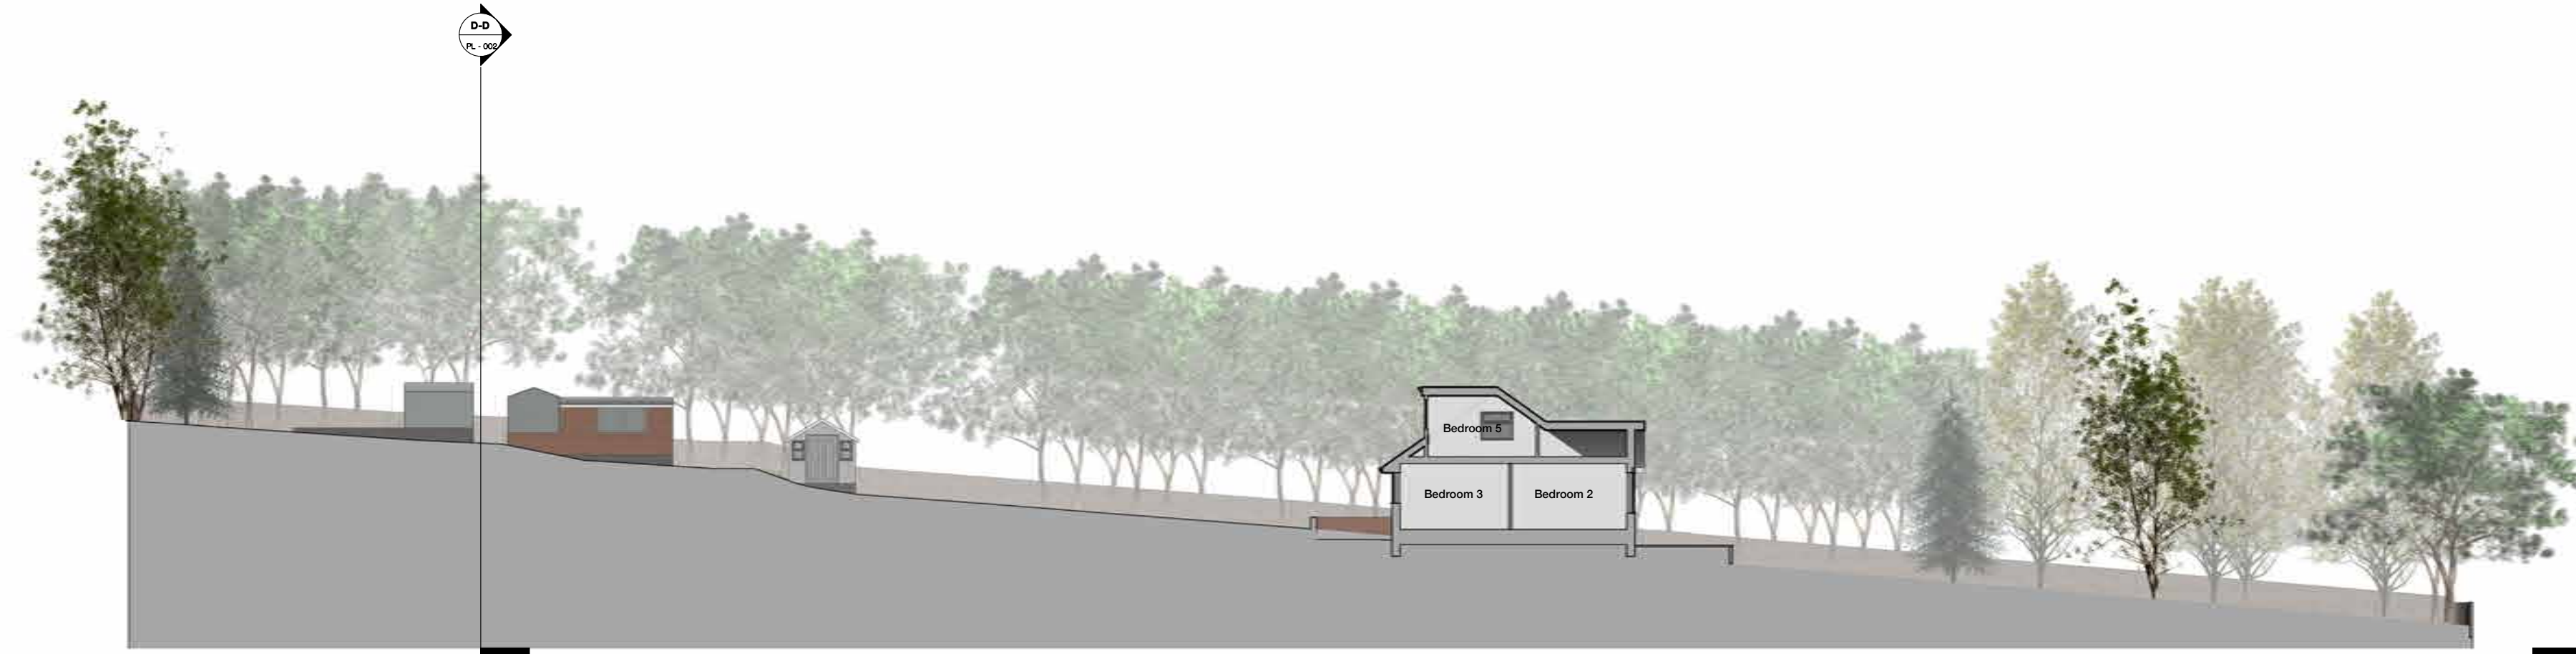

Existing Site Section B-B

1 : 200



Existing Site Section C-C

1 : 200



Existing Site Section D-D

1 : 200

Graphical Scale 1:200



All drawings should be read in conjunction with the entire PL Series drawings. Full details and specifications will be provided following approval of the planning application and through a formal Building Control submission prior to commencement of site works & construction.

Application Boundary

Existing Site Area (Red Line Boundary): 2,055.6 m²
0.206 ha
0.508 Acres

Rev	Description	Date	By
peakarchitects			
2nd Fl, Bark House, Main Road, Hatherly, 1212 12B			
www.peakarchitects.co.uk			
Project: 292-2019			
Warren Lane, Staincross			
Client: John and Kay Sanderson			
Status: Information			
Information	Comment	Approval	Tender
☐	☐	☒	☐
Construction	As-Built	☐	☐
Drawings: WLE - PA - PL - 002			
Existing Site Plan			
Revision	Date		21/02/19
Scale	1 : 200 @ A1/		@ A3

Planning