

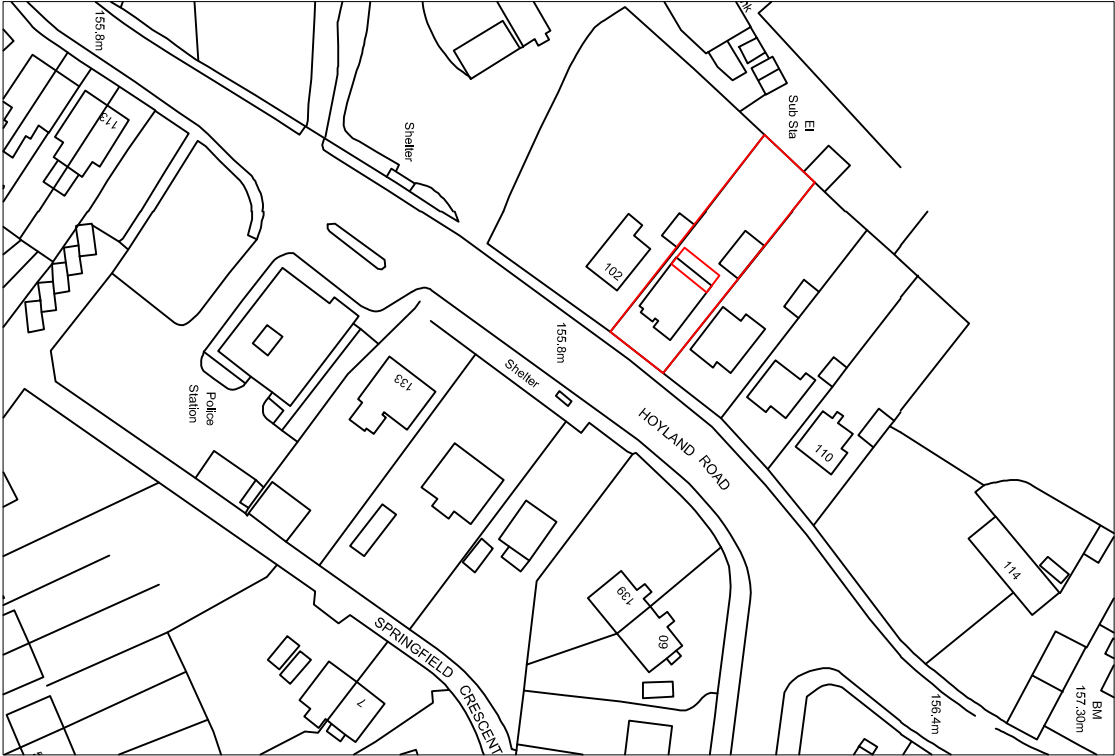


|             |         |
|-------------|---------|
| Drawing No. | Rev No. |
| MRO002 -001 |         |

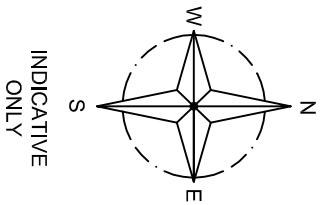

LOCATION PLAN  
SCALE 1:1250 AT A3

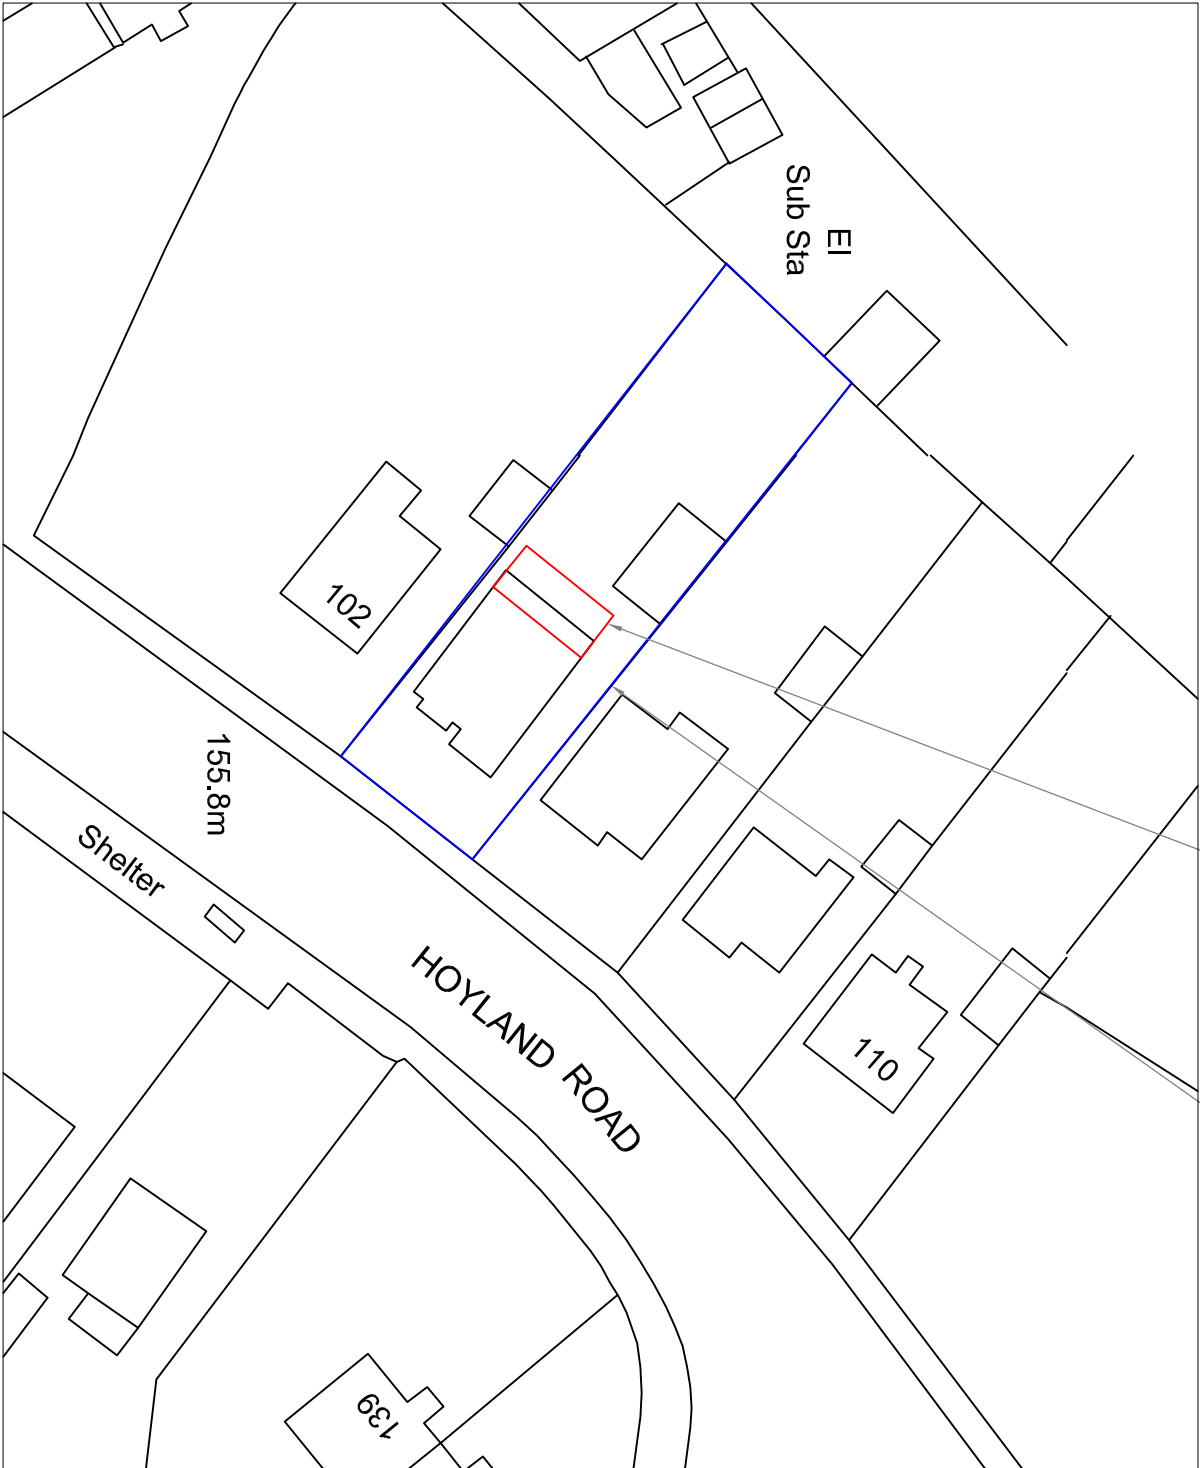

SITE PLAN  
SCALE 1:500 AT A3

DO NOT SCALE: Contractor to check all dimensions and report any omissions or errors

## NOTES

| Rev | Description | By | CHK | App | Date |
|-----|-------------|----|-----|-----|------|
|-----|-------------|----|-----|-----|------|

JRB DESIGNS LTD  
1 Saville Road  
Cudworth  
Barnsley  
S72 8LT  
Tel: 01226 383542  
Fax: 01226 380078  
Mob: 07970 541192  
Email: joine@jrbdesigns.co.uk  
This drawing is copyright. © Jrbdesigns Ltd.

Client  
**MR R ORELL**

Drawing Title

**SITE PLANS**

Address

**104 HOYLAND ROAD  
HOYLAND  
BARNSELEY  
S74 0AP**

Project Title:  
**PROPOSED TWO STOREY  
REAR EXTENSION**

Purpose of Issue:

**ONSTRUCTION**

Drawing Status

**FIRST ISSUE**

|             |             |            |
|-------------|-------------|------------|
| Scale at A3 | Drawn By    | Date       |
| AS SHOWN    | JRB         | 17/01/2012 |
| Checked By  | Approved By | Date       |
| JRC         | JRC         | 17/01/2012 |
| Project No. | Drawing No. | Revision   |
| MRO002      | 001         | -          |

APPROVAL ☒ INFORMATION ☐ TENDER ☐ CONTRACT ☐ CONSTRUCTION ☐