




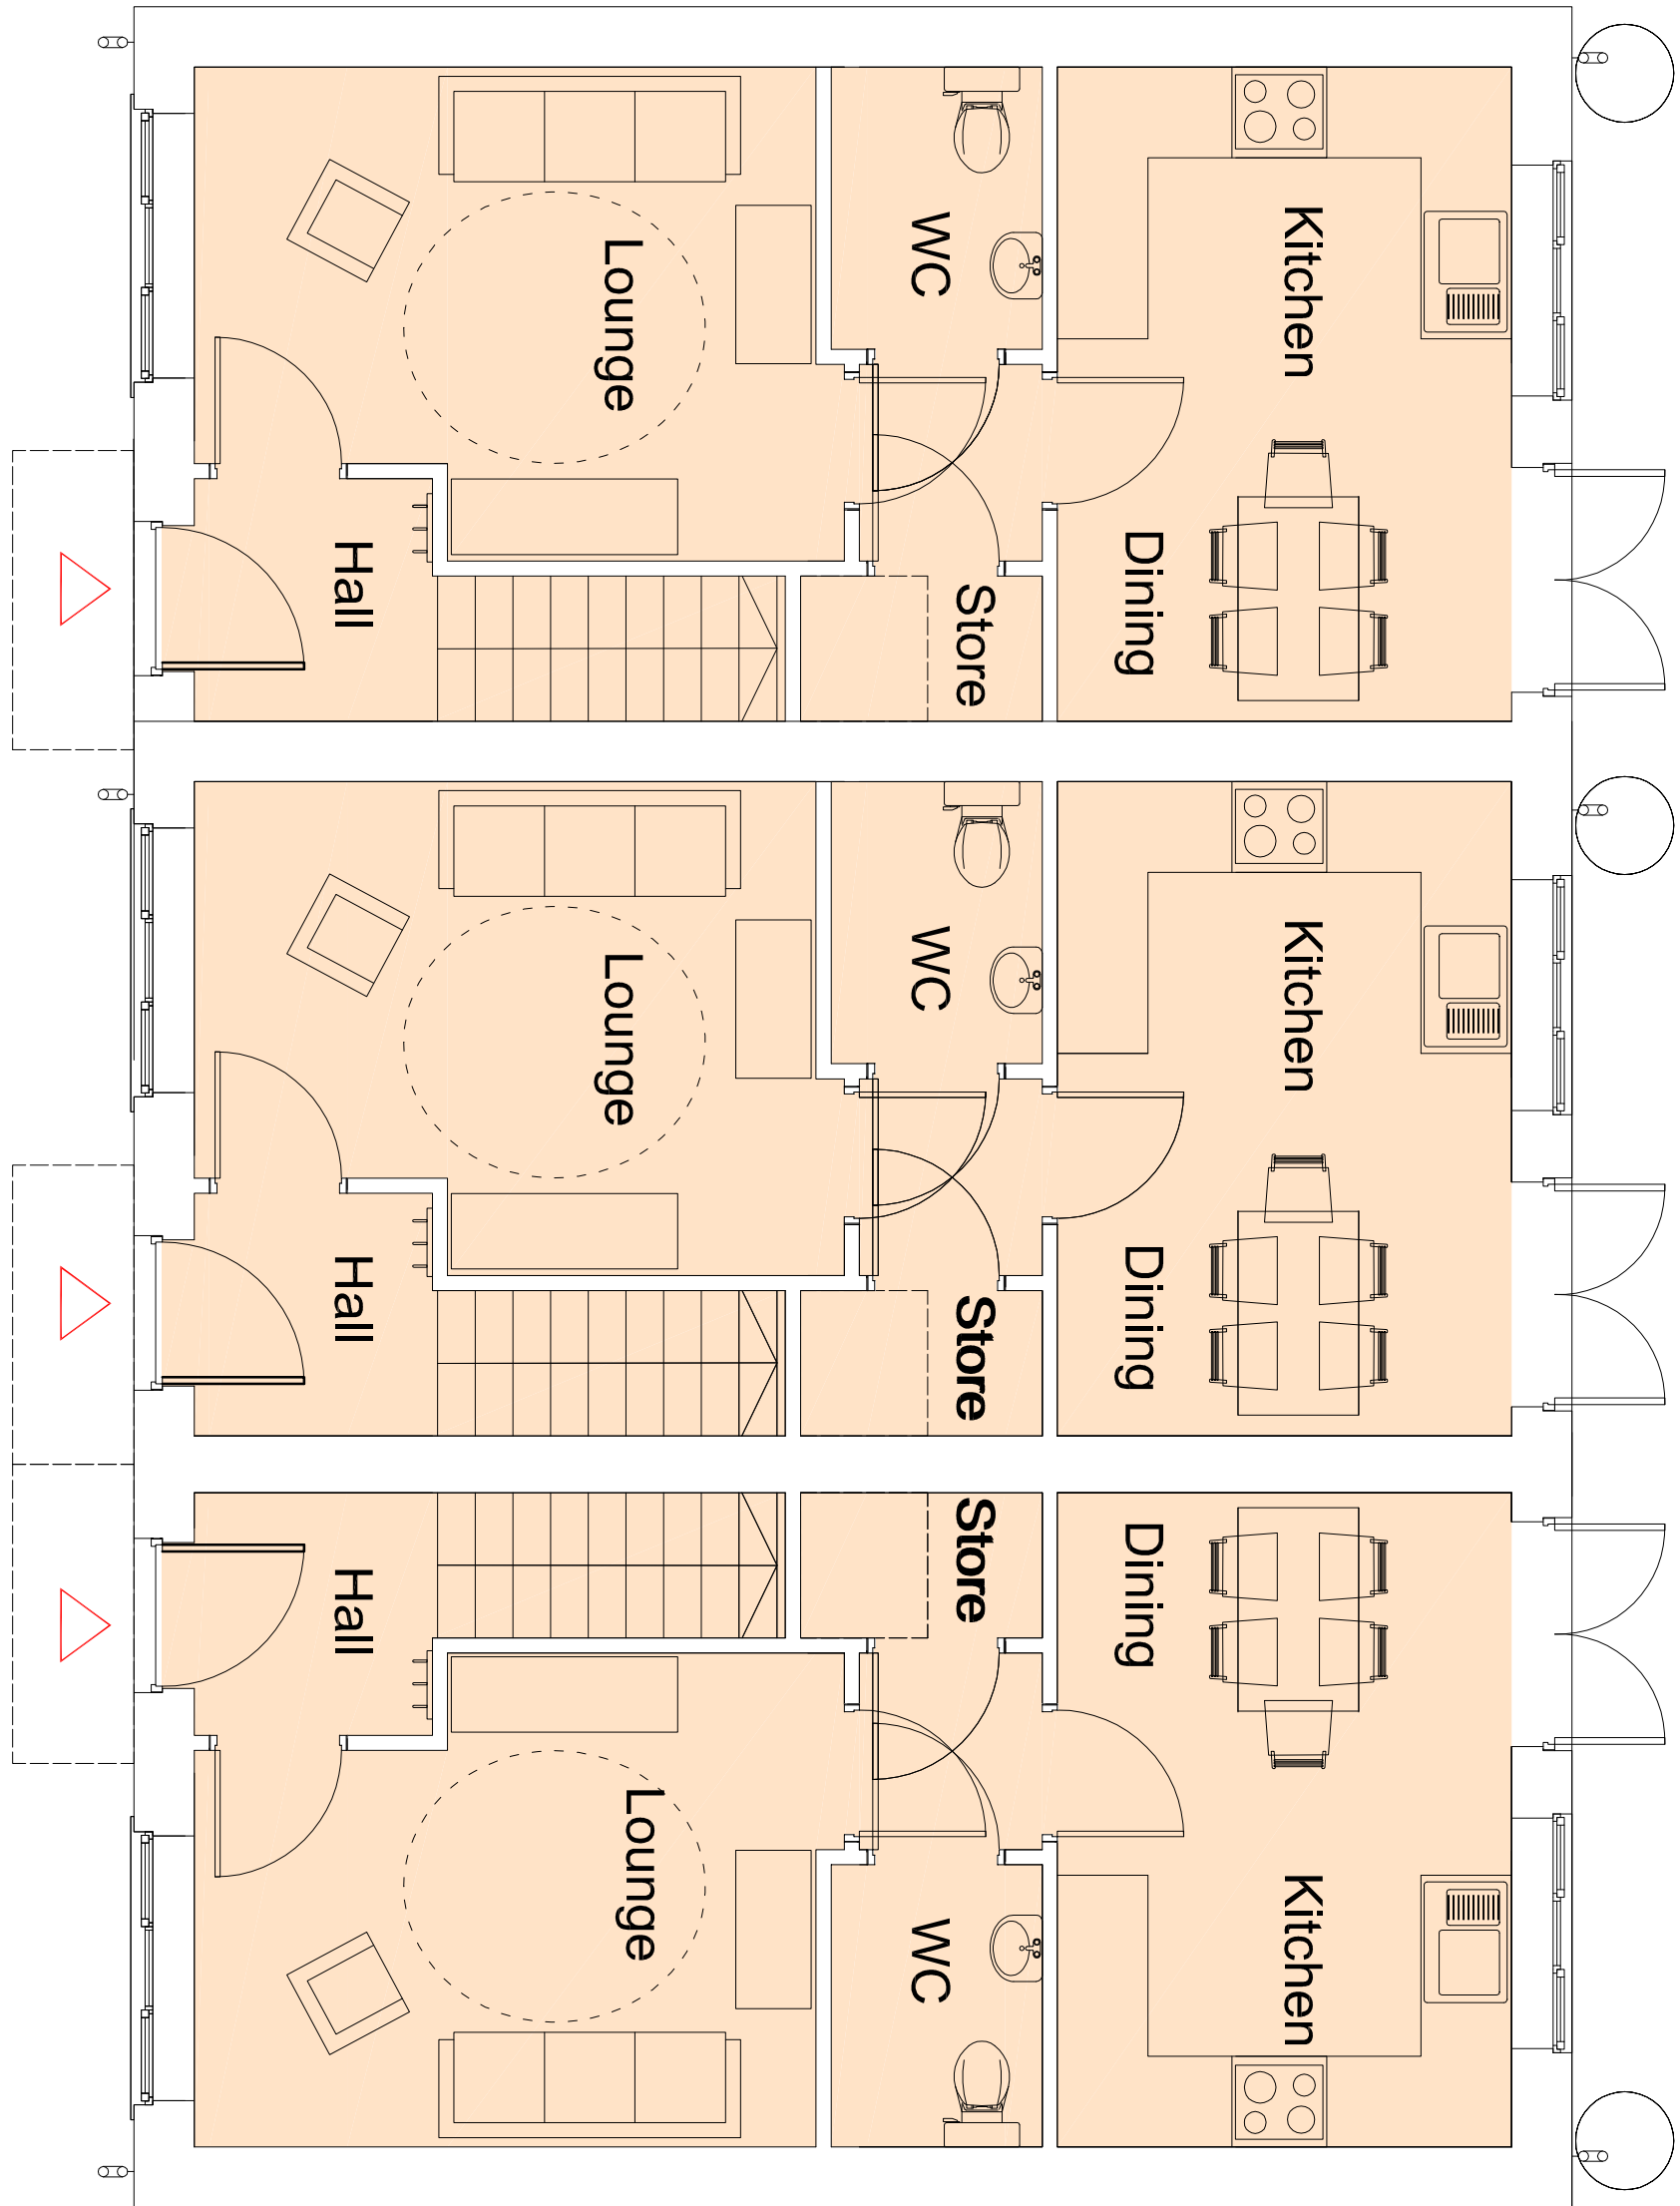



Type 1C 2B 4P: Typical plans

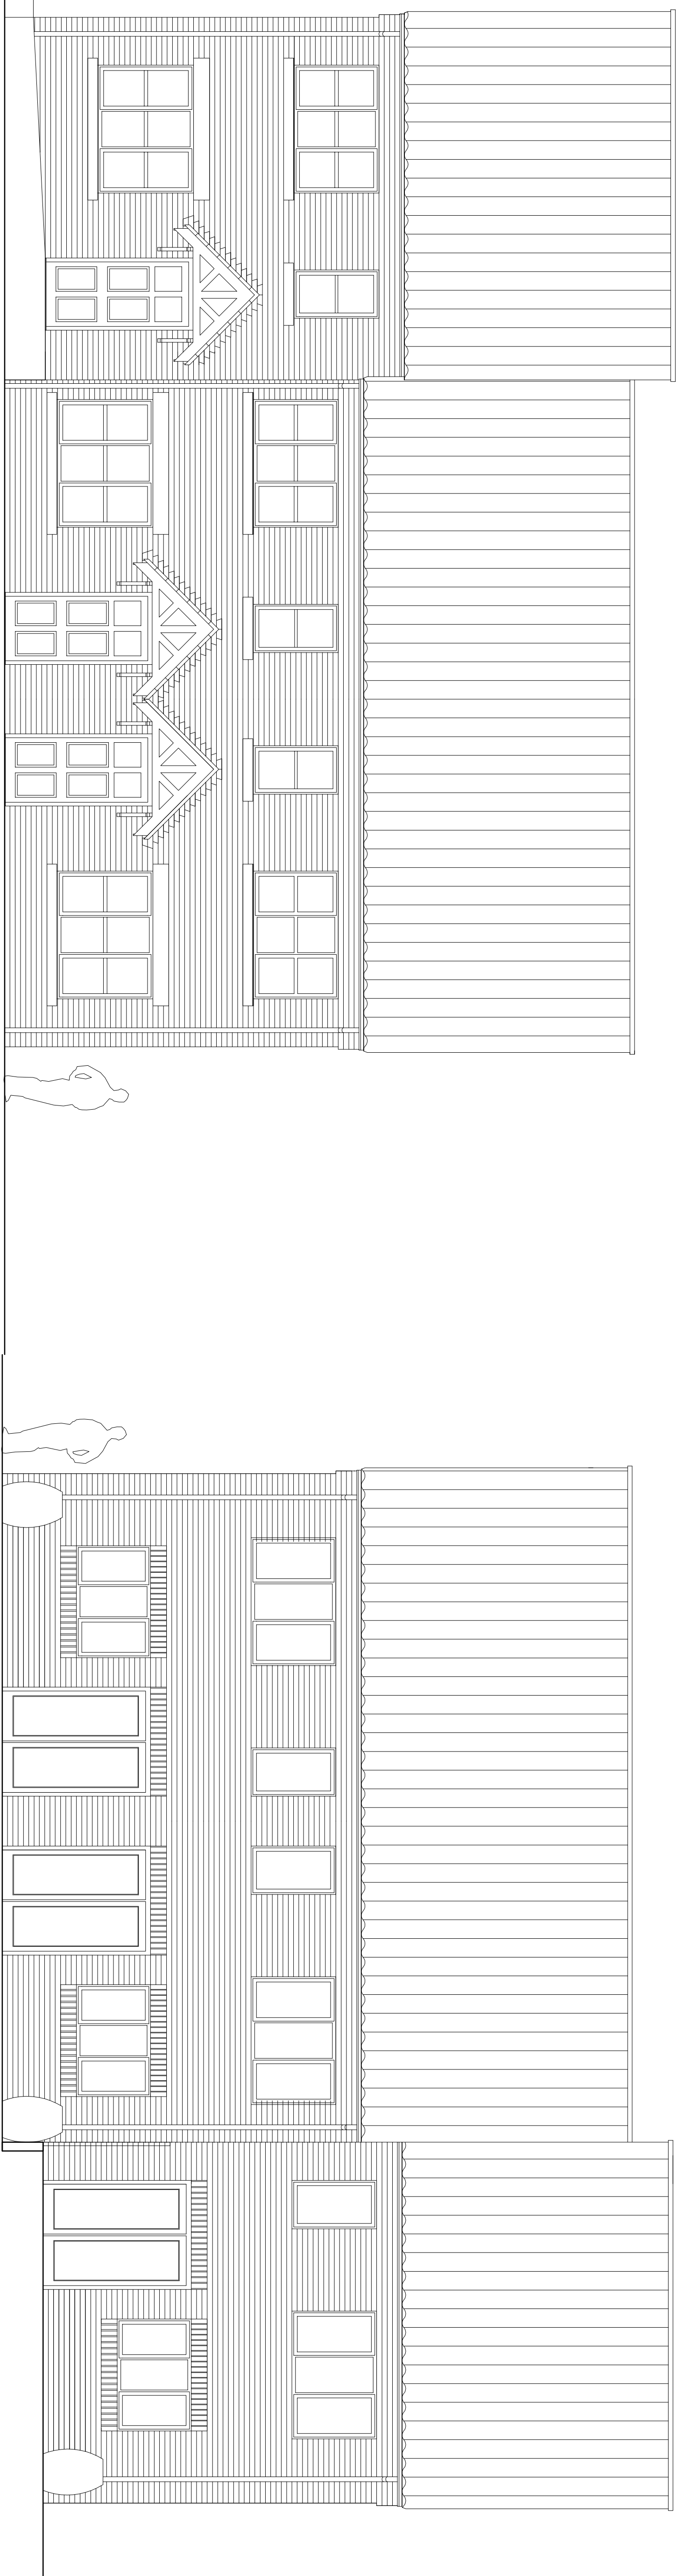

Type 1C 2B 4P Typical front and rear elevations

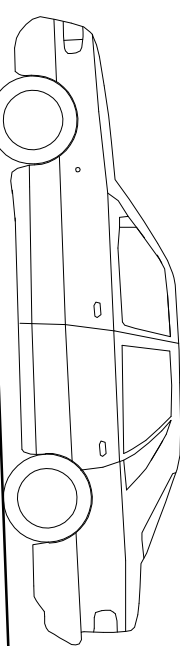

Type 1C 2B 4P: Typical side elevation

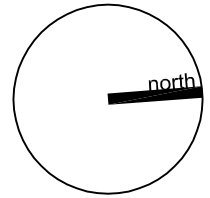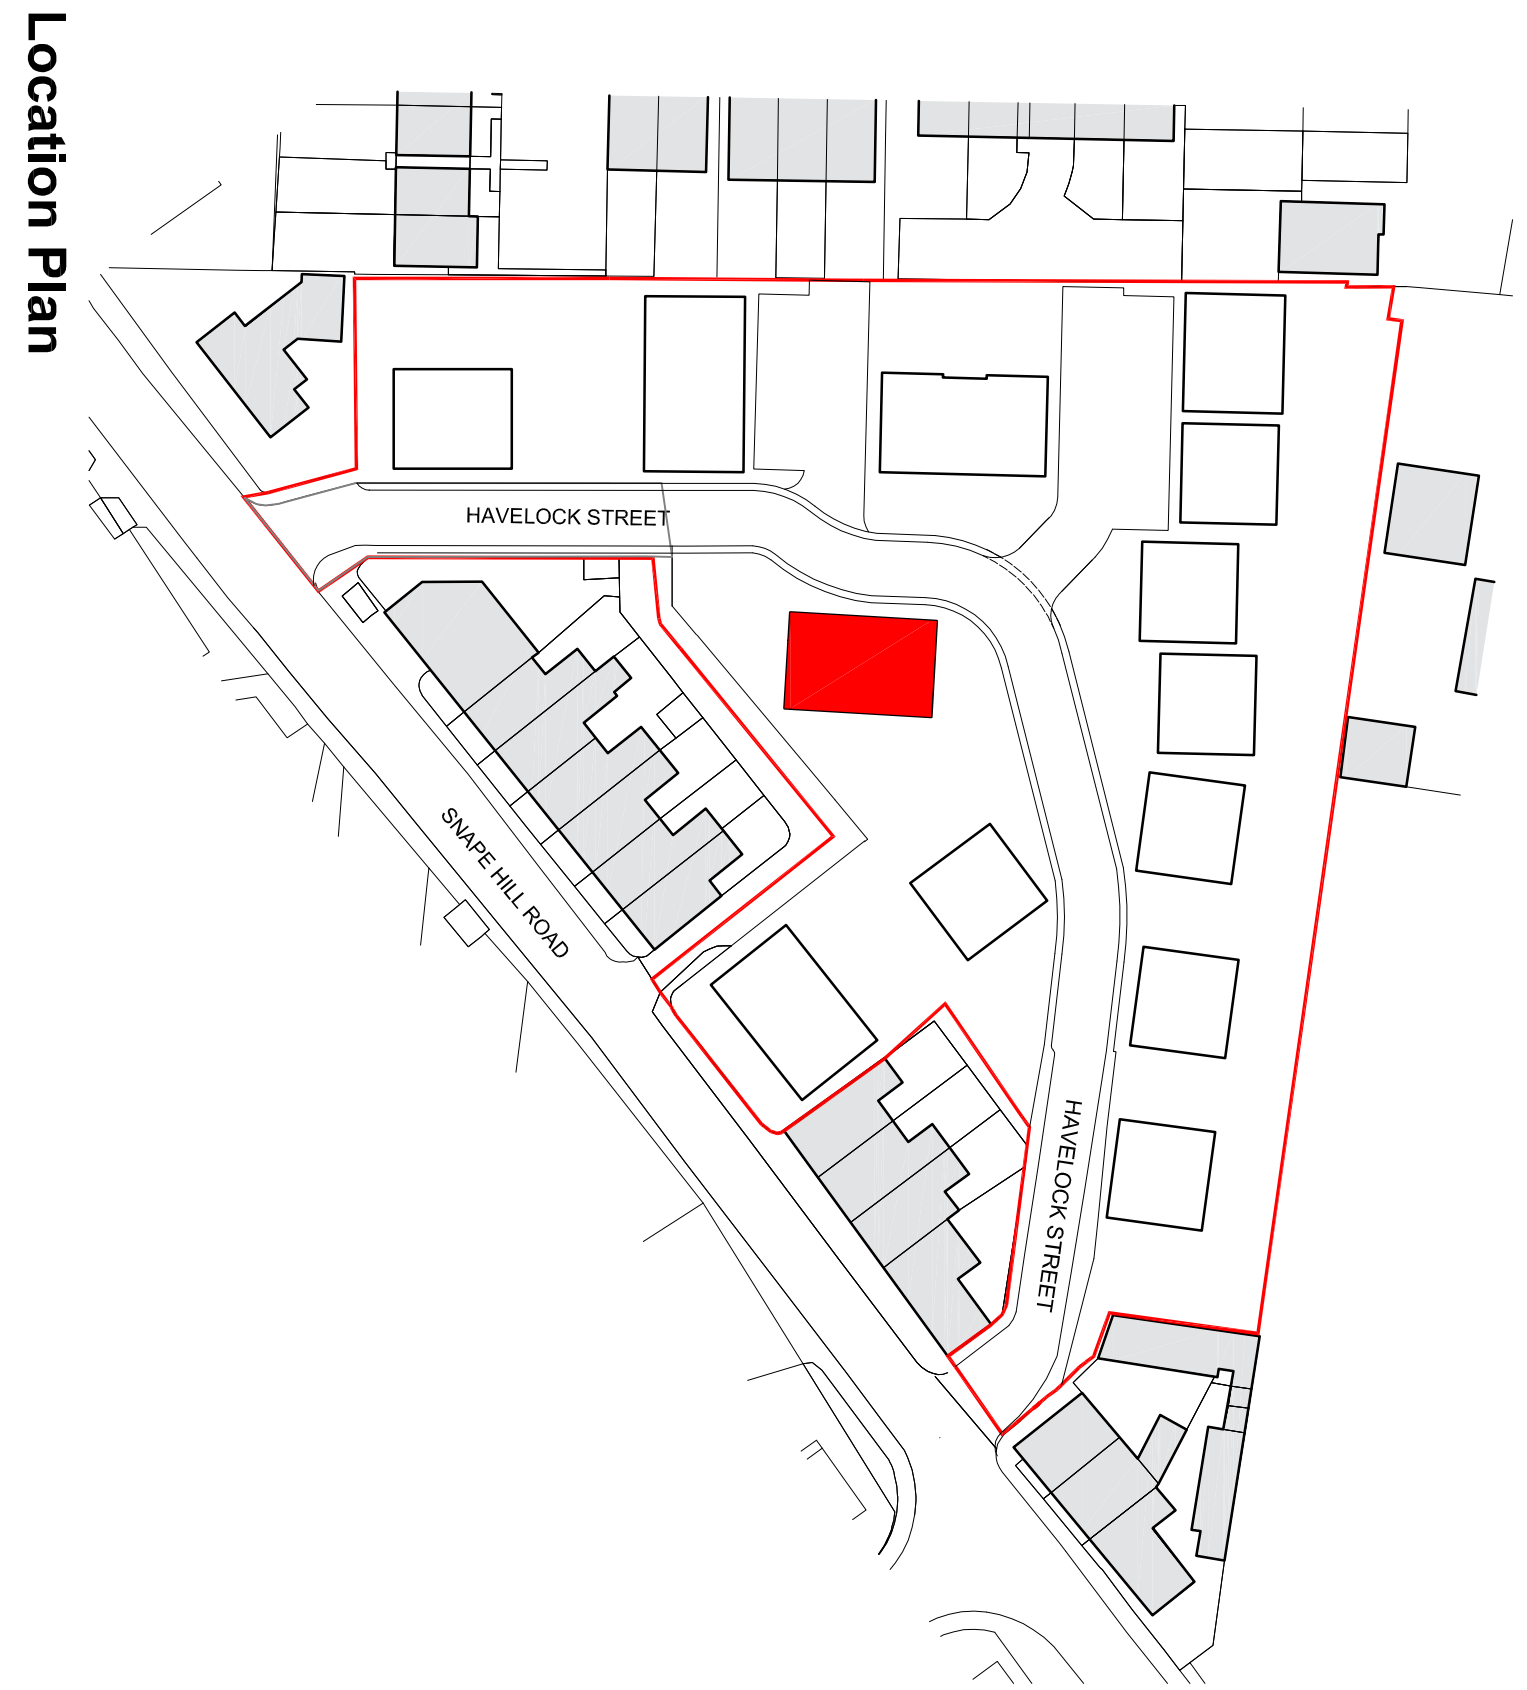

Materials Key

- Walls -** Red brick with soldier course detail above some windows, cast stone above others
- Roof -** Red panities
- Windows -** White uPVC
- Doors -** White uPVC
- Boundary -** Timber 'hit and miss' fencing to garden divisions with privacy screening over where required
Timber sleeper walls with galvanised steel supports for retaining walls



Robin Ashley Architects
102 Shaw Hill Road,
Lutterworth, Leicestershire, LE17 4JH
T: 0114 258 7460 F: 0114 258 8379
www.robinsashleyarchitects.co.uk



client: D.J. Atkinson Construction Ltd.
drawing: House types as proposed
drawing number: 14-041-13
revision: D (06-04-16)
date: June 15
scale: 1:50 @ A0 / 1:100 @ A2
original size: A0
issue: Approval
drawn: SAF
checked: DJU

This drawing may be used only for the purposes of obtaining approval. It is not to be used for any other purpose without the written consent of Robin Ashley Architects LLP. The drawings are the property of Robin Ashley Architects LLP. Copyright © 2015. All rights reserved. OCT15-021