



Front Elevation 1:50
Existing



Existing Ground Floor Plan 1:50

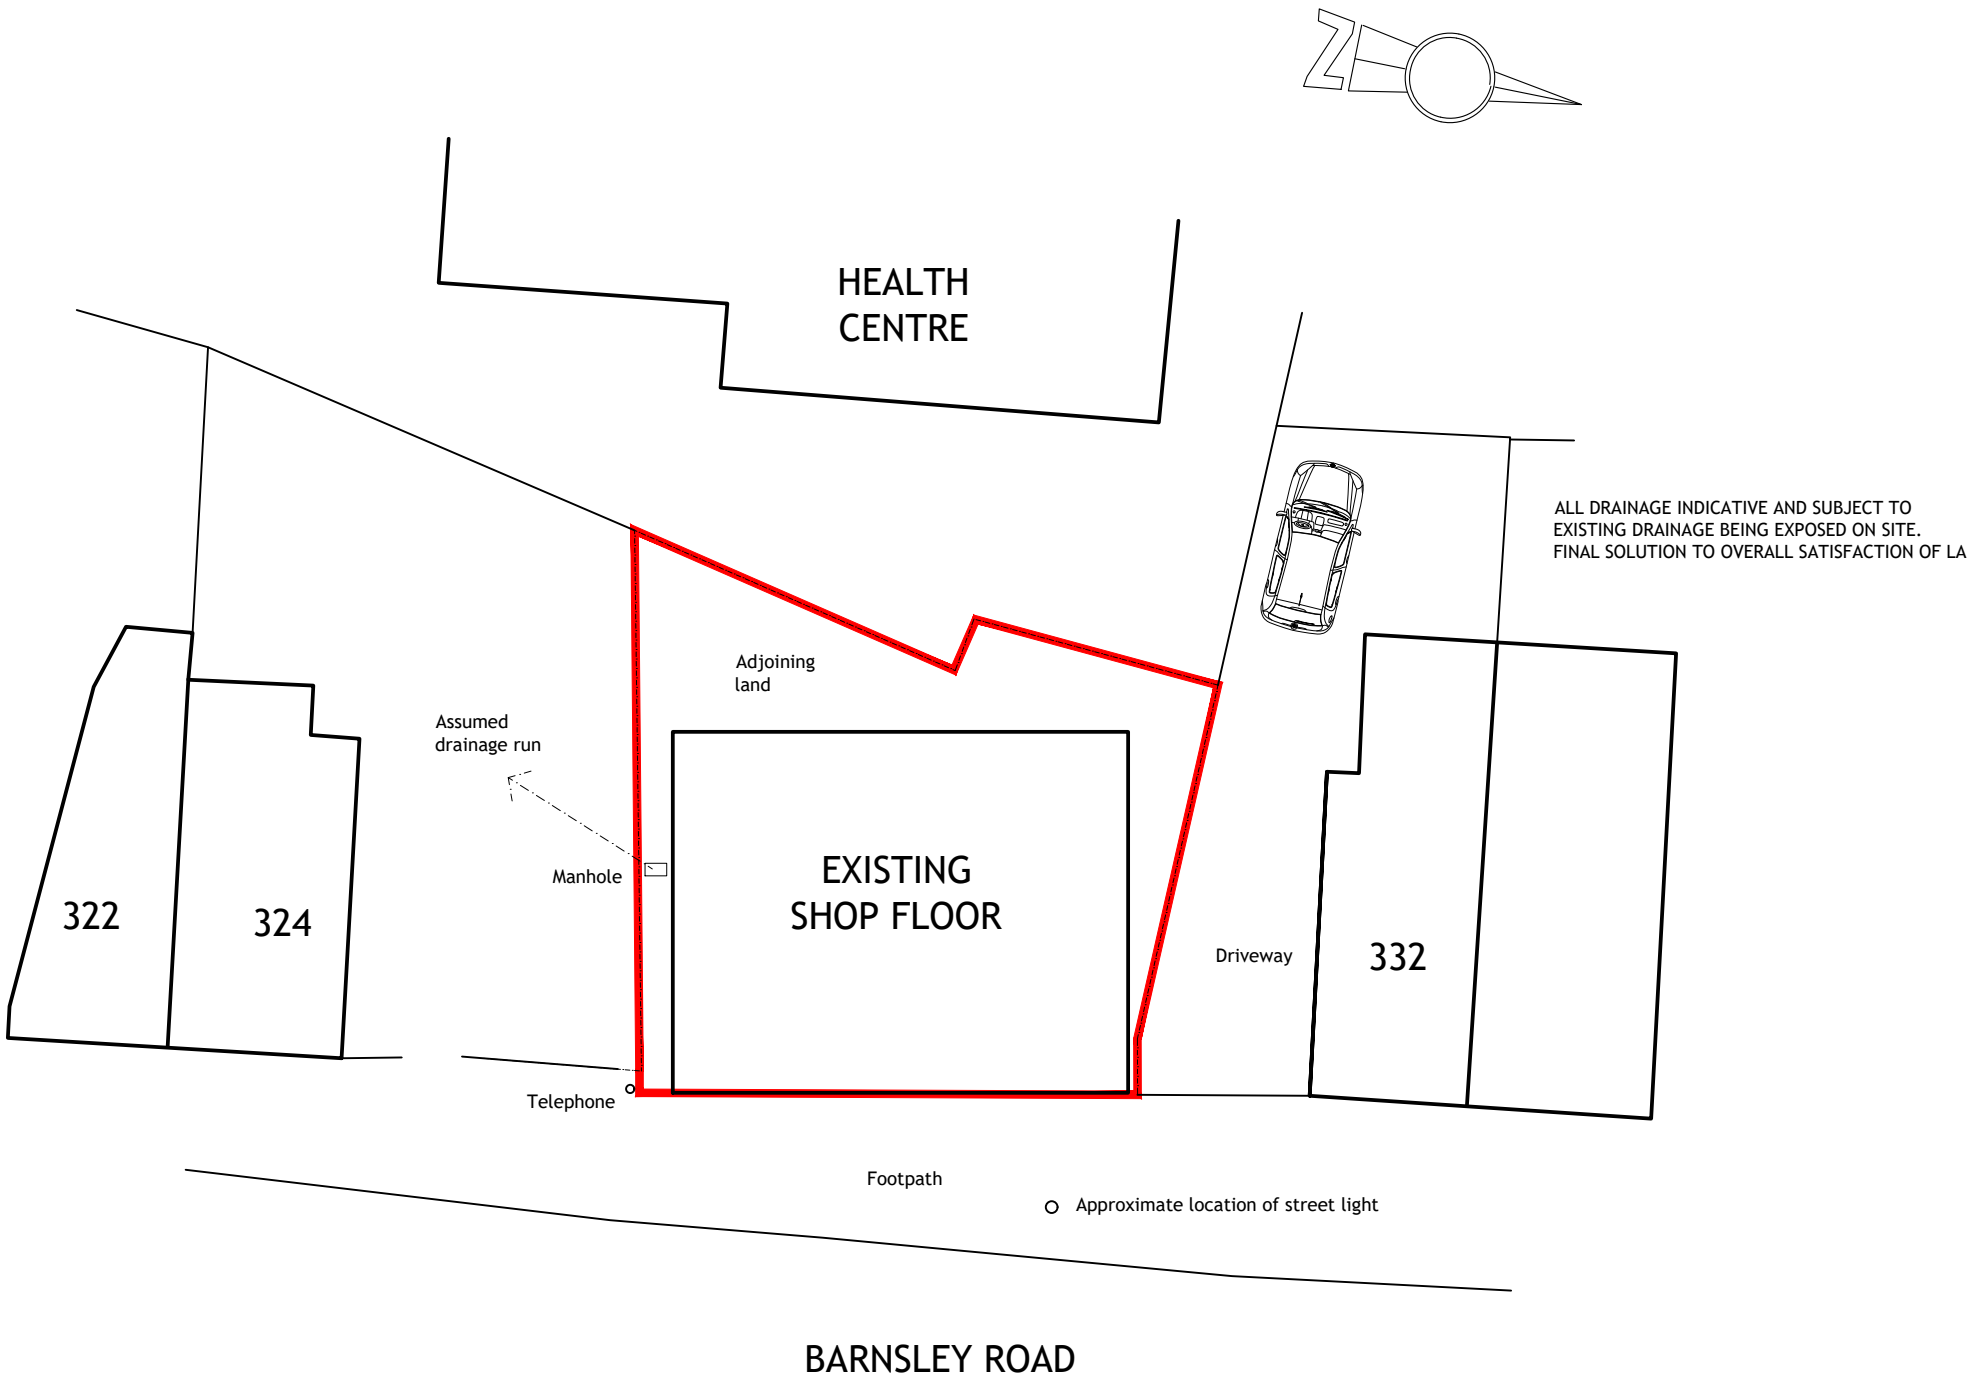

Existing Site Plan 1:200

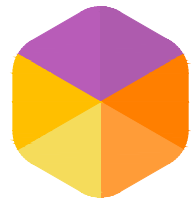Rev	Details	Date	By	Chk
	Survey			
	326-330 Barnsley Road Cudworth S72 8TD			
	 HIVE®			
	Dwg No: H51/S72 8TD/001 Date: January 2016 Scale: 1:20 1:50 & 1:100			
	Drawn: K.Ryan Check: K.Ryan Copyright©Hive,Limited			