


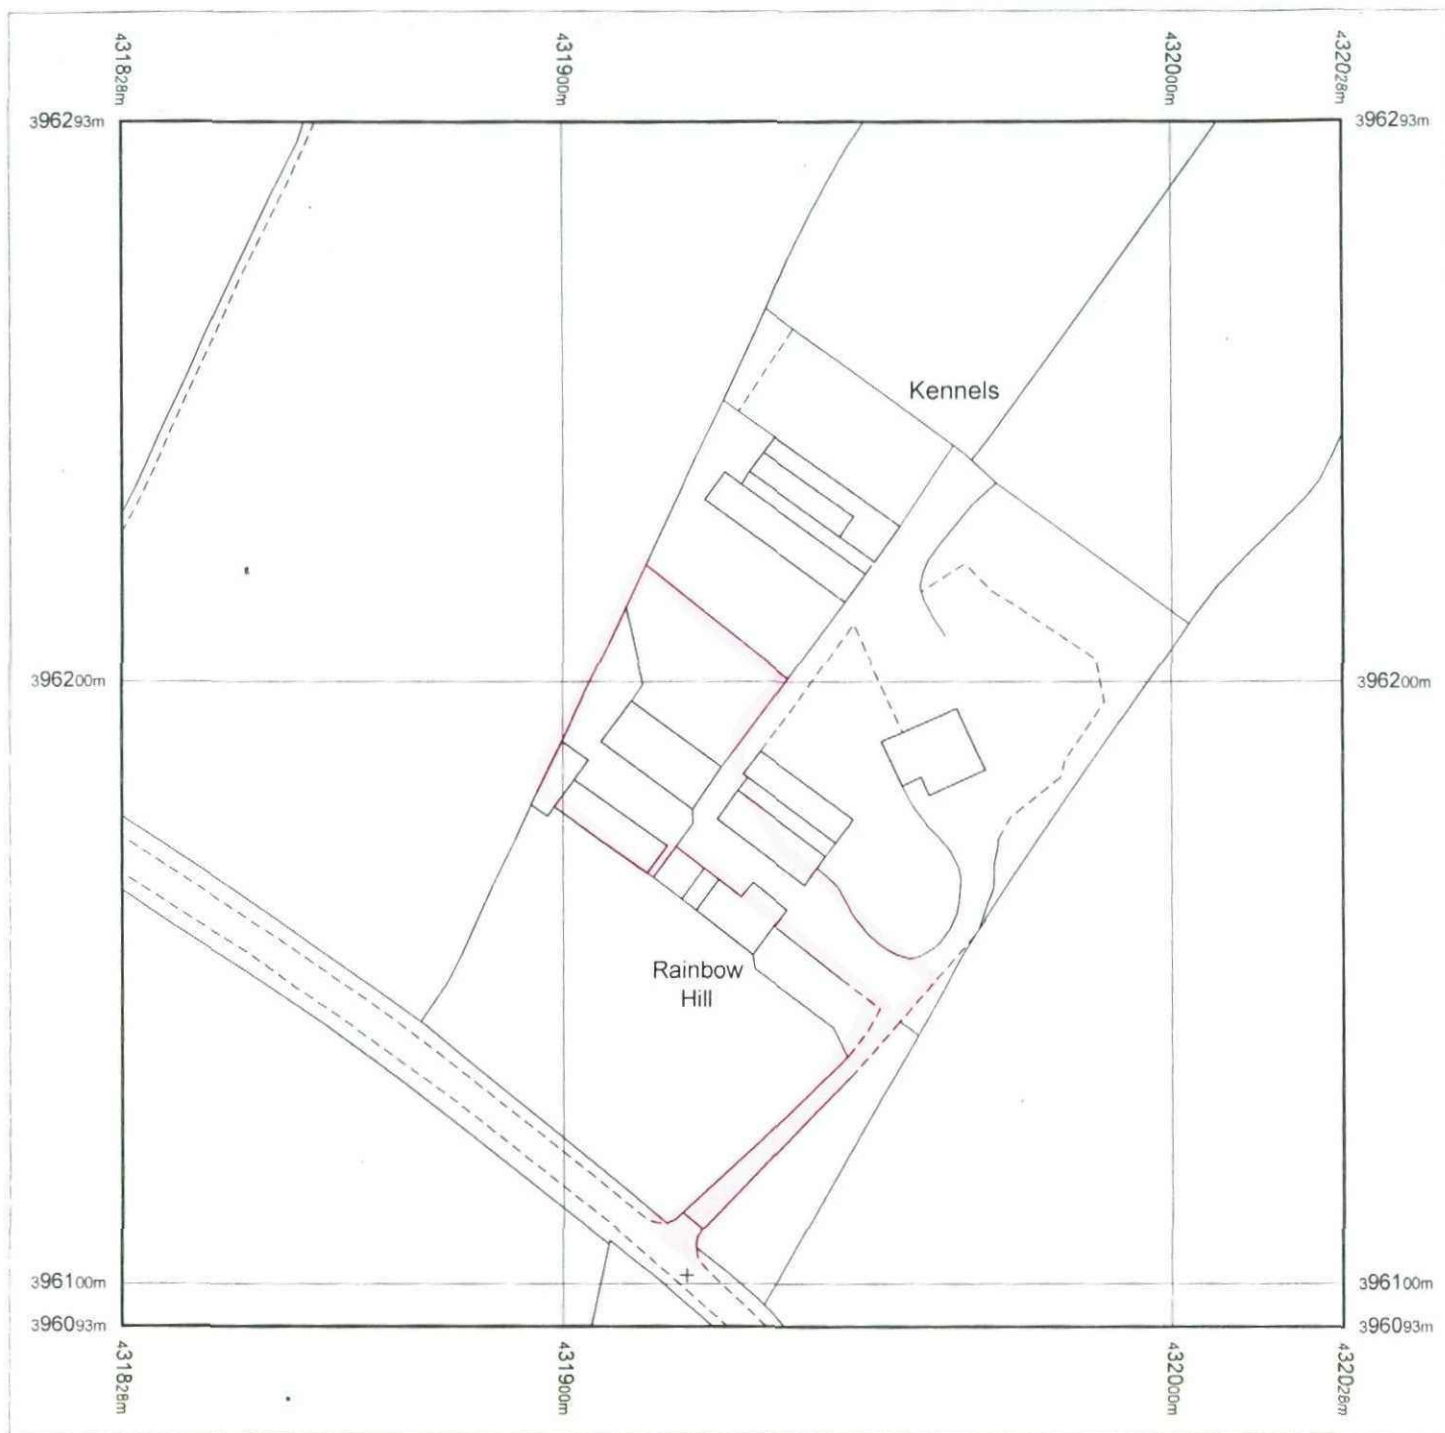

Produced 15 02 2010 from the Ordnance Survey National Geographic Database and incorporating surveyed revision available at this date. © Crown Copyright 2010.


Reproduction in whole or part is prohibited without the prior permission of Ordnance Survey.

Ordnance Survey, the OS Symbol and OS Sitemap are registered trademarks of Ordnance Survey, the national mapping agency of Great Britain.

The representation of a road, track or path is no evidence of a right of way.

The representation of features as lines is no evidence of a property boundary.



Part or all of this OS Sitemap is enlarged from mapping produced at one or more of the following scales: 1:1250, 1:2500, 1:10000

 

Scale 1:1250

Supplied by: **Blackwell M and D C**
Serial number: 02282900
Centre coordinates: 431928.13 396193

Further information can be found on the OS Sitemap Information leaflet or the Ordnance Survey web site:
www.ordnancesurvey.co.uk

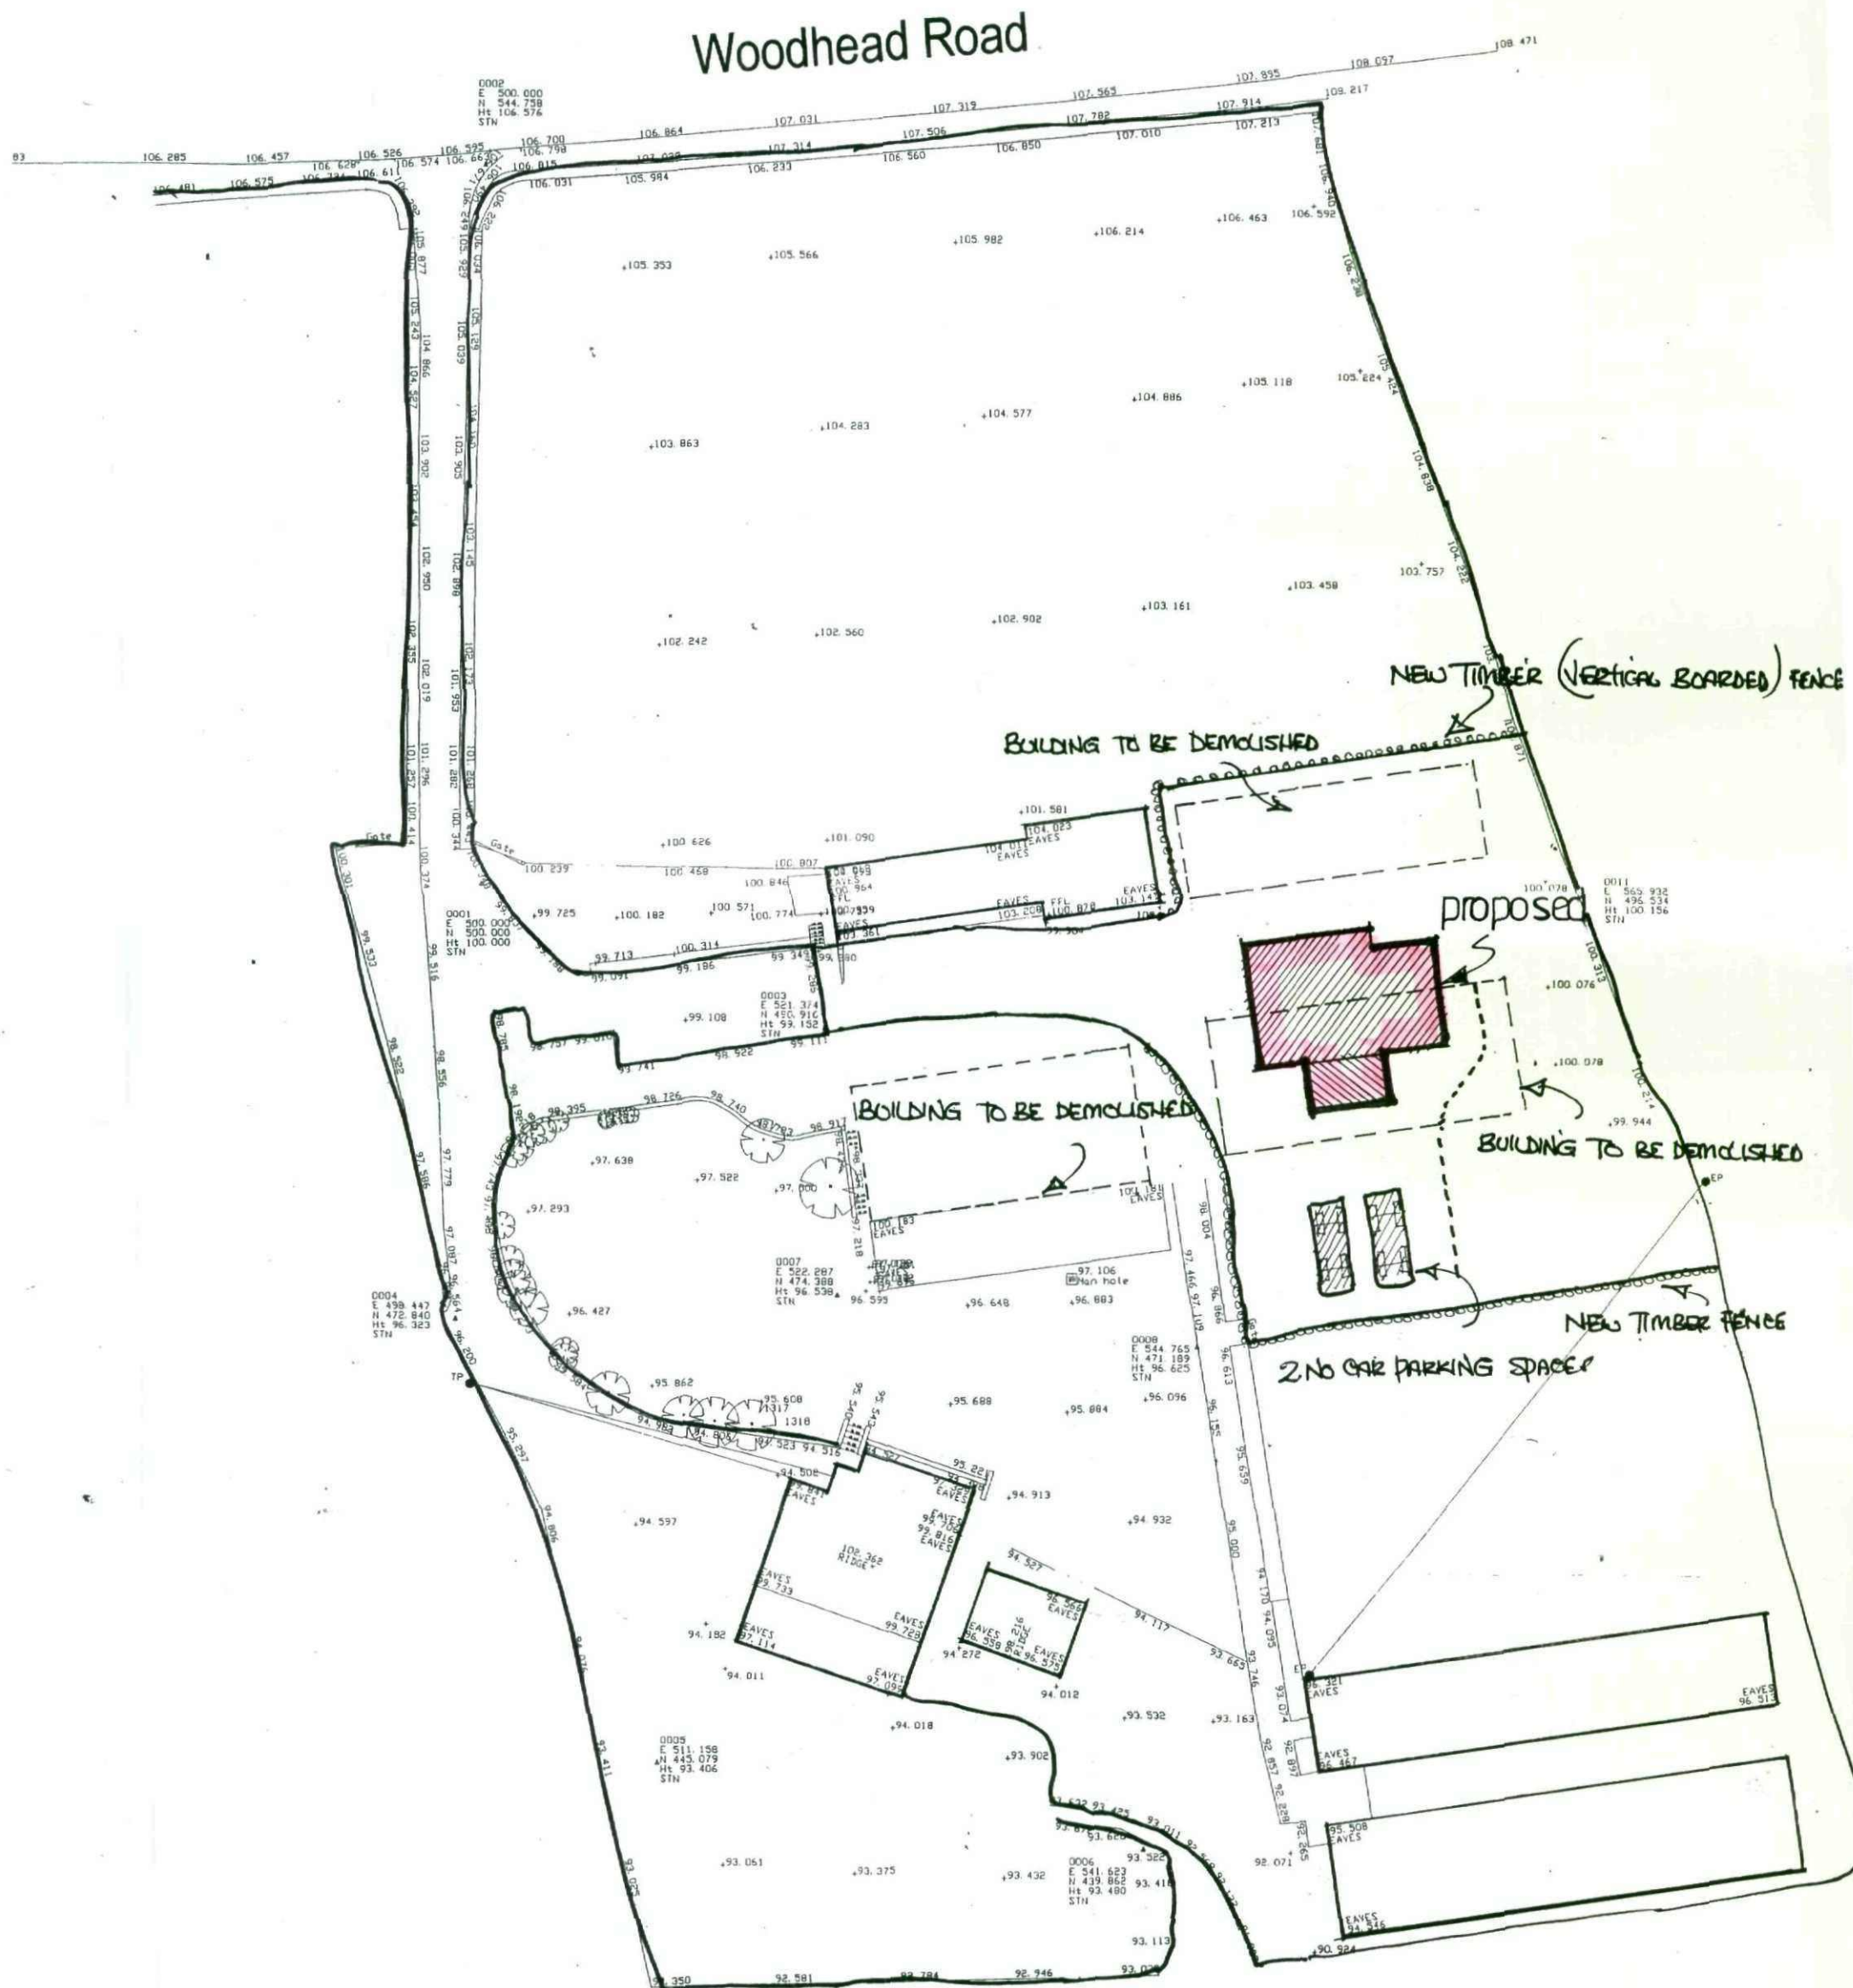 [illegible]


Detached bungalow – Land at Rainbow Kennels, Woodhead Road, Wortley,

Existing site plan


Sutton Surveying Services 21, How View Yeadon Leeds West Yorkshire LS19 7XT Tel : 01976 829878 Email : surveys@suttons.co.uk	Simon Elliott Associates 15/06/2010	1:1	OS / REF	05 / REF
1. The accuracy of this drawing is dependent on the original information supplied. Sutton Surveying Services and its staff accept no liability for any errors or omissions in the original information supplied. Sutton Surveying Services and its staff accept no liability for any errors or omissions in the original information supplied.				
2. This drawing is for the use of the client only. It is not to be used for any other purpose without the written consent of Sutton Surveying Services.				
3. All dimensions are in metres unless otherwise stated.				
4. All dimensions are to the centre of the line unless otherwise stated.				
5. All dimensions are to the centre of the line unless otherwise stated.				




Woodhead Road

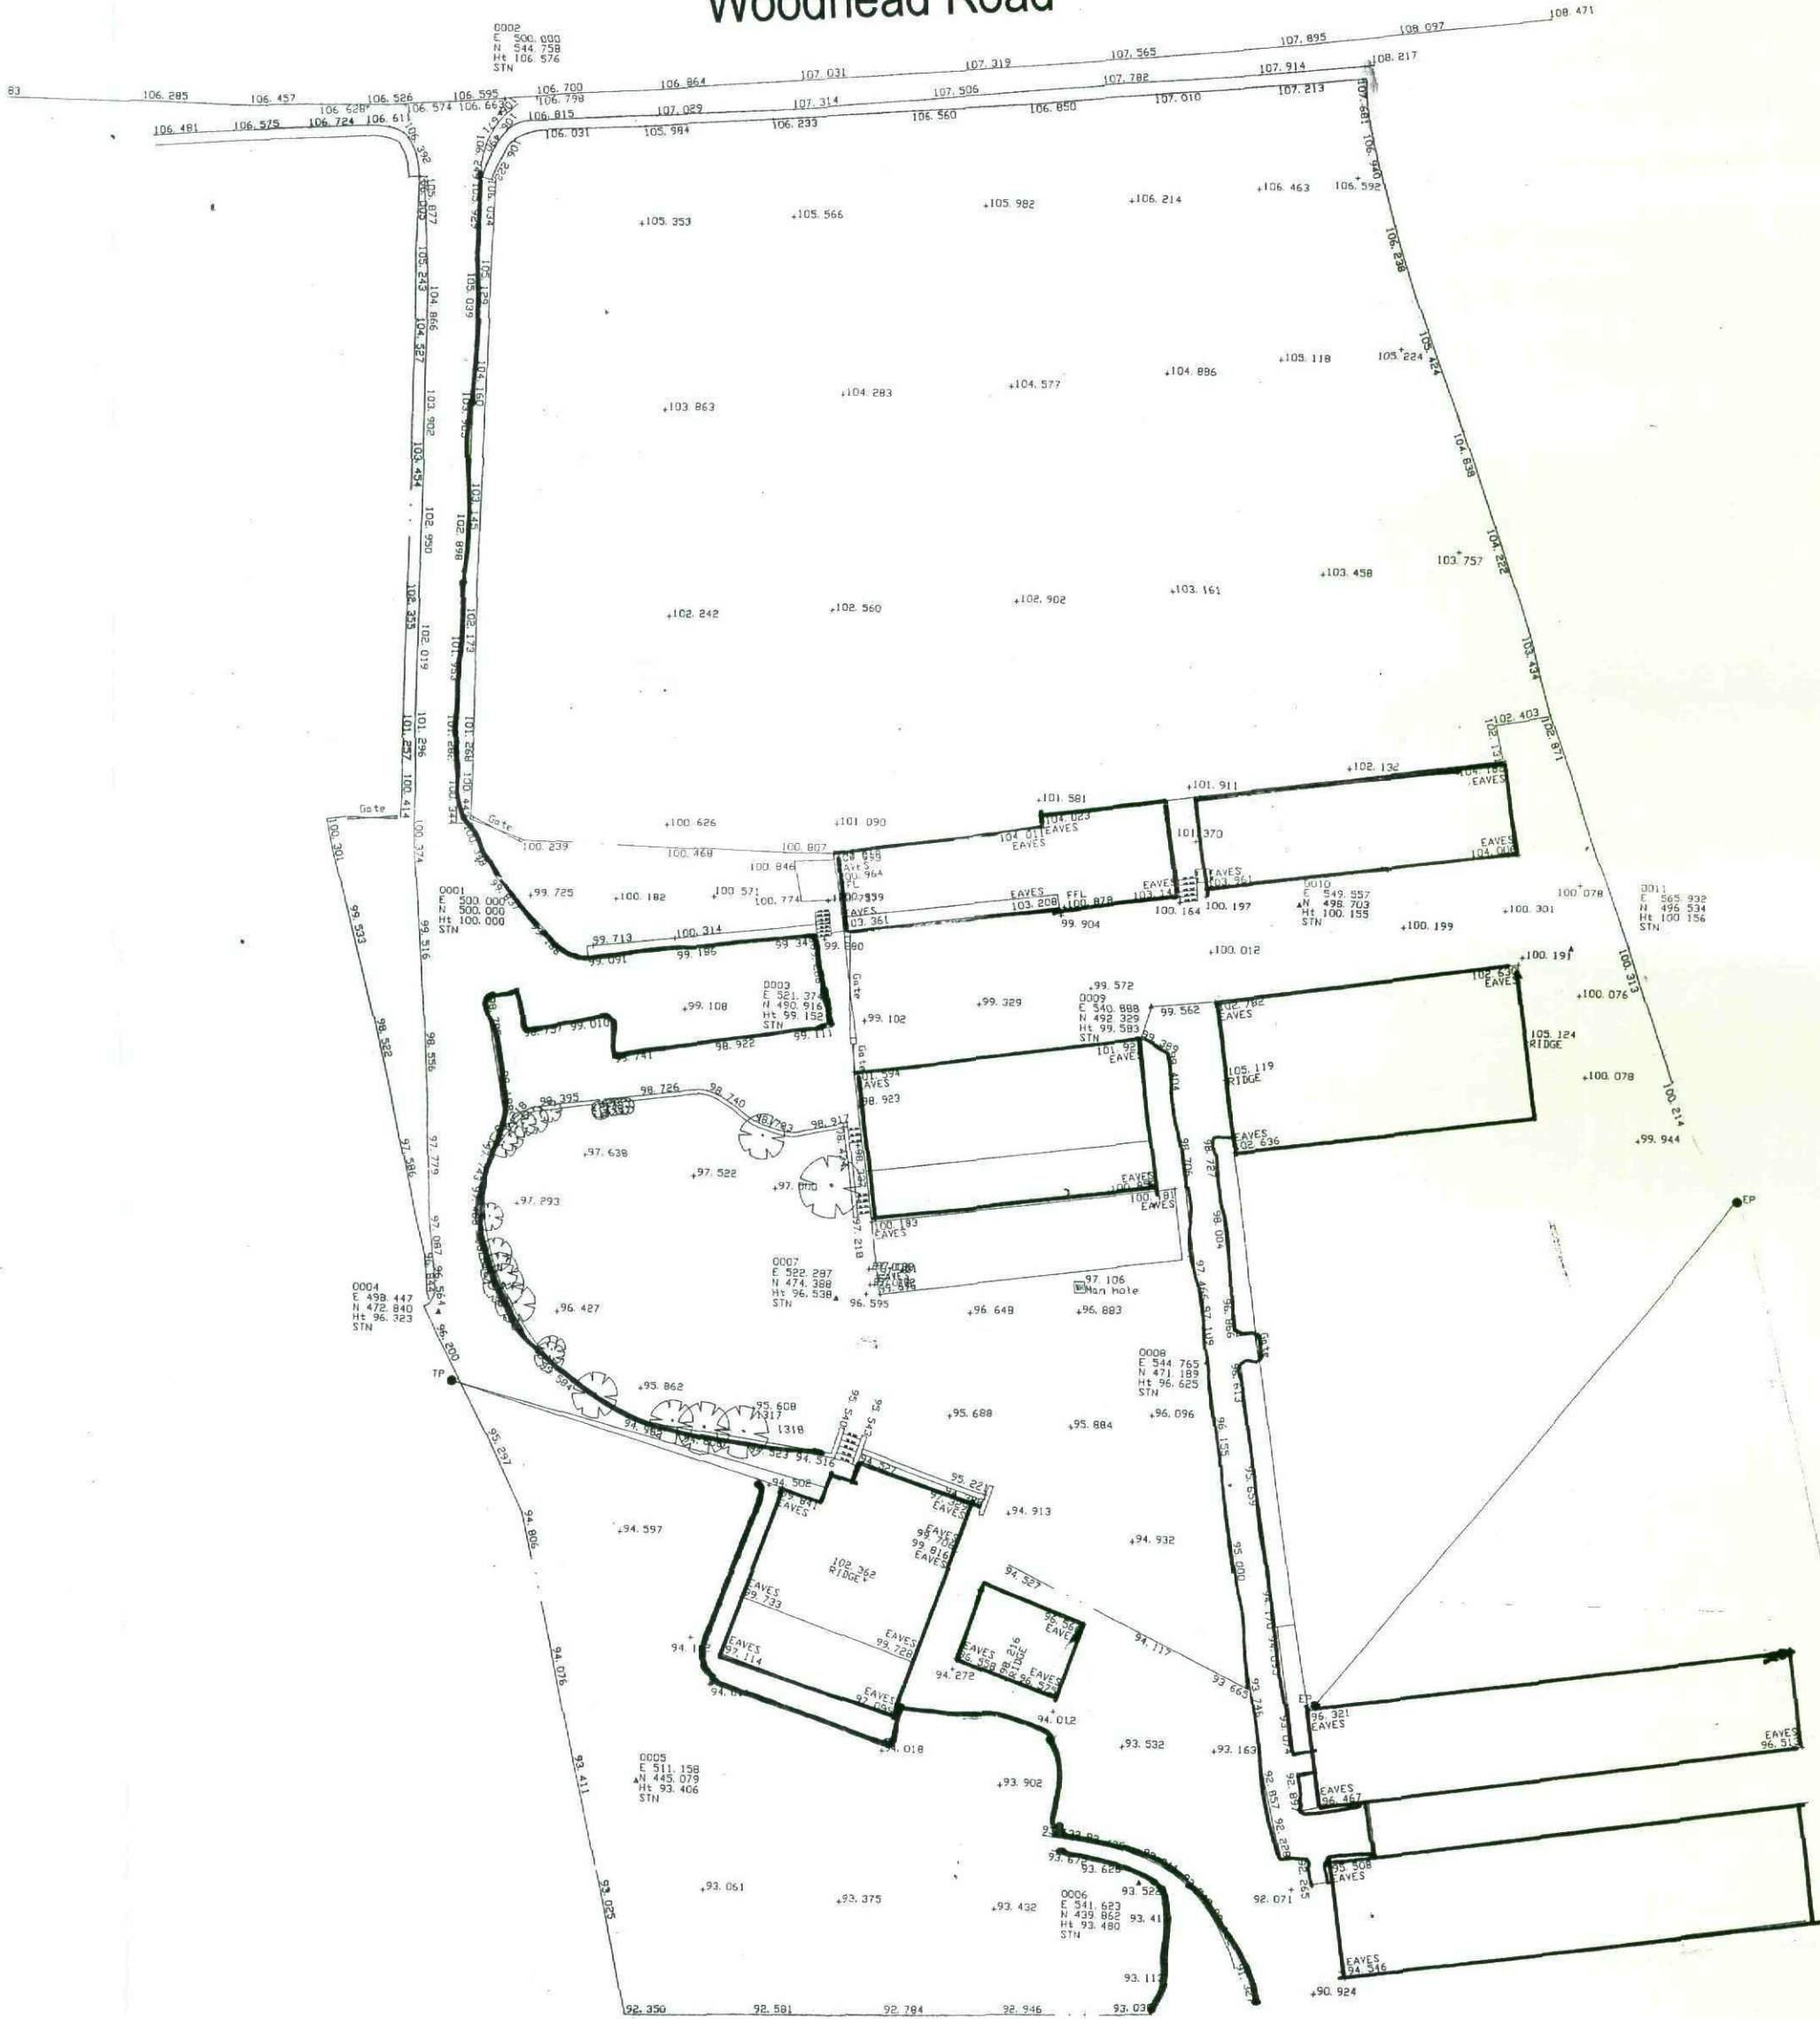

Detached bungalow – Land at Rainbow Kennels, Woodhead Road, Wortley,

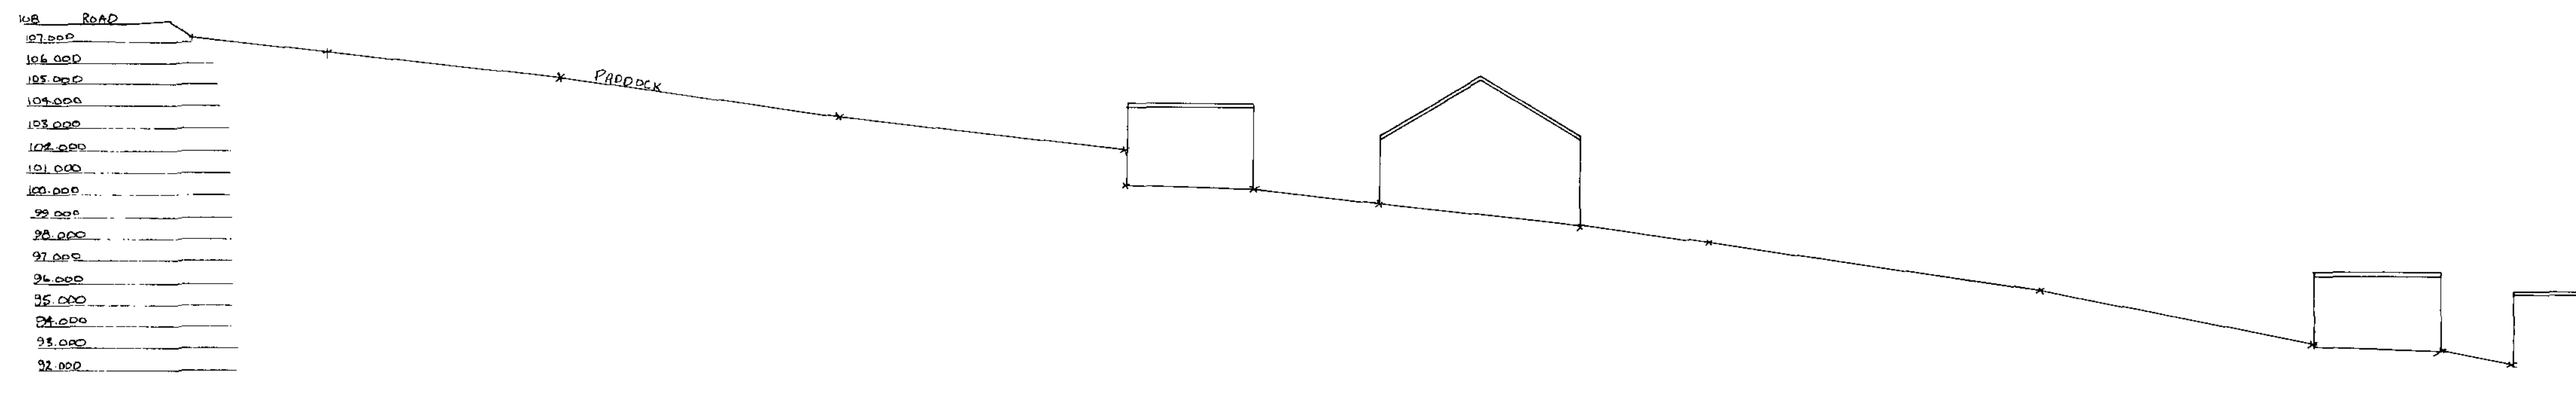


Existing Site Section

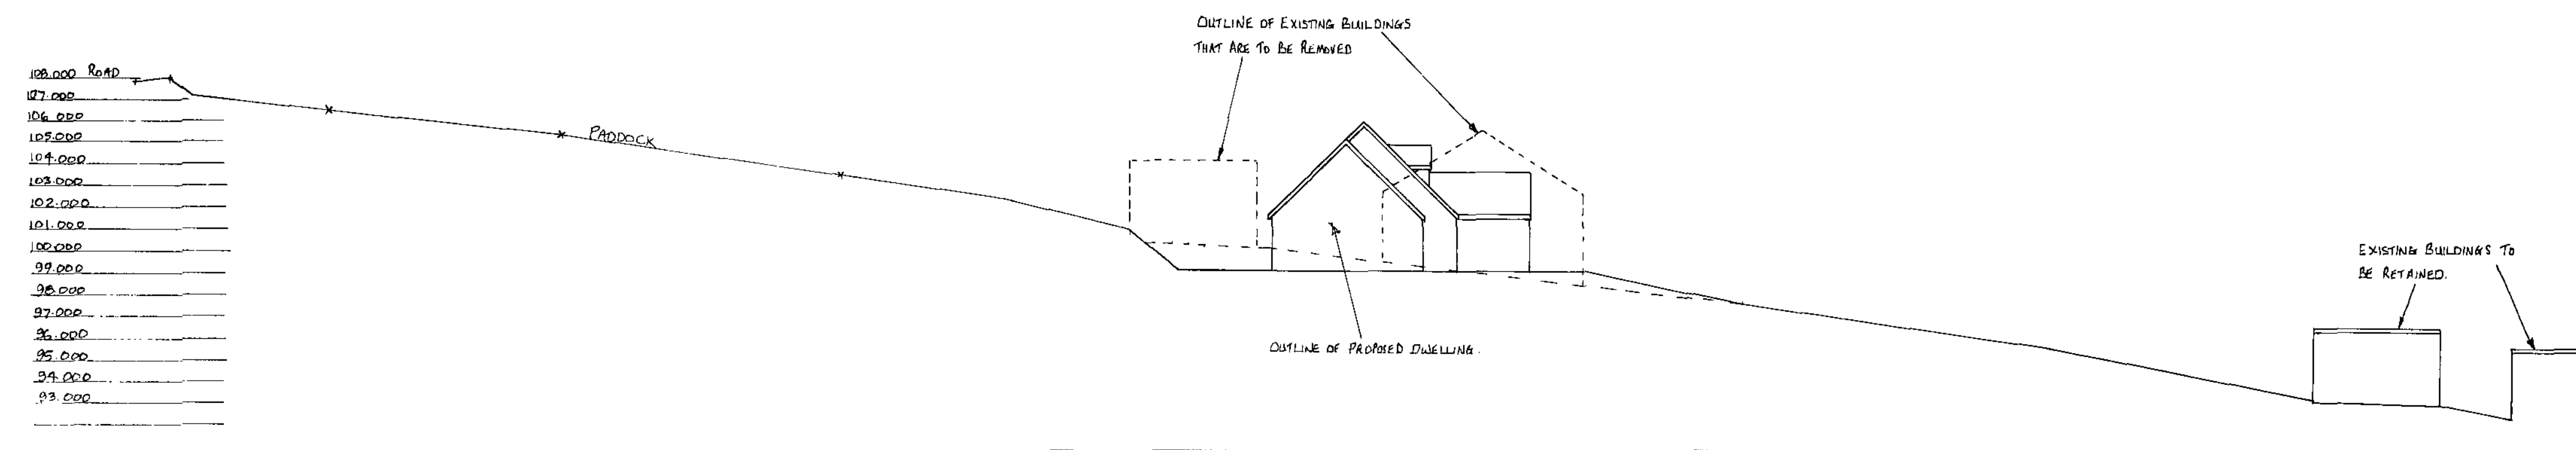

Proposed Site Section

Proposed Construction of Dwelling
to Replace Existing Buildings,
At Rainbow Kennels,
Woodhead Road, Wortley, Barnsley.

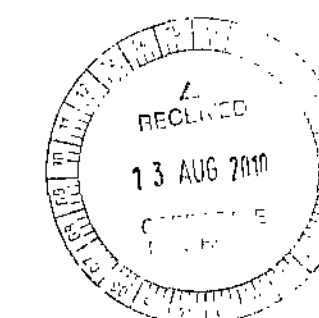

External facings to be coursed, natural stone facings in gauged cement mortar

Natural stone heads and cills to all door and window openings in the external wall

Windows to be double glazed in Upvc frames having brown wood grain finish

The main entrance door to be at least 840mm wide and have an accessible threshold with a level approach

Roof drainage to flow into 100mm dia., aluminium, seamless rainwater gutters and rwp's


Hardrow roof tiles are to be fixed to 38x25 battens over breathable roofing felt



proposed side elevation




proposed front elevation

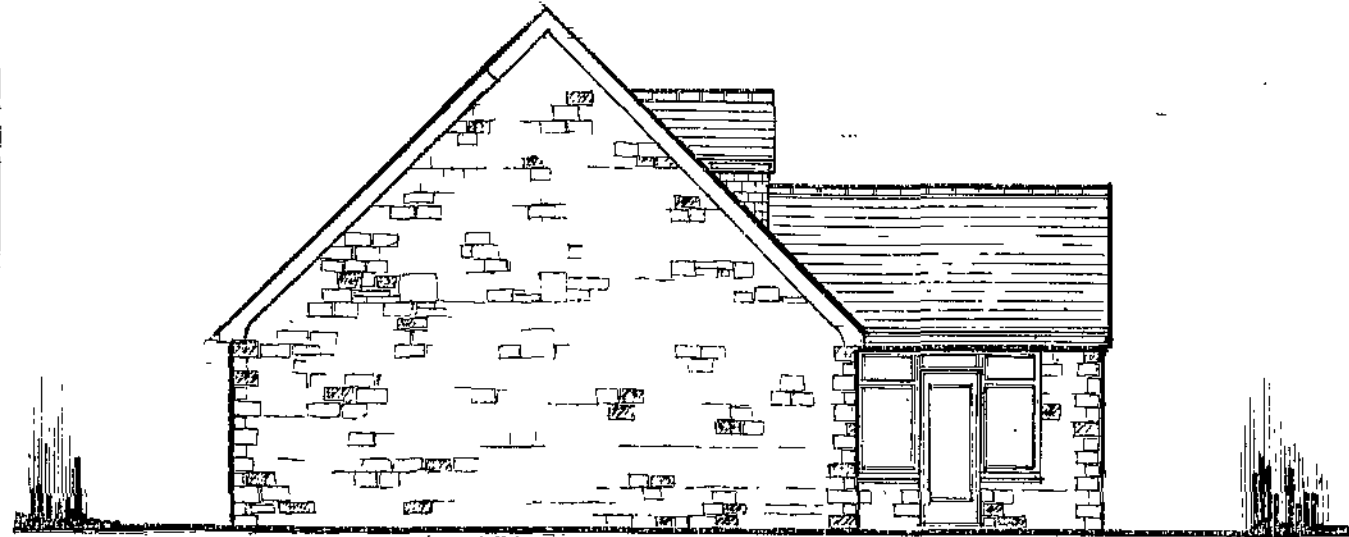


proposed side elevation






proposed rear elevation

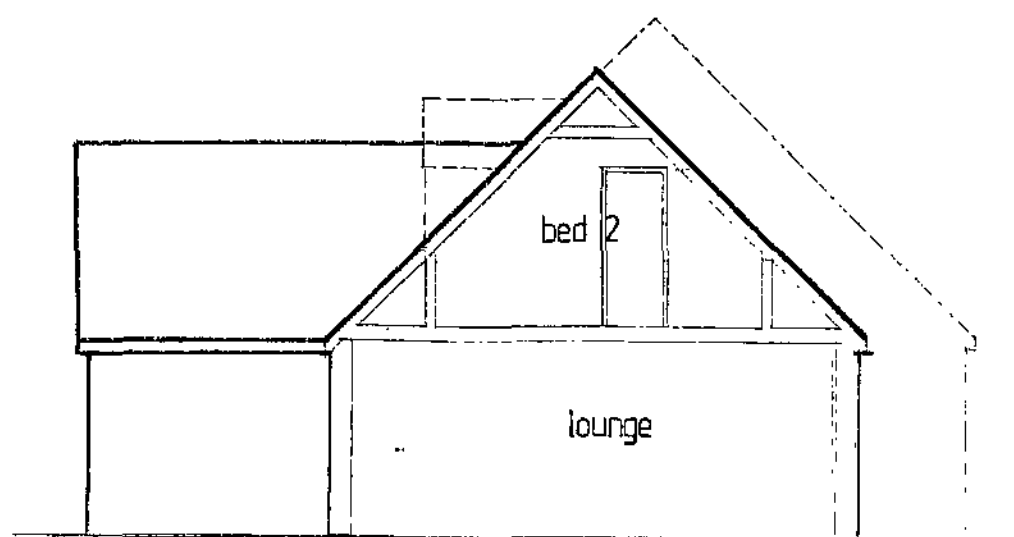

proposed ground floor plan

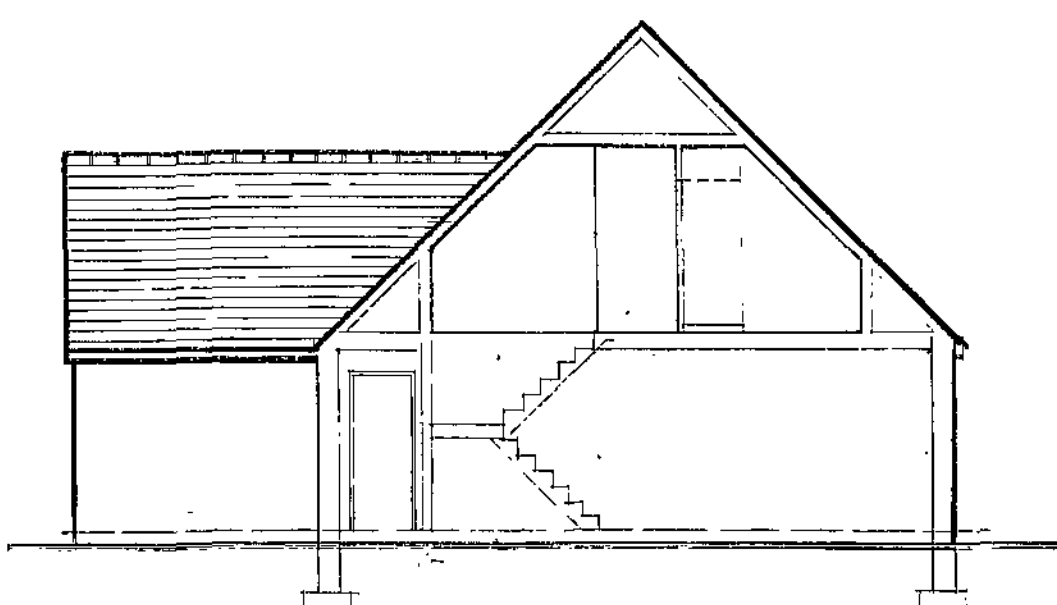

proposed first floor plan

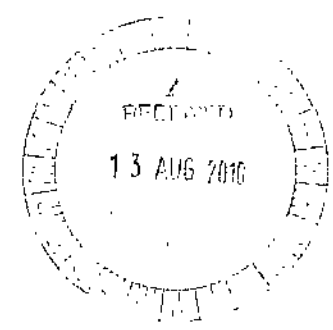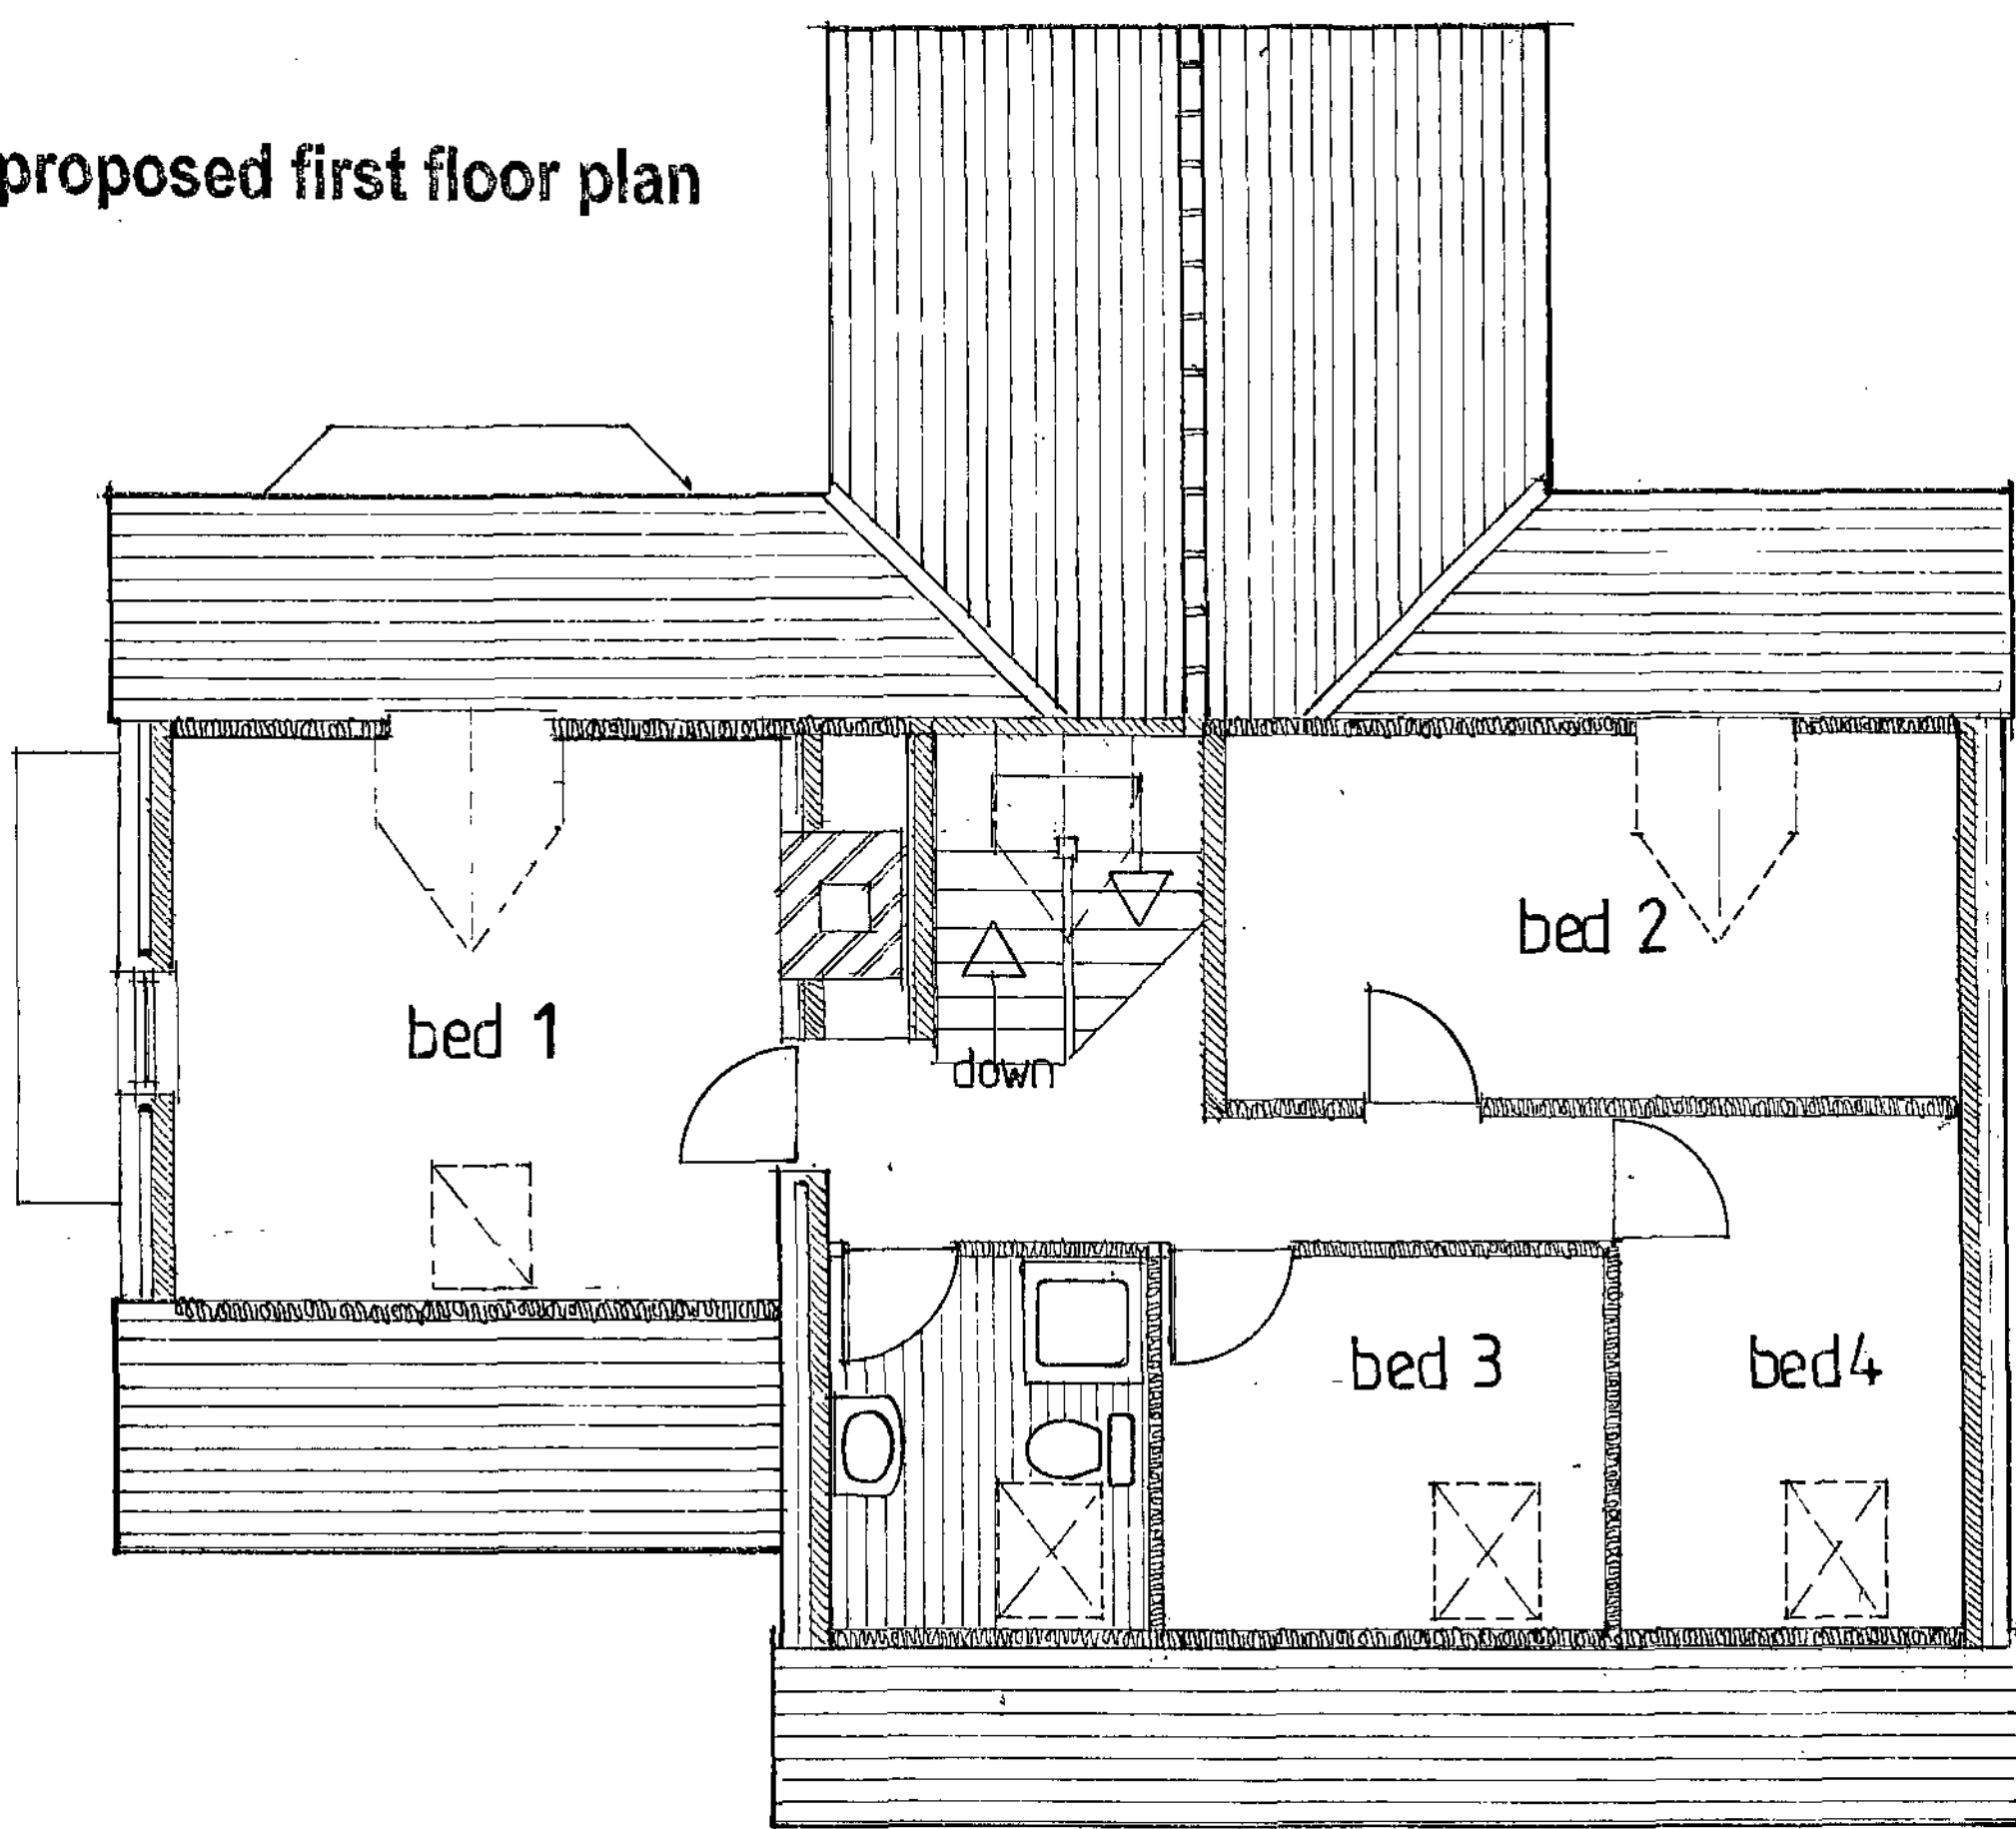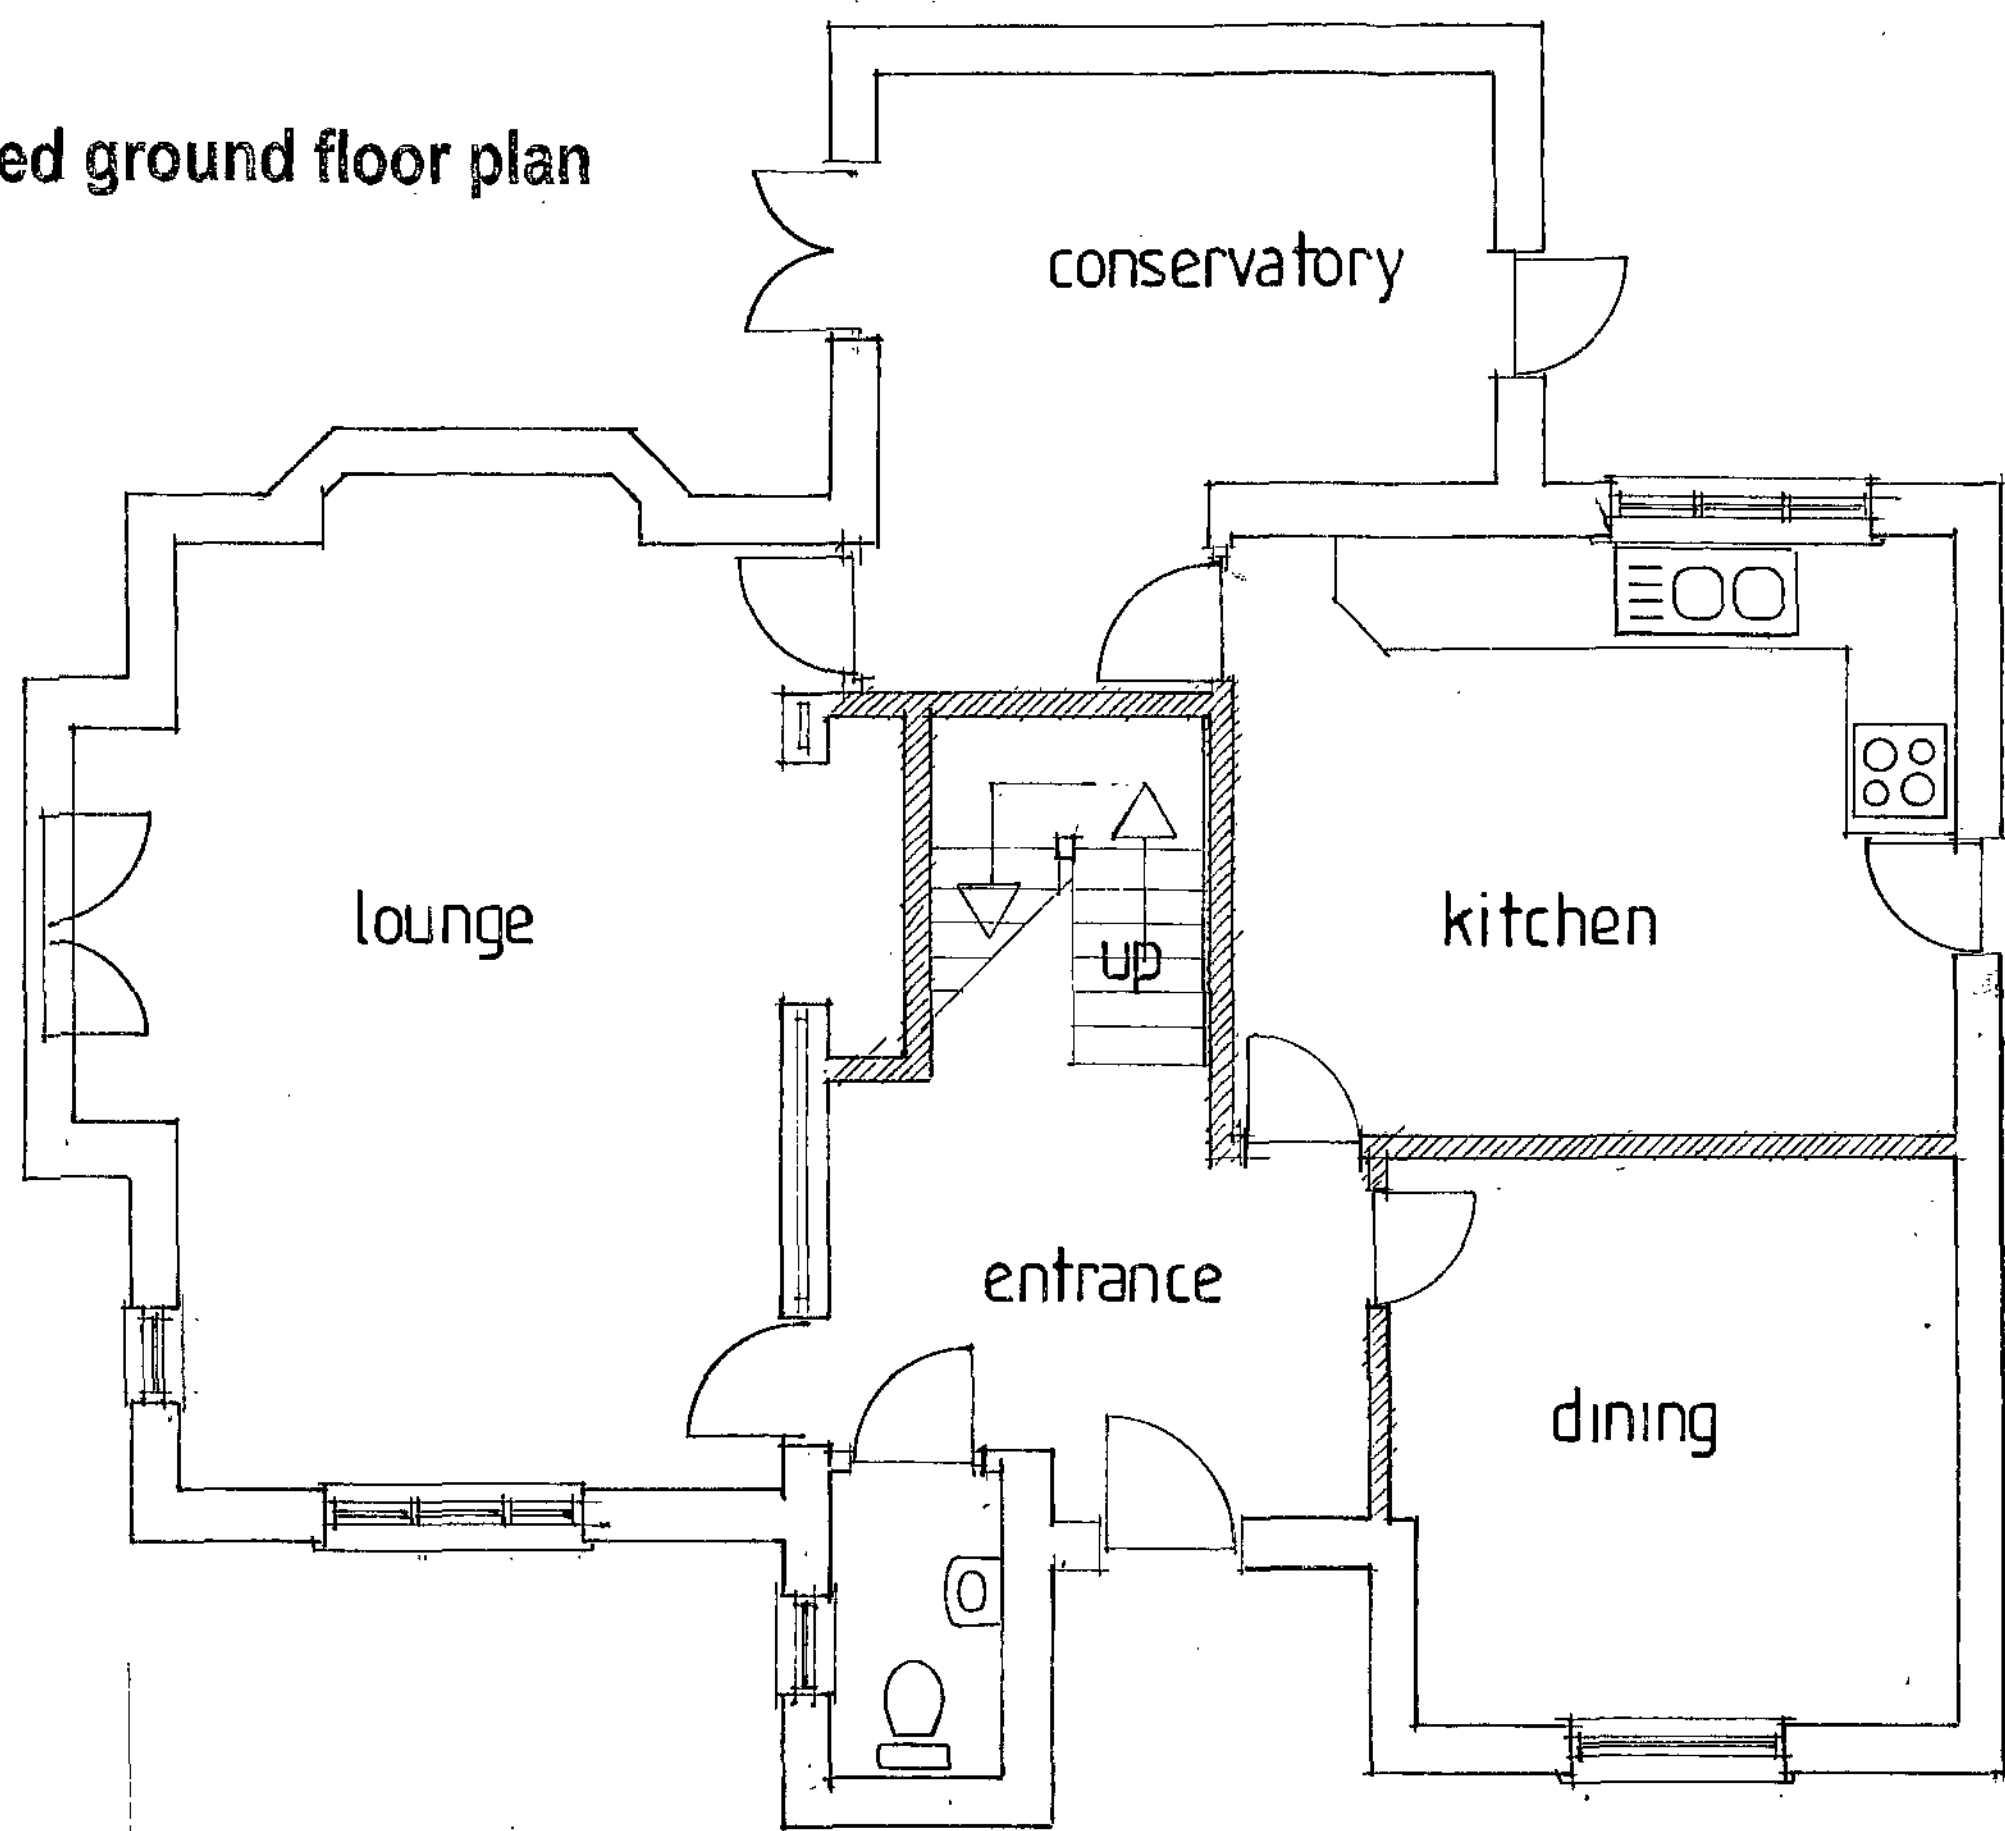

project erection of detached bungalow Rainbow Kennels Woodhead Road, Wortley	
Scale 1:100 and 1:50	
Date Aug-10	Drawn By
Drawing details plans and elevations	Rev.
Robert Bishop, Architectural Services and Design 31, Walshaw Road, Worrall, SHEFFIELD, S35 0AS TELEPHONE NUMBER 0114 286 2608	

