


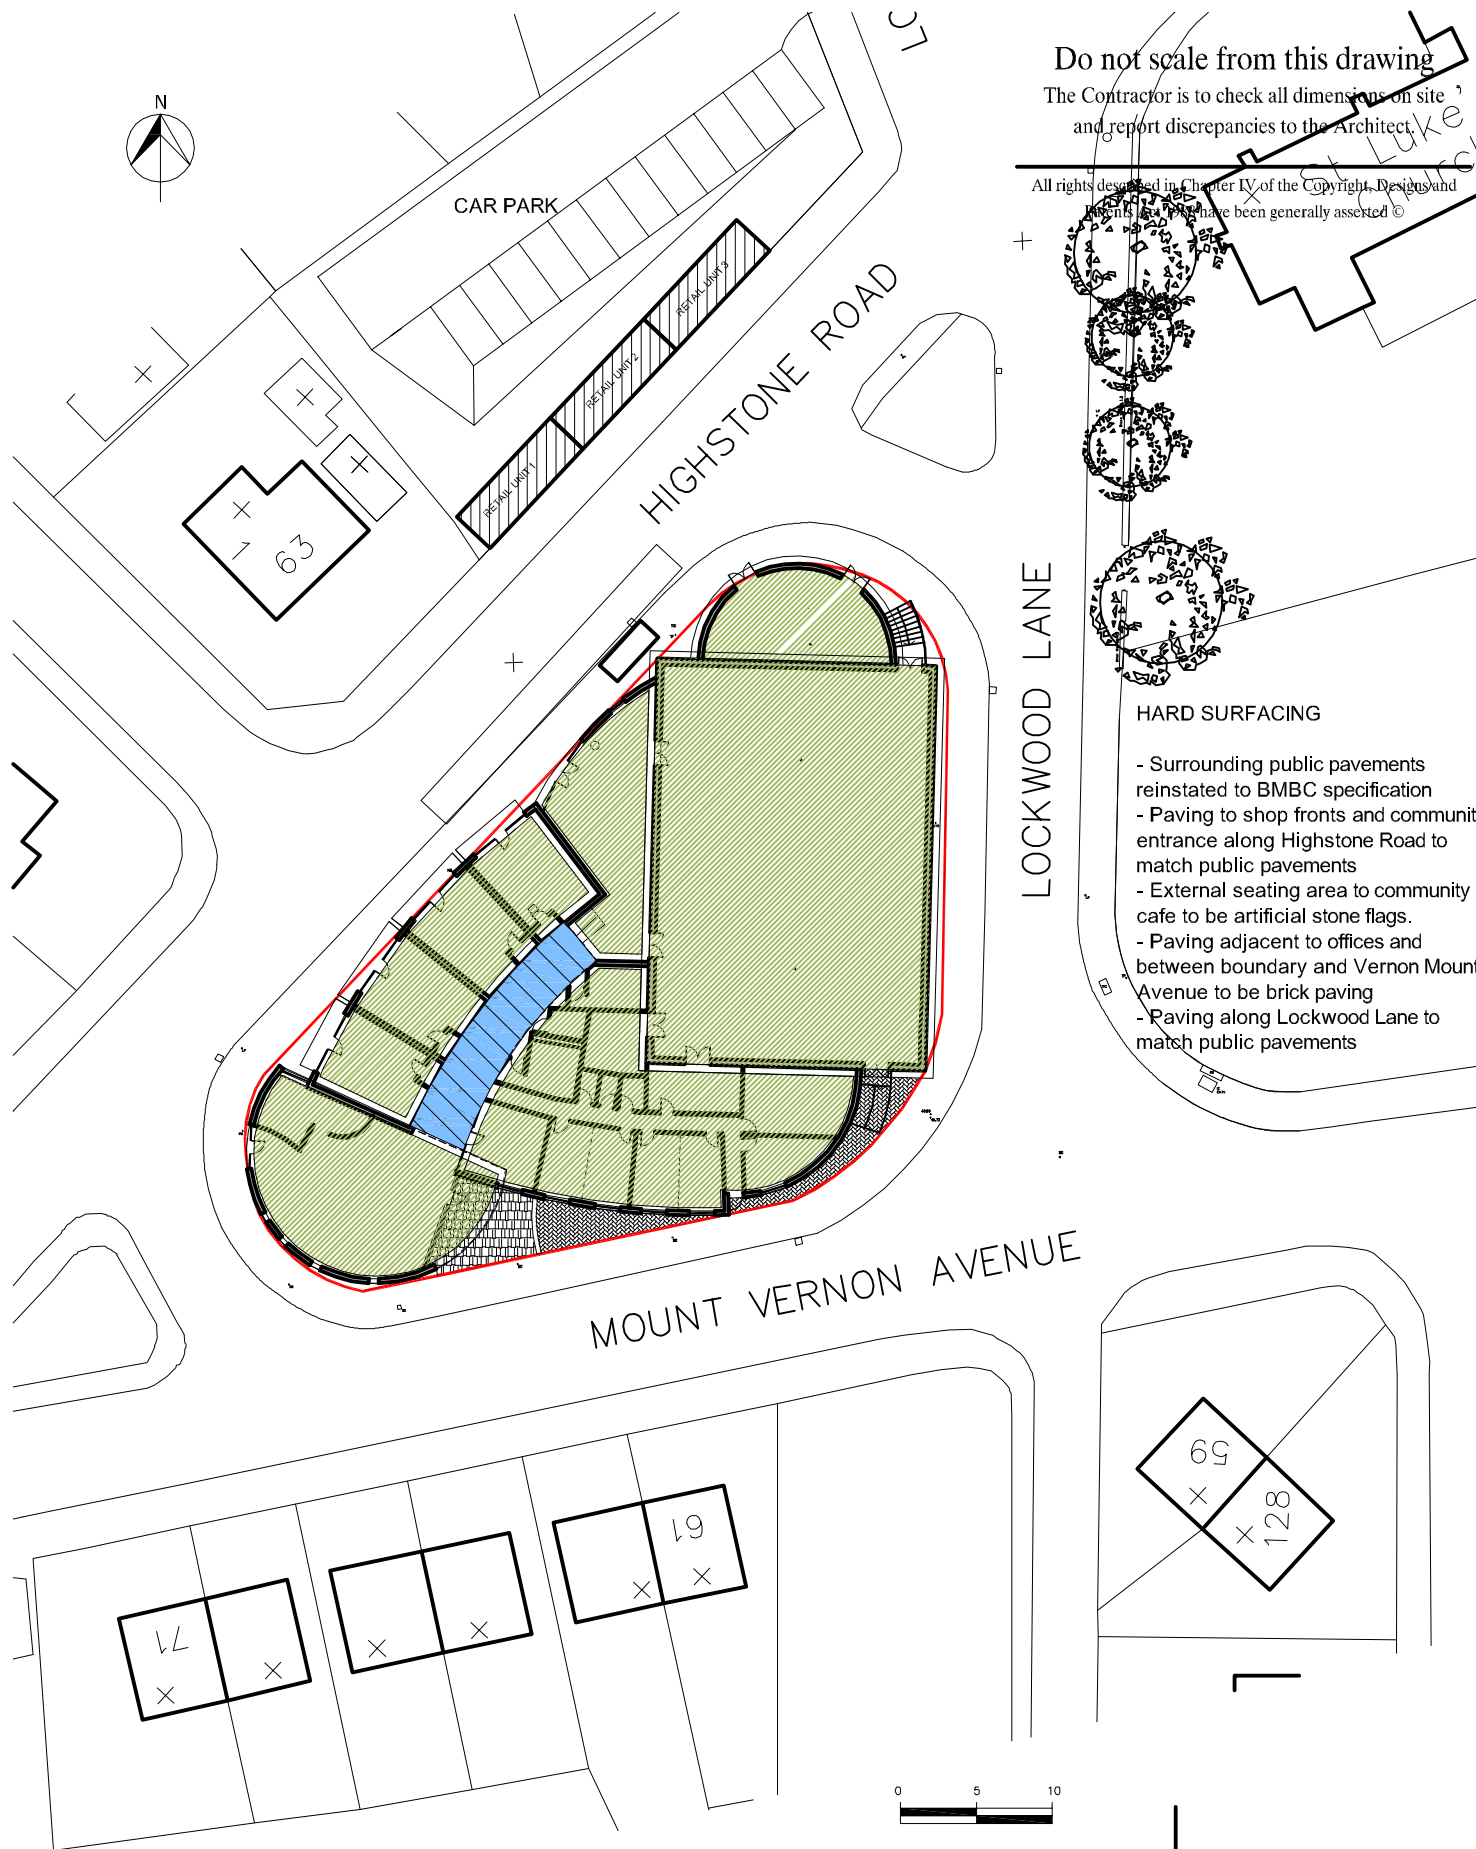

Enritch Design Ltd

Mayfield House, Mayfield Road, Sheffield, S10 4PR
t: 0114 2301725 m: 0772 0040152
enritchdesign@btconnect.com www.enritch.co.uk

PROJECT
WCCA

DRAWING
Site Plan

date 17.12.07

scale 1:500@A4

ref	number	rev
721	11	.