
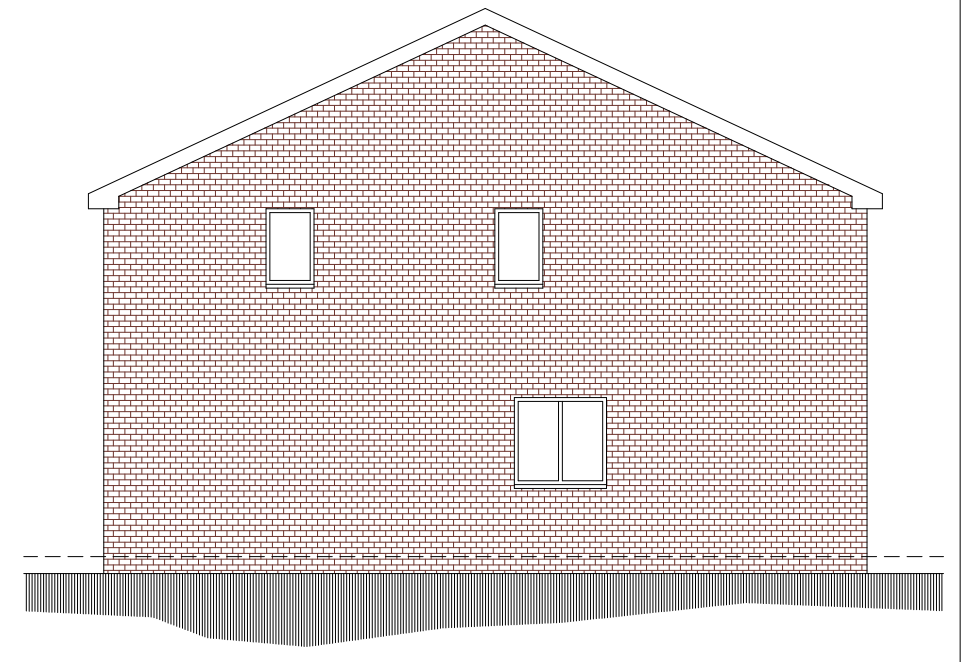


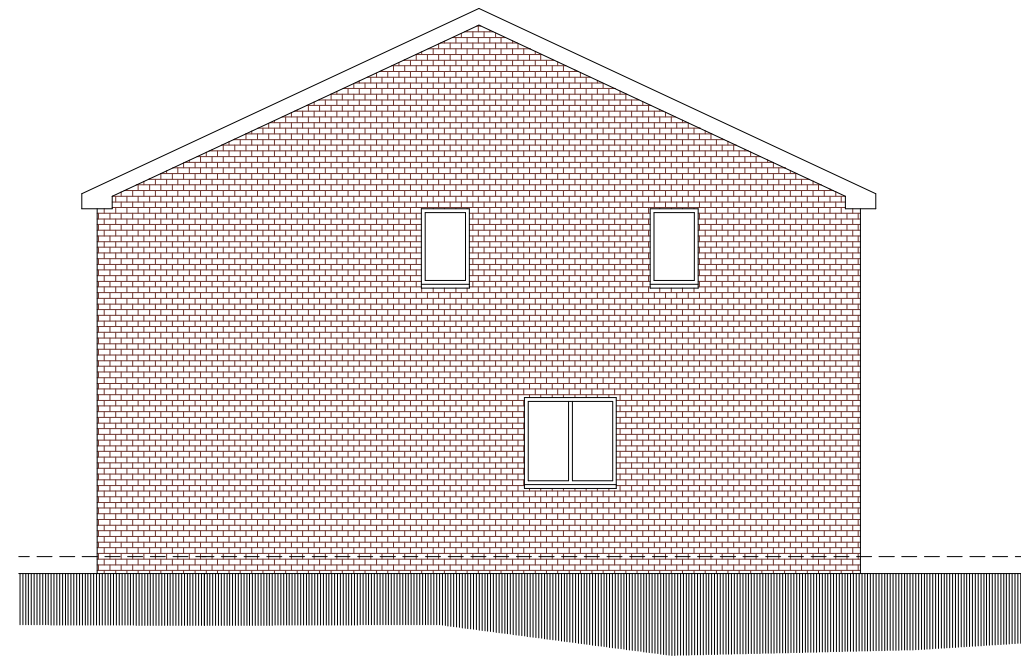


SOUTH EAST ELEVATION


SOUTH WEST ELEVATION

NORTH WEST ELEVATION

NORTH EAST ELEVATION

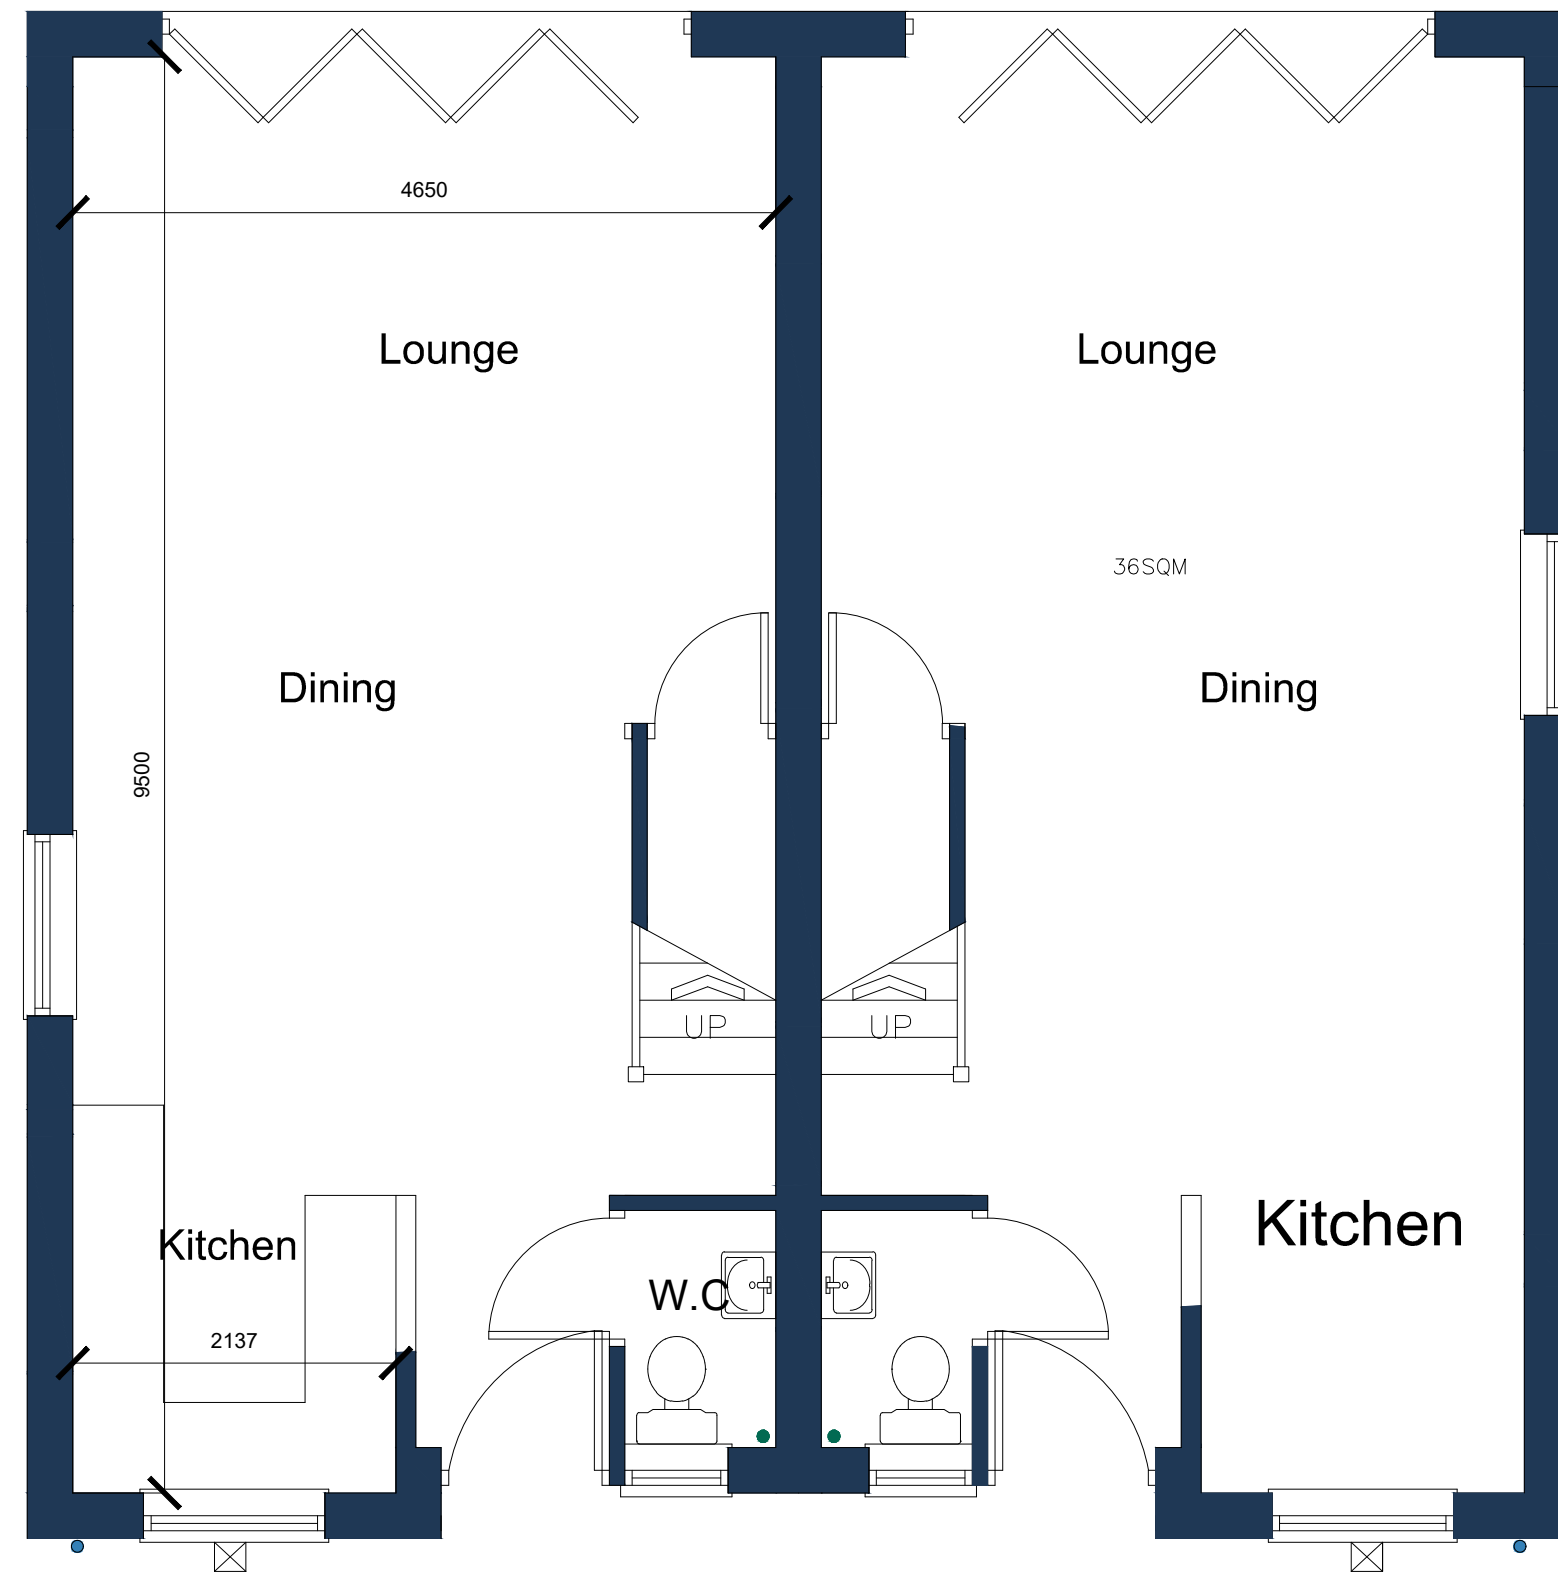

GROUND FLOOR PLAN

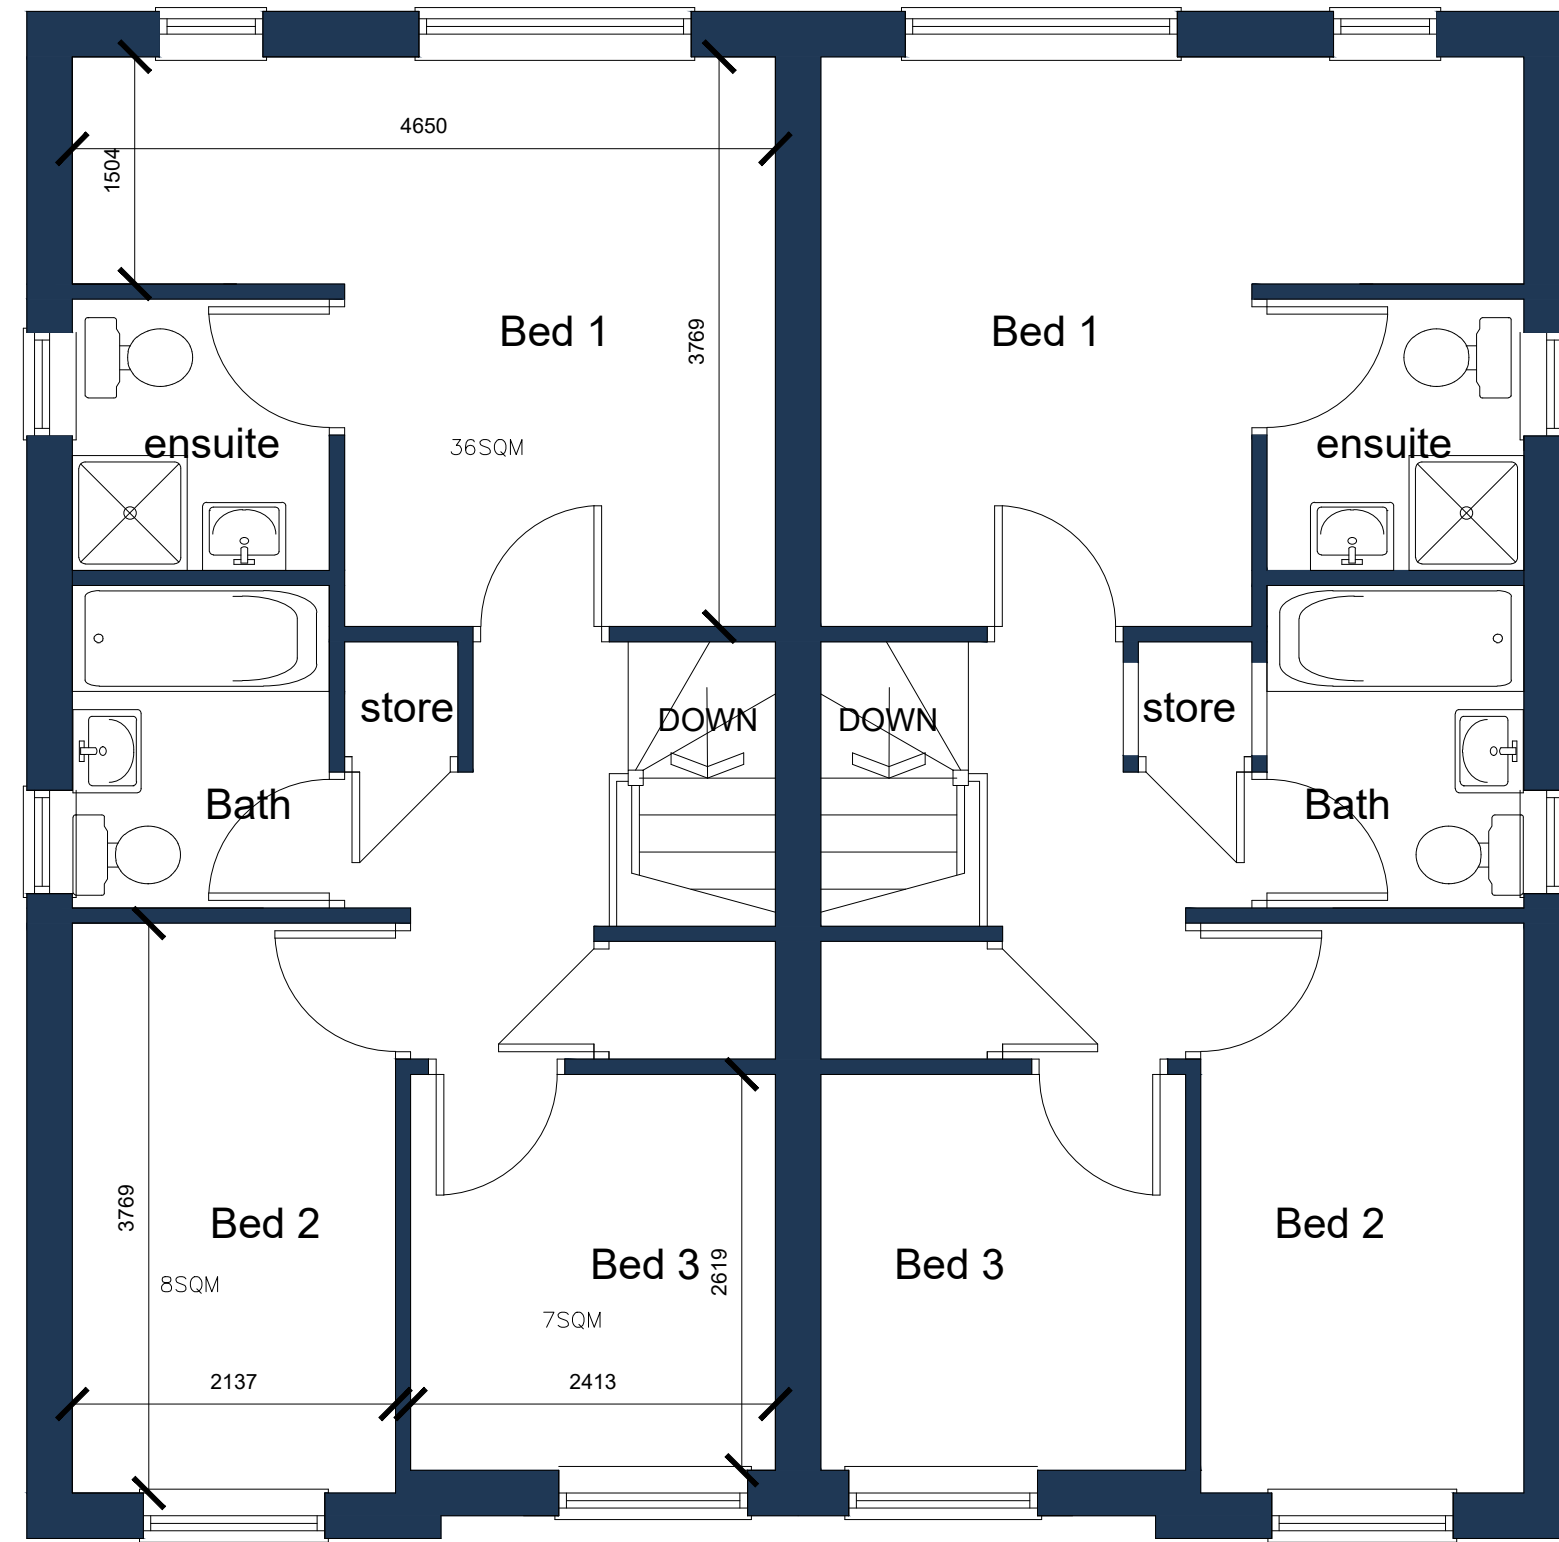

FIRST FLOOR PLAN

 WhiteAgus PARTNERSHIP			OFFICE ONE 34 VICTORIA ROAD BARNLEY. S70 2BU			Phone: 01226 208482 Email: info@whiteaguspartnership.co.uk Web: www.whiteaguspartnership.co.uk			
ARCHITECTURAL SERVICES						Client.			
Project. RESIDENTIAL DEVELOPMENT ON FORMER B.M.B.C. GARAGE SITE, WOODLAND DRIVE BARNLEY S70 6QS						CORDALT LTD			
Drawing Title. PLANS & ELEVATIONS SEMI-DETACHED HOUSES						Date. APRIL 2020		Scale. 1:50 & 1:100 @ A2	
						Ref. 20-002		Dwg. No. 02	
Date						Date		Rev.	
Suffix						Suffix			
Description						Description			