



0m 1m 2m 3m 4m 5m

VISUAL SCALE 1:50 @ A2


Do not scale from this drawing
The contractor is to check all dimensions on site and report any discrepancies to the architect
All rights described in chapter IV of the copyright, designs and patents act 1988 have been generally asserted

Notes

Proposed Extension
Proposed Rear Elevation - 1:50

Adjacent Property

Proposed Extension
Proposed Side Elevation - 1:50

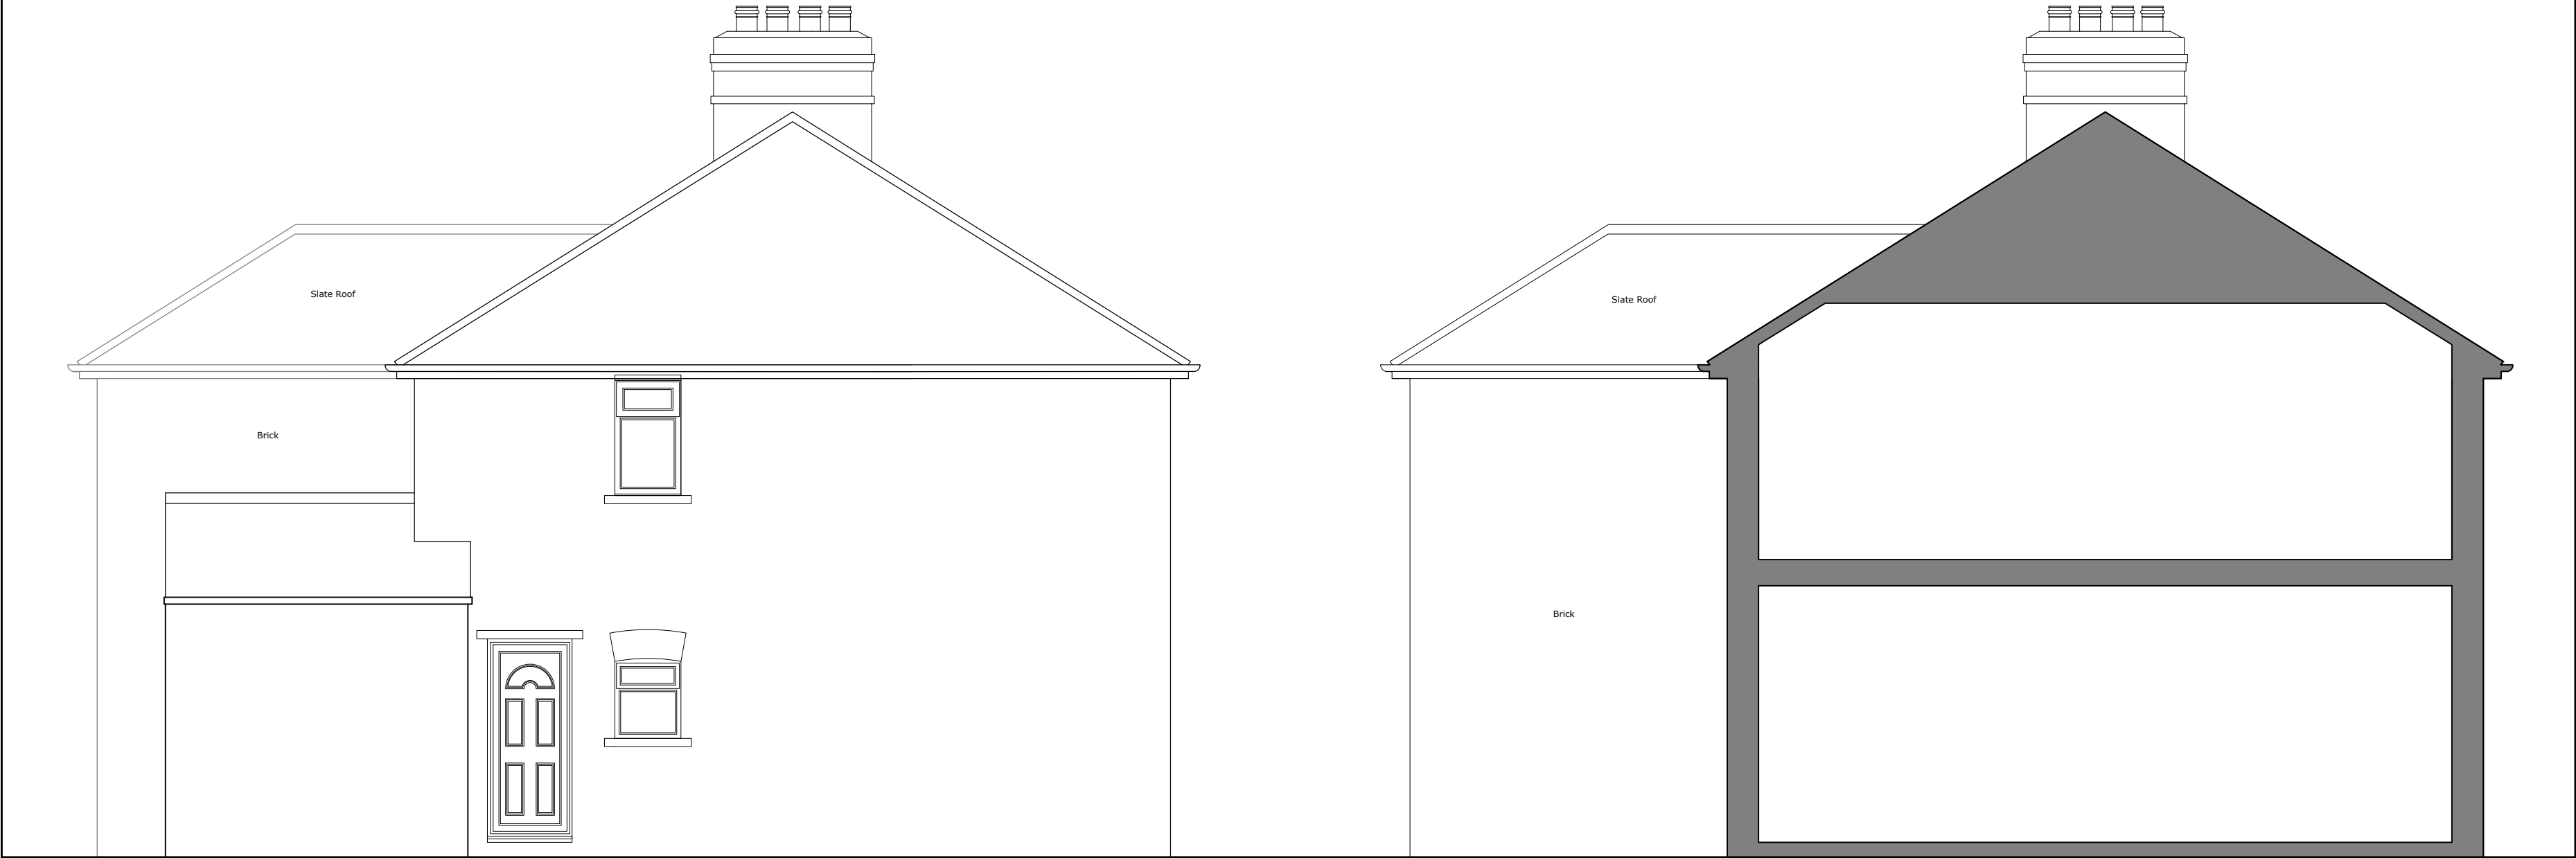

Proposed Side Elevation (Adjacent Property) - 1:50

Proposed Side Elevation (Section Through Adjacent Property) - 1:50

A	Initial Issue	16.05.20
---	---------------	----------

Rev	Description	Date
-----	-------------	------

S75.
DESIGN

Project
8 Kendal Crescent
Worsborough
Barnsley
S70 5NE

Drawing
Proposed Elevations

Scale 1:50	Drawn CJR	Date 22.01.22
---------------	--------------	------------------

Drawing Purpose PRELIMINARY

Ref 1031-S75-XX-XX-DR-A-4001	Rev. A
---------------------------------	-----------