


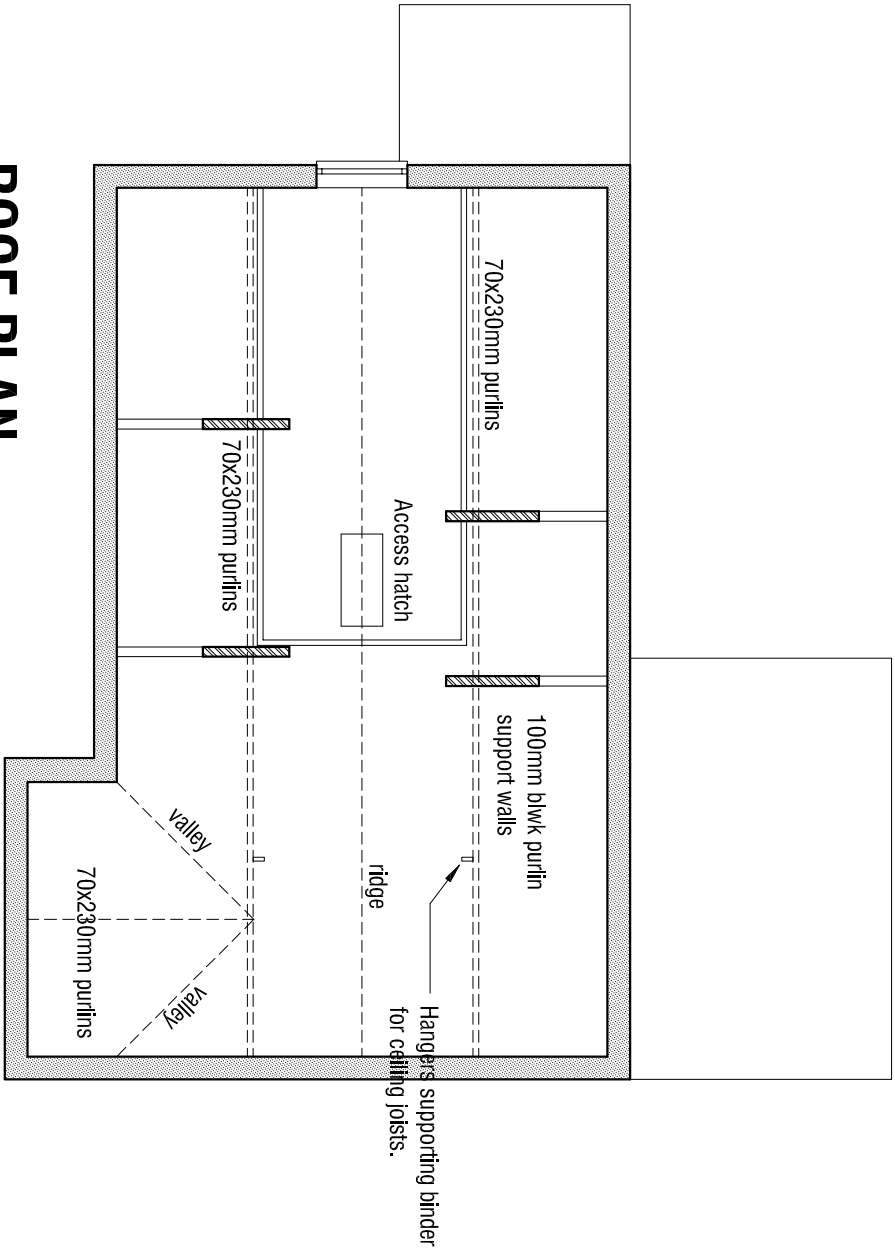
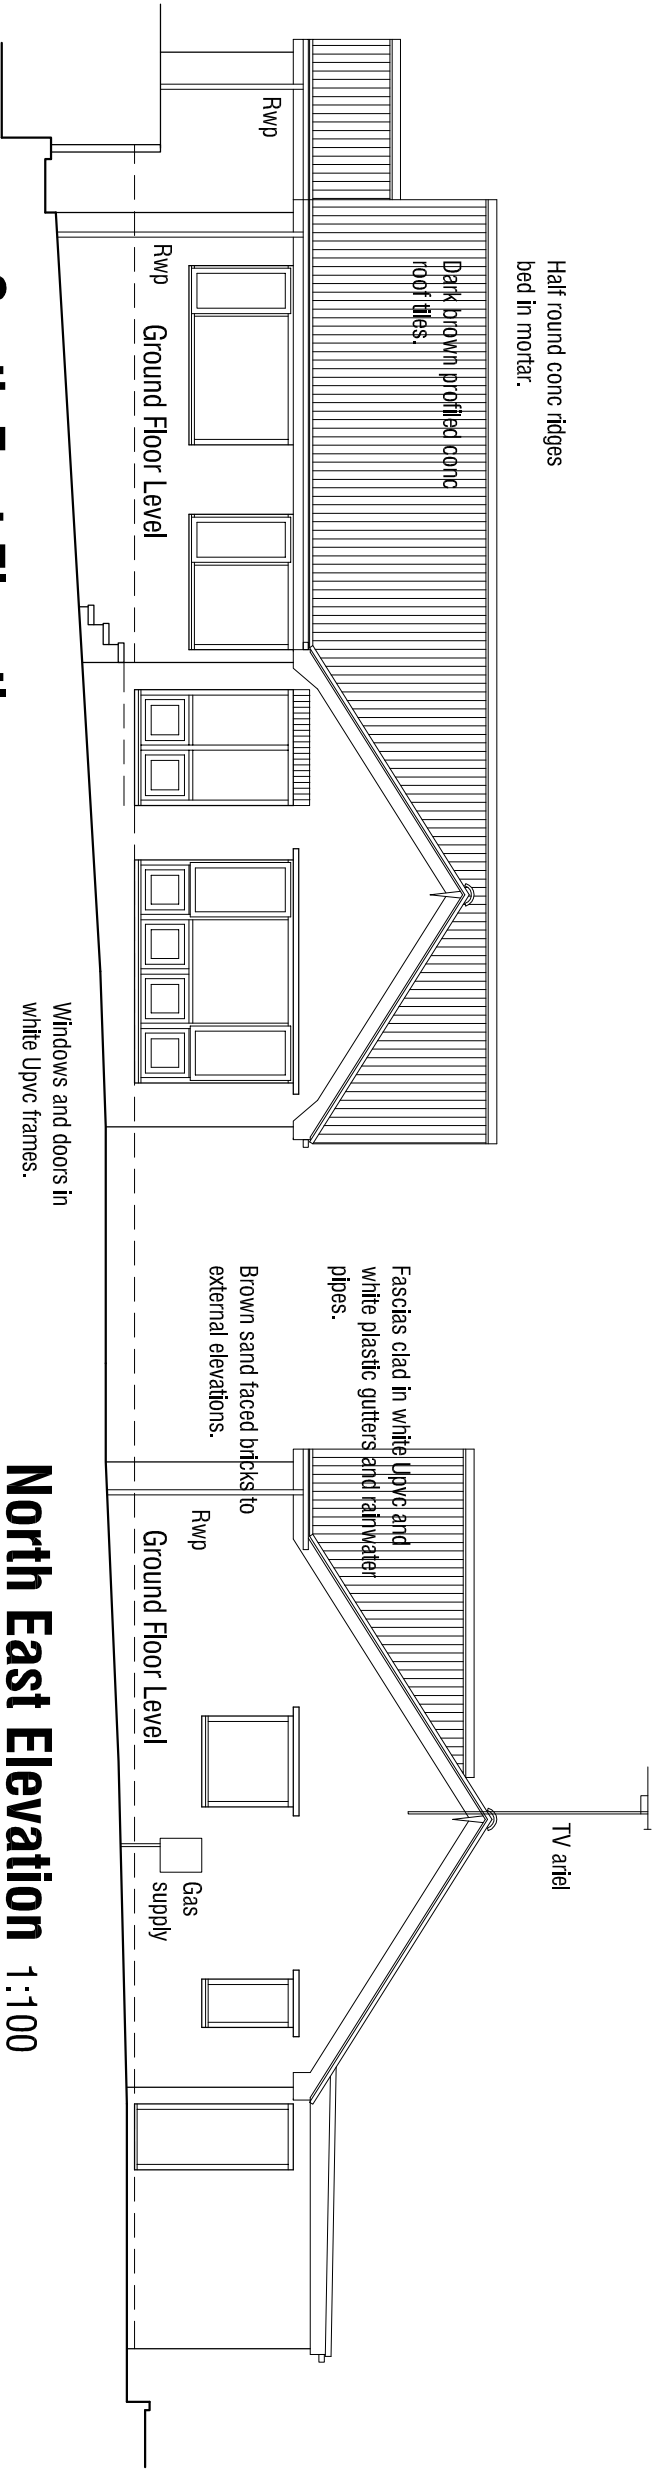


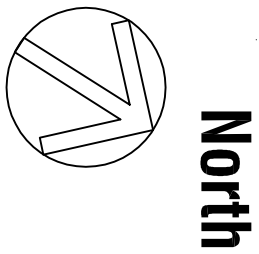

ROOF PLAN 1:100

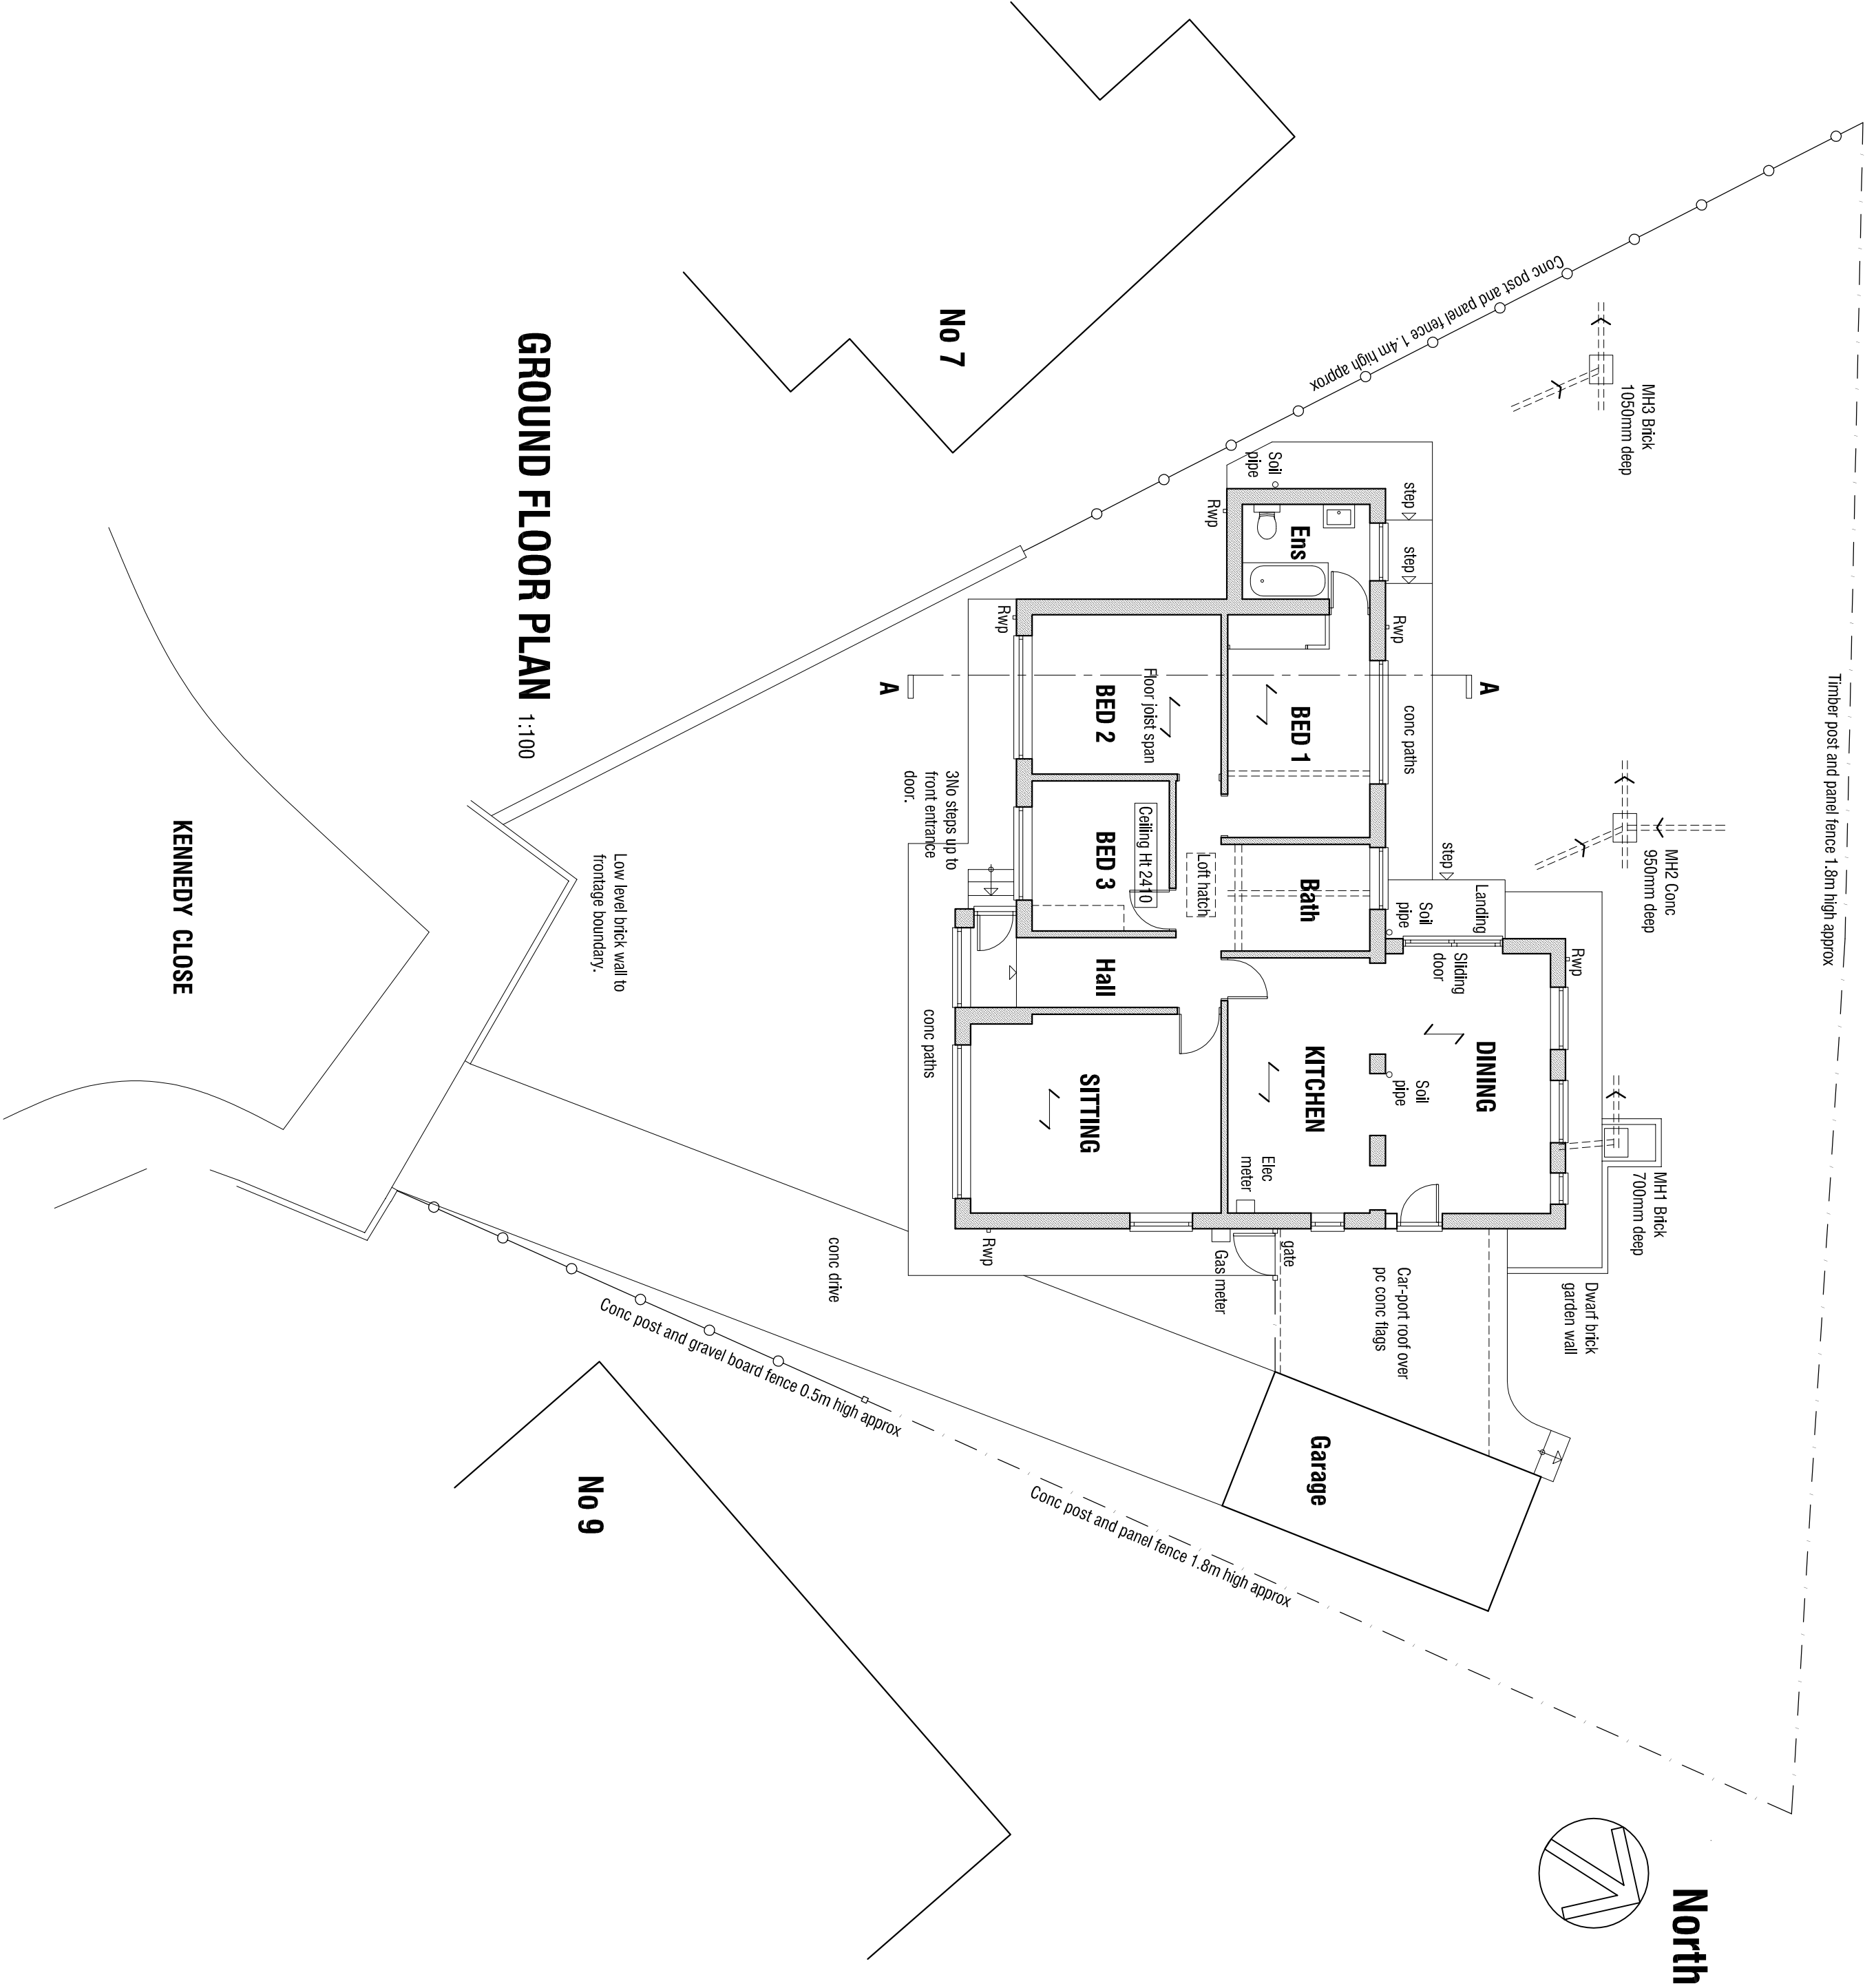


South East Elevation 1:100

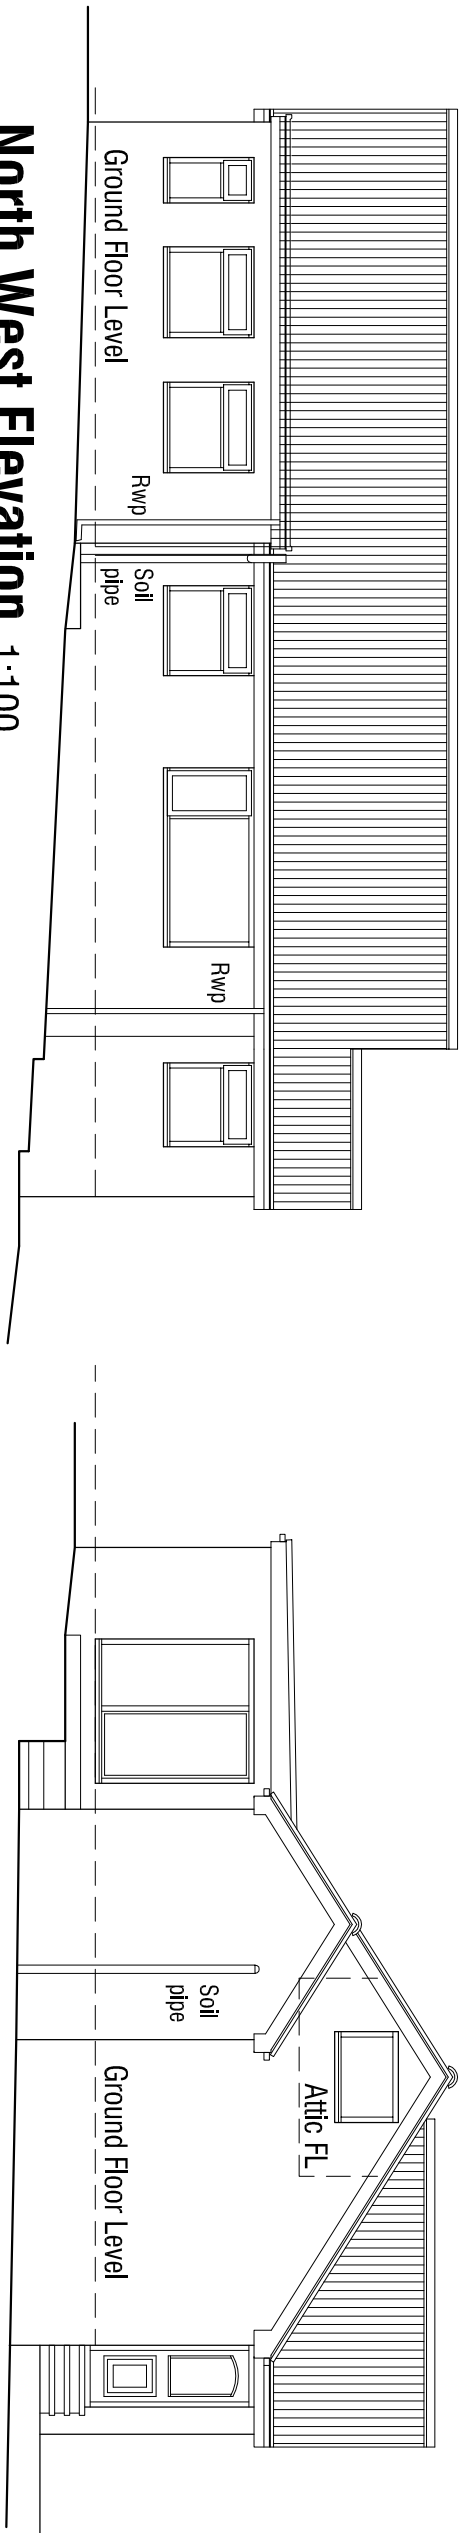

North West Elevation 1:100

South West Elevation 1:100

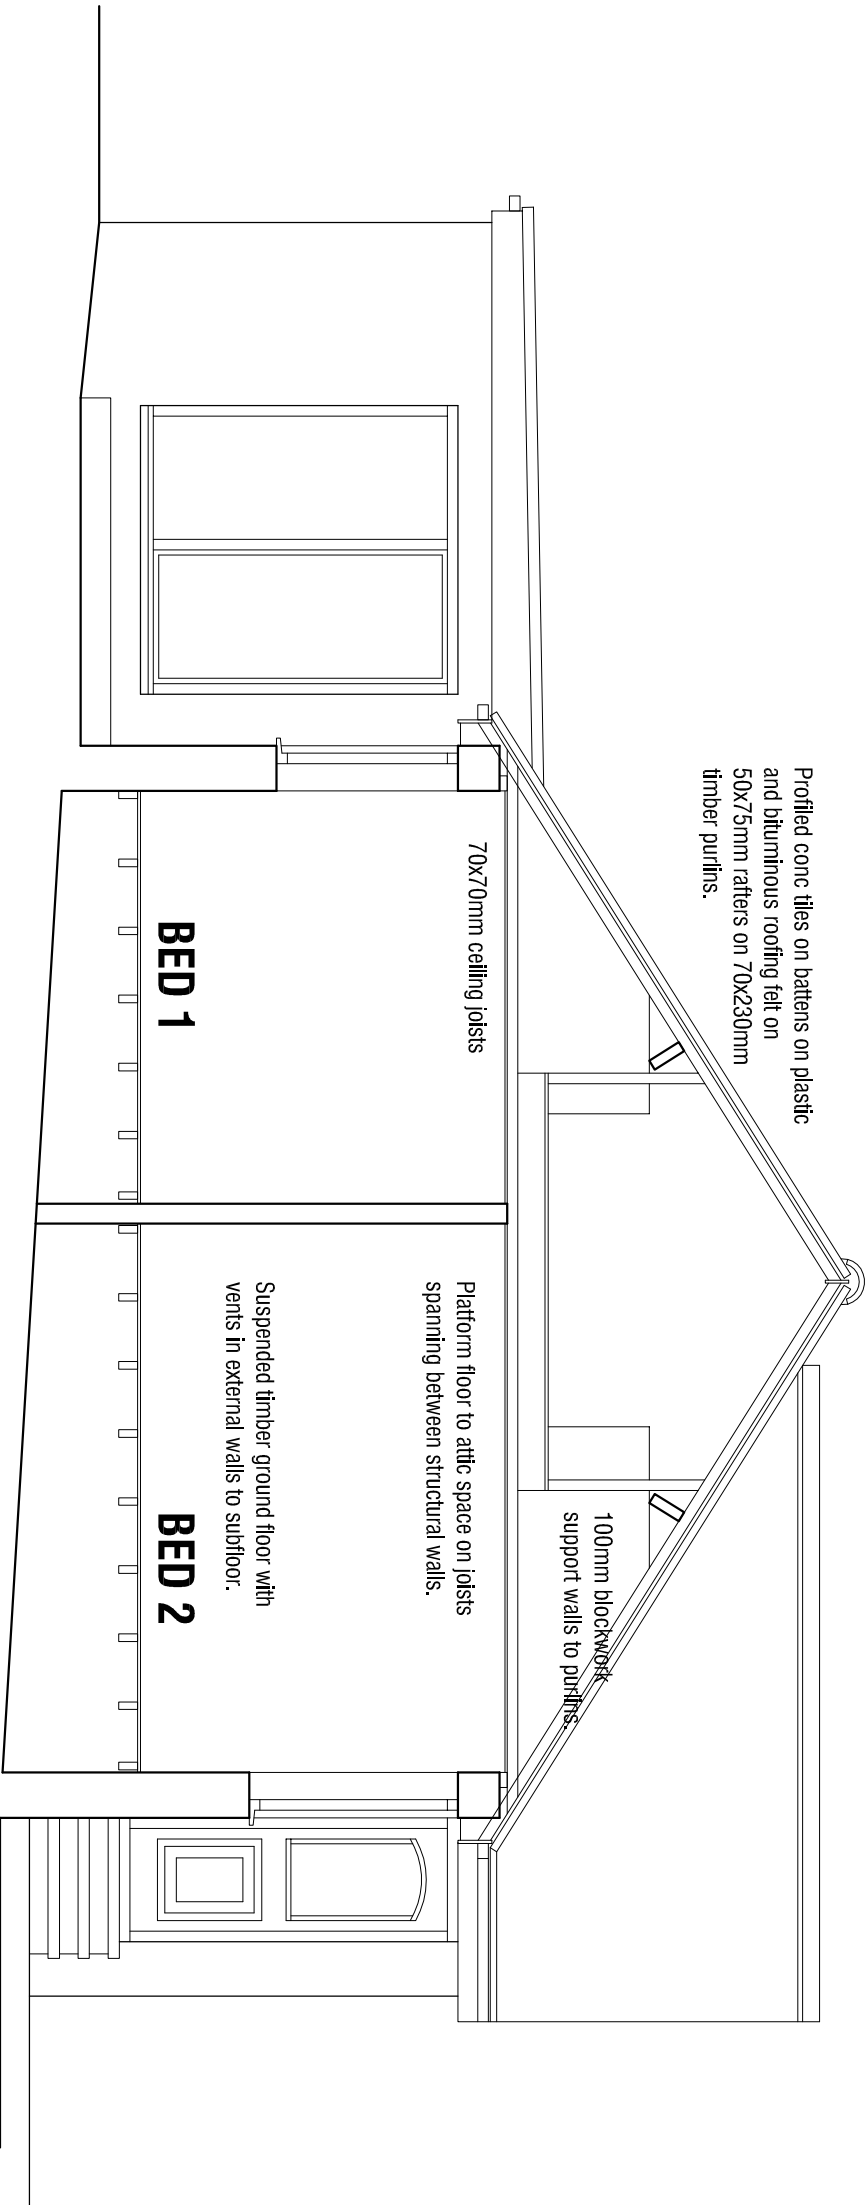

Section A 1:50



SITE LOCATION PLAN 1:1250

|   |            |       |       |
|---|------------|-------|-------|
| 8 KENNEDY CLOSE<br>MILLHOUSE GREEN<br>SHEFFIELD<br>S36 9NL   |            |       |       |
| SURVEY   |            |       |       |
| PLANS ELEVATIONS & SECTION   |            |       |       |
| <input type="checkbox"/> <input type="checkbox"/> mboothdesign<br>architectural design and building consultancy   |            |       |       |
| Fairfield House<br>Barnsley<br>S70 2PL<br>T: 01226 286258<br>E: mboothdesign@btconnect.com   |            |       |       |
| Scale AS SHOWN @ A2   |            |       |       |
| Date   | 01/06/2017 | Ref.  | 17-28 |
| Dwg No.   | S1         | Rev.  |       |
| Drawn   | MB         | Check |       |
| Drawn   | MB         | Check |       |
| Copyright reserved. All information contained within this drawing is the property of mboothdesign. No part of this drawing may be reproduced without written permission. Drawings for printing and by e-mailing drawings are to be checked and verified on file. |            |       |       |