



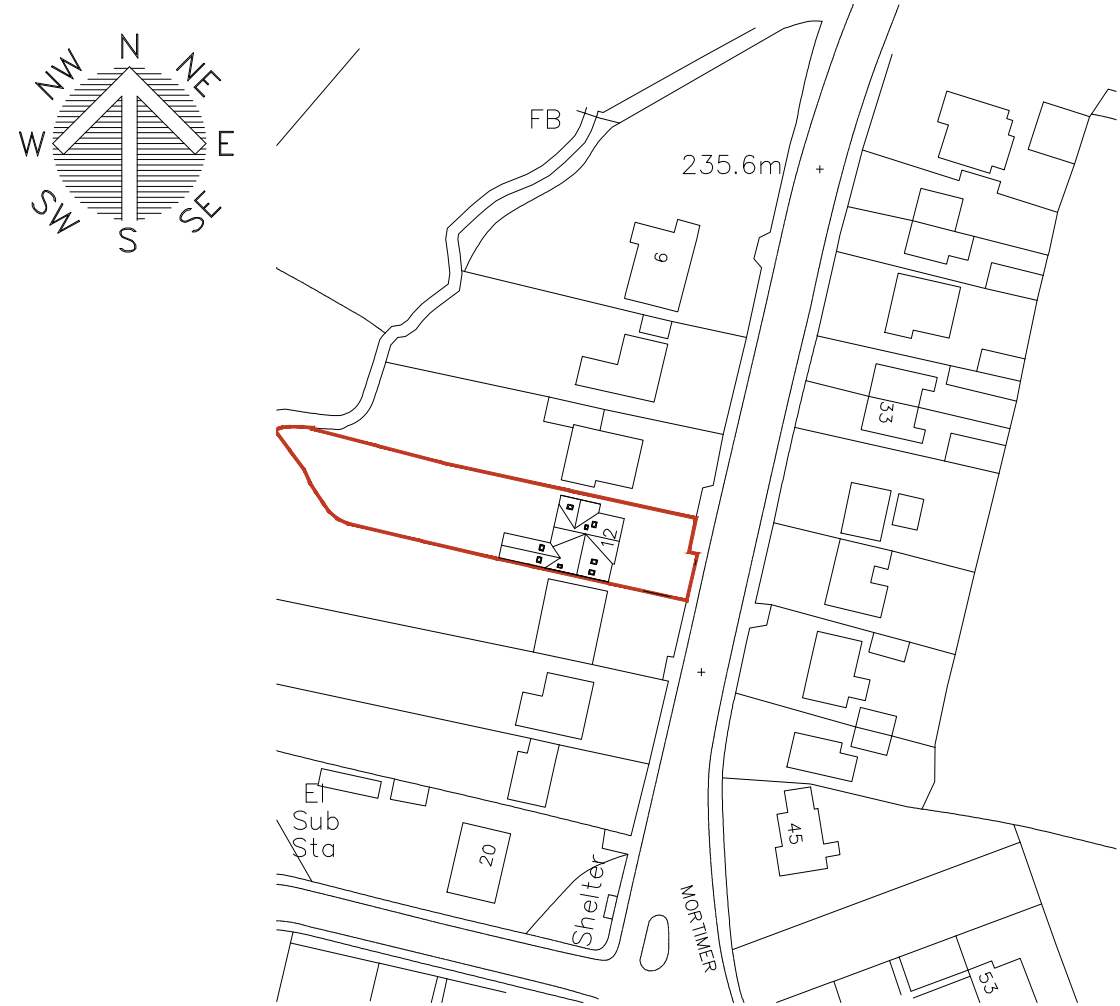


Location Plan
scale 1:1250




Proposed Front Elevation
scale 1:100

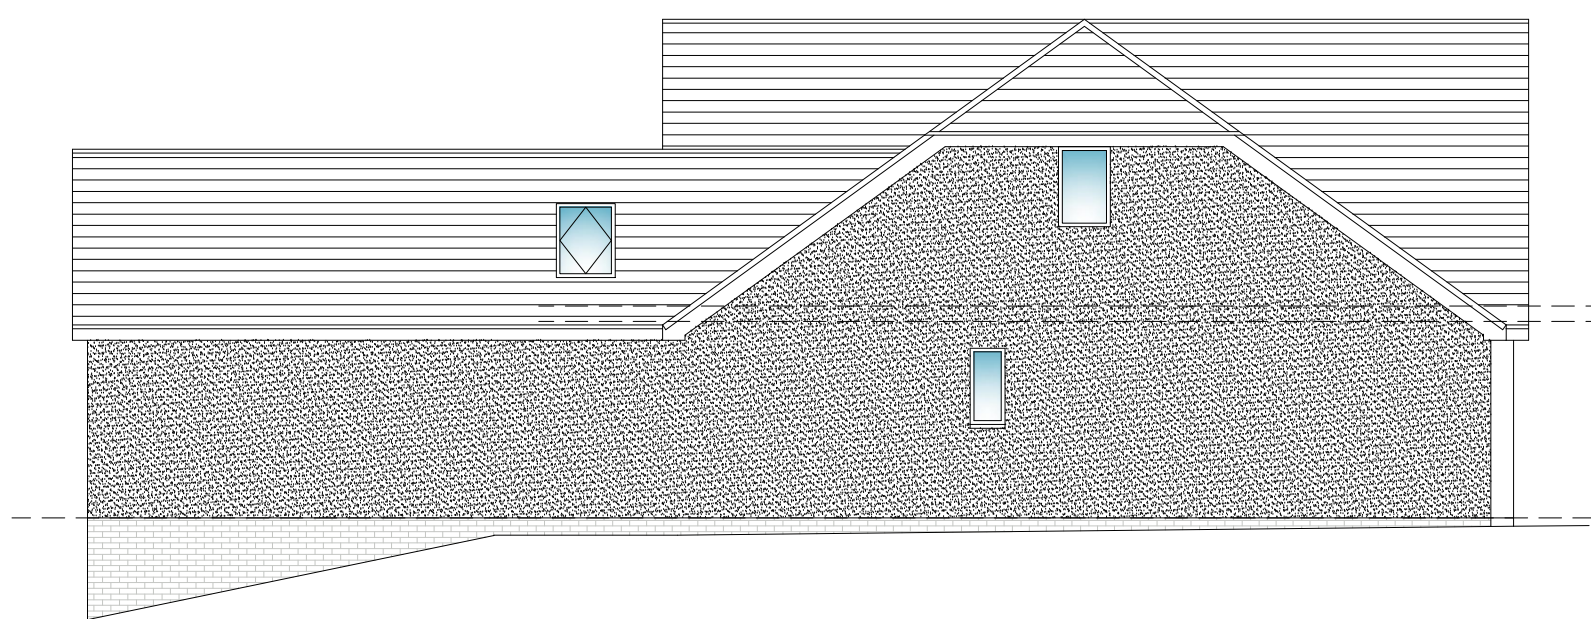


Proposed Side Elevation
scale 1:100

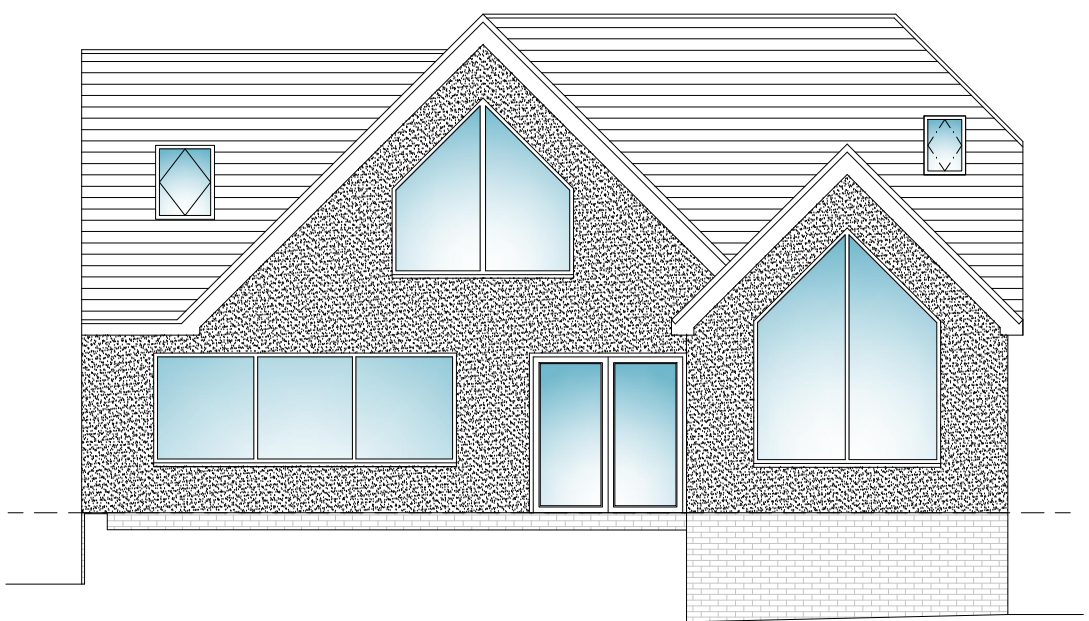


Proposed Rear Elevation
scale 1:100

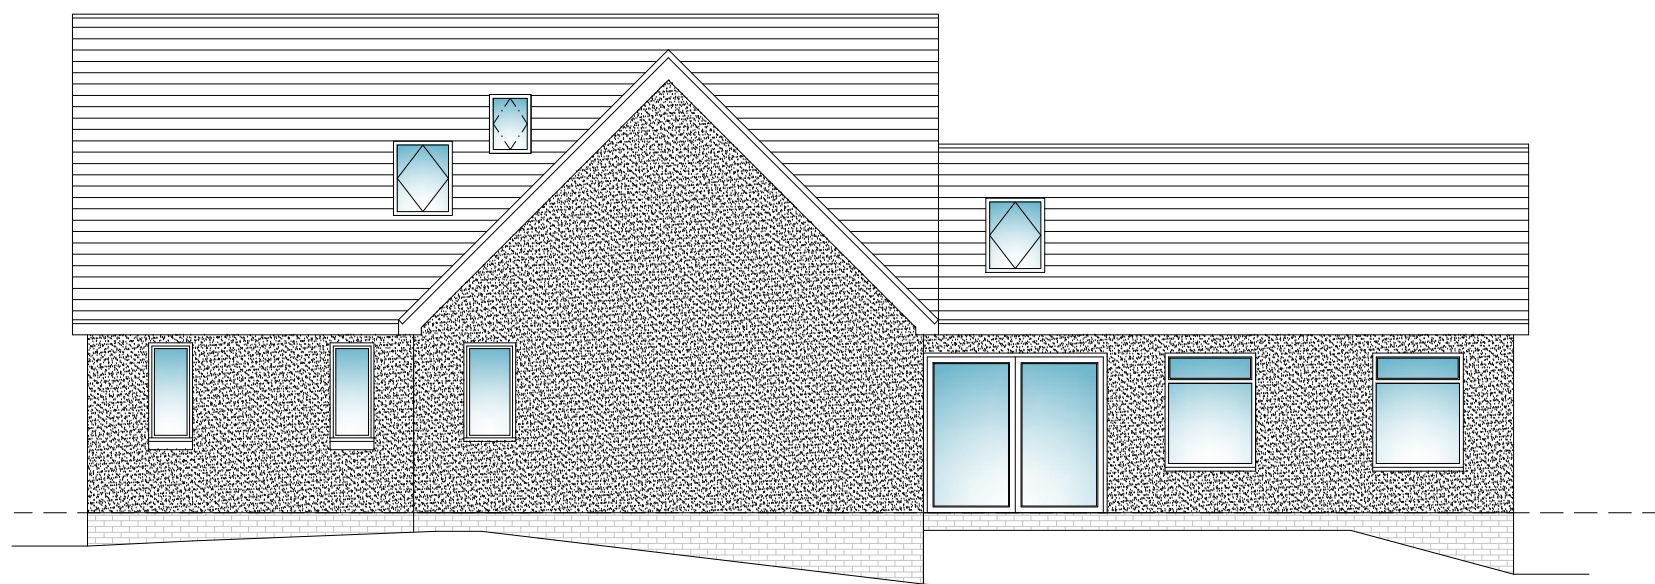


Proposed Side Elevation
scale 1:100

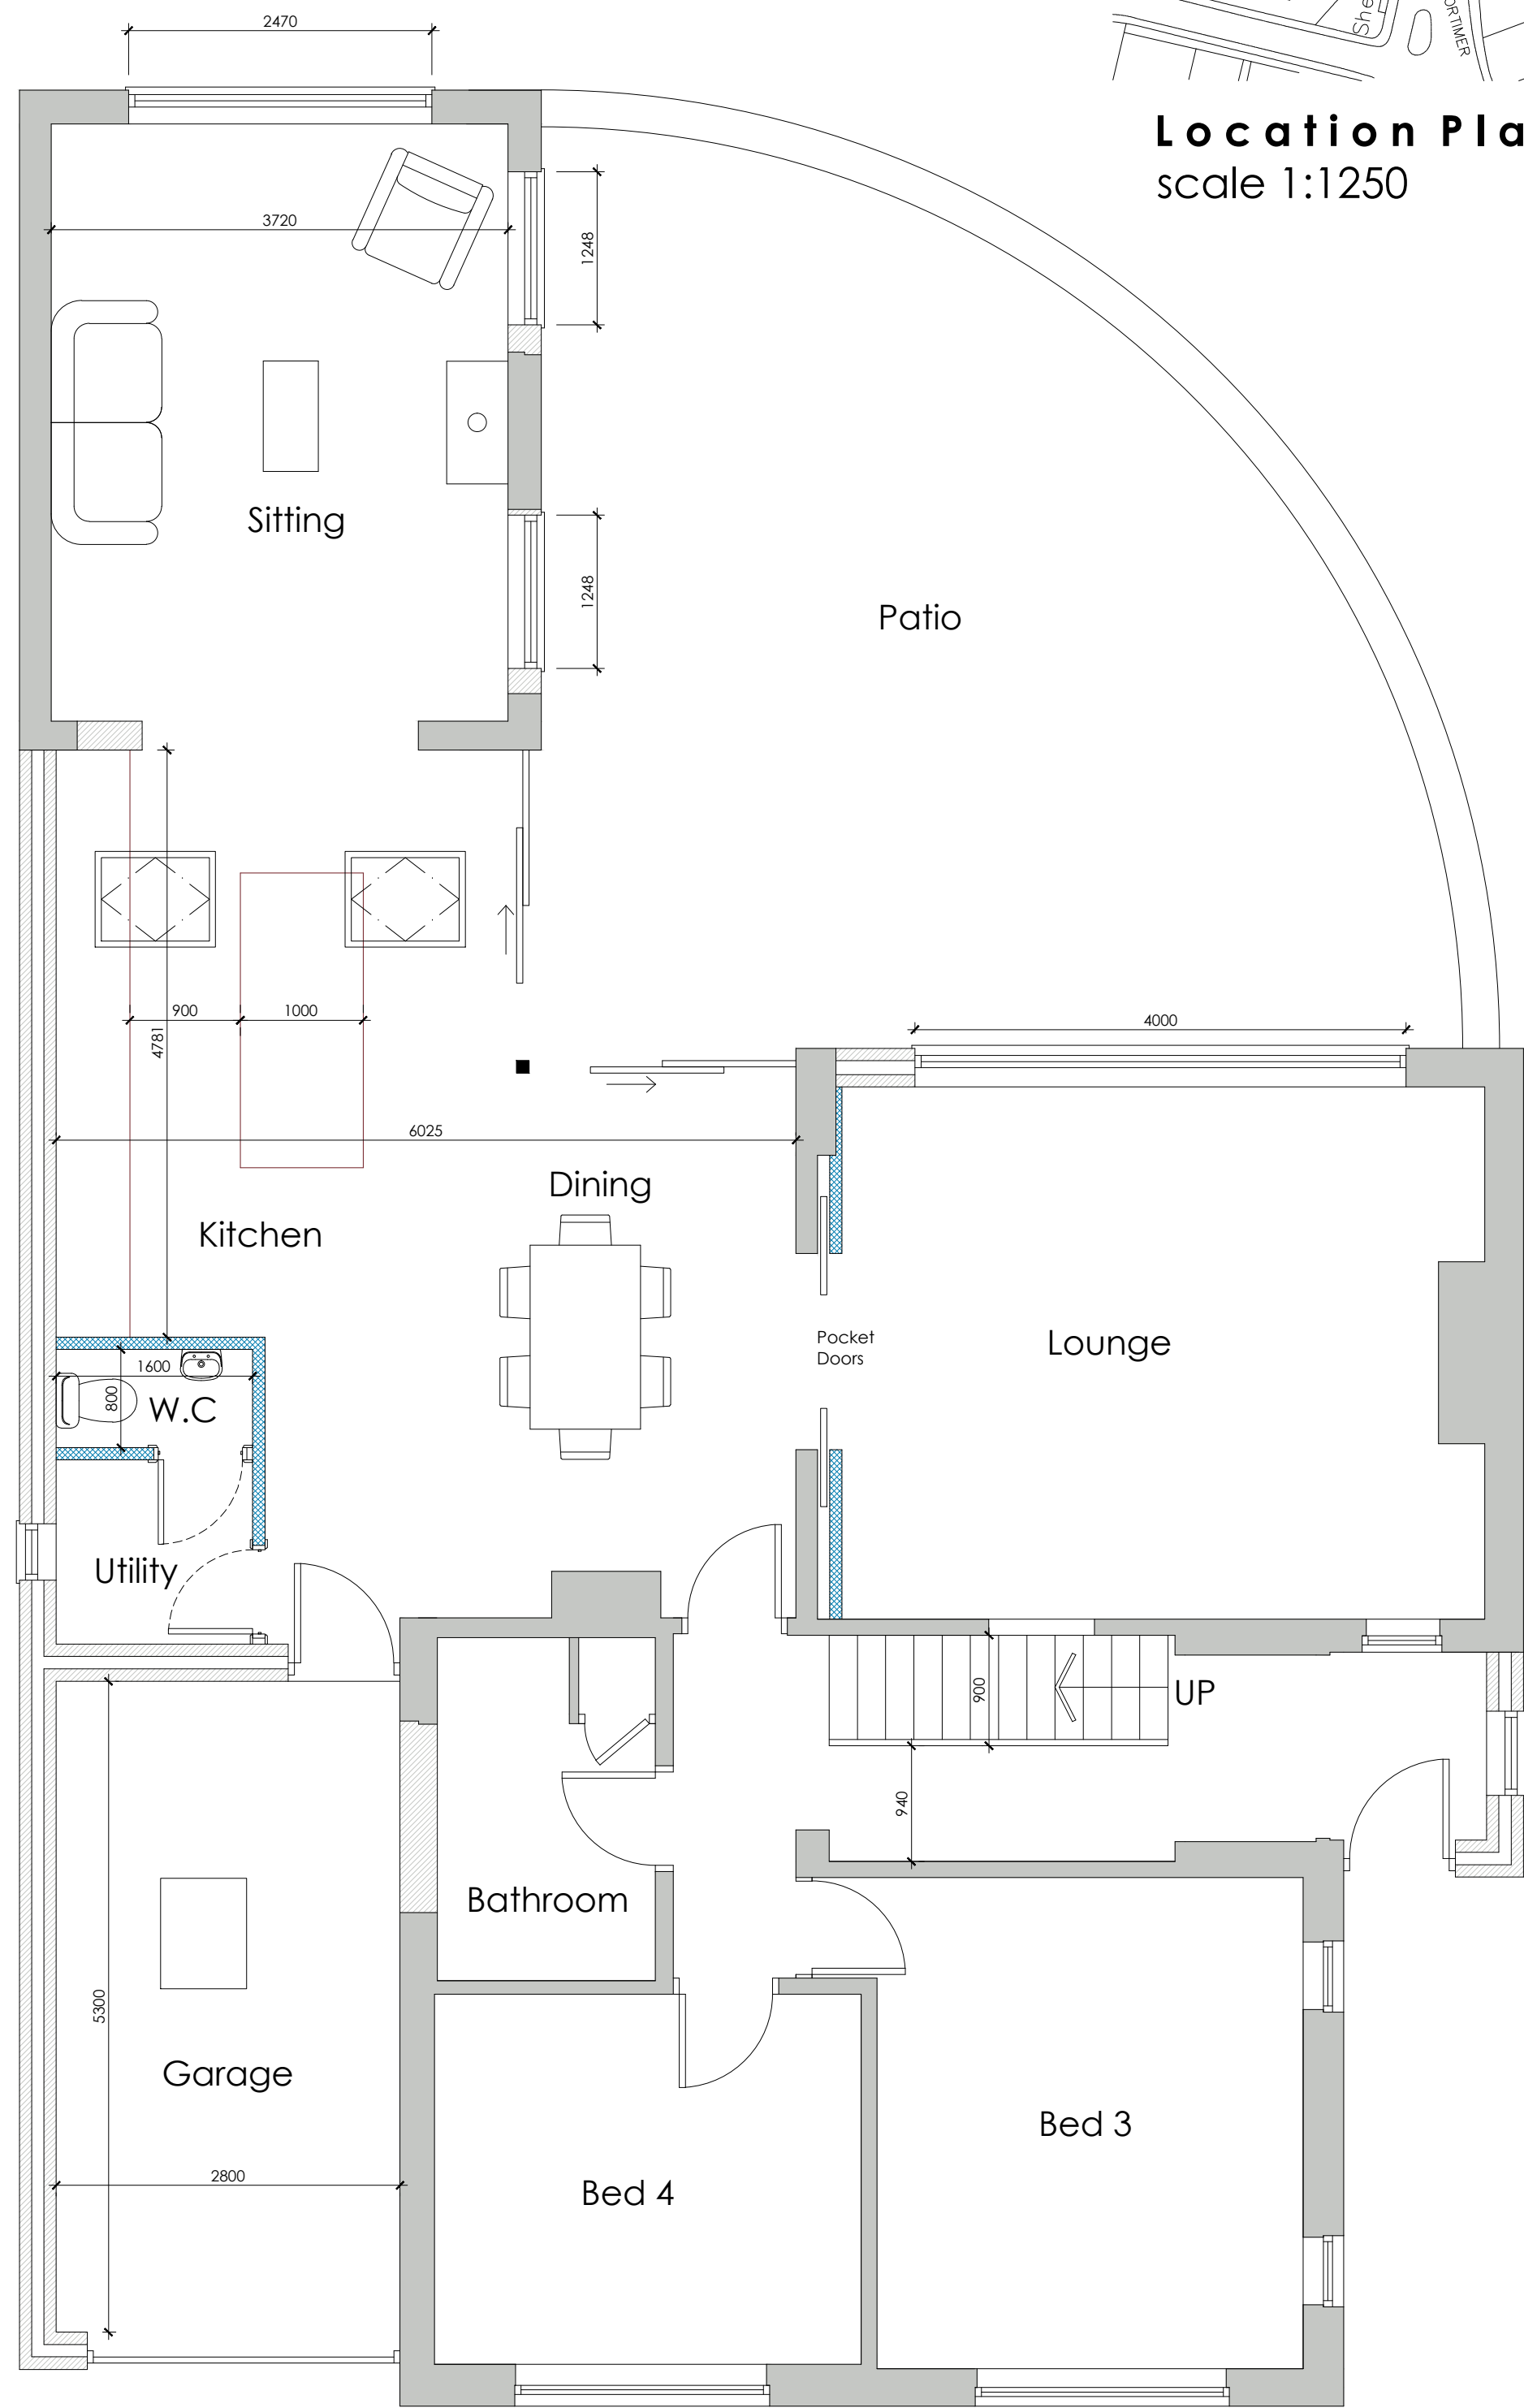

Proposed Ground Floor Plan
scale 1:50

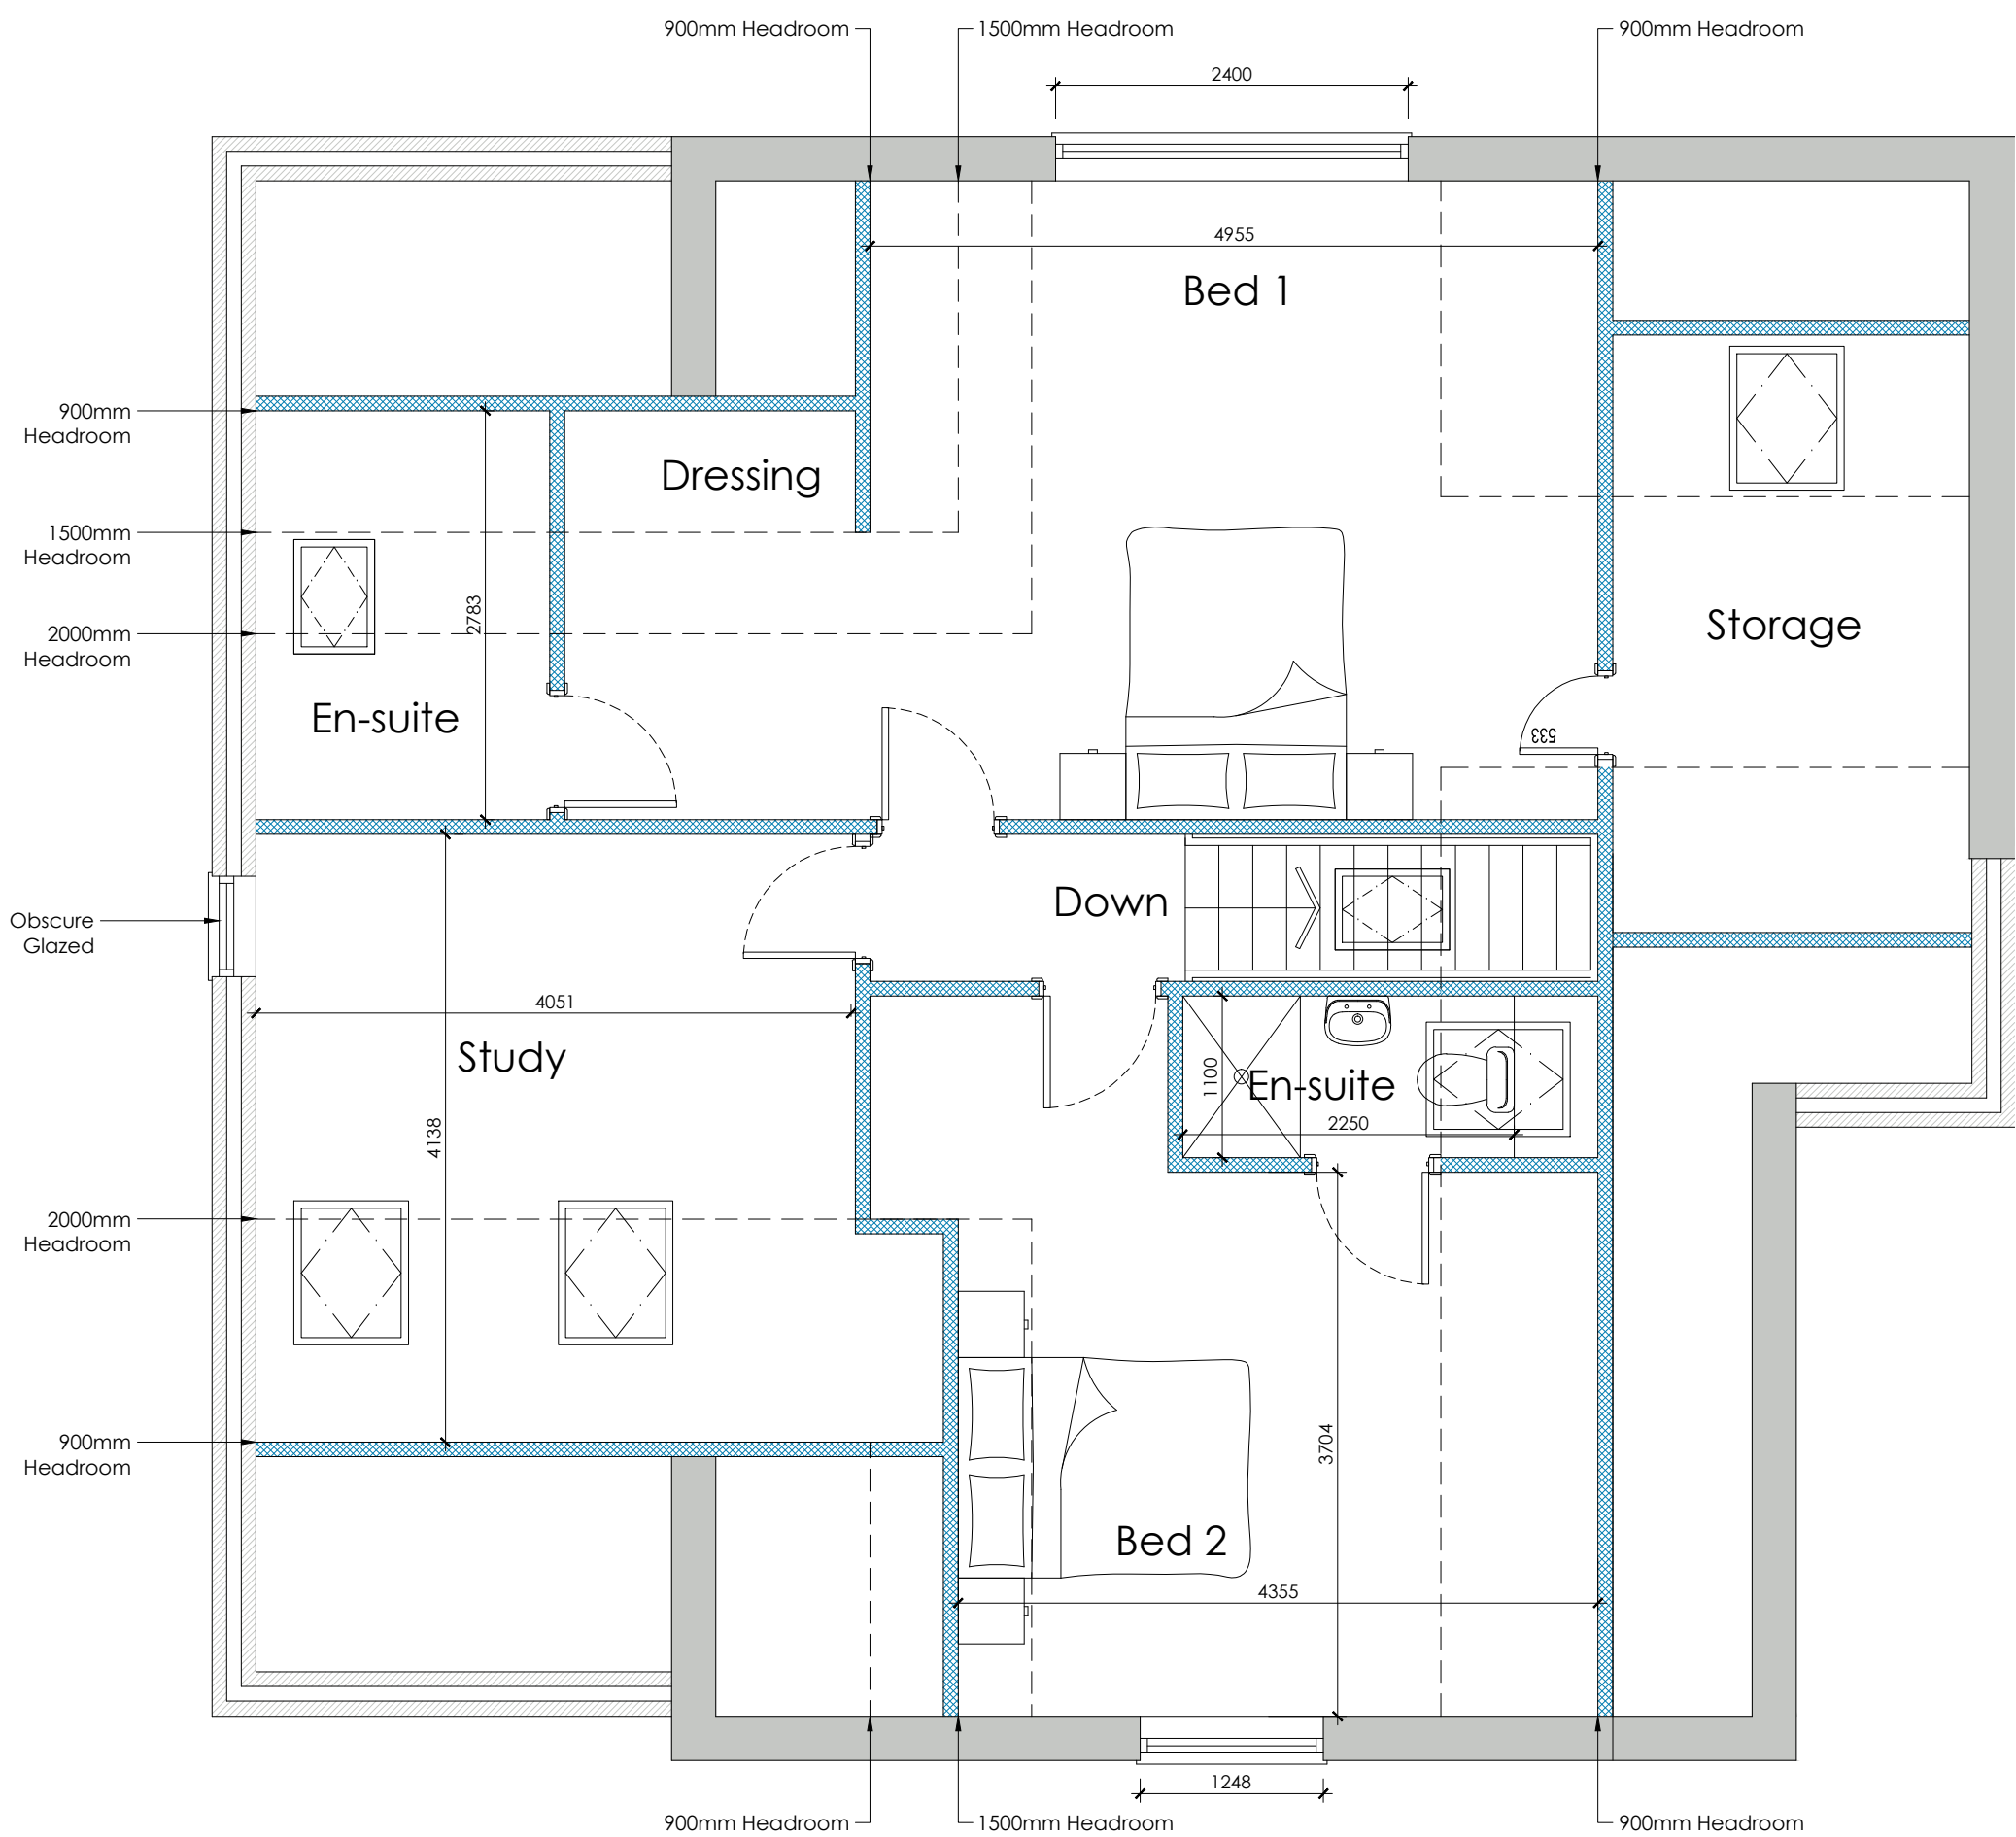

Proposed First Floor Plan
scale 1:50

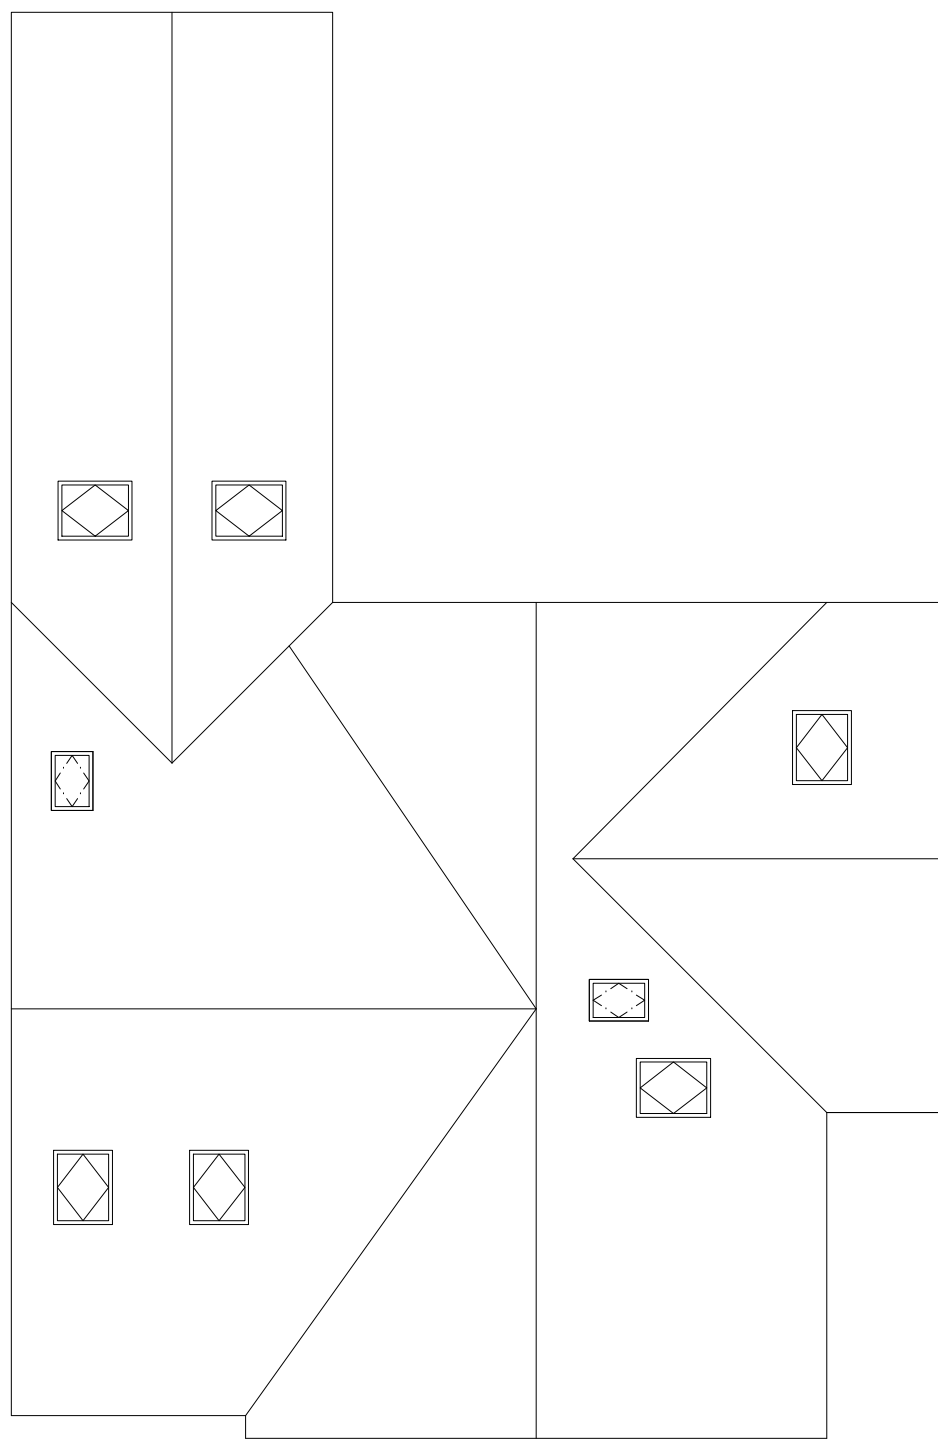

Proposed Roof Plan
scale 1:100

WhiteAgus PARTNERSHIP ARCHITECTURAL SERVICES AND SURVEYORS			8 MORSTON BUSINESS PARK, WHALEY ROAD, BARUGH GREEN, BARNSELY, S75 1HQ Email: info@whiteaguspартnership.co.uk Web: www.whiteaguspартnership.co.uk			Phone: 01226 208482 Fax: 01226 283030		
Project: PROPOSED EXTENSION AT 12, MORTIMER ROAD, CUBLEY PENISTONE, S36 9DF			Client: MR SENIOR			Date: MAY 2017		
Drawing Title: PLANS & ELEVATIONS			Ref: 17-016			Dwg. No. 01		
Date: 23/06/2017 06/07/2017 06/09/2017 06/09/2017 26/09/2017			Suffix: A B C D E			Description: REVISED TO CLIENTS REQUIREMENTS LAYOUT REVISED REVISED FOR PLANNING REVISED TO CLIENTS REQUIREMENTS		
Date: 26/09/2017 08/11/2017			Suffix: F G			Description: REVISED FOR PLANNING REVISED TO CLIENTS REQUIREMENTS		