



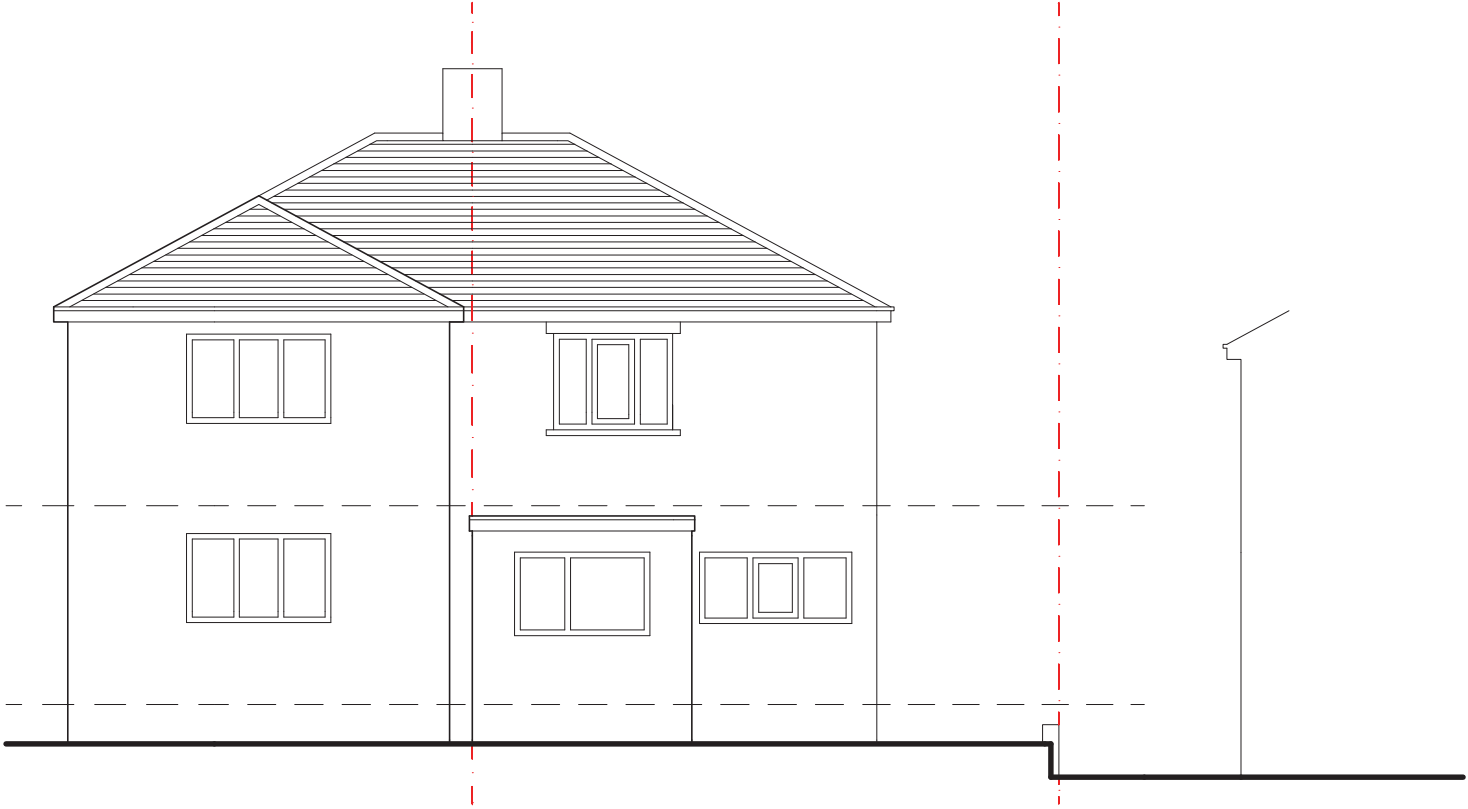

South East Elevation

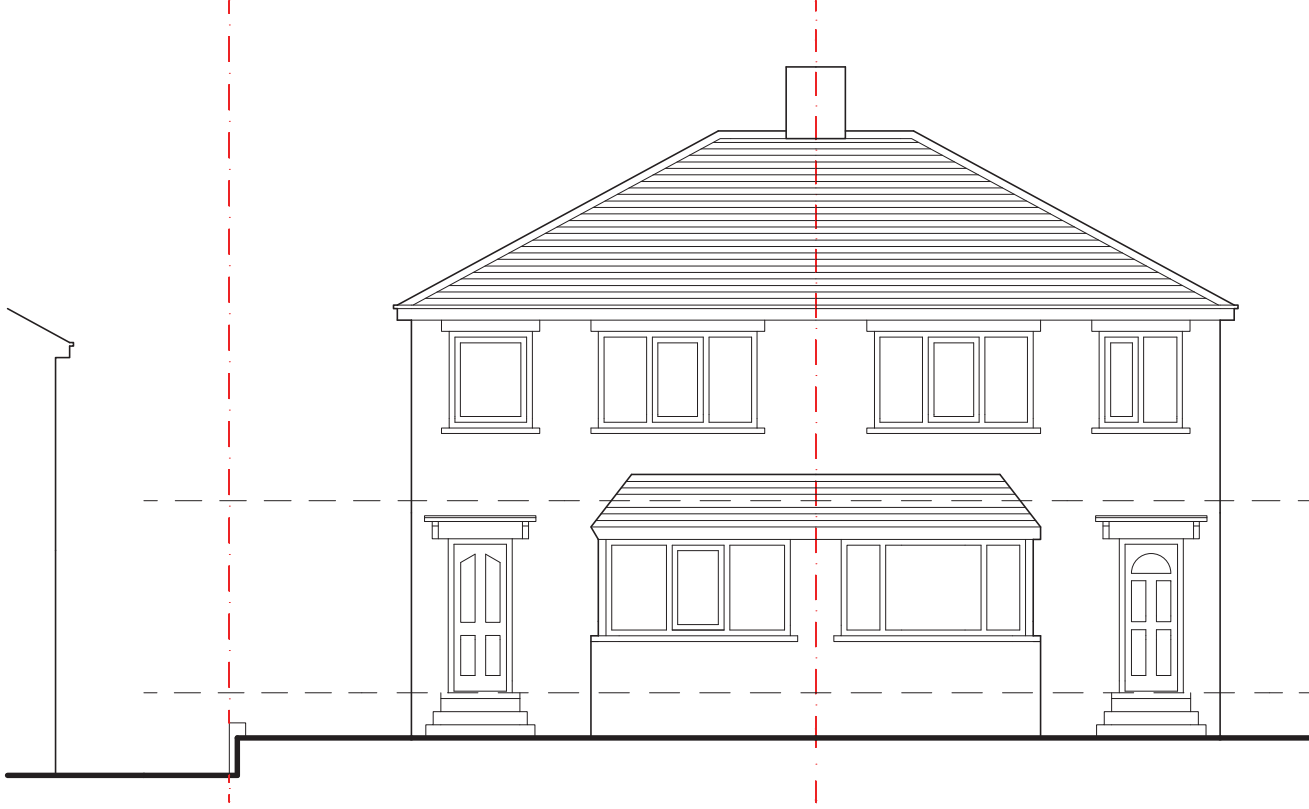

North West Elevation



North East Elevation

william&williams
Architecture | Interiors | Landscapes

52 New North Road, Slaithwaite
Huddersfield, HD7 5BW
07895278581
williamandwilliams@live.co.uk www.williamandwilliams.co.uk

Client:
Mr Mark Taylor

Project Title:
Proposed side and rear extensions at no
69 Wood Walk

Drawing:
Existing Elevations

Scale: 1:100 @ A3	Drawing No: EE/01/13
----------------------	-------------------------

Date Drawn: 14/08/2013	Drawn By: JH
---------------------------	-----------------

Rev: -	Drawing Status: Planning
-----------	-----------------------------