
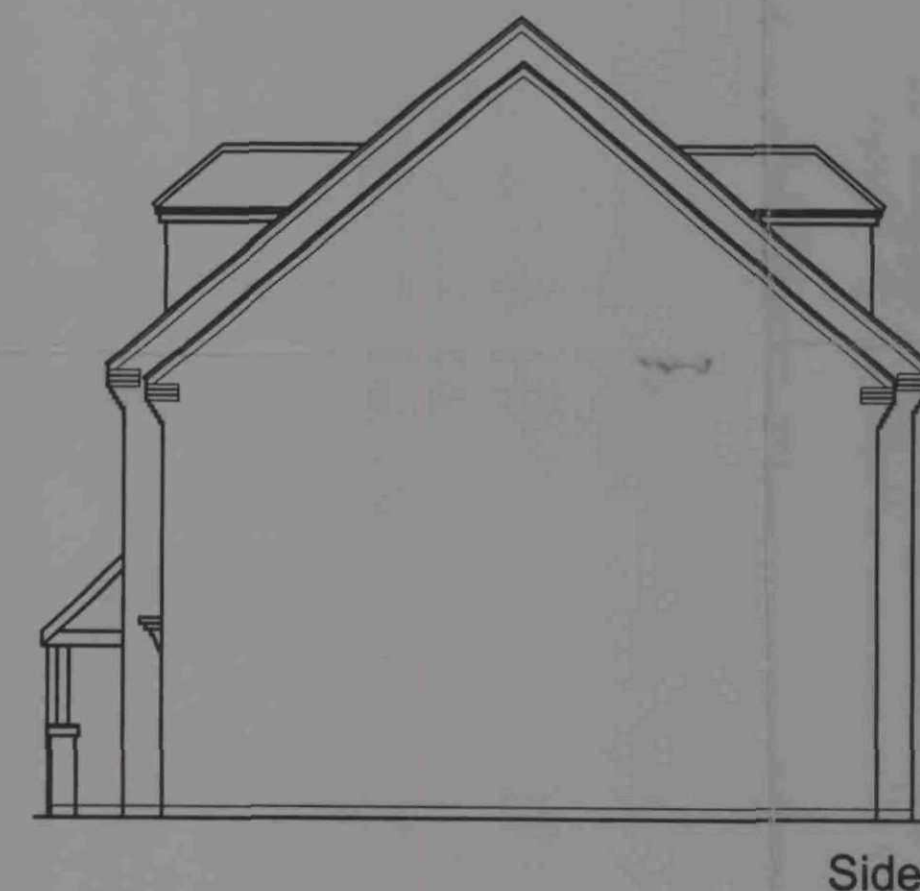
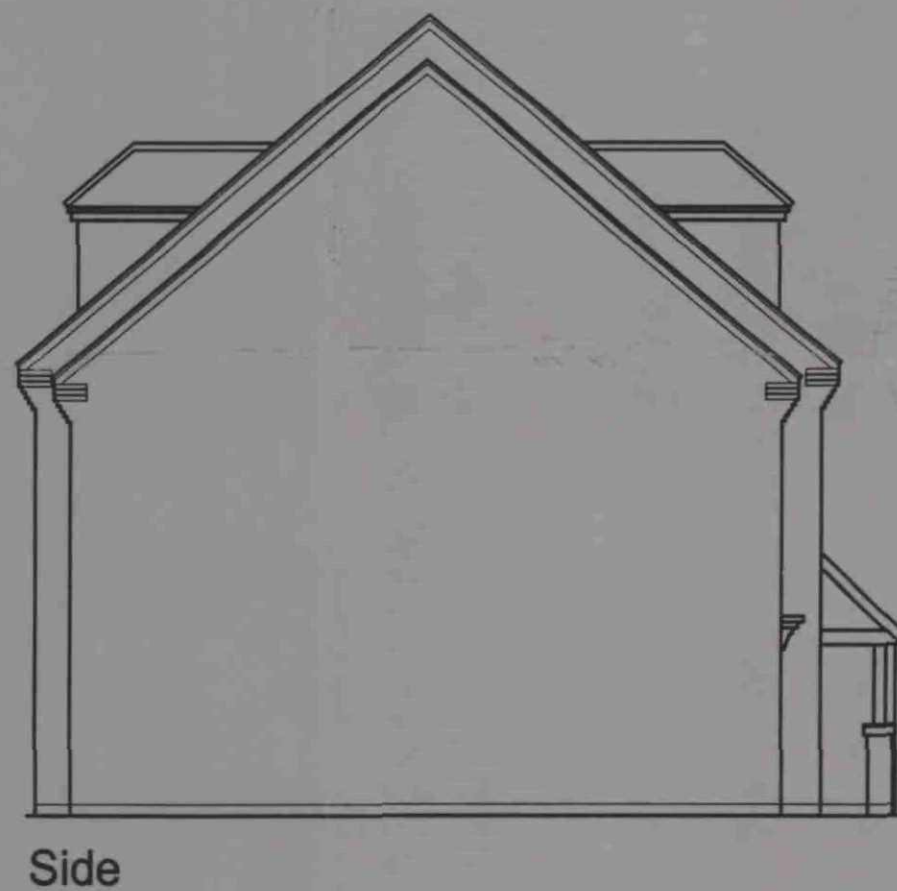
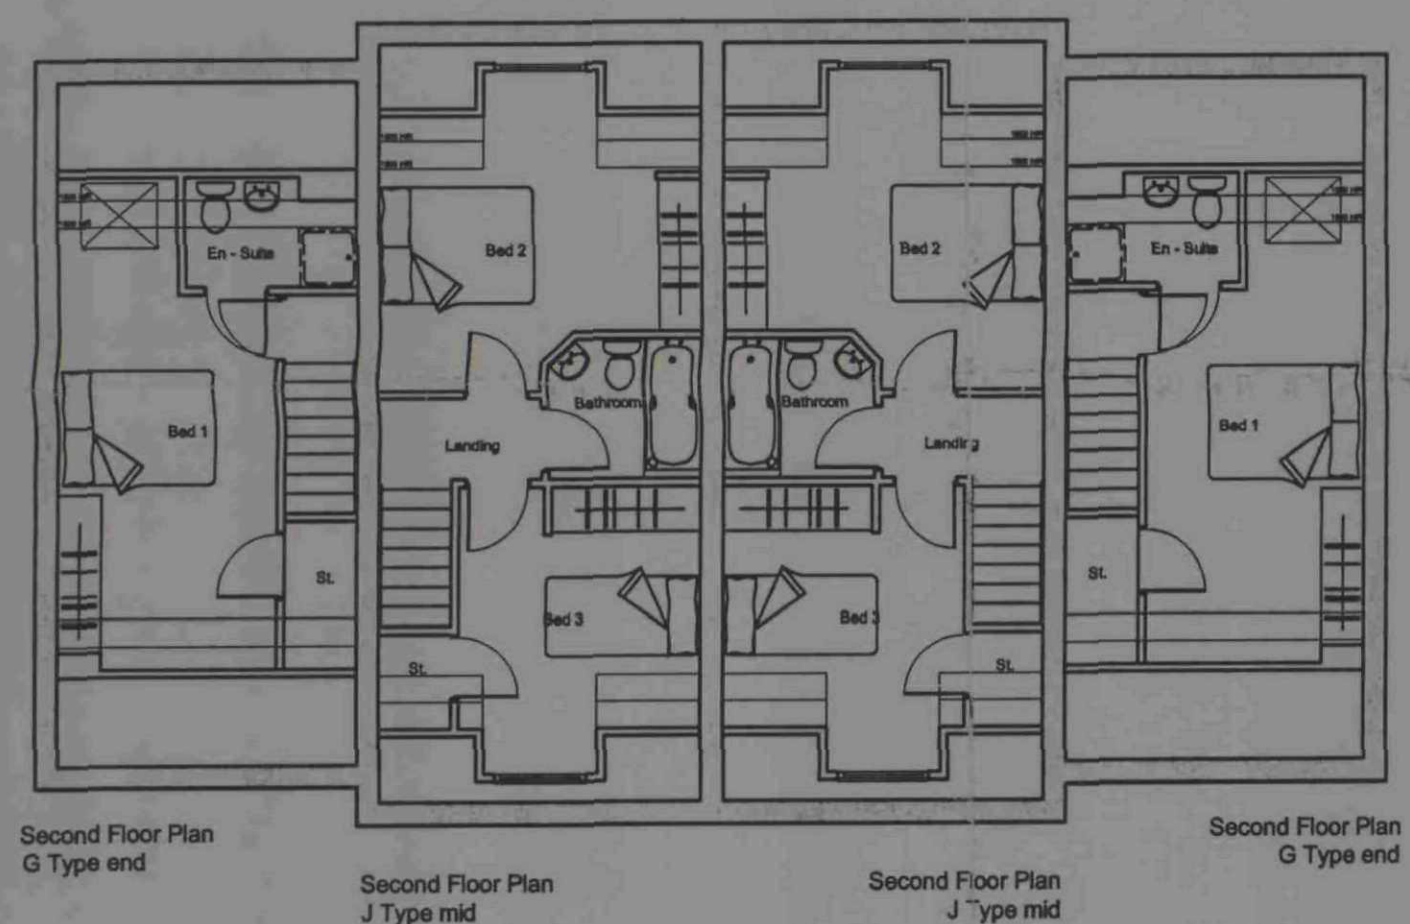
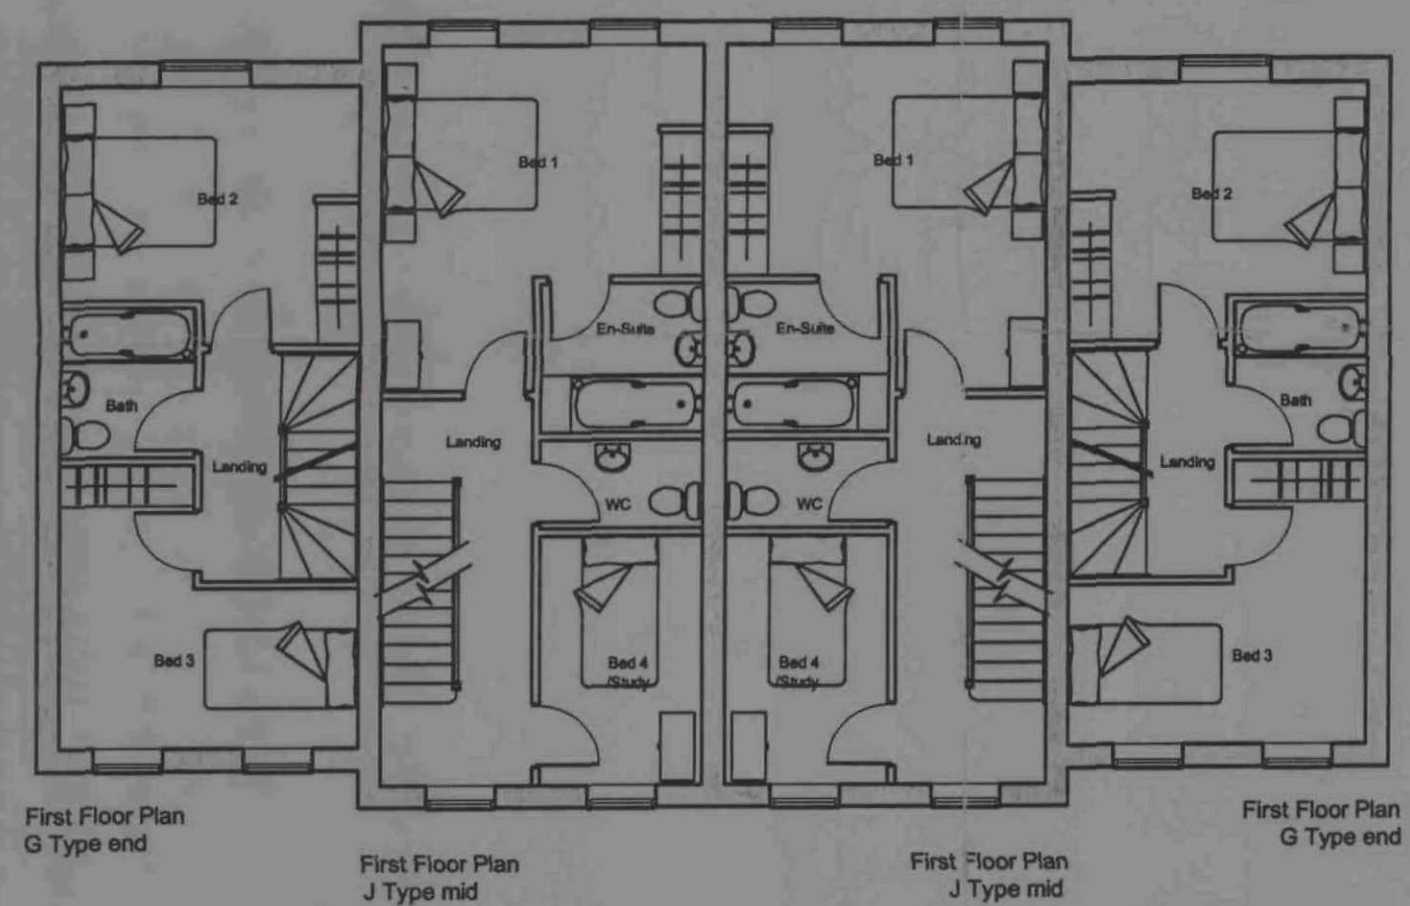


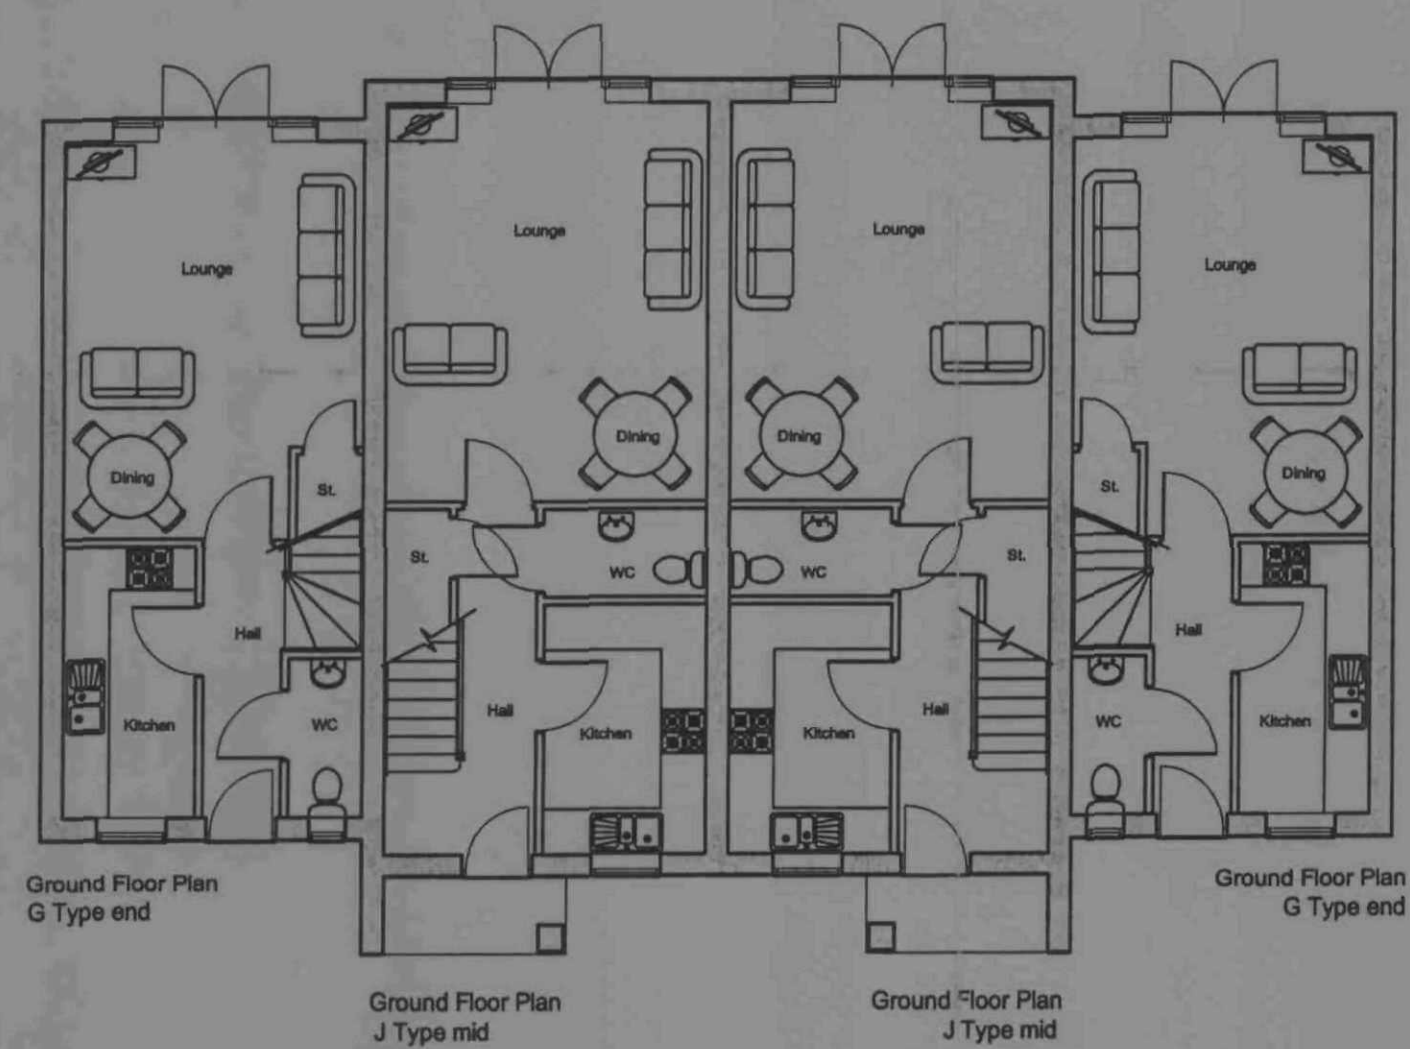

CMR
6 JU

Revision

KSL DESIGN Ltd




17 Hesley Bar Thorpe Hesley
Rotherham S61 2PP
TEL/FAX. 0114 2966616 MOB 07968 450454
email. karl.leatham@blueyonder.co.uk

client
Richard Ryder Partnership


project
Church Street,
Brierley

title
Planning Drawings
Plots 1-4, 10-13, 25-28

scale date dwg no. revision
1:500 March 08 RR/BY-02

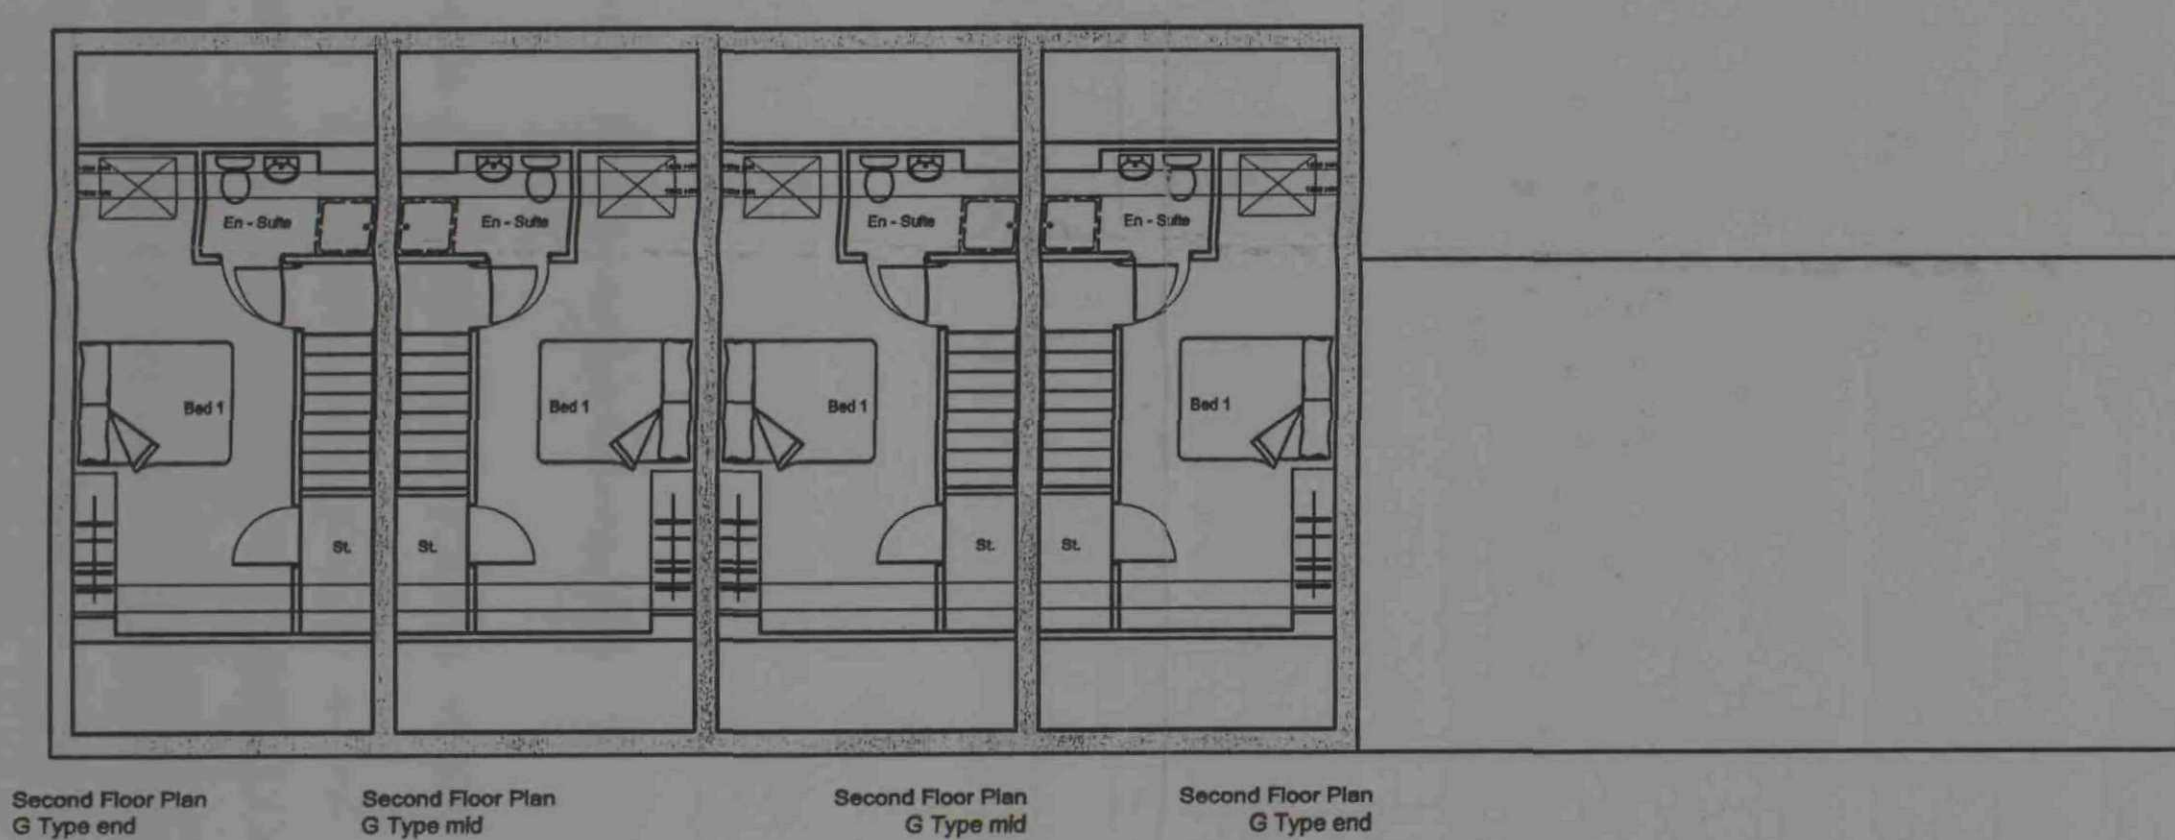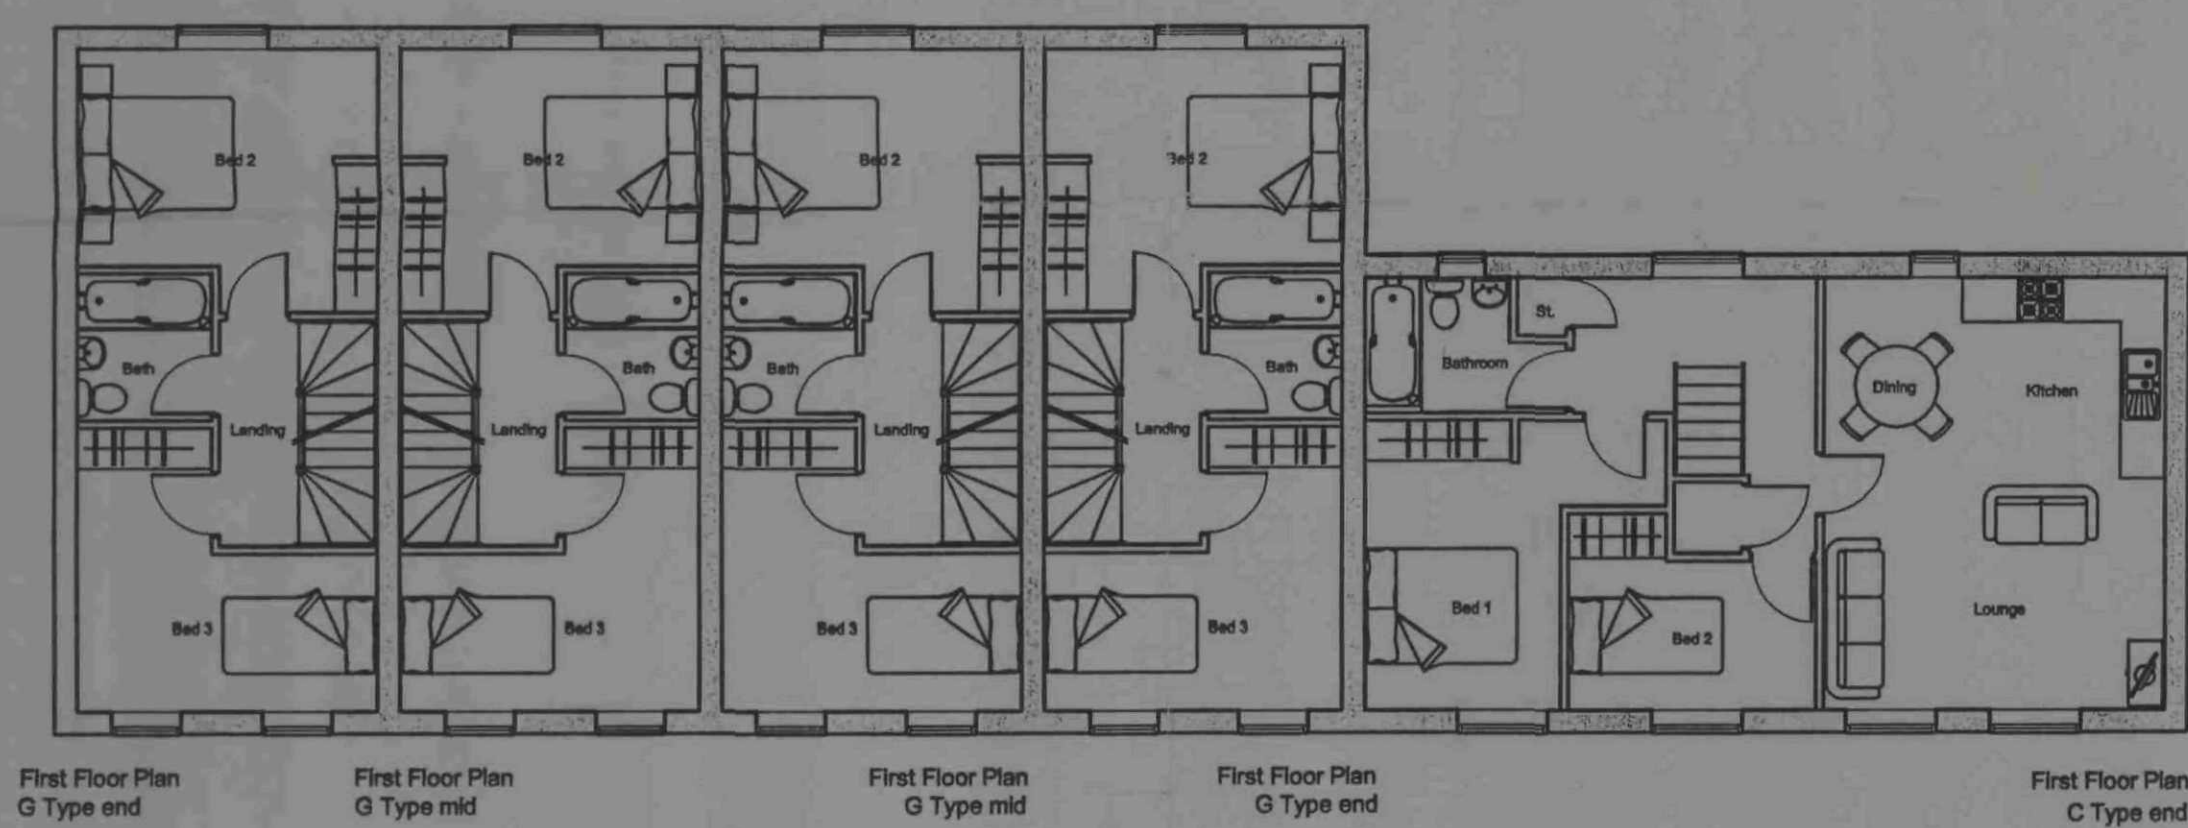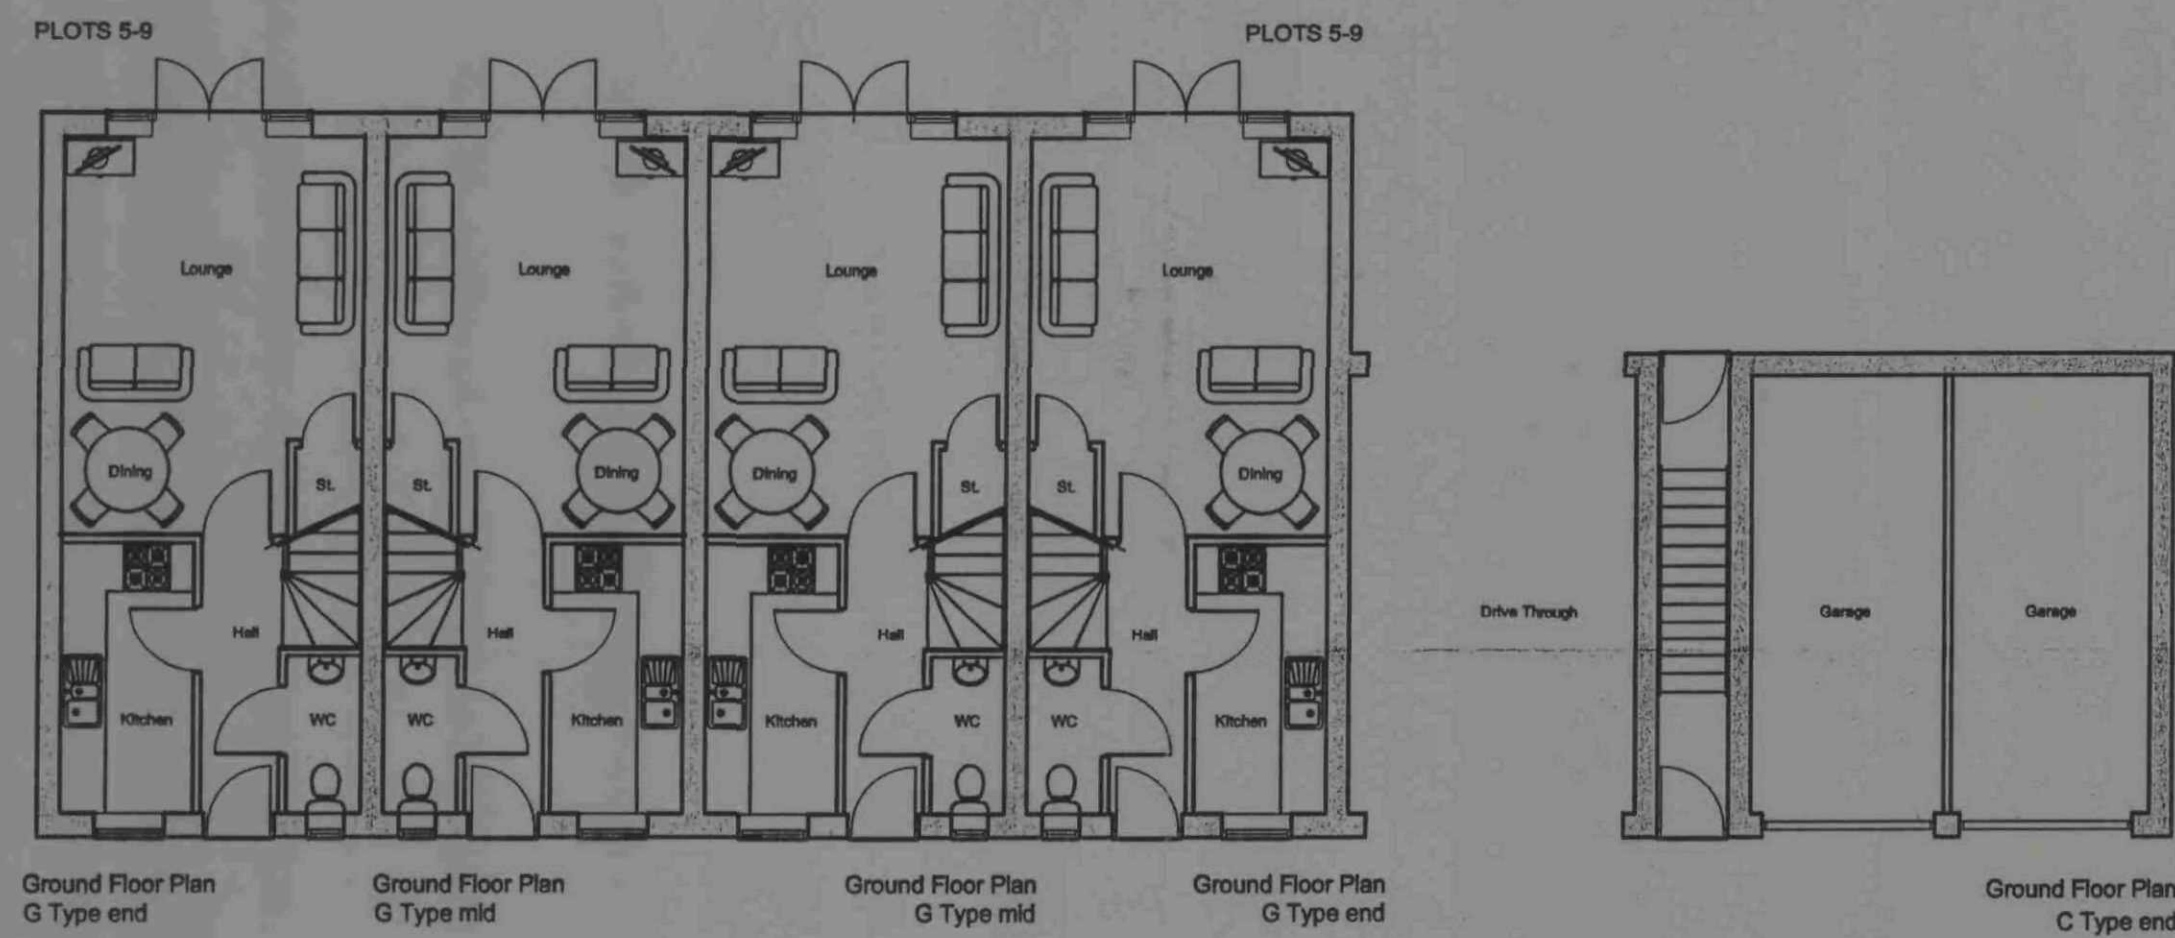

PLOTS 5-9

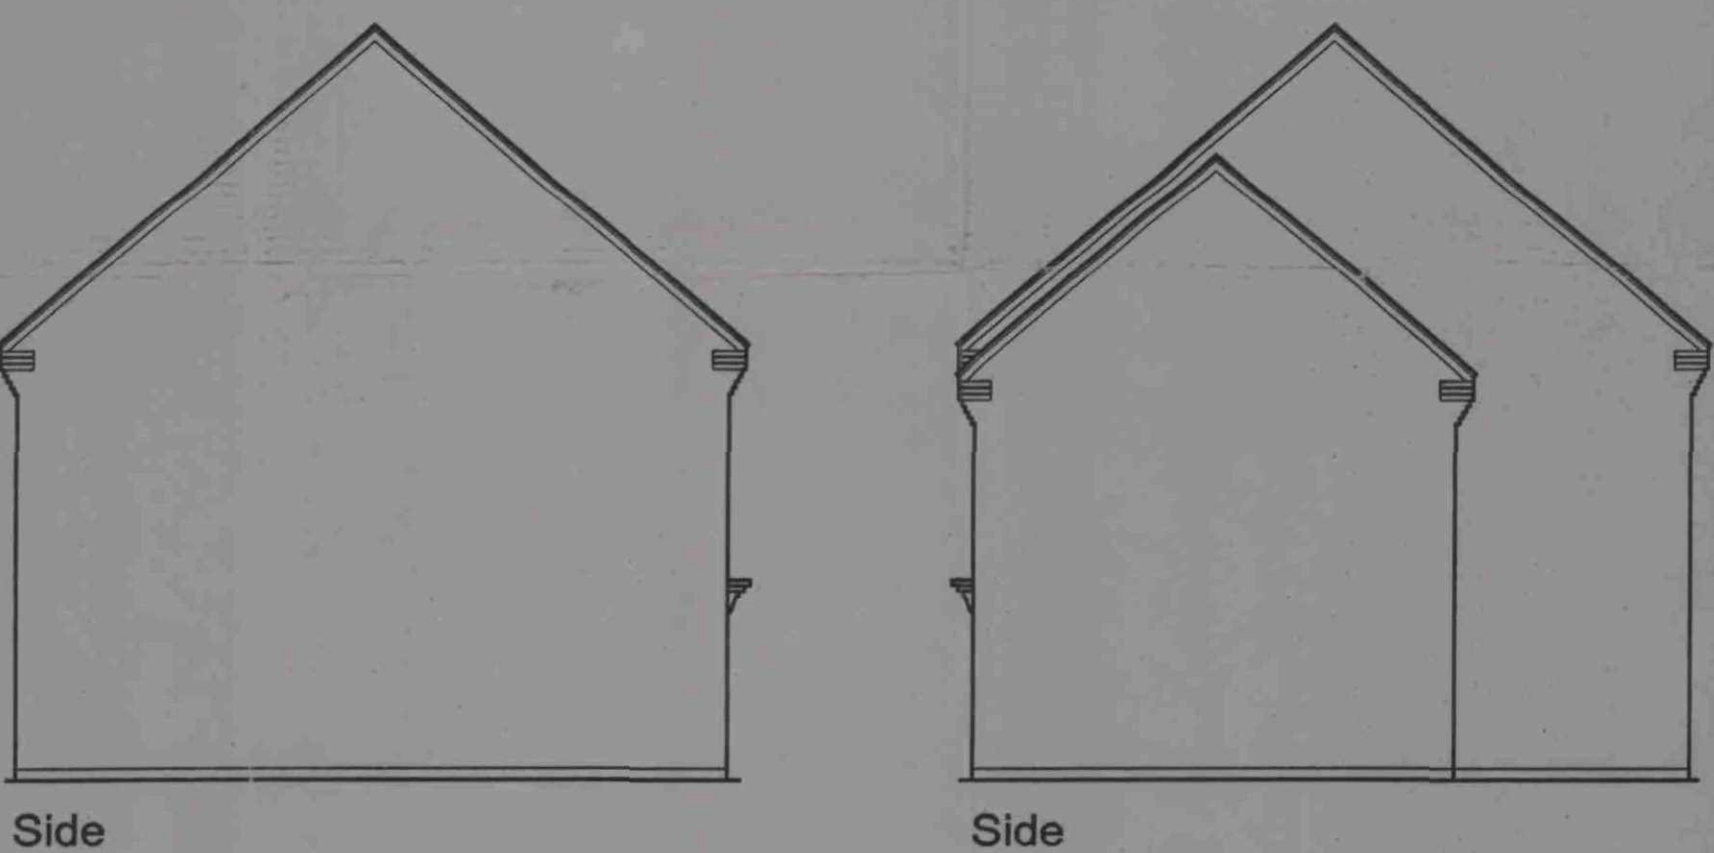

CMR
18 JUN 2008

Revision

KSL DESIGN Ltd

17 Hesley Bar Thorpe Hesley
Rotherham S61 2PP
TEL/FAX. 0114 2966616 MOB 07968 450454
email. karl.leatham@blueyonder.co.uk


client
Richard Ryder Partnership

project
Church Street,
Brierley


title
Planning Drawings
Plots 5-9

scale date dwg no. revision
1:500 March 08 RR/BY-03


PLOTS 14-15

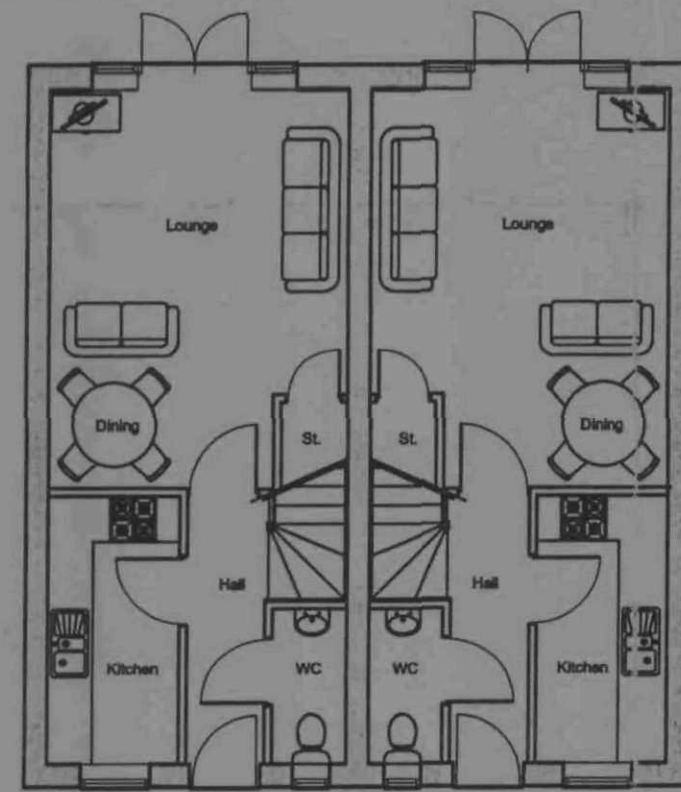

Ground Floor Plan
G Type end

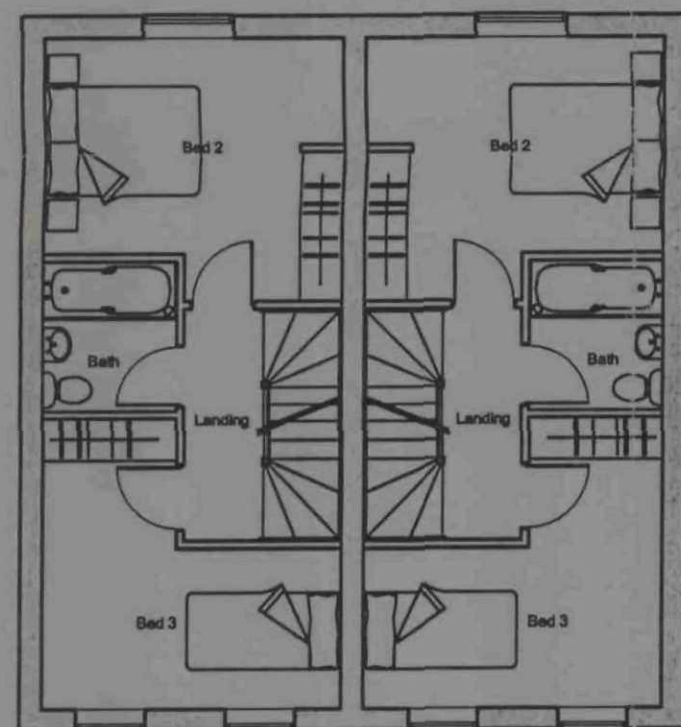

First Floor Plan
G Type end

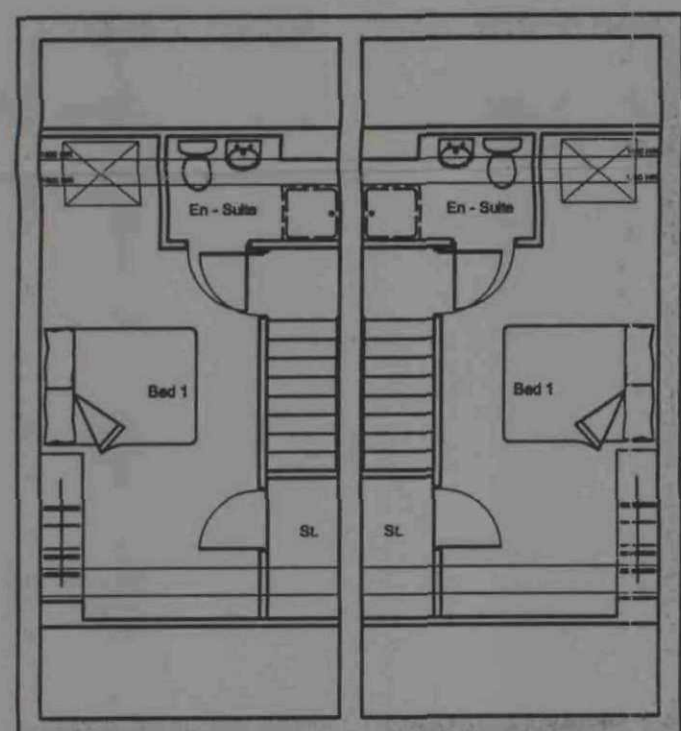

Second Floor Plan
G Type end


PLOTS 14-15




Front
G Type end



Rear

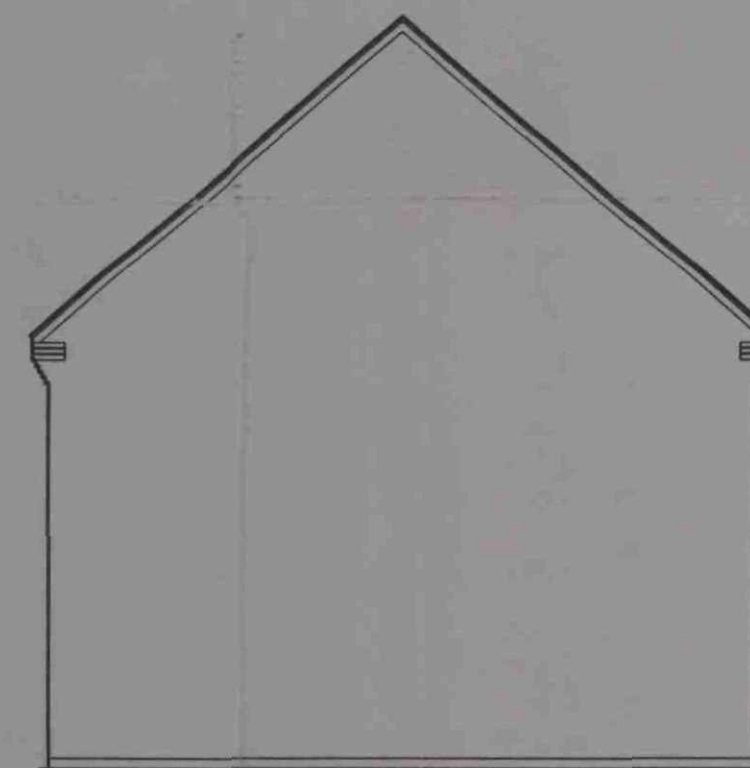

Side

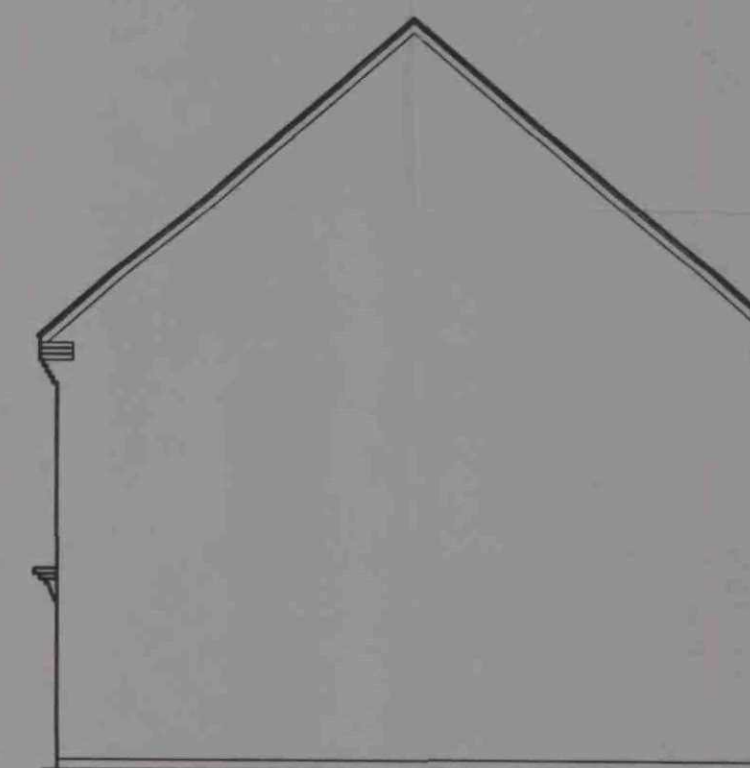

CMR
6 JUN 2008

Revision

KSL DESIGN Ltd

17 Hesley Bar Thorpe Hesley
Rotherham S61 2PP
TEL/FAX. 0114 2966616 MOB 07968 450454
email. karl.leatham@blueyonder.co.uk

client

Richard Ryder Partnership


project

Church Street,
Brierley





title

Planning Drawings
Plots 14-15

scale	date	dwg no.	revision
1:500	March 08	RR/BY-04	

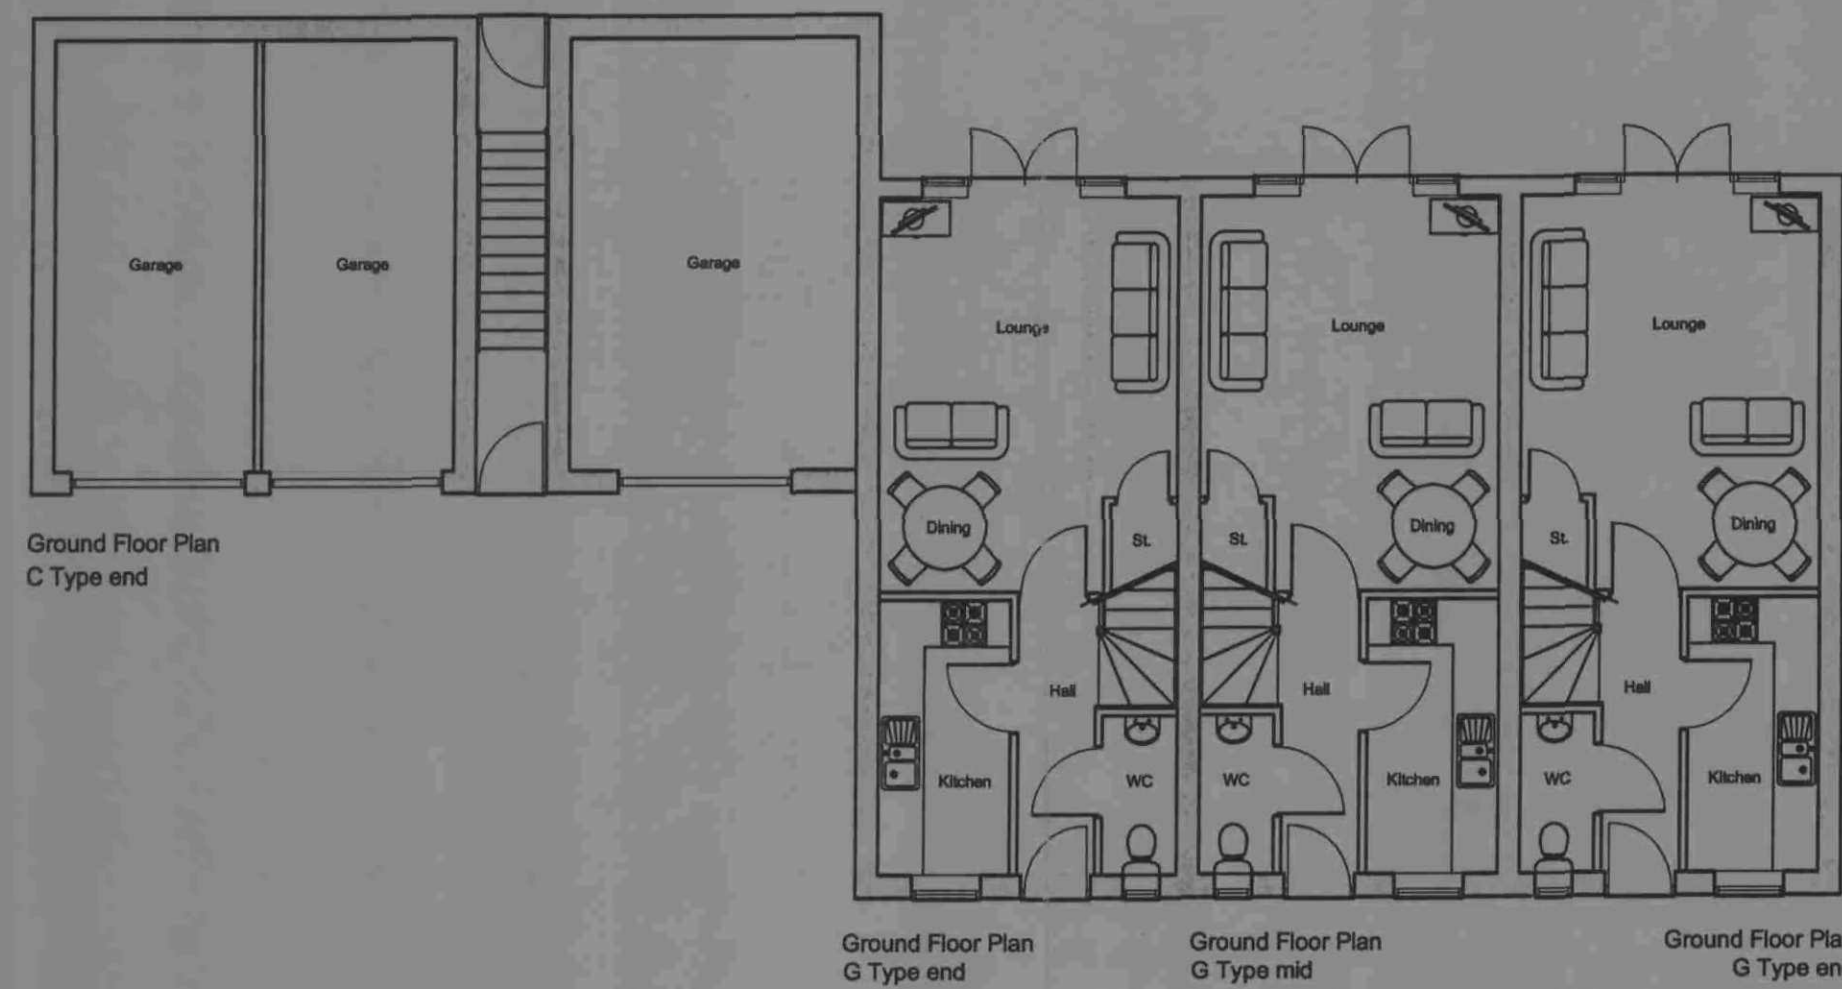

PLOTS 16-19

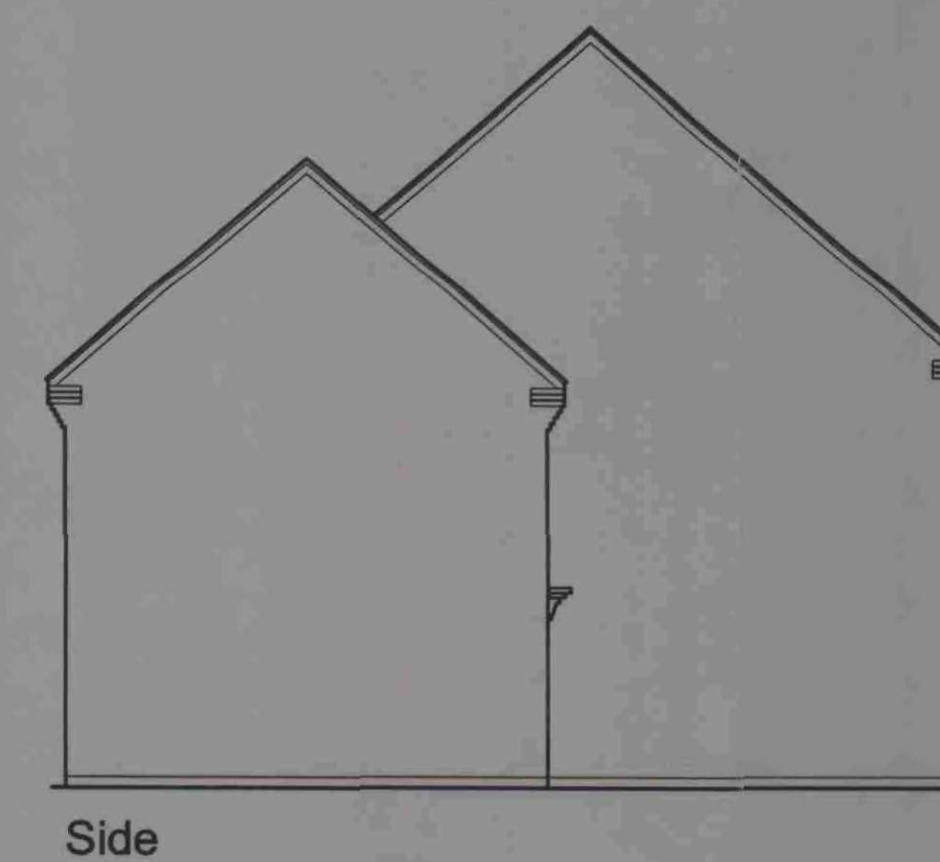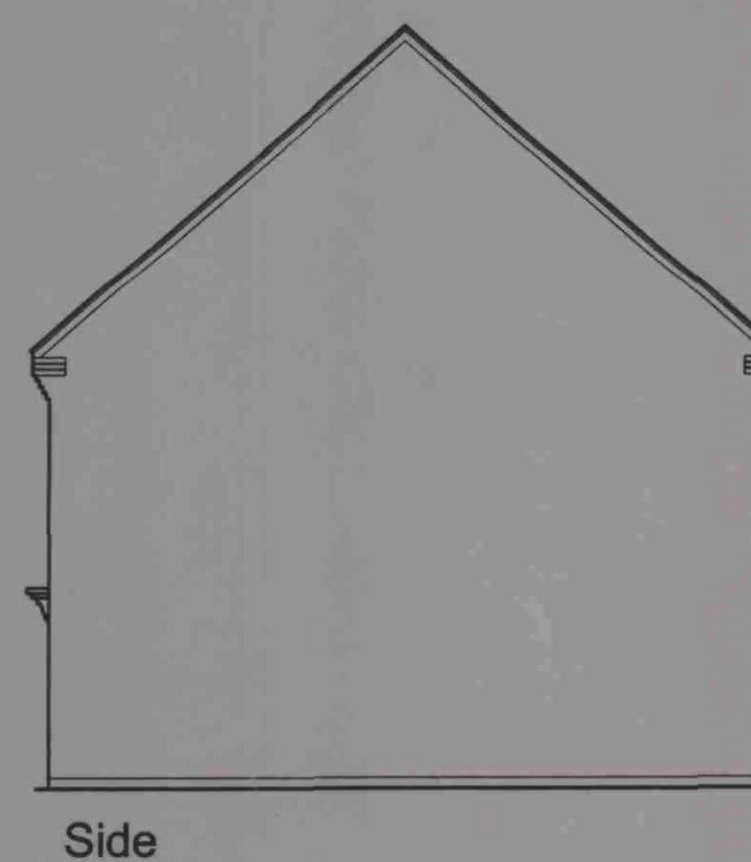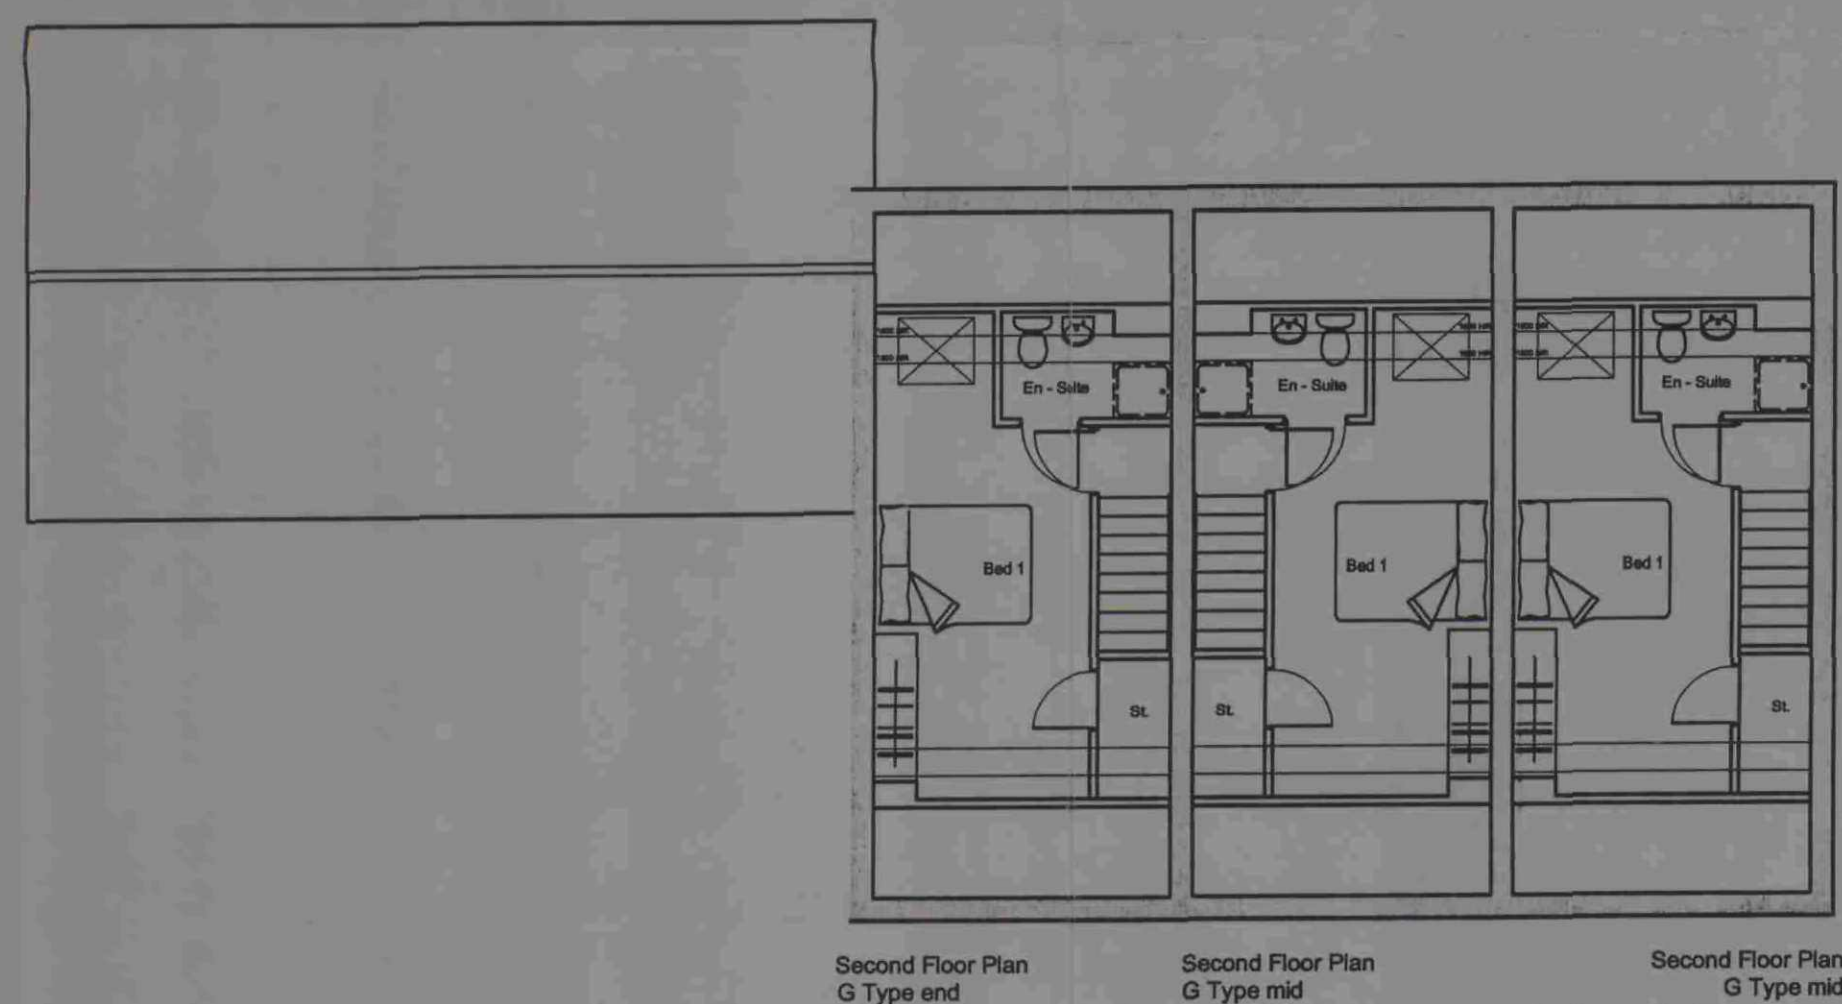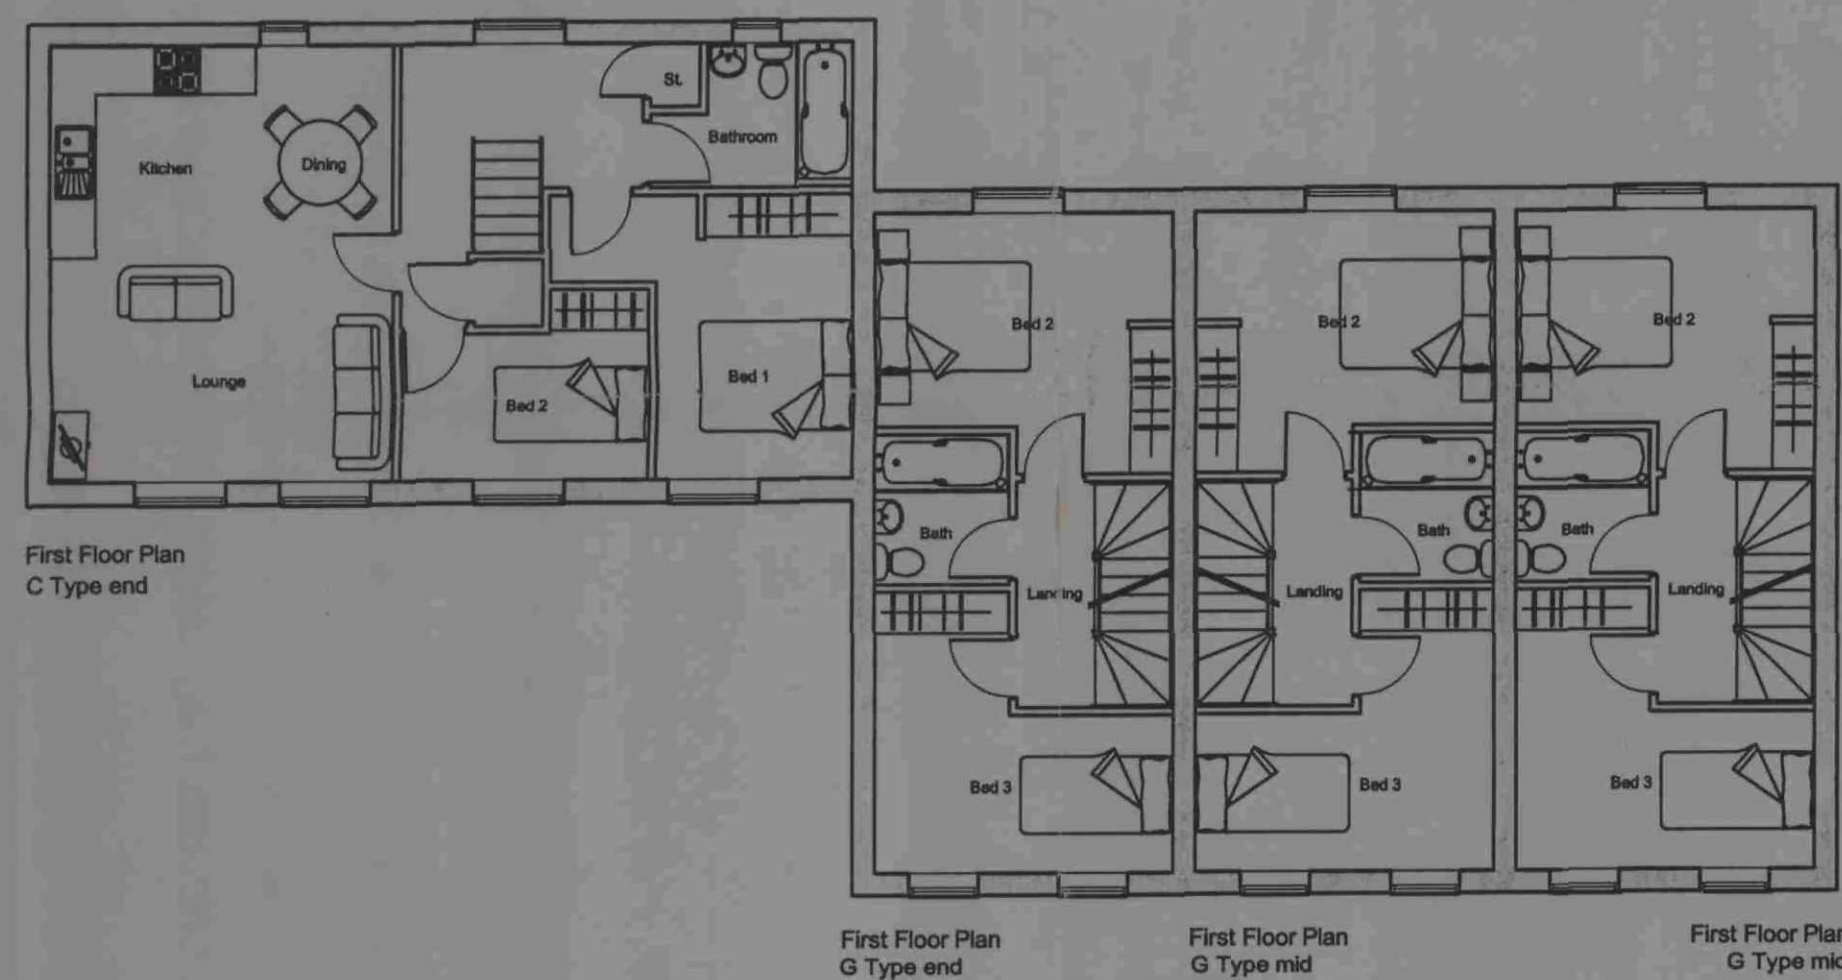

CMR
JUN 2008

Revision

KSL DESIGN Ltd

17 Hesley Bar Thorpe Hesley
Rotherham S61 2PP
TEL/FAX. 0114 2966616 MOB 07968 450454
email. karl.leatham@blueyonder.co.uk


client
Richard Ryder Partnership

project
Church Street,
Brierley


title
Planning Drawings
Plots 16-19

scale date dwg no. revision
1:500 March 08 RR/BY-05


PLOTS 20-24/29-33

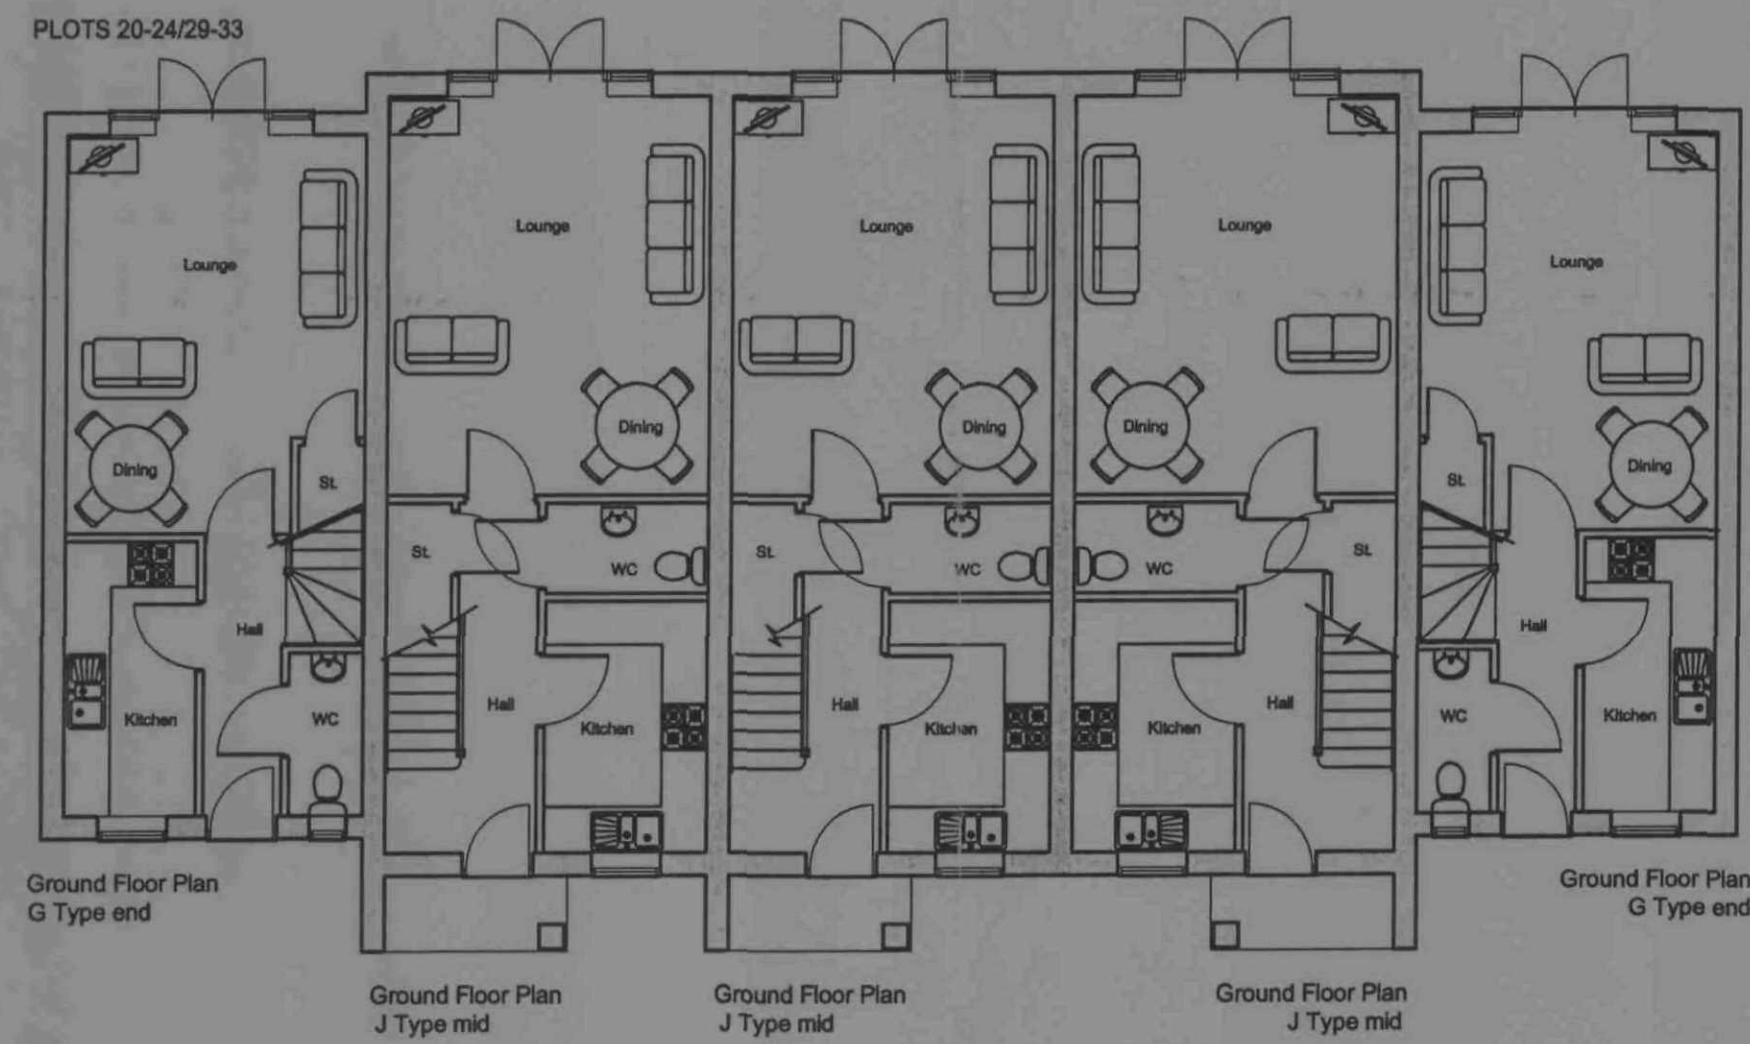

PLOTS 20-24/29-33


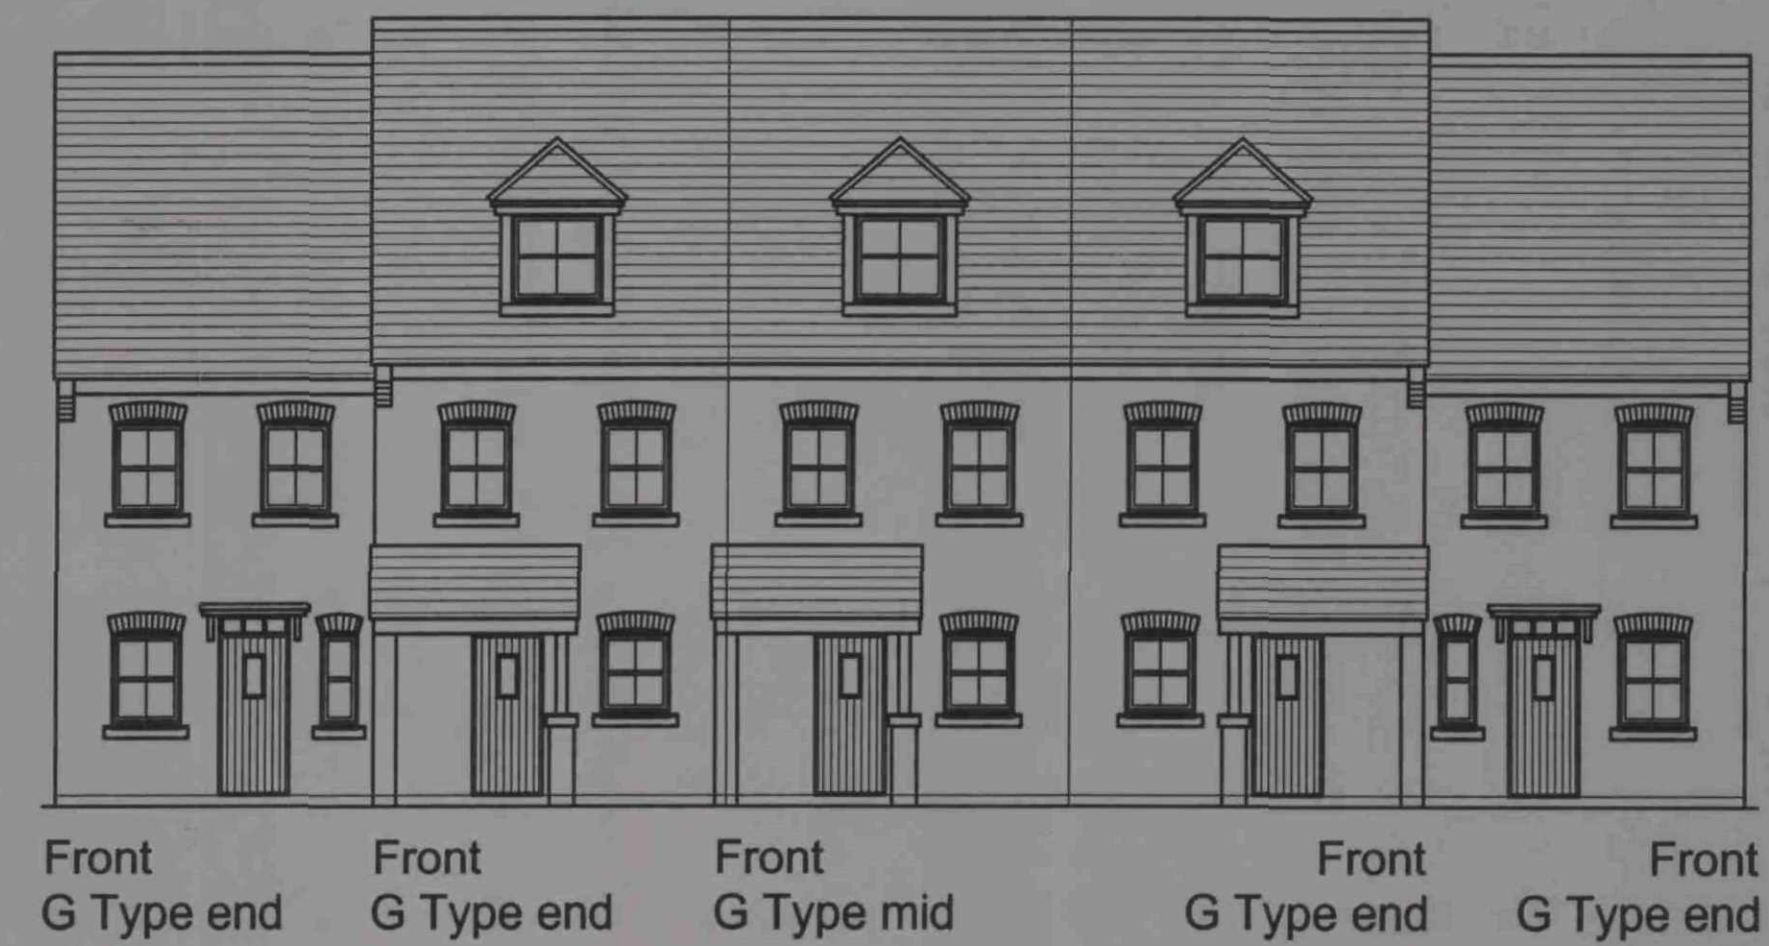


PLOTS 1-4 / 10-13 / 25-28

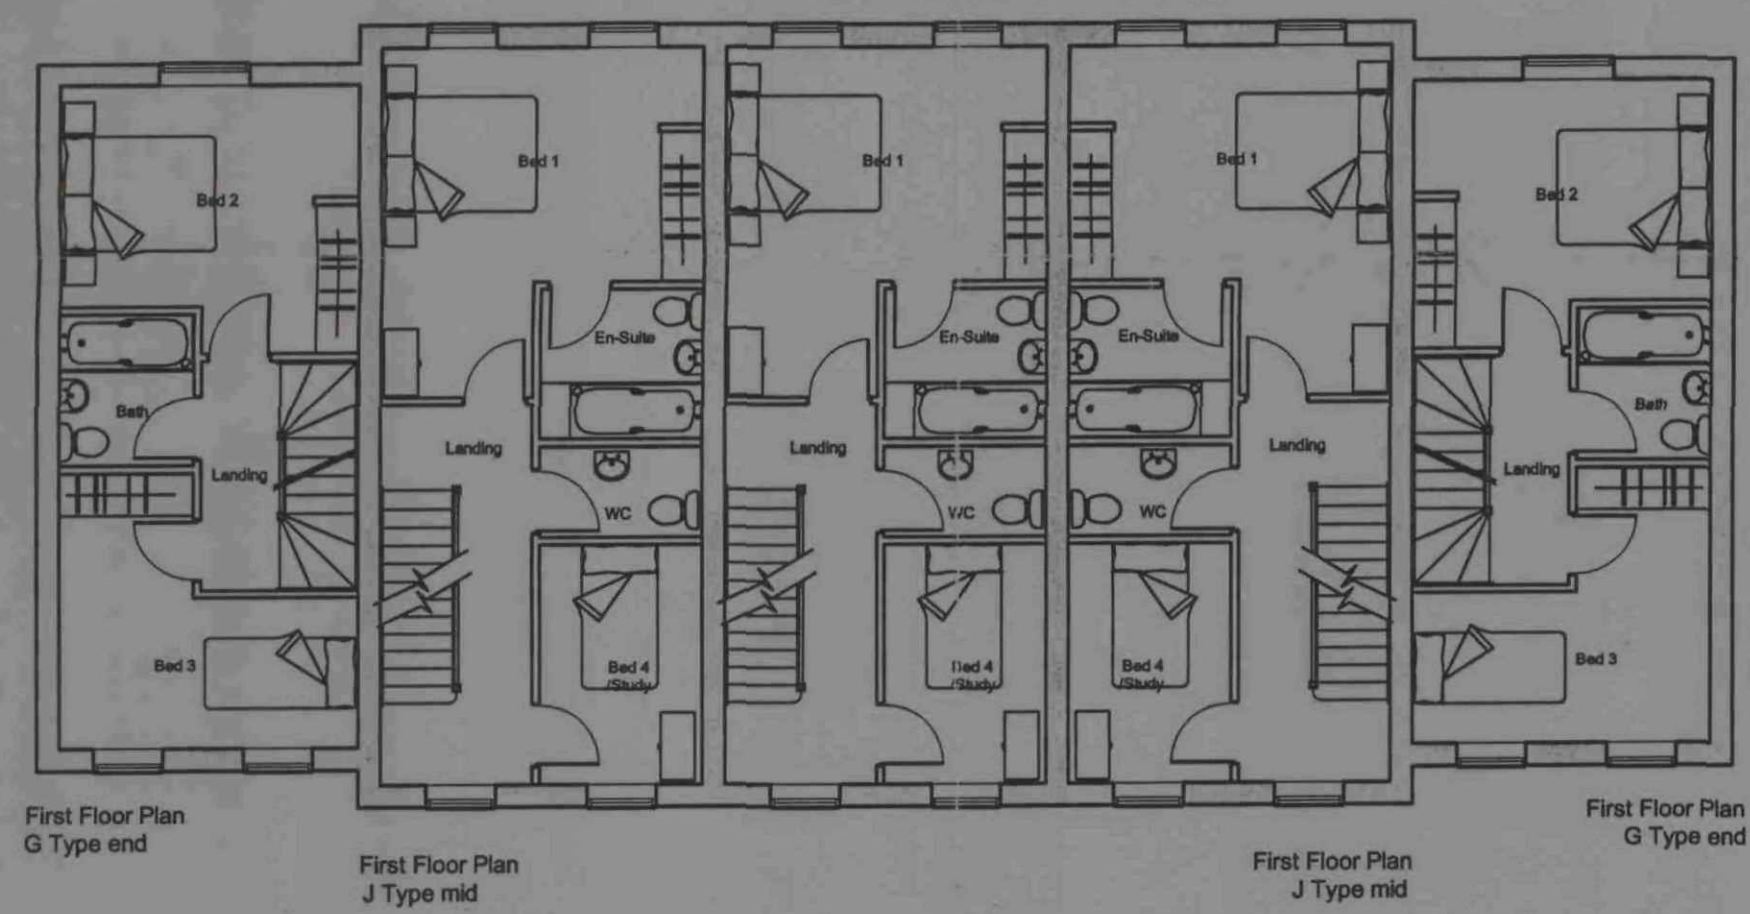


Rear

PLOTS 1-4 / 10-13 / 25-28

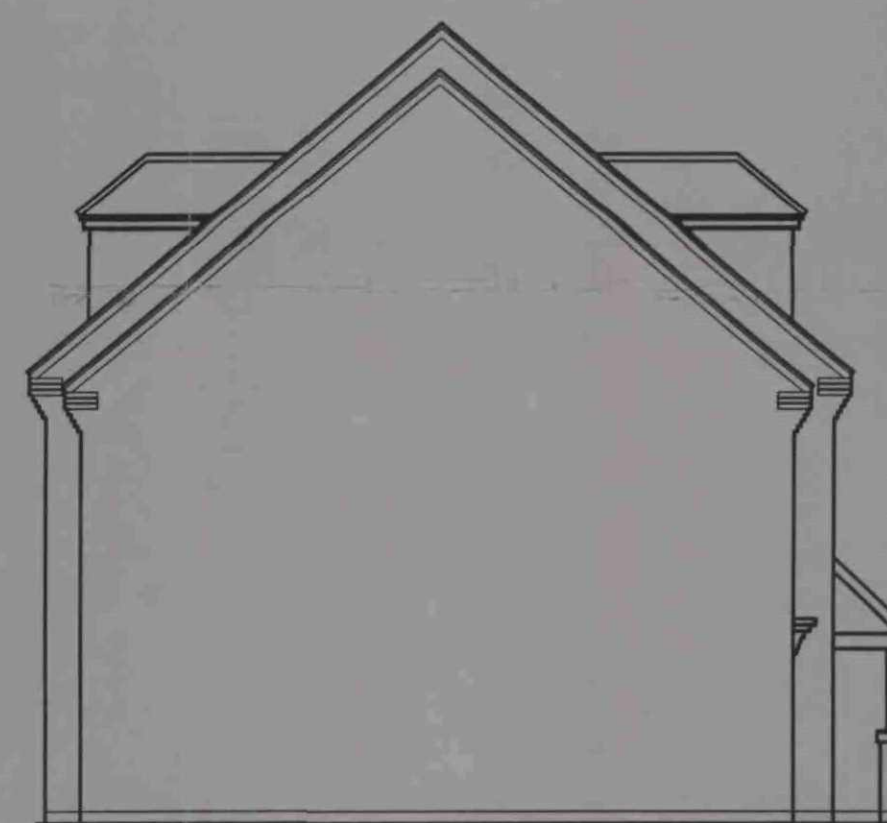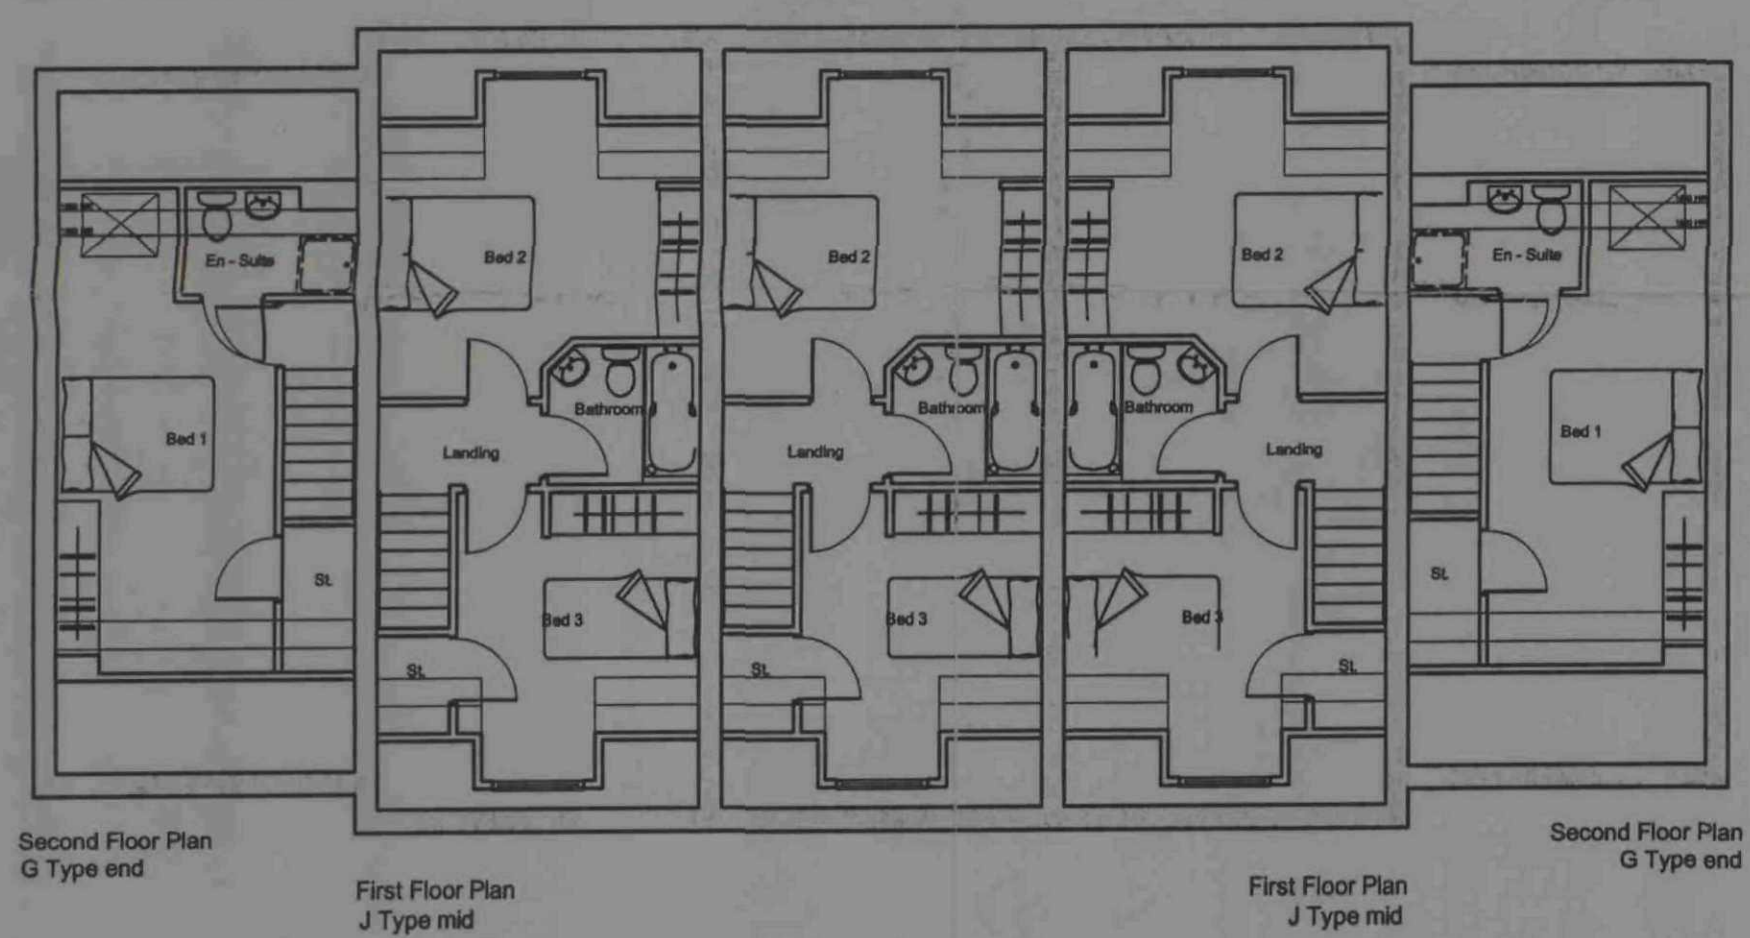

Side

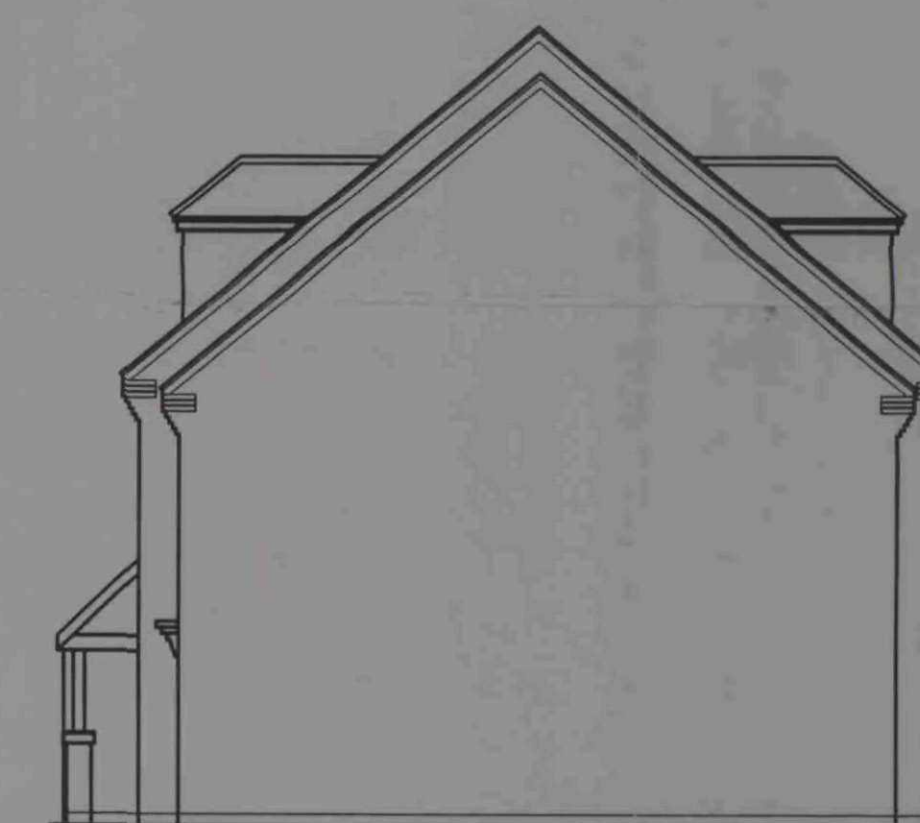

Side

CMR
16 JUN 2008

Revision

KSL DESIGN Ltd

17 Hesley Bar Thorpe Hesley
Rotherham S61 2PP
TEL/FAX. 0114 2966616 MOB 07968 450454
email. karl.leatham@blueyonder.co.uk

client

Richard Ryder Partnership

project





Church Street,
Brierley

title


Planning Drawings
Plots 20-24, 29-33

scale date dwg no. revision
1:500 March 08 RR/BY-06

PLOTS 34-40

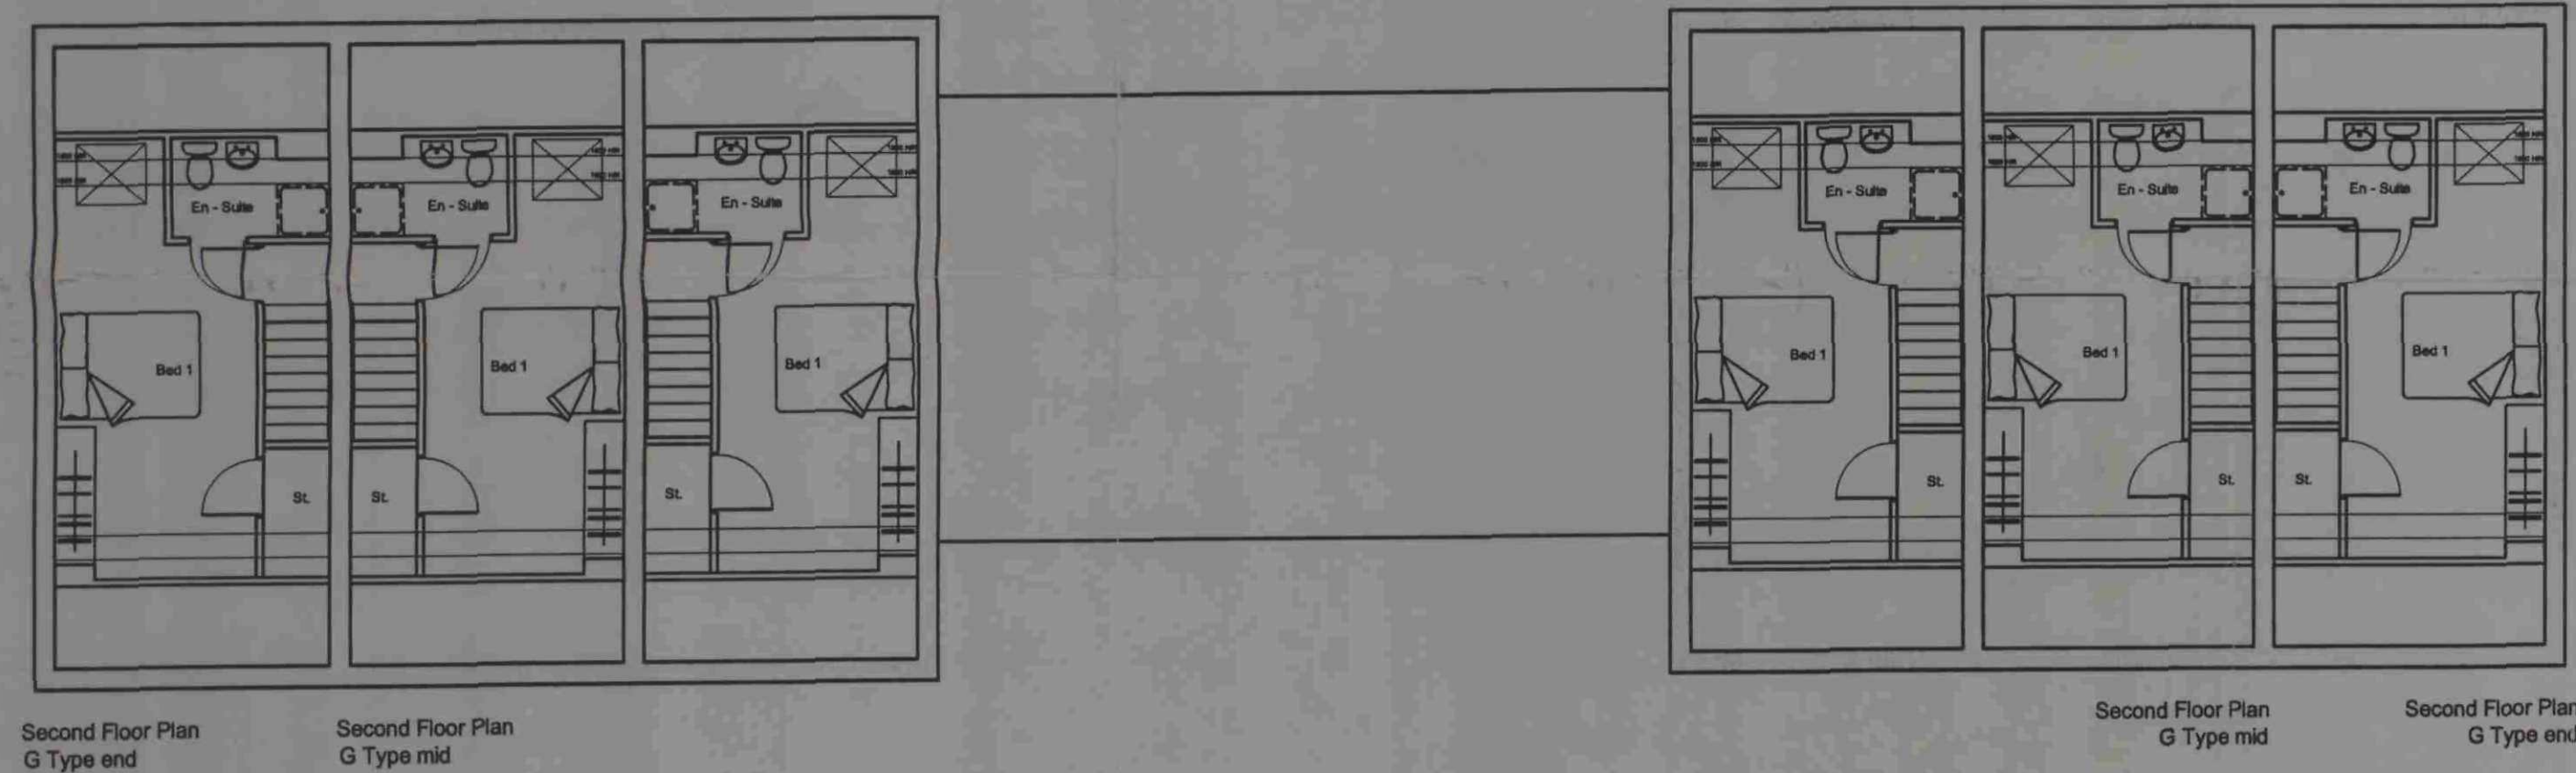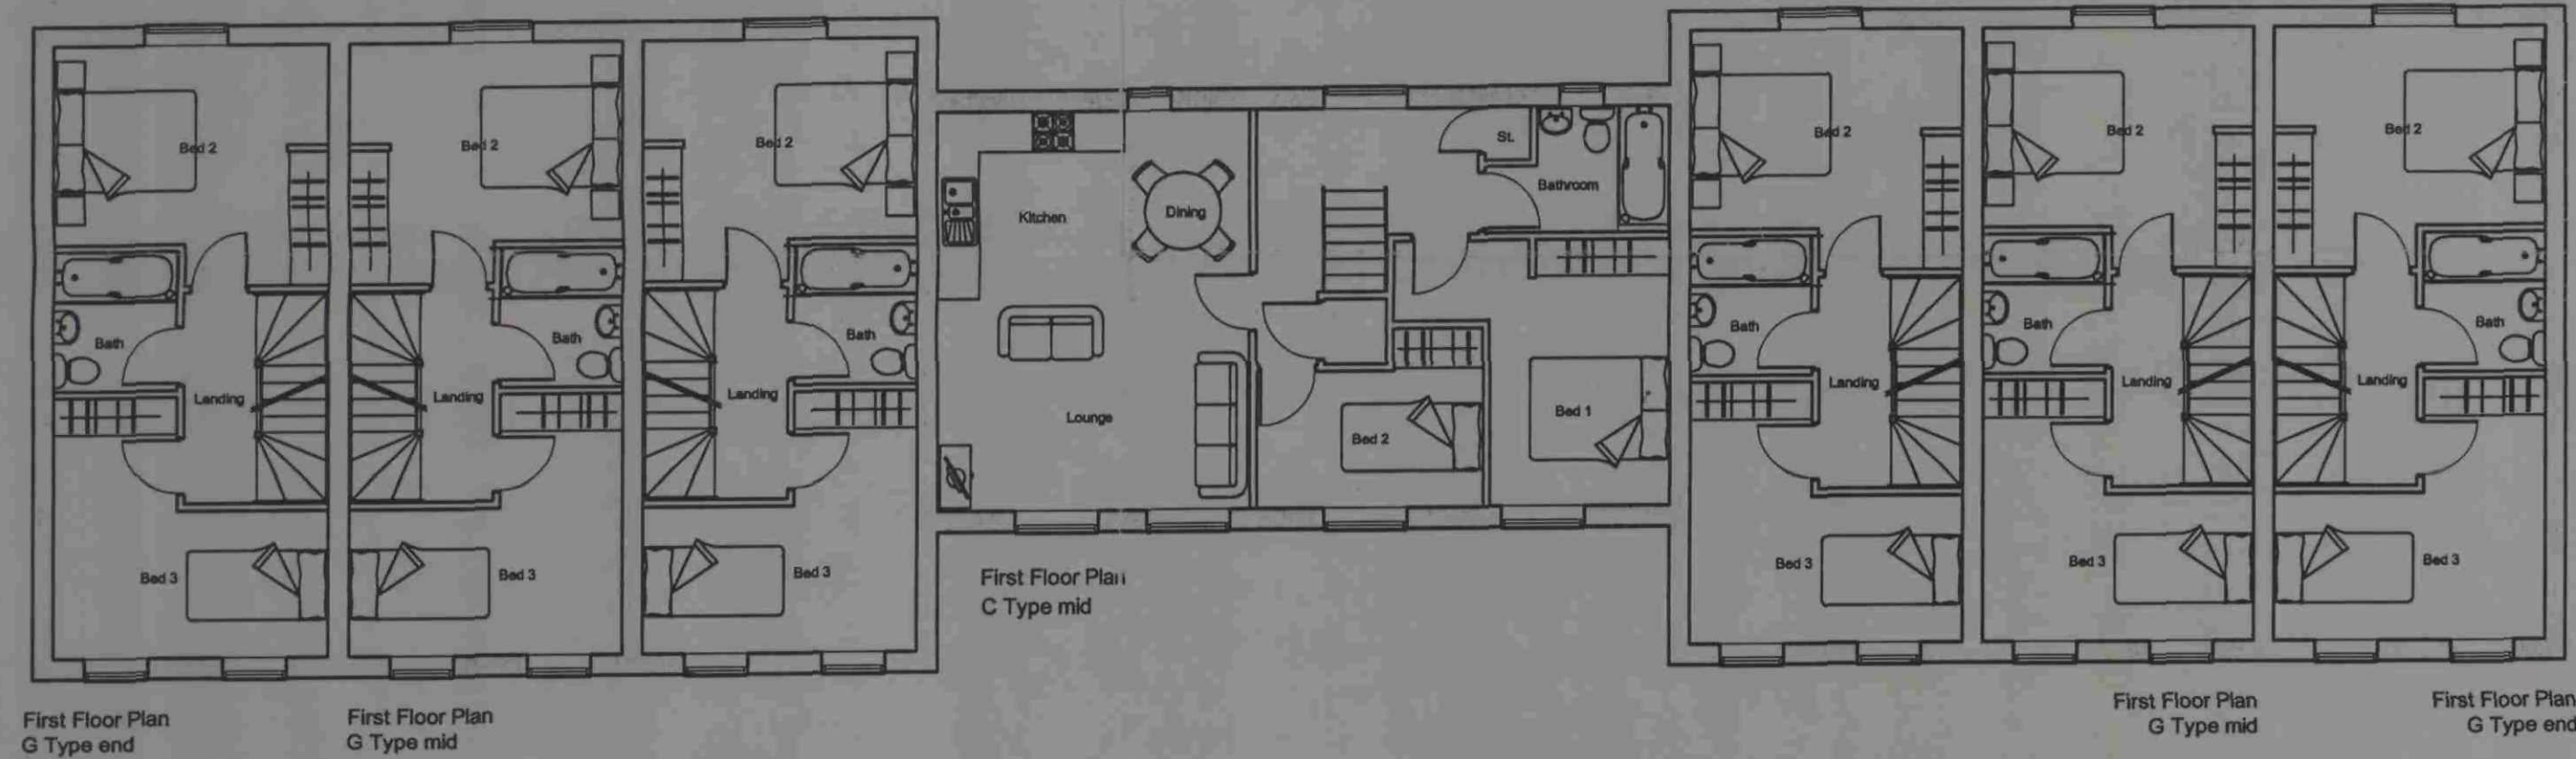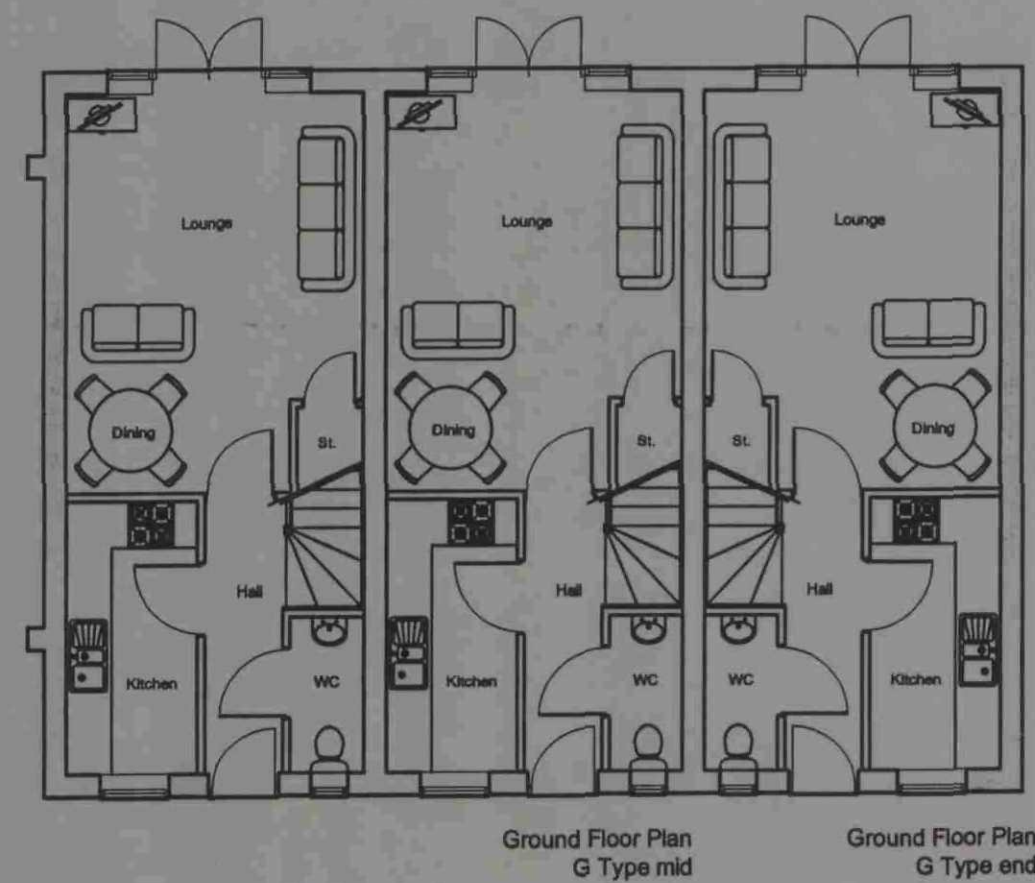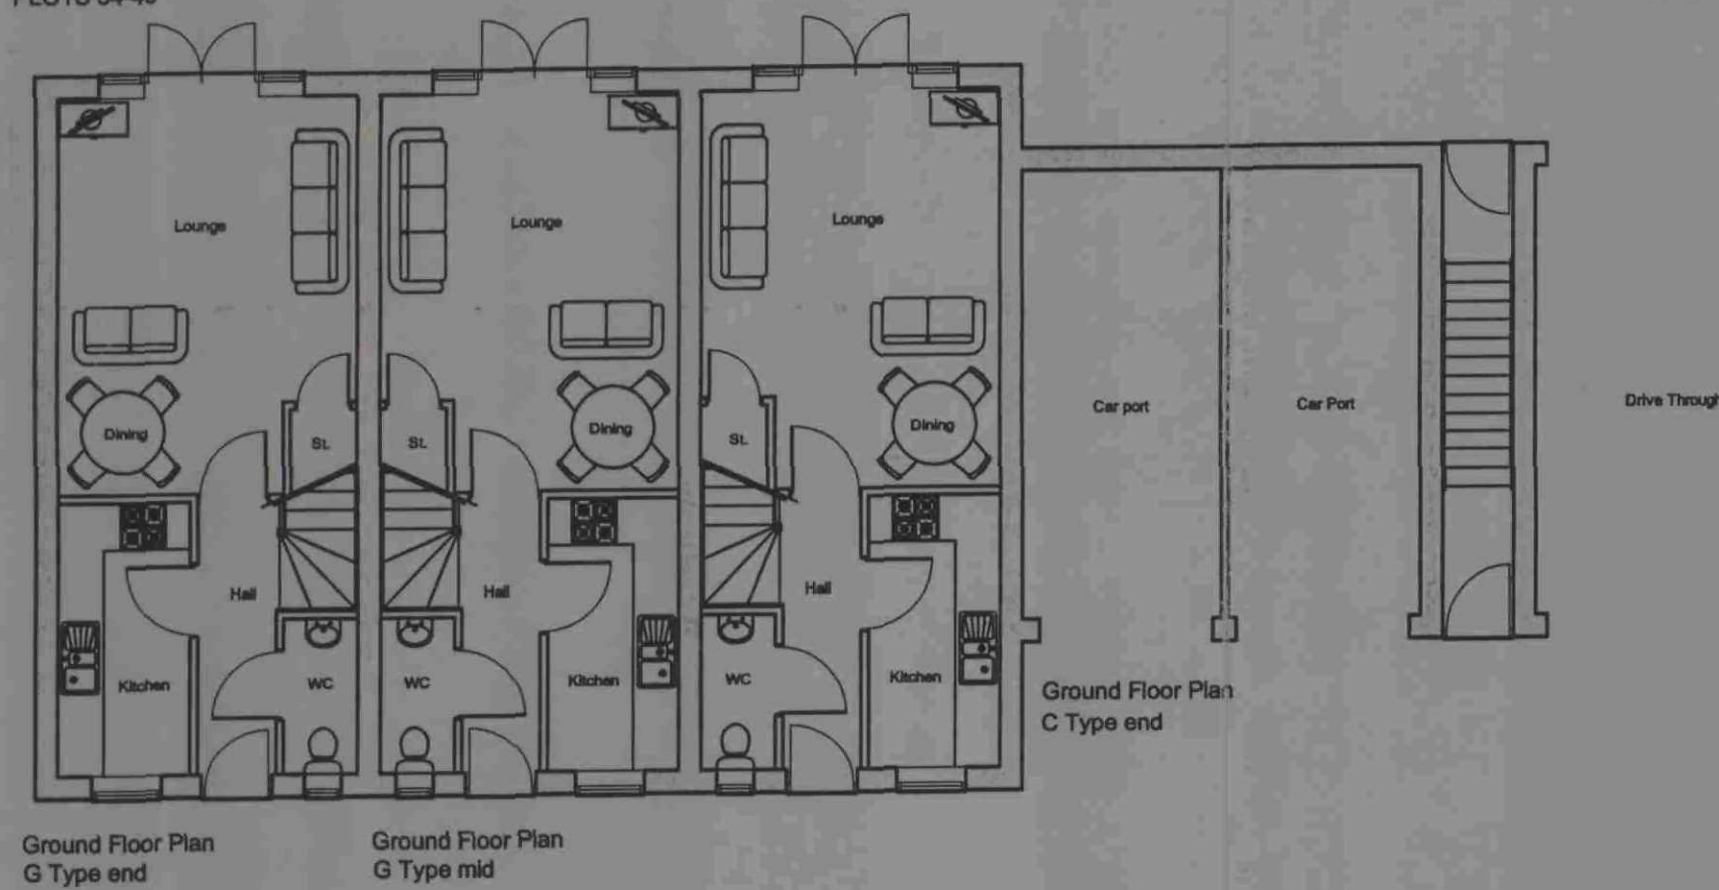

PLOTS 34-40

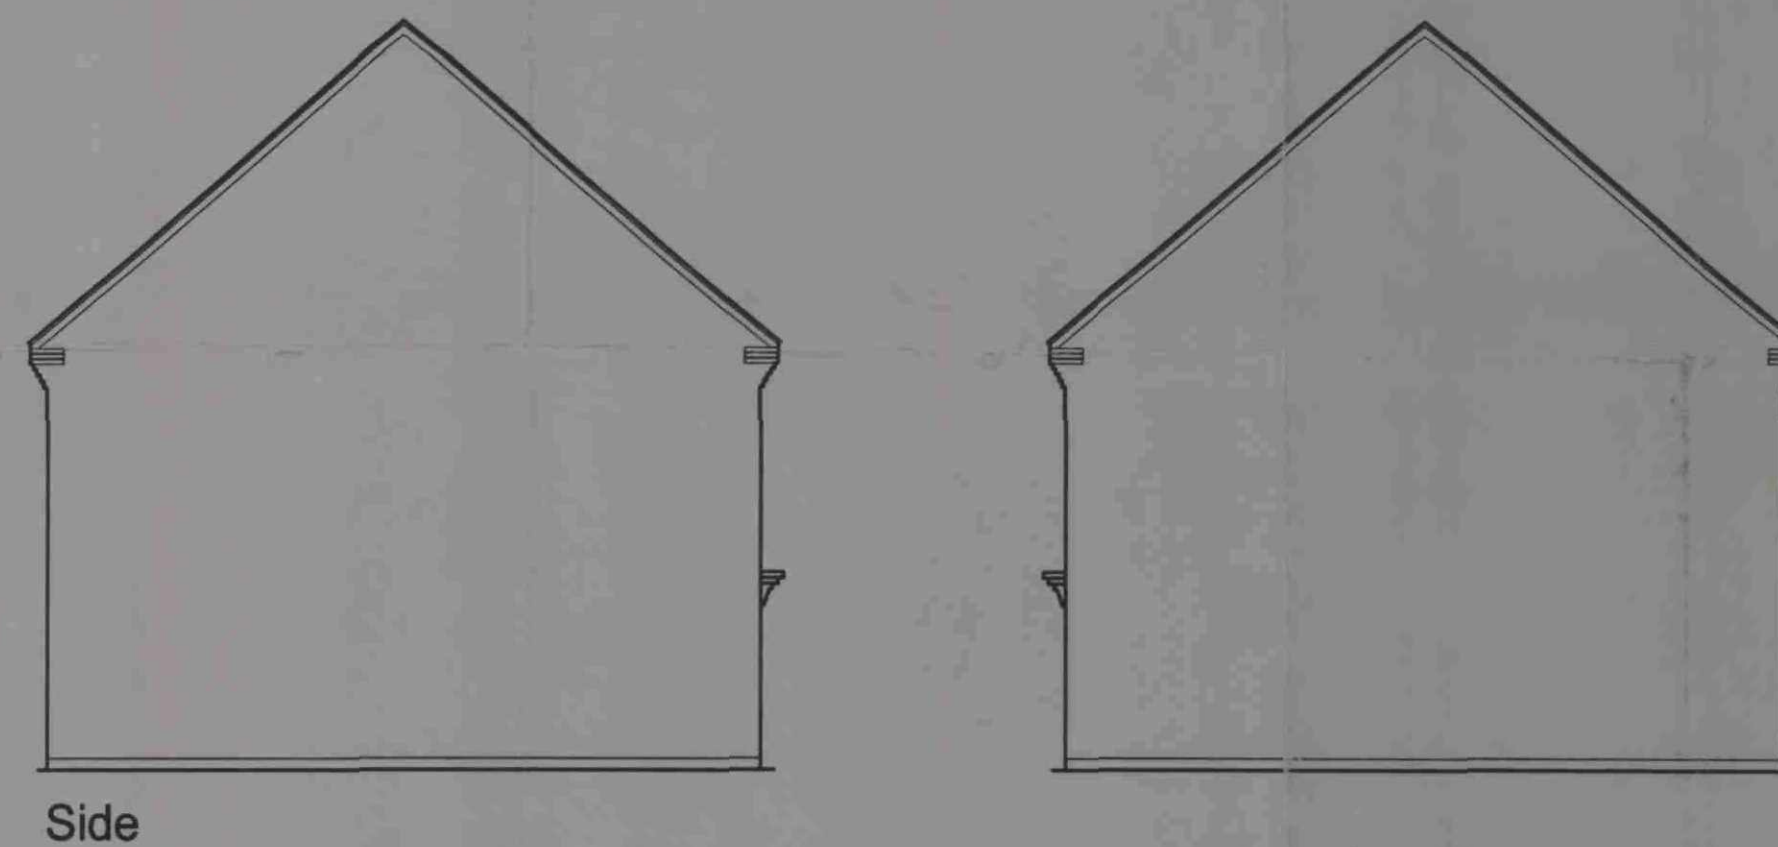

CMR
JUN 2008

Revision

KSL DESIGN Ltd

17 Hesley Bar Thorpe Hesley
Rotherham S61 2PP
TEL/FAX. 0114 2966616 MOB 07968 451
email. karl.leatham@blueyonder.co.uk

client
Richard Ryder Partnership

project
Church Street,
Brierley

title
Planning Drawings
Plots 34-40

scale date dwg no. revision
1:500 March 08 RR/BY-07