


Drawing No.	Rev No.
MPC001 -003	A

DO NOT SCALE: Contractor to check all dimensions and report any omissions or errors


NOTES




PROPOSED FRONT ELEVATION
SCALE 1:100 AT A3

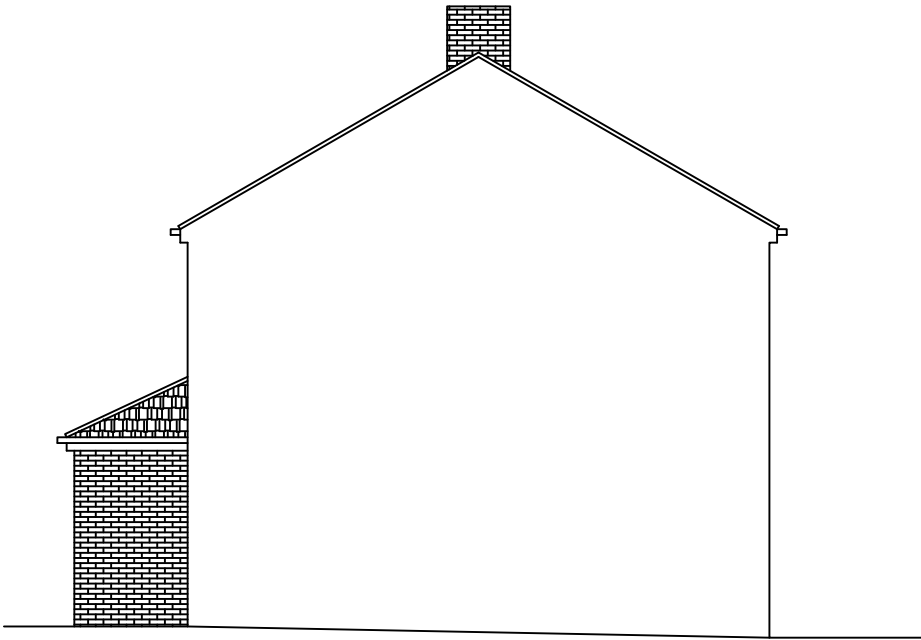

PROPOSED END ELEVATION
SCALE 1:100 AT A3

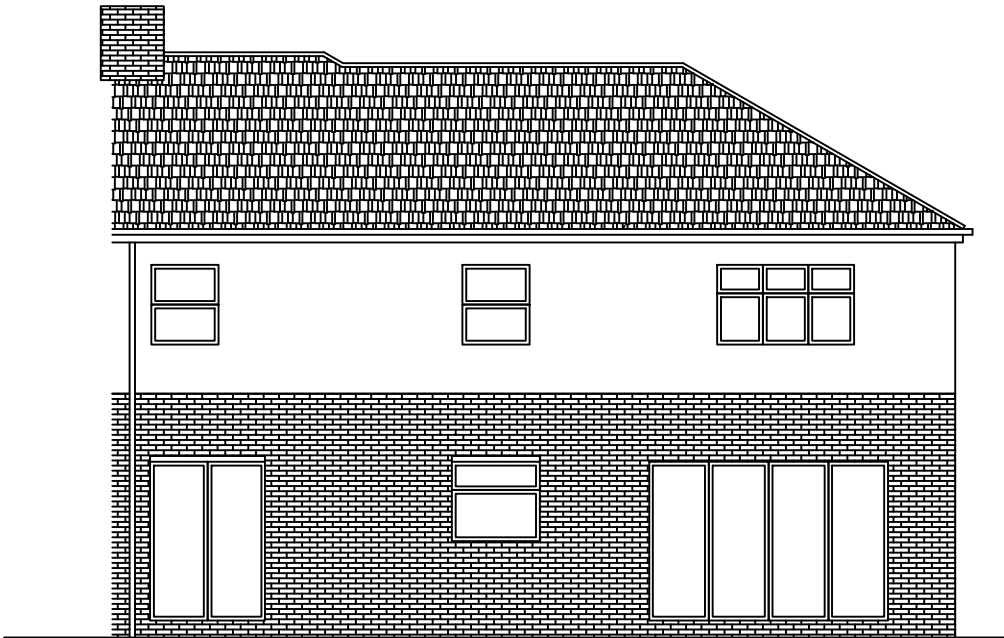

PROPOSED REAR ELEVATION
SCALE 1:100 AT A3

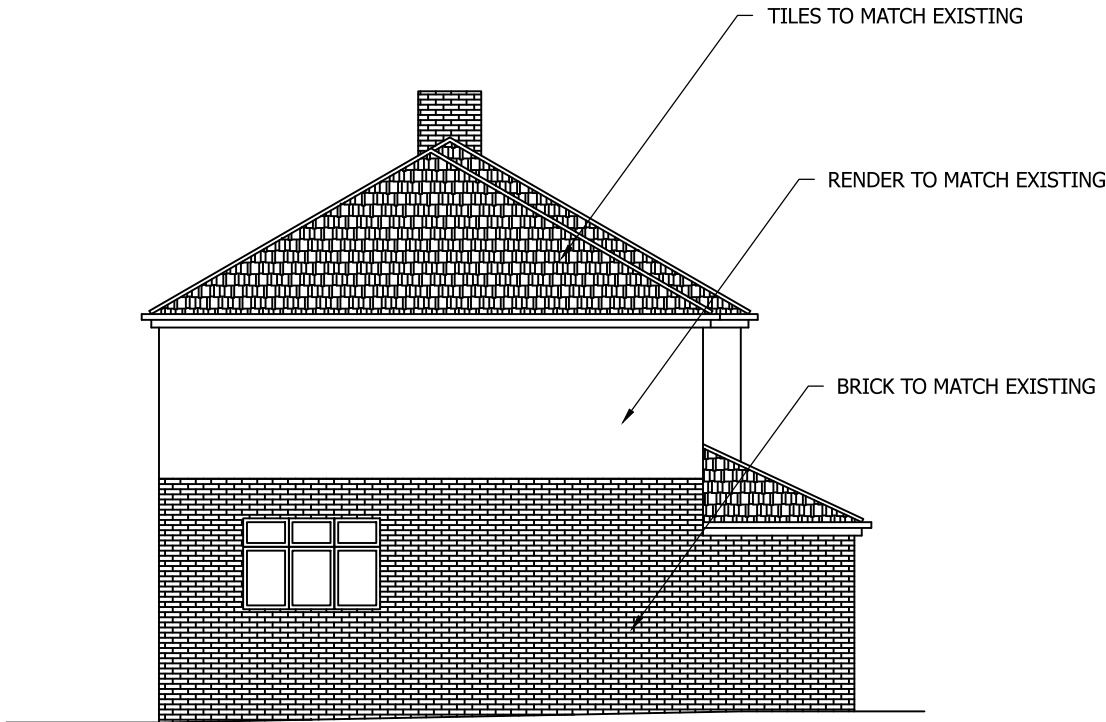

PROPOSED END ELEVATION
SCALE 1:100 AT A3

A	Size reduced	JRB			19/10/21
Rev	Description	By	Chk	App	Date

JRB DESIGNS Ltd
1 Saville Road
Cudworth
Barnsley
S72 8LT
Tel: 01226 383542
Fax: 01226 380078
Mob: 07970 541192
Email: john@jrbdesigns.co.uk

This drawing is copyright. © jrbdesigns Ltd.

Client	MRS P CLAY		
Drawing Title	PROPOSED ELEVATIONS		
Address	1 CENTRAL AVENUE GRIMETHORPE BARNSELY S72 7EU		
Project Title:	PROPOSED TWO STOREY SIDE EXTENSION		
Purpose of Issue:	PLANNING		
Drawing Status	FIRST ISSUE		
Scale at A3 AS SHOWN	Drawn By JRB	Date 16/05/2021	
Checked By	Date 16/05/2021	Approved By	Date 16/05/2021
Project No. MPC001	Drawing No. 003	Revision A	
APPROVAL ☒ INFORMATION ☐ TENDER ☐ CONTRACT ☐ CONSTRUCTION ☐			