


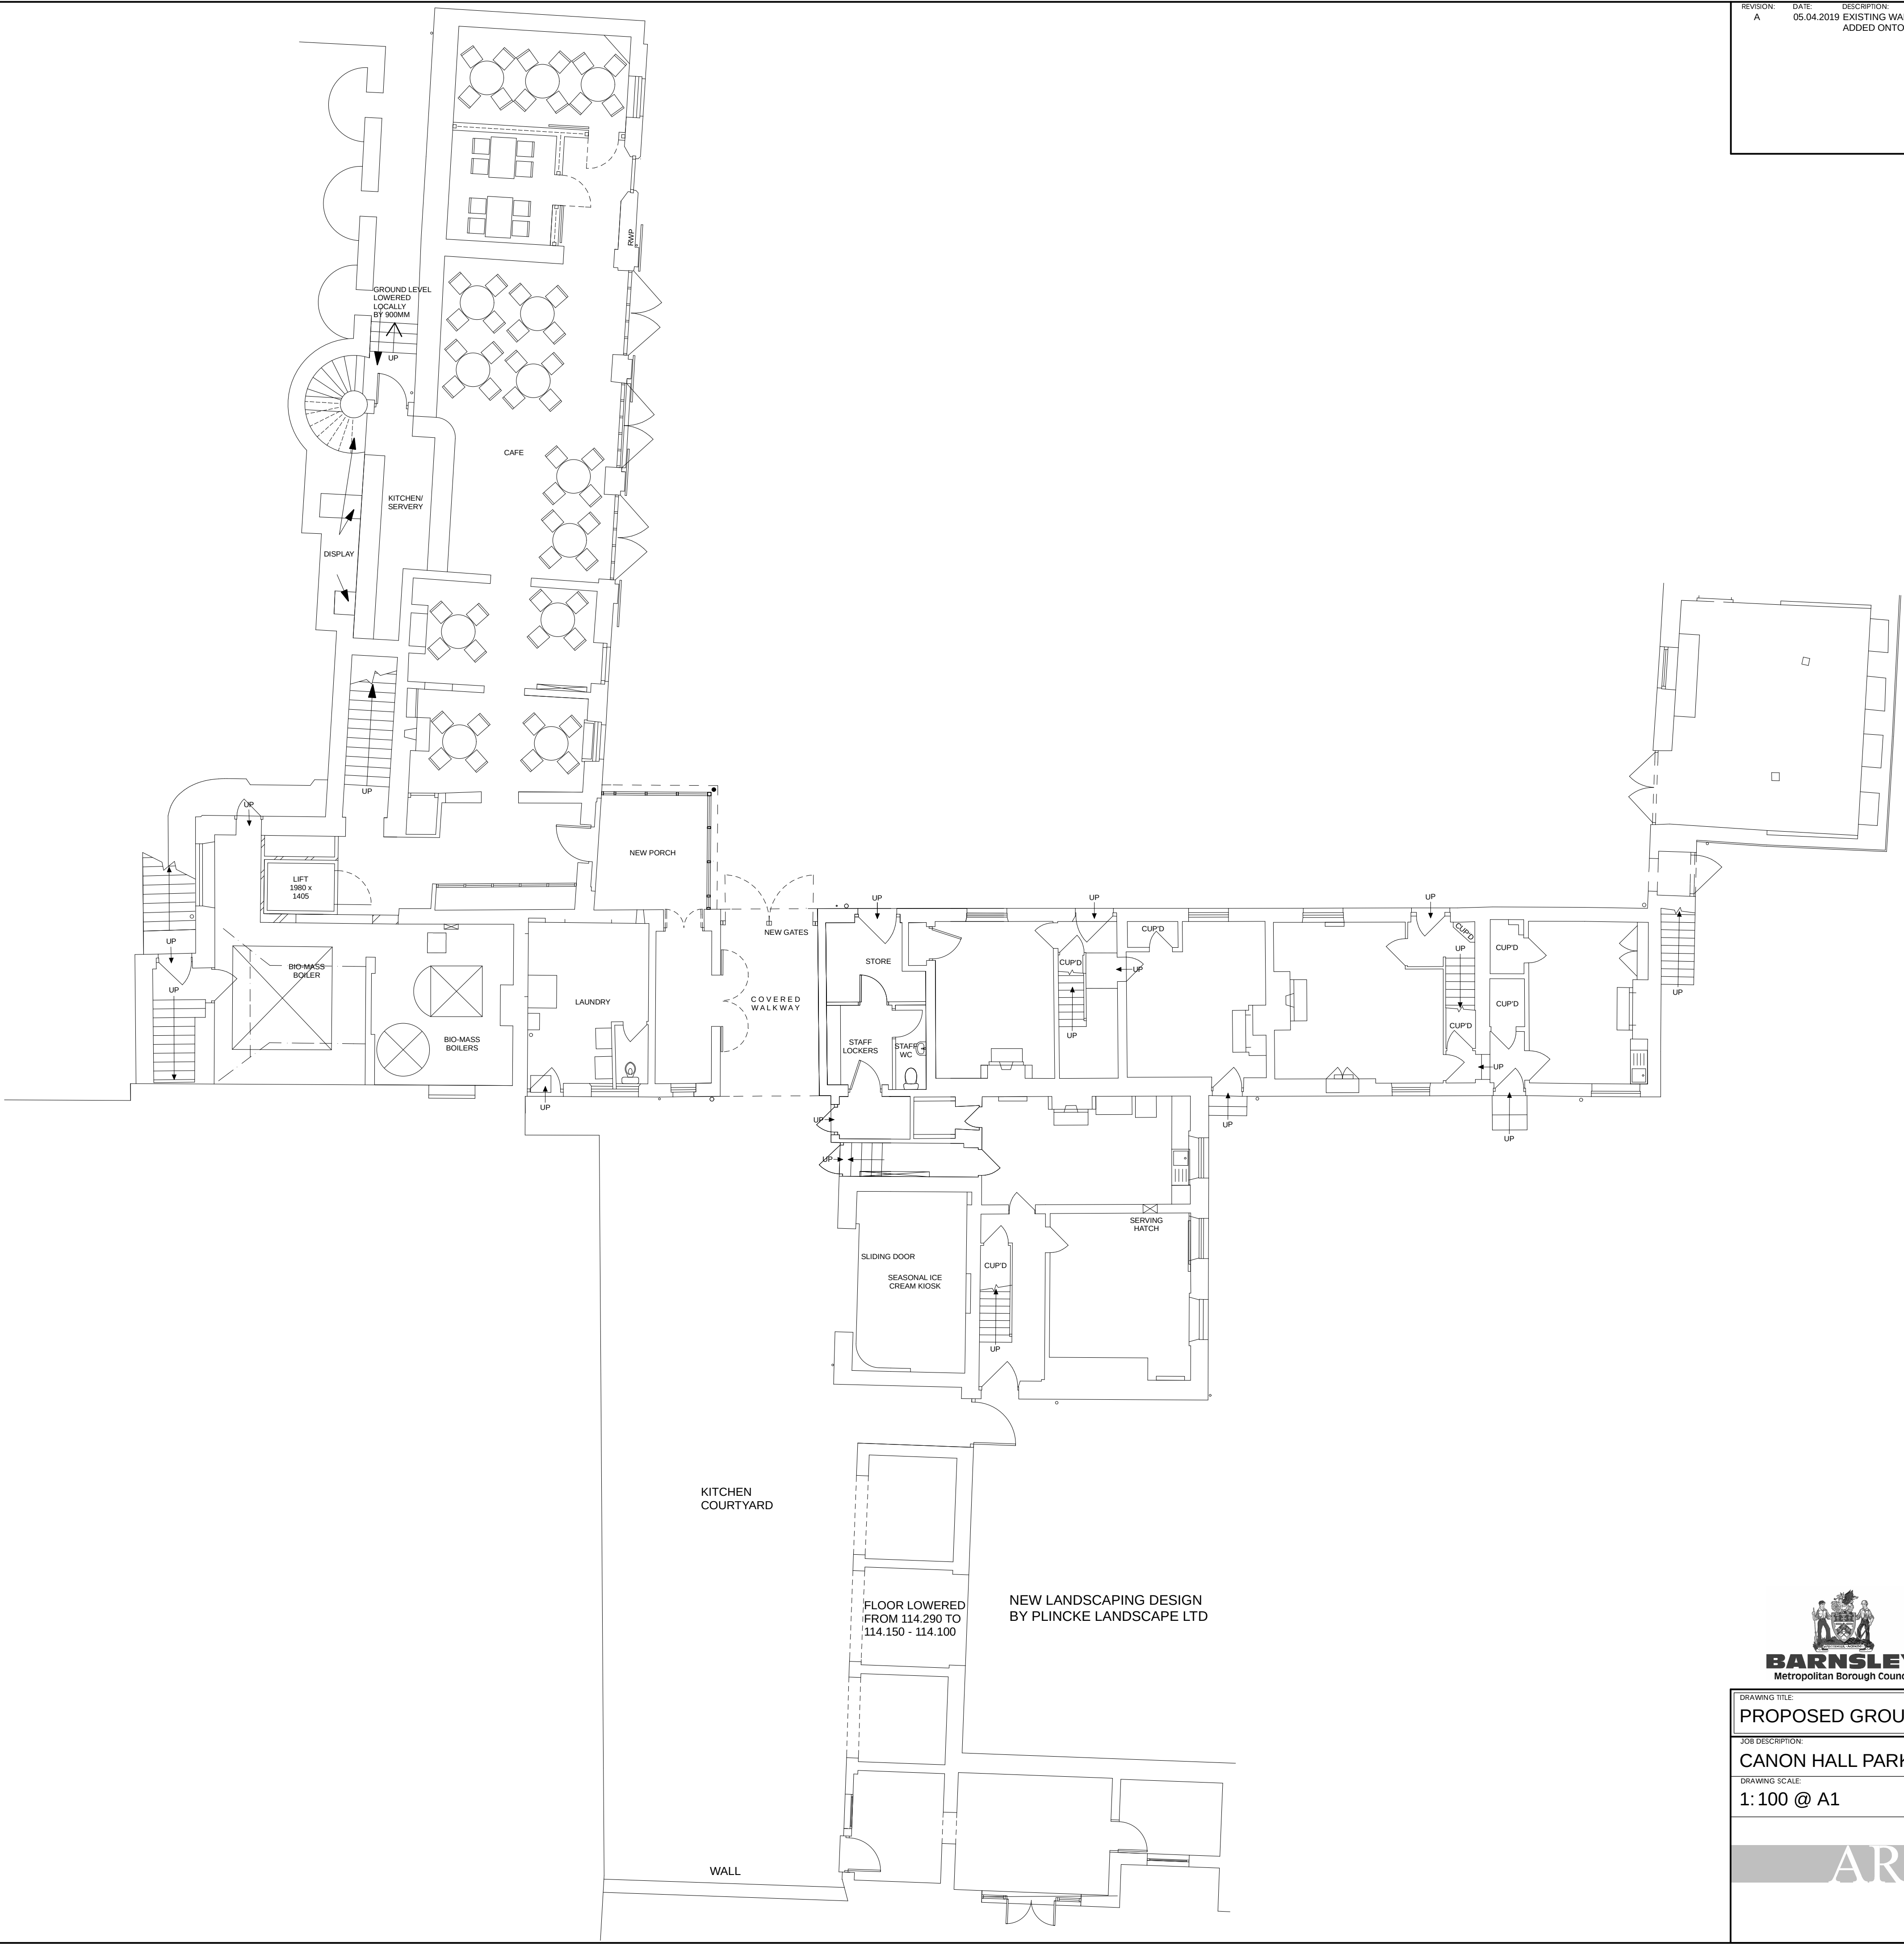

PLANNING DRAWINGS

**BARNSELY**
Metropolitan Borough Council

**CANNON HALL**
MUSEUM, PARK & GARDENS

heritage
lottery fund

BIG
LOTTERY
FUND

DRAWING TITLE PROPOSED GROUND FLOOR PLAN		
JOB DESCRIPTION: CANON HALL PARK - STABLE BLOCK		
DRAWING SCALE: 1:100 @ A1	DATE: AUGUST 2018	DRAWING REF: 2645.10A
BAART HARRIES NEWALL ARCHITECTS		
1 WILDERHOPE HOUSE FOUNTAIN GARDENS BELLE VUE SHREWSBURY STS JULU FAX: 01743 364544 TEL: 01743 361261		