
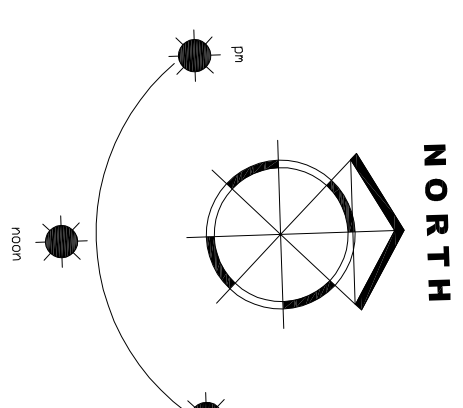
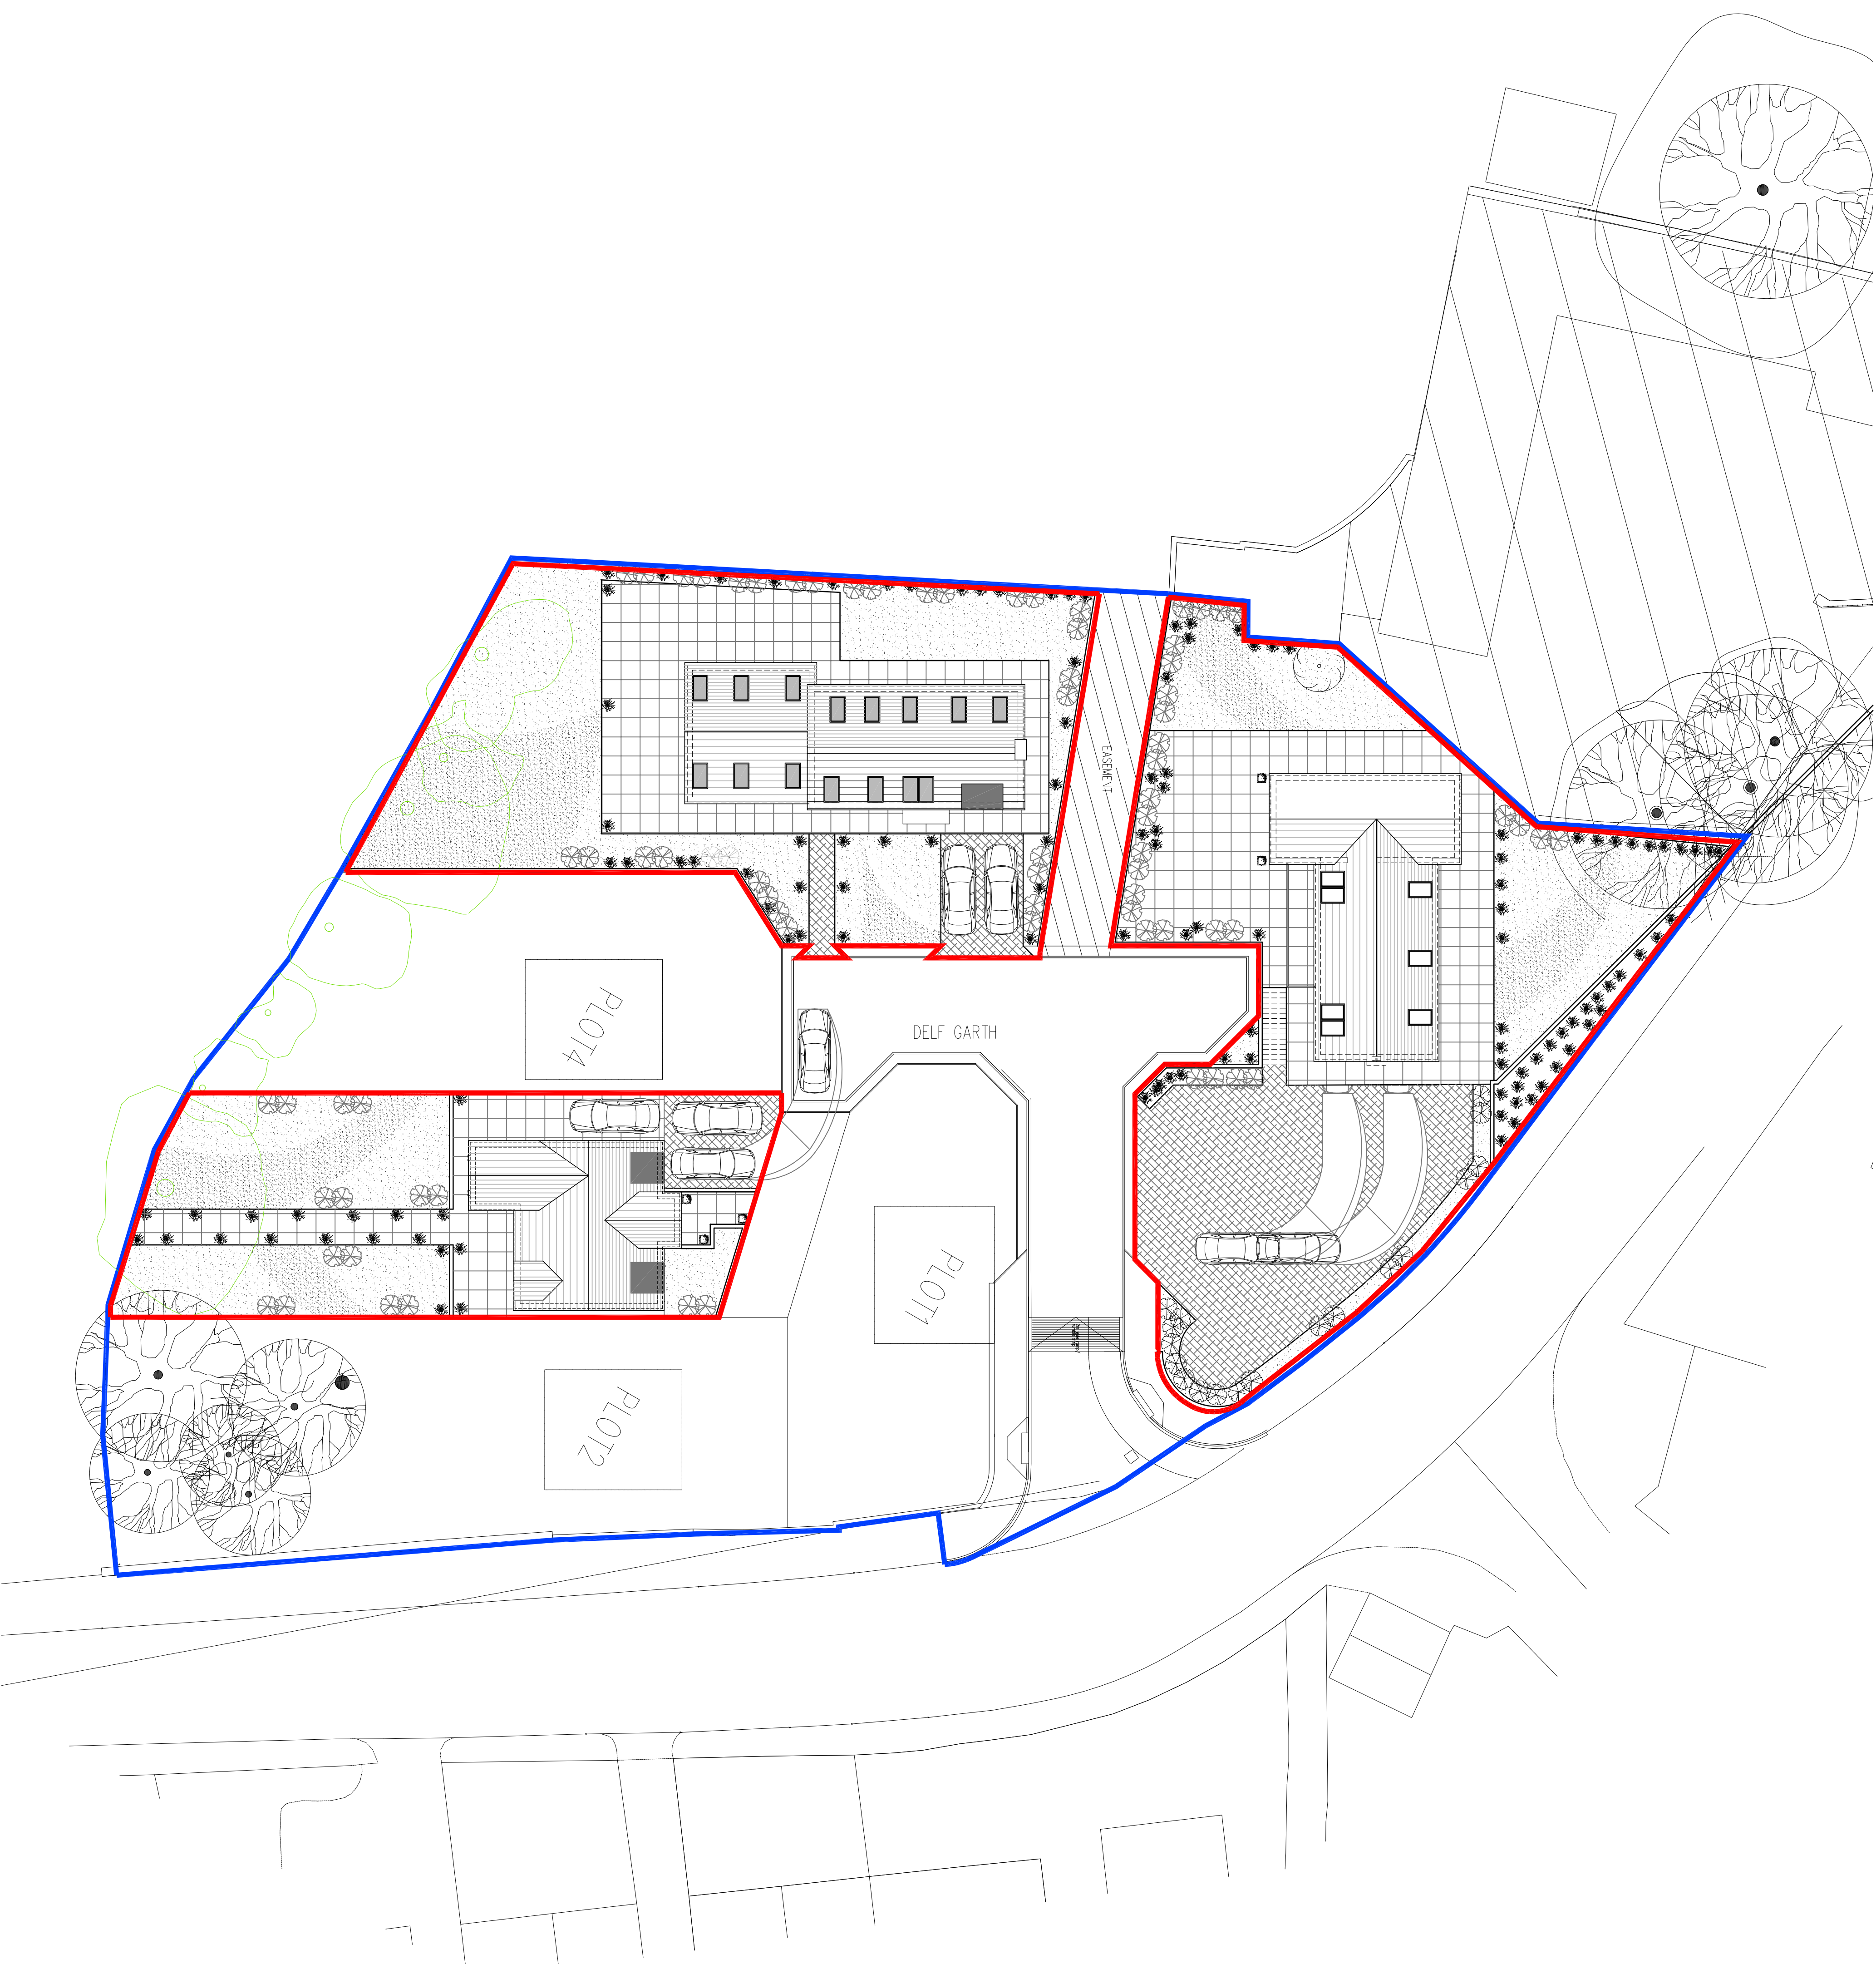


 

				Coda Studios Ltd 70-71 Cornish Place, Cornish Street Sheffield, S8 3AF t 0114 279 6000 f 0114 279 6004 e information@coda studios.co.uk			
EDMILWIC ESTATES LTD				Client			
PROPOSED DWELLINGS				Job			
DELT GARTH, 88-90 HIGH STREET							
DODWORTH, BARNSELEY							
PROPOSED MASTER SITE PLAN				Title			
DRAIN	CHECKED	DATE	SCALE	AS ISSUE:	AS ISSUE:		
JAL	-	02-15			1:200		
REVISION	DRAWING STATUS		DRAWING NUMBER				
A	PLANNING		2296 SITE MASTER				