


PROPOSED EXTERNAL
MATERIALS:

Walls: Facing stone to match the existing.

Roof: Tiled to match existing slate roof

Fascias & Soffit: Painted timber - white

Bifold Doors: Dark Grey double glazed bifold doors

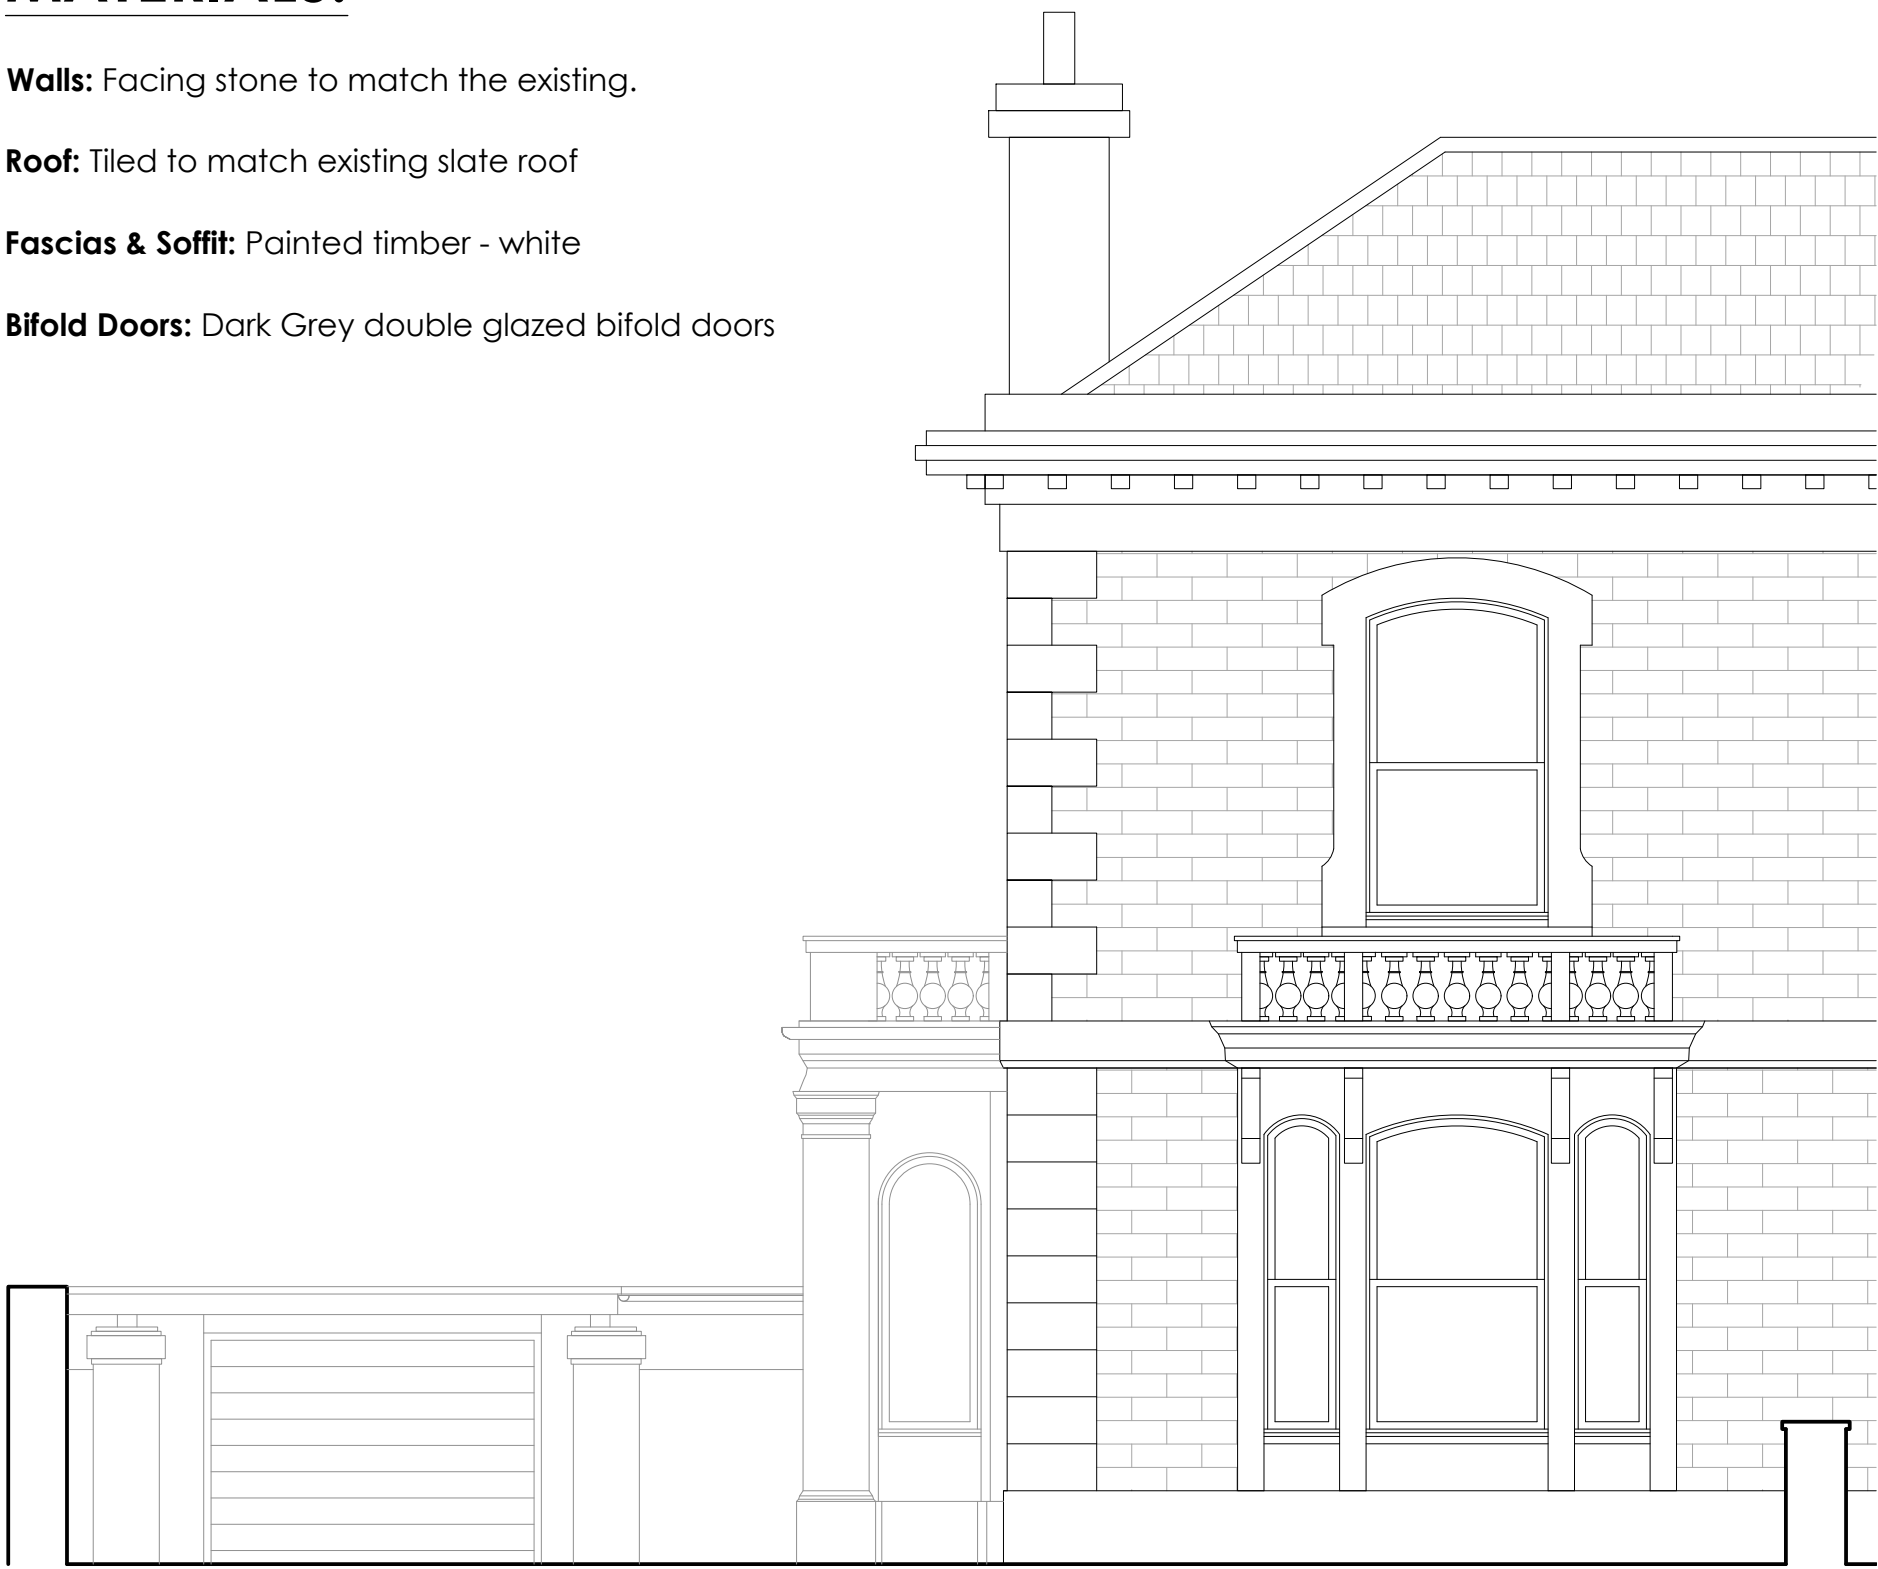


FRONT ELEVATION 01 - as existing
Scale 1:50 @ A1




FRONT ELEVATION 01 - as proposed
Scale 1:50 @ A1




SIDE ELEVATION 02 - as existing
Scale 1:50 @ A1

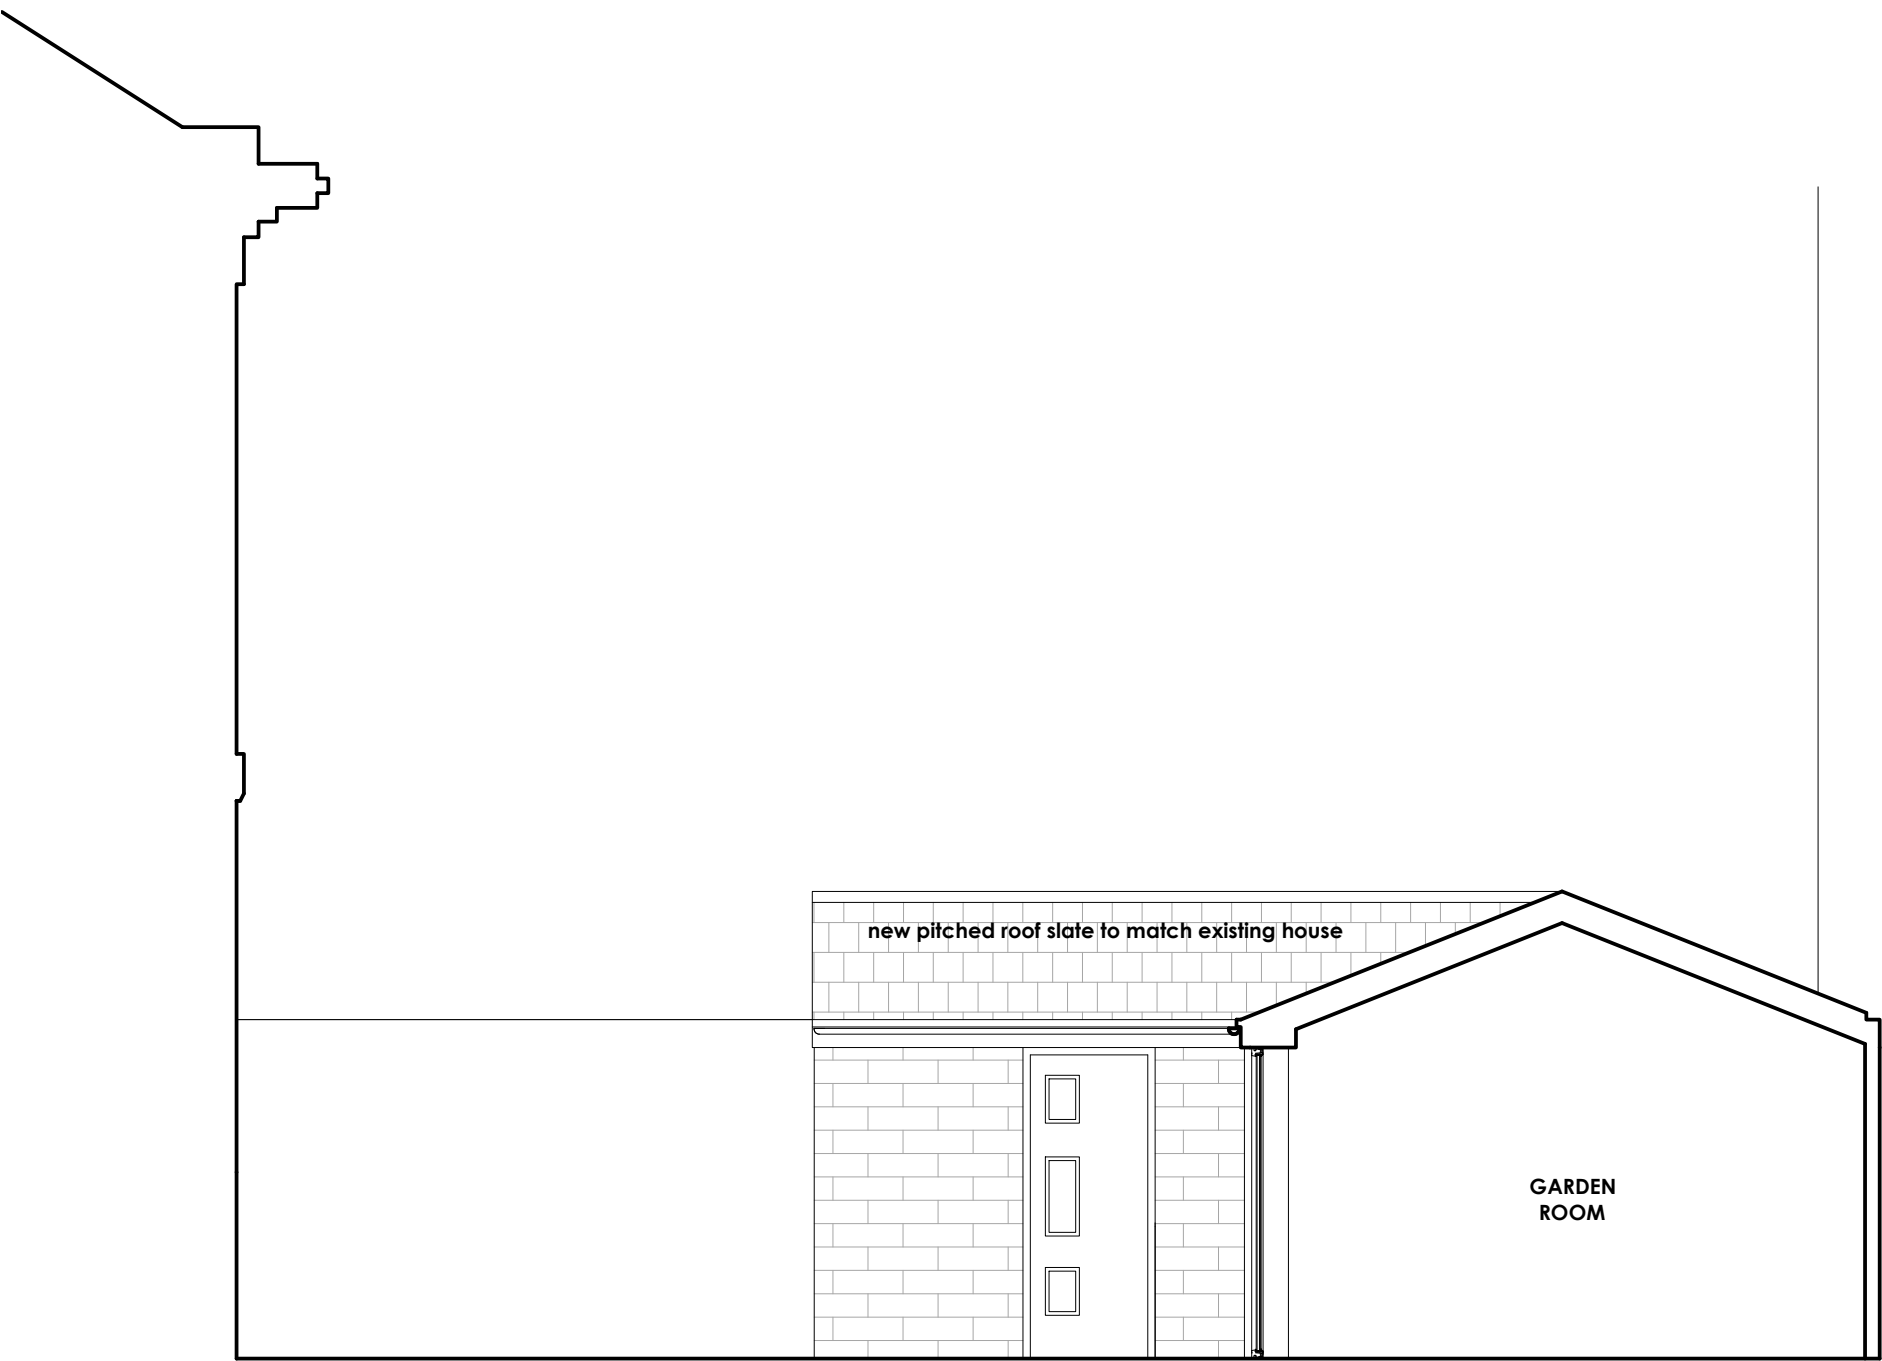

SIDE ELEVATION 02 - as existing
Scale 1:50 @ A1

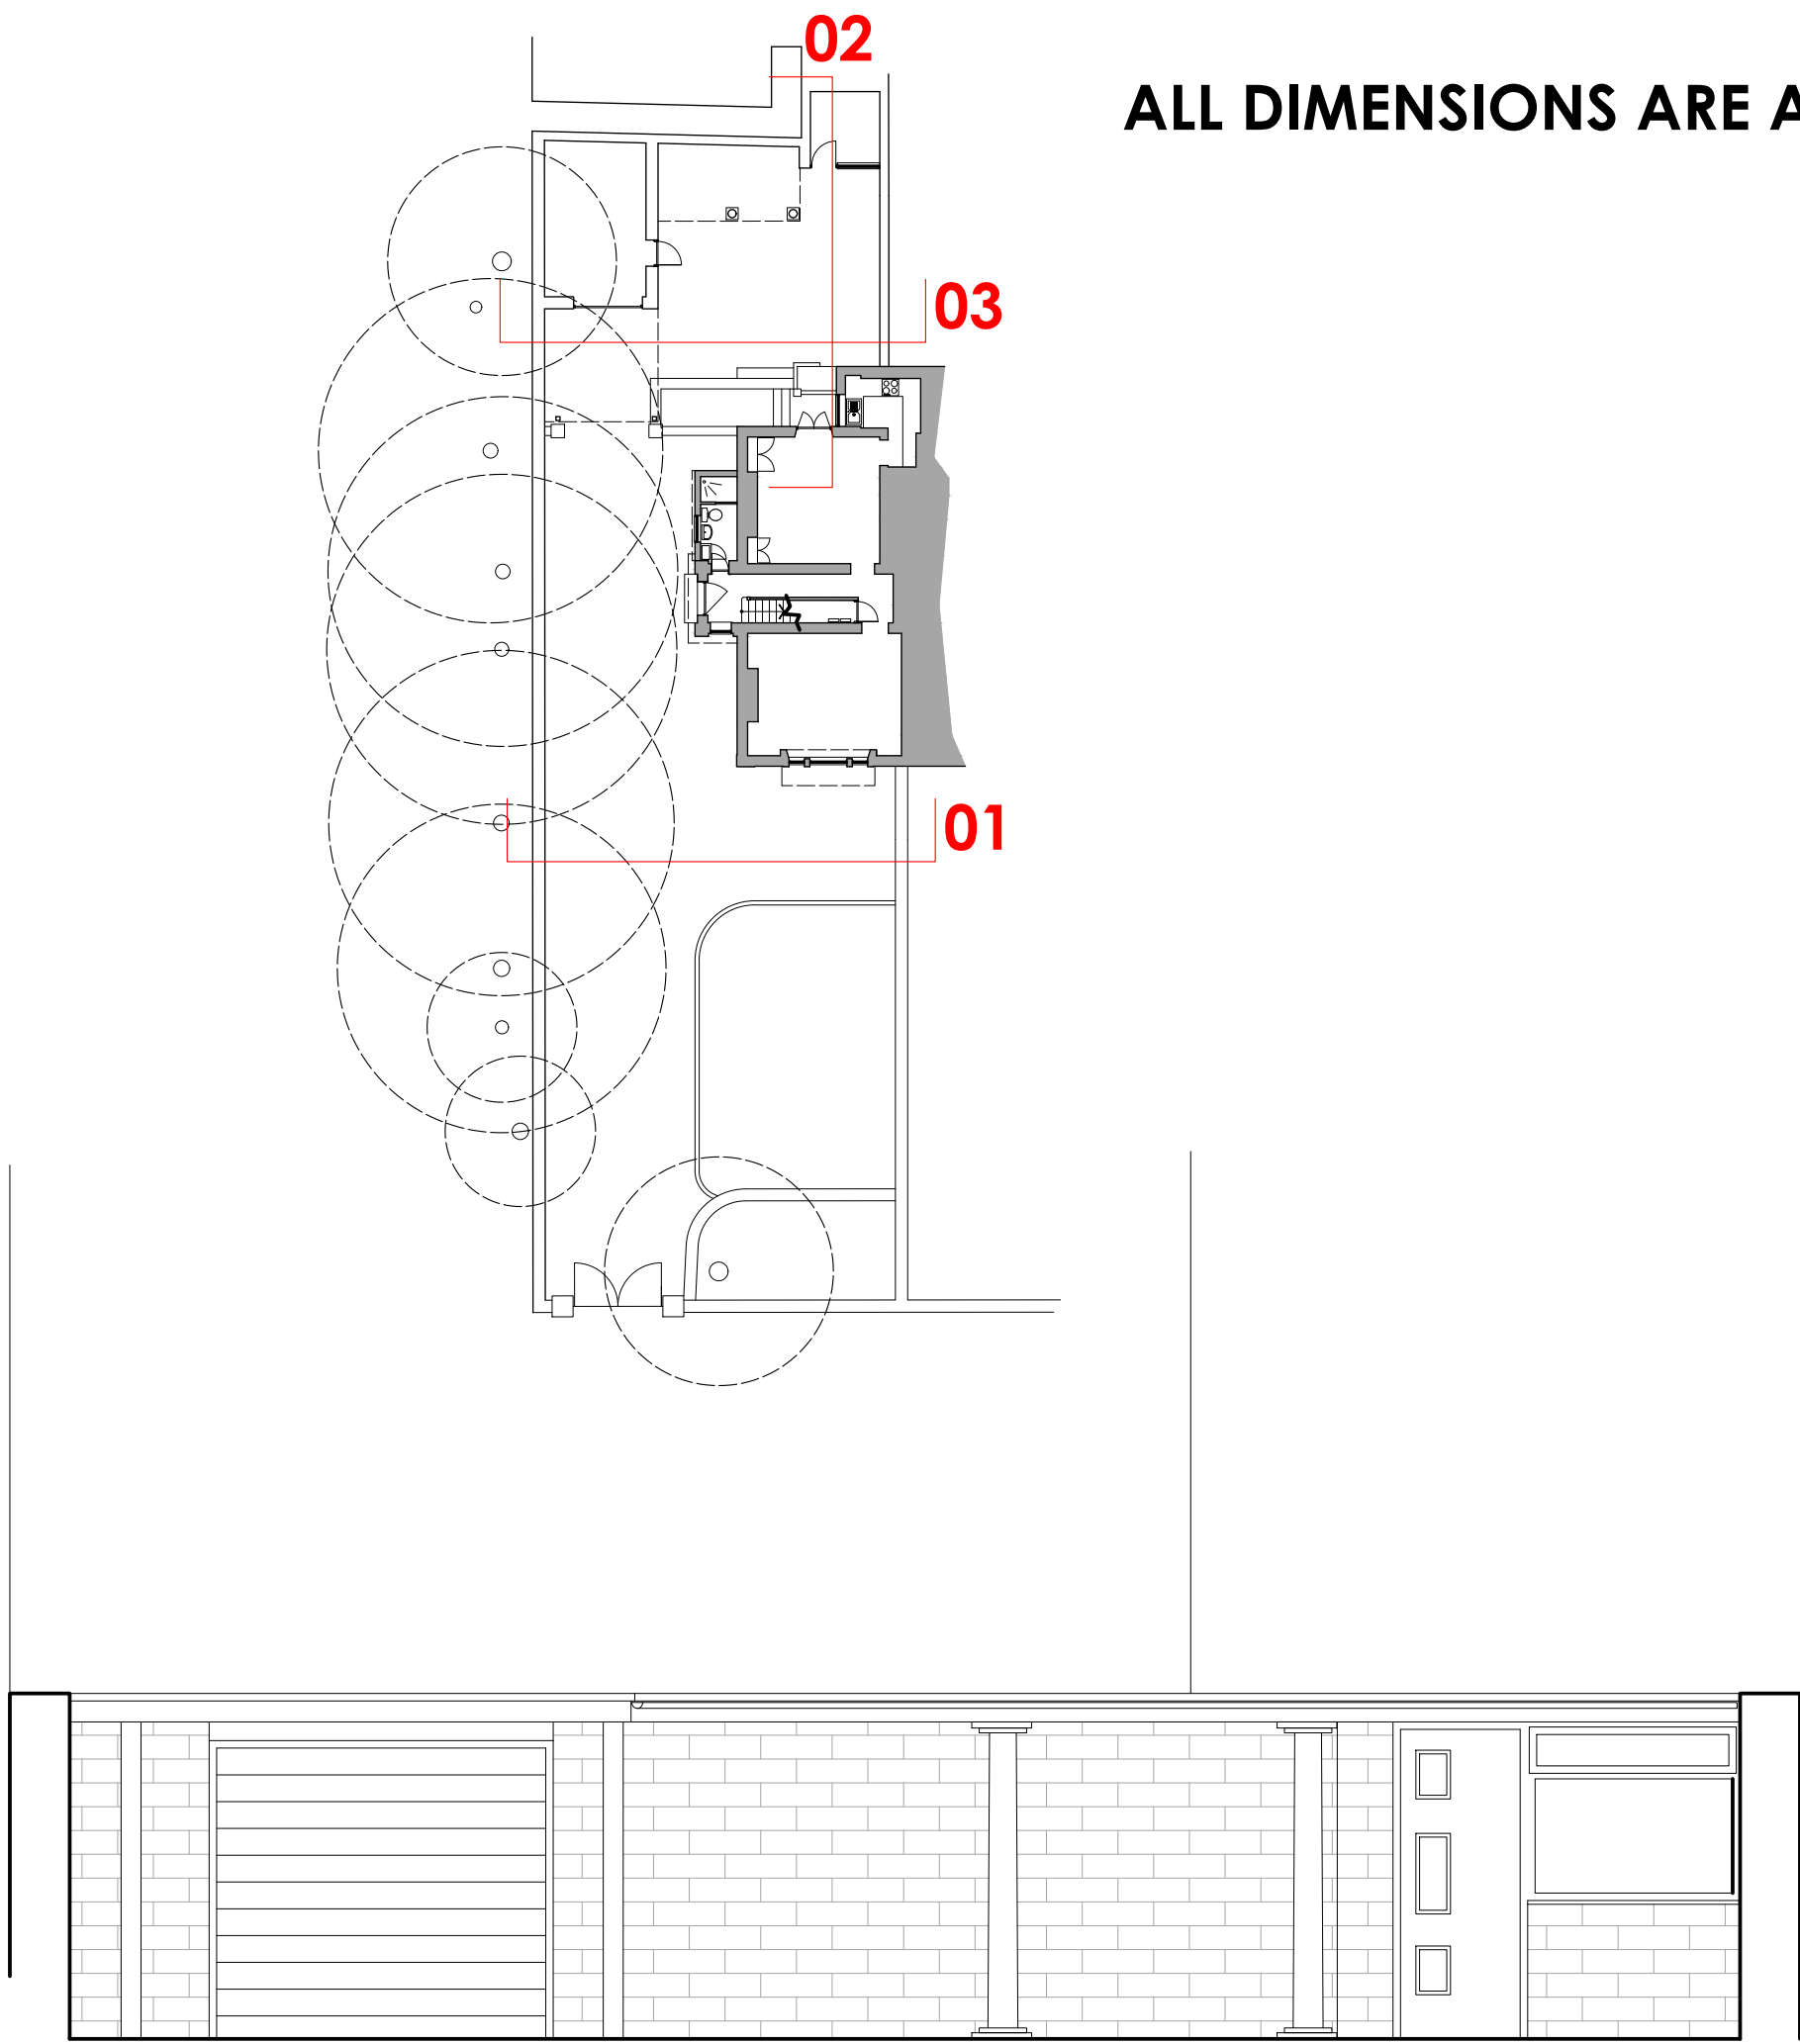

FRONT ELEVATION 03 - as existing
Scale 1:50 @ A1

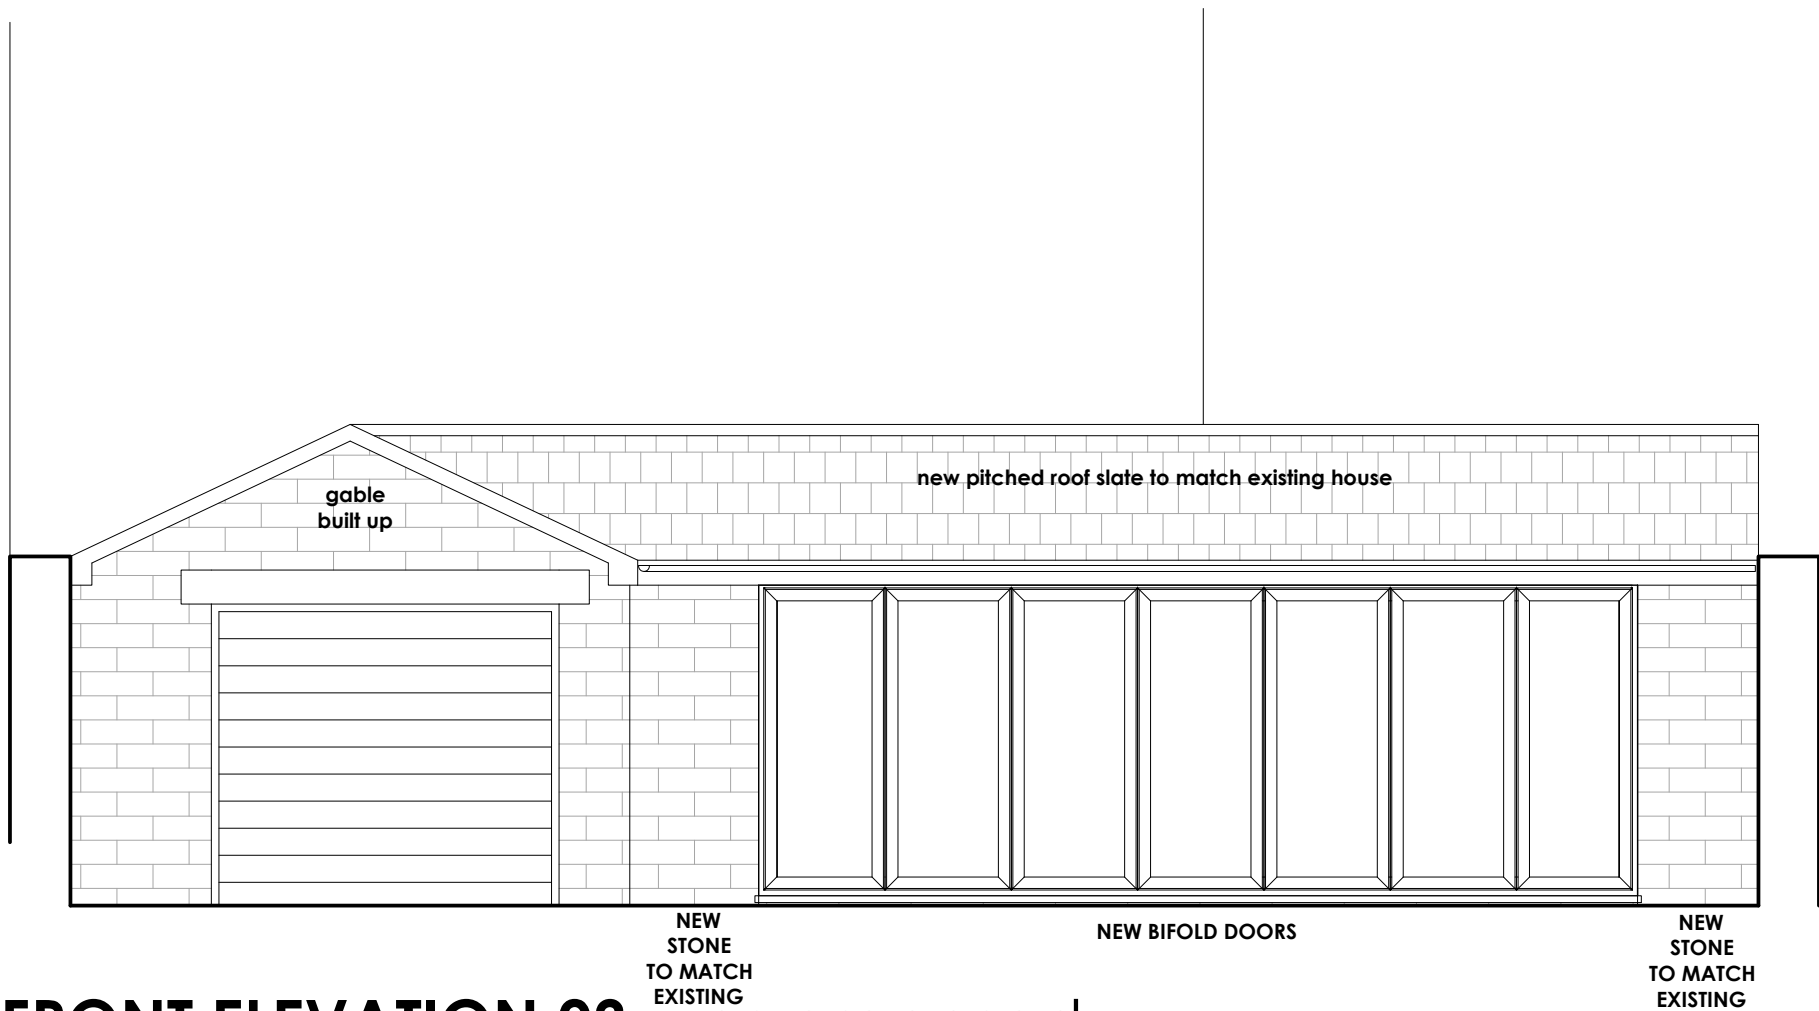

FRONT ELEVATION 03 - as proposed
Scale 1:50 @ A1