



NOTES

This drawing and all the information shown is the property of the author and shall not be copied, whole, or in part, or used for any other purpose without written permission of the company.
ALL DIMENSIONS TO BE CHECKED ON SITE.
DO NOT SCALE FROM THIS DRAWING.
EXCEPT FOR THE PLANNING

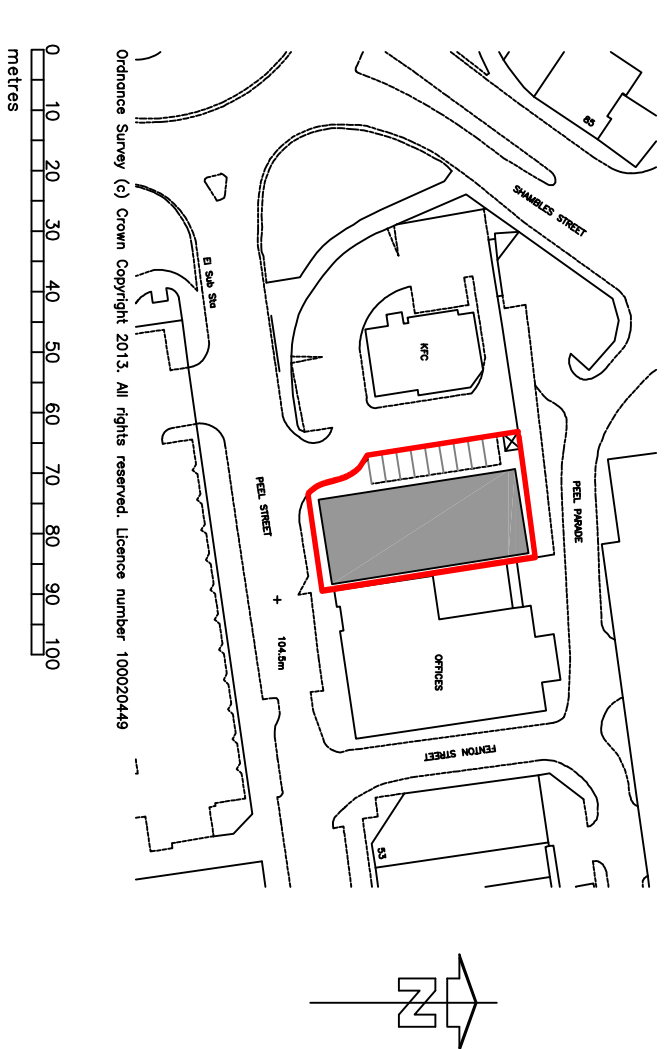

LOCATION PLAN
AS PROPOSED
SCALE 1:1250 @ A1

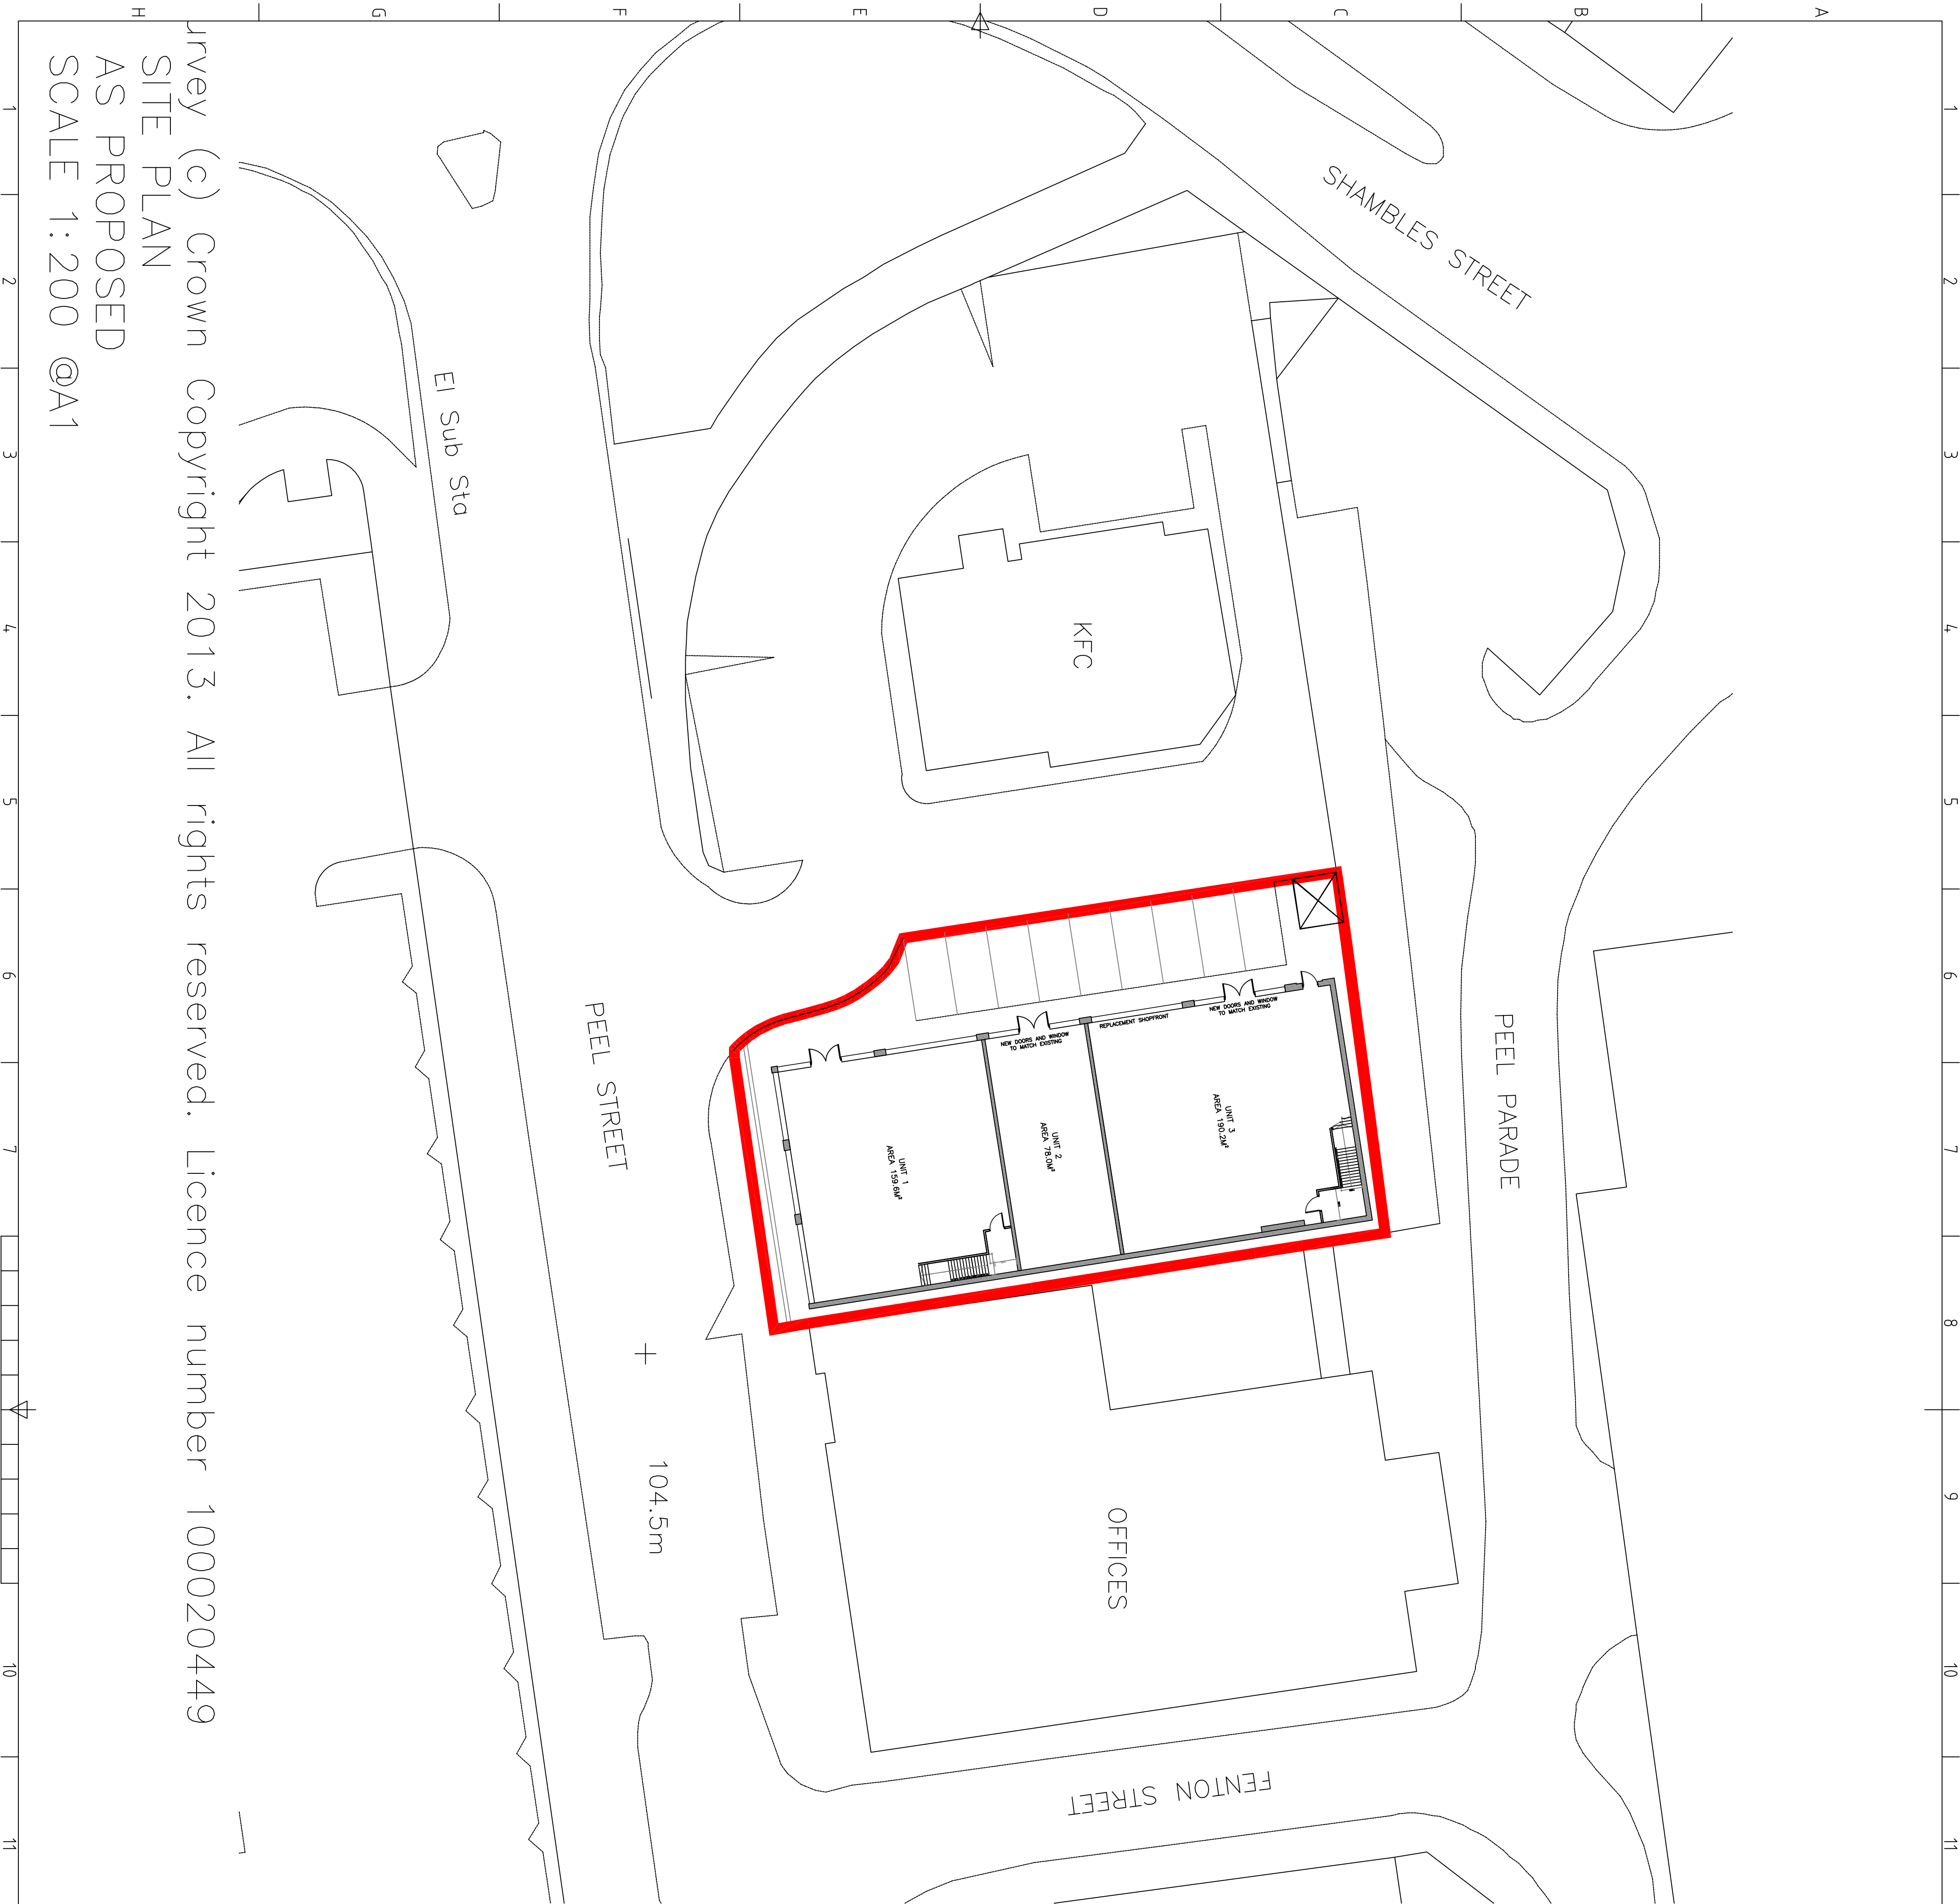

urvey (c) Crown Copyright 2013. All rights reserved. Licence number 100020449
SITE PLAN
AS PROPOSED
SCALE 1:200 @A1

REV	DATE	REMARKS
-----	------	---------

No. 1

Client
QFM
Job Title
Barnsley
Peel Street
South Yorkshire. S70 2RL

ippon house
suite 7
35 station lane
hornchurch
essex rm12 6j
Tel: 01708 477889
Fax: 01709 223 4893
e: office@architectltd.co.uk
web: www.architectltd.co.uk



Drawing Title
Site and Location Plan
As Proposed
13-0146

Scale: 1:200
Date: 11.13
Sheet size: A1
Dwg. No.: PLO3
Rev.