
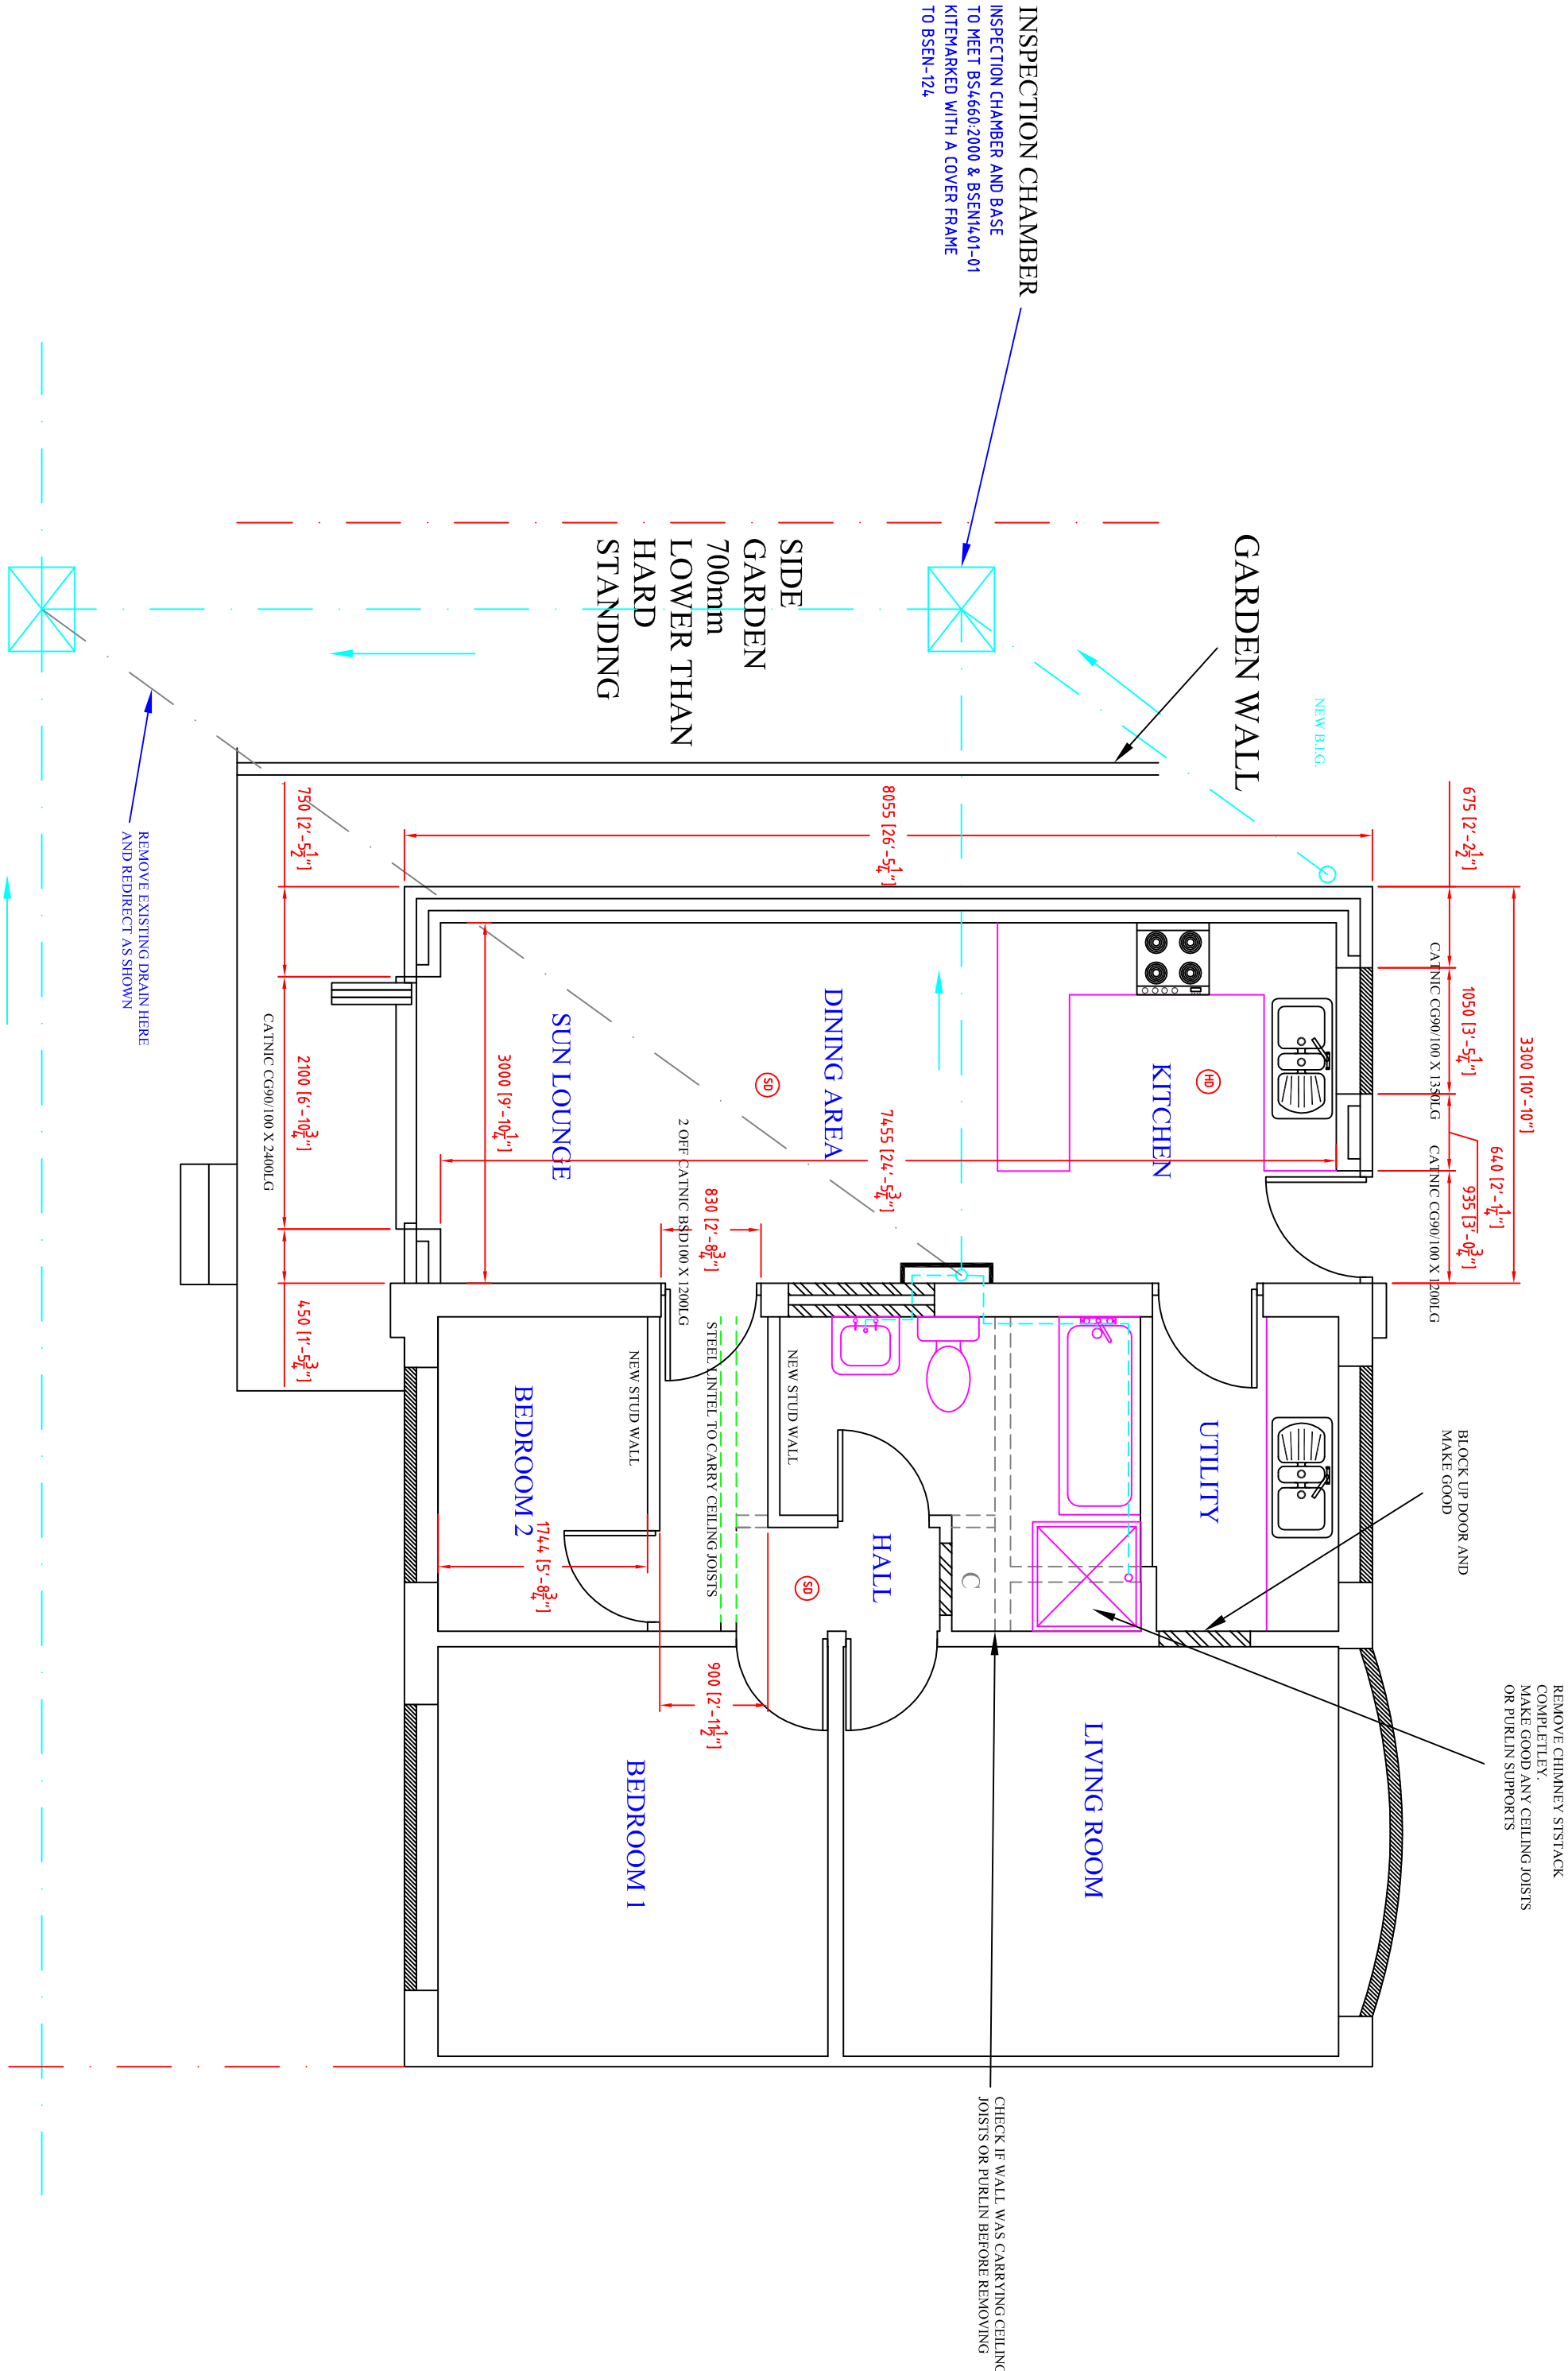
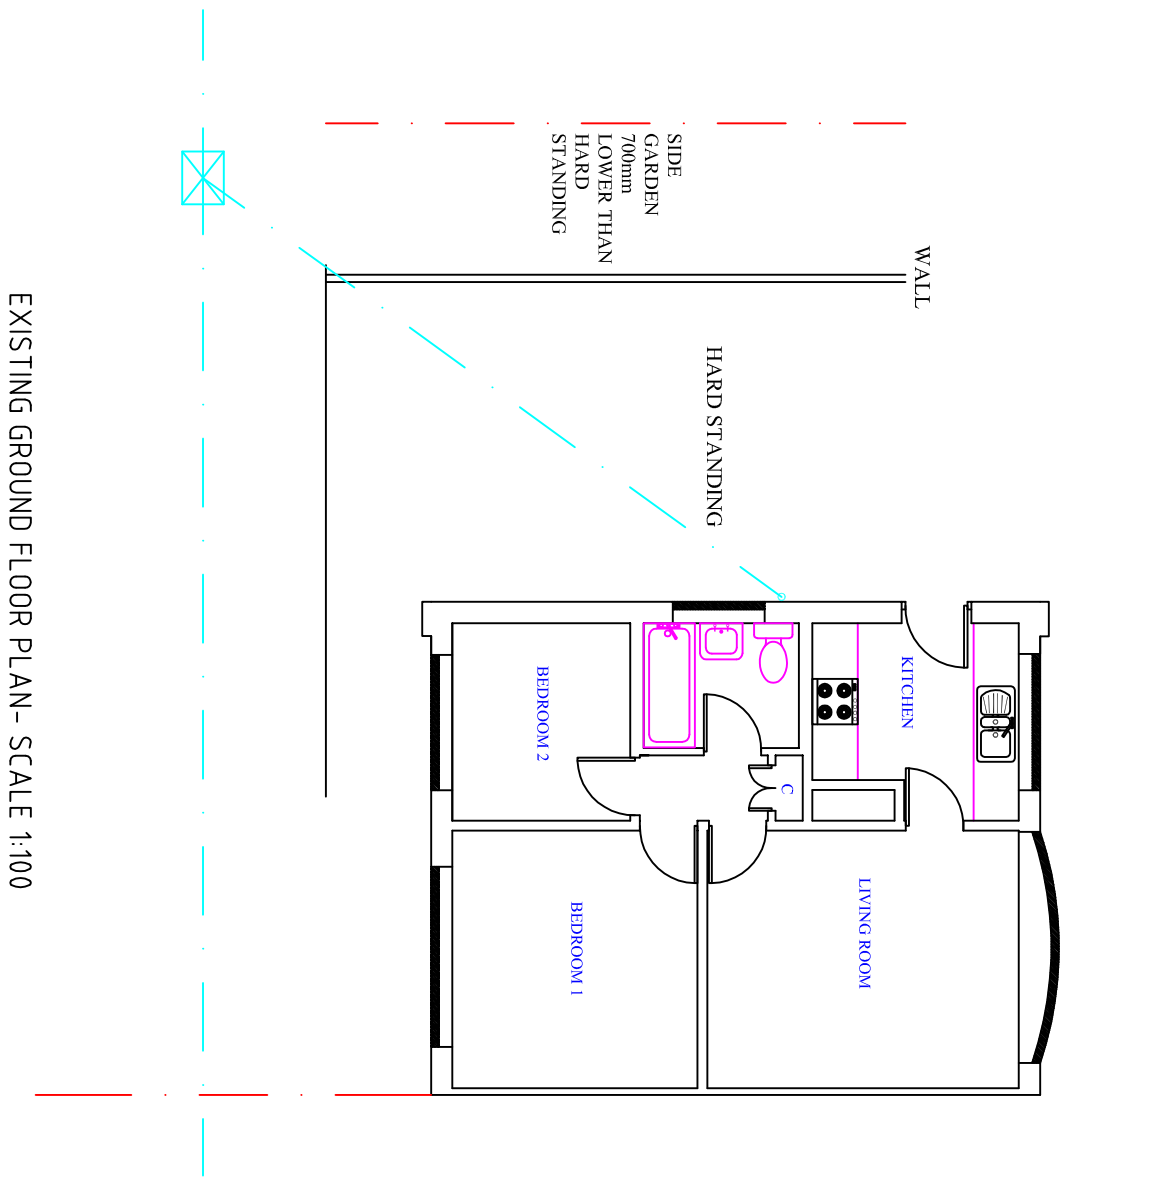


THIS PLAN IS WAITING APPROVAL

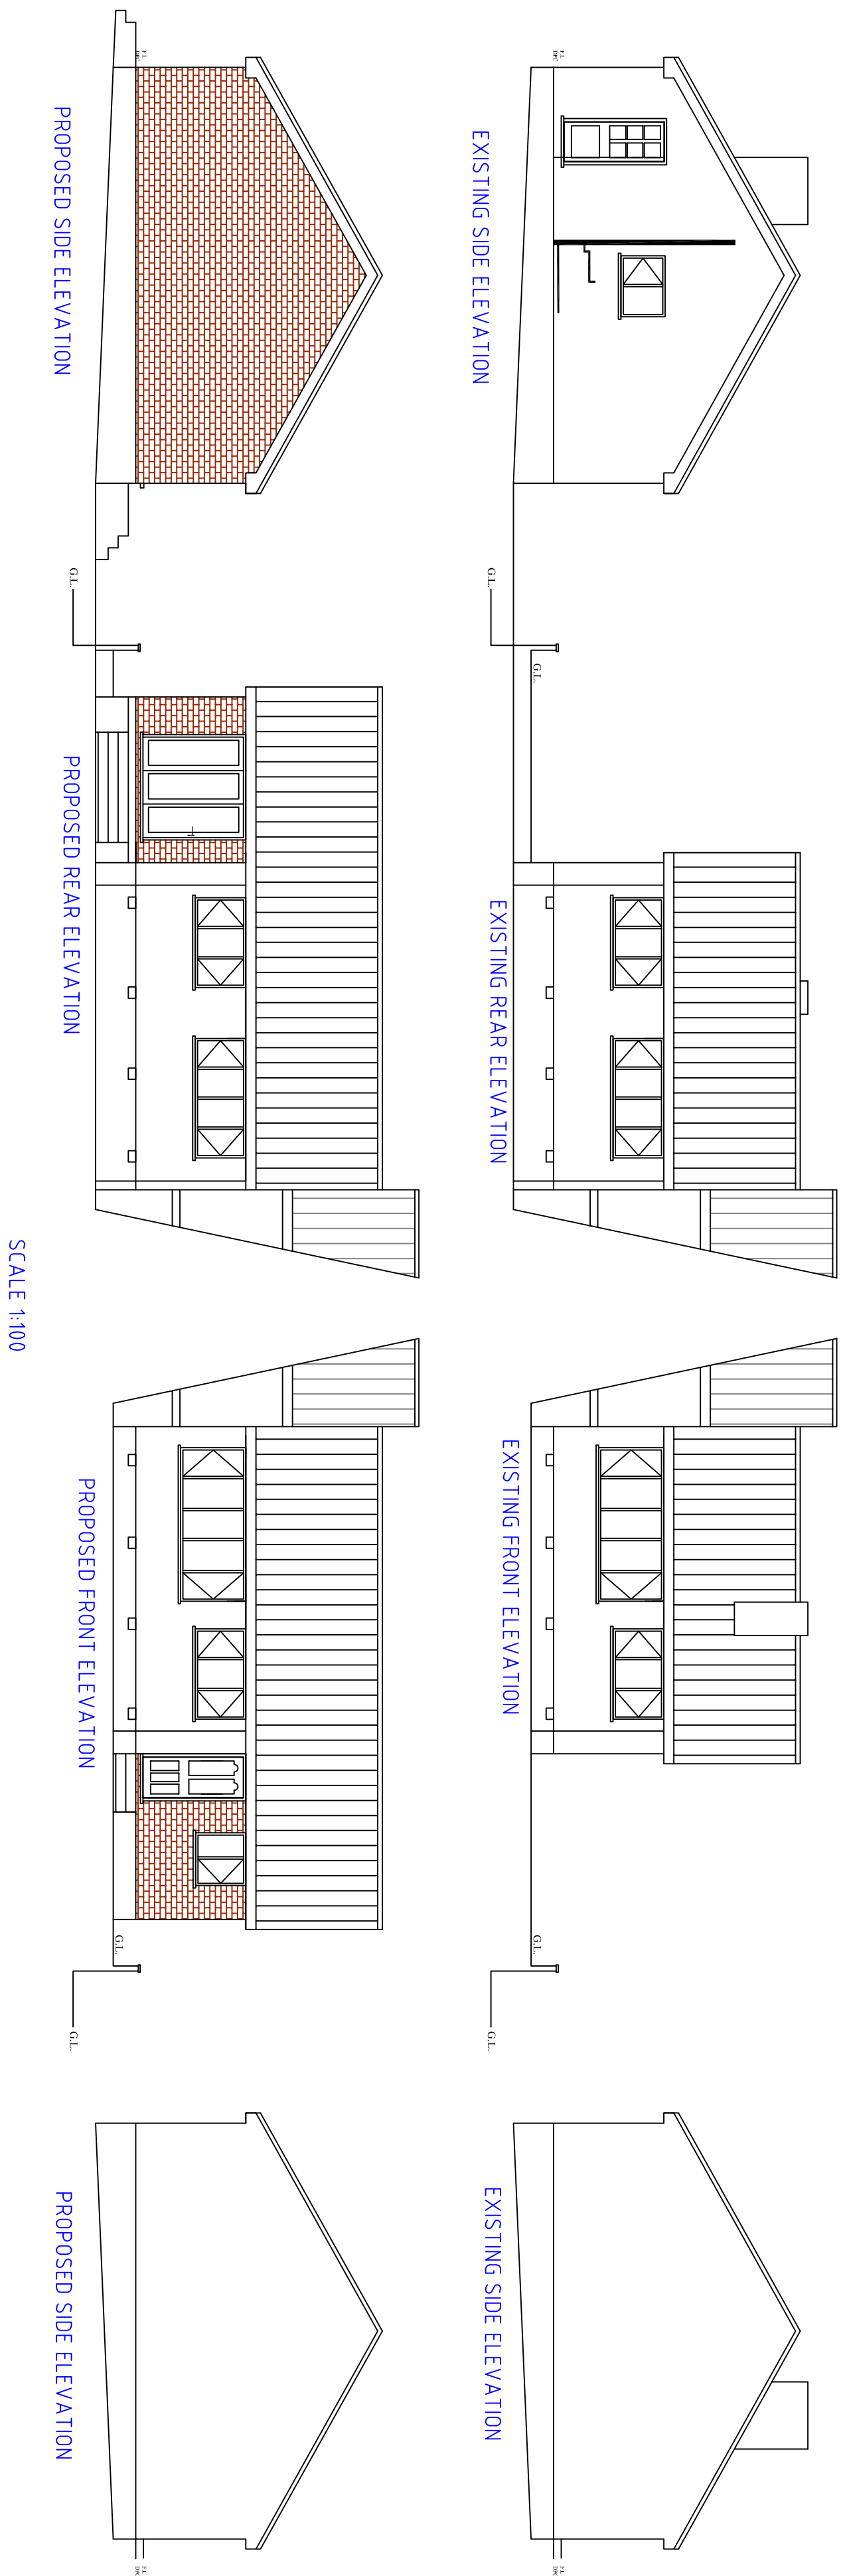

PROPOSED GROUND FLOOR PLAN - SCALE 1:50

To build a G.F. side extn to this 2 bed semi-detached bungalow

All work will be carried out in accordance with Building Regulations and all materials used will be of good quality and to current B.S. specifications.

Client to arrange with contractor radiators and electrical sockets, lights and switch's as to positioning and location IF THERE IS A DISCREPANCY BETWEEN STRUCTURAL CALC'S AND THE PLAN THEN YOU SHOULD GET IN TOUCH TO CLARIFY CORRECT INFO

PLAN REVISION 'A'

SCALE 1:50 @ A1 SHEET 1 OF 1

Disclaimer

The information on this plan is dimensionally and technically correct to the best of the draughtsmen's knowledge who takes no responsibility for any errors detected after Building and Planning Control approval.

HOUSE PLAN DRAWING SERVICES

MOBURN HOUSE, PINE TREE CLOSE, WROOT DONCASTER DN9 2BT, TEL: (01302) 772150 MOBILE: 07879-861191

EXTN FOR MR HAYWARD AT 2 MARY ANNE CLOSE, BARNESLEY S. YORKS

DATE: 12/04/2019