




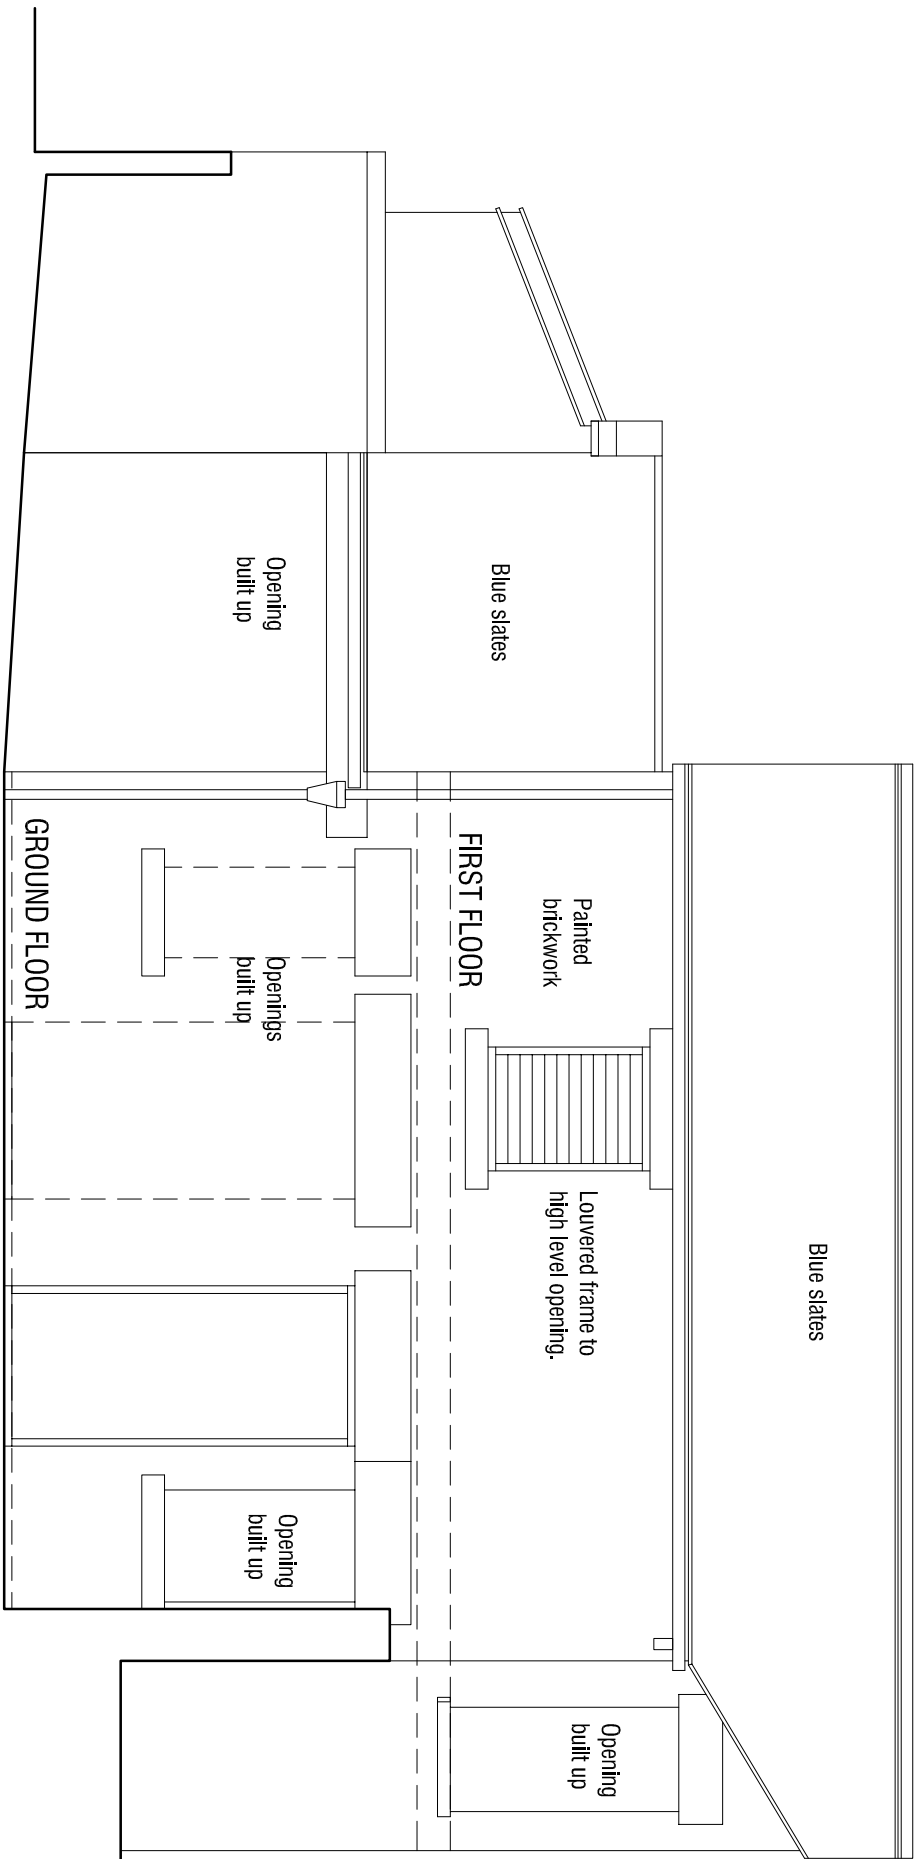


FRONT ELEVATION 1:50

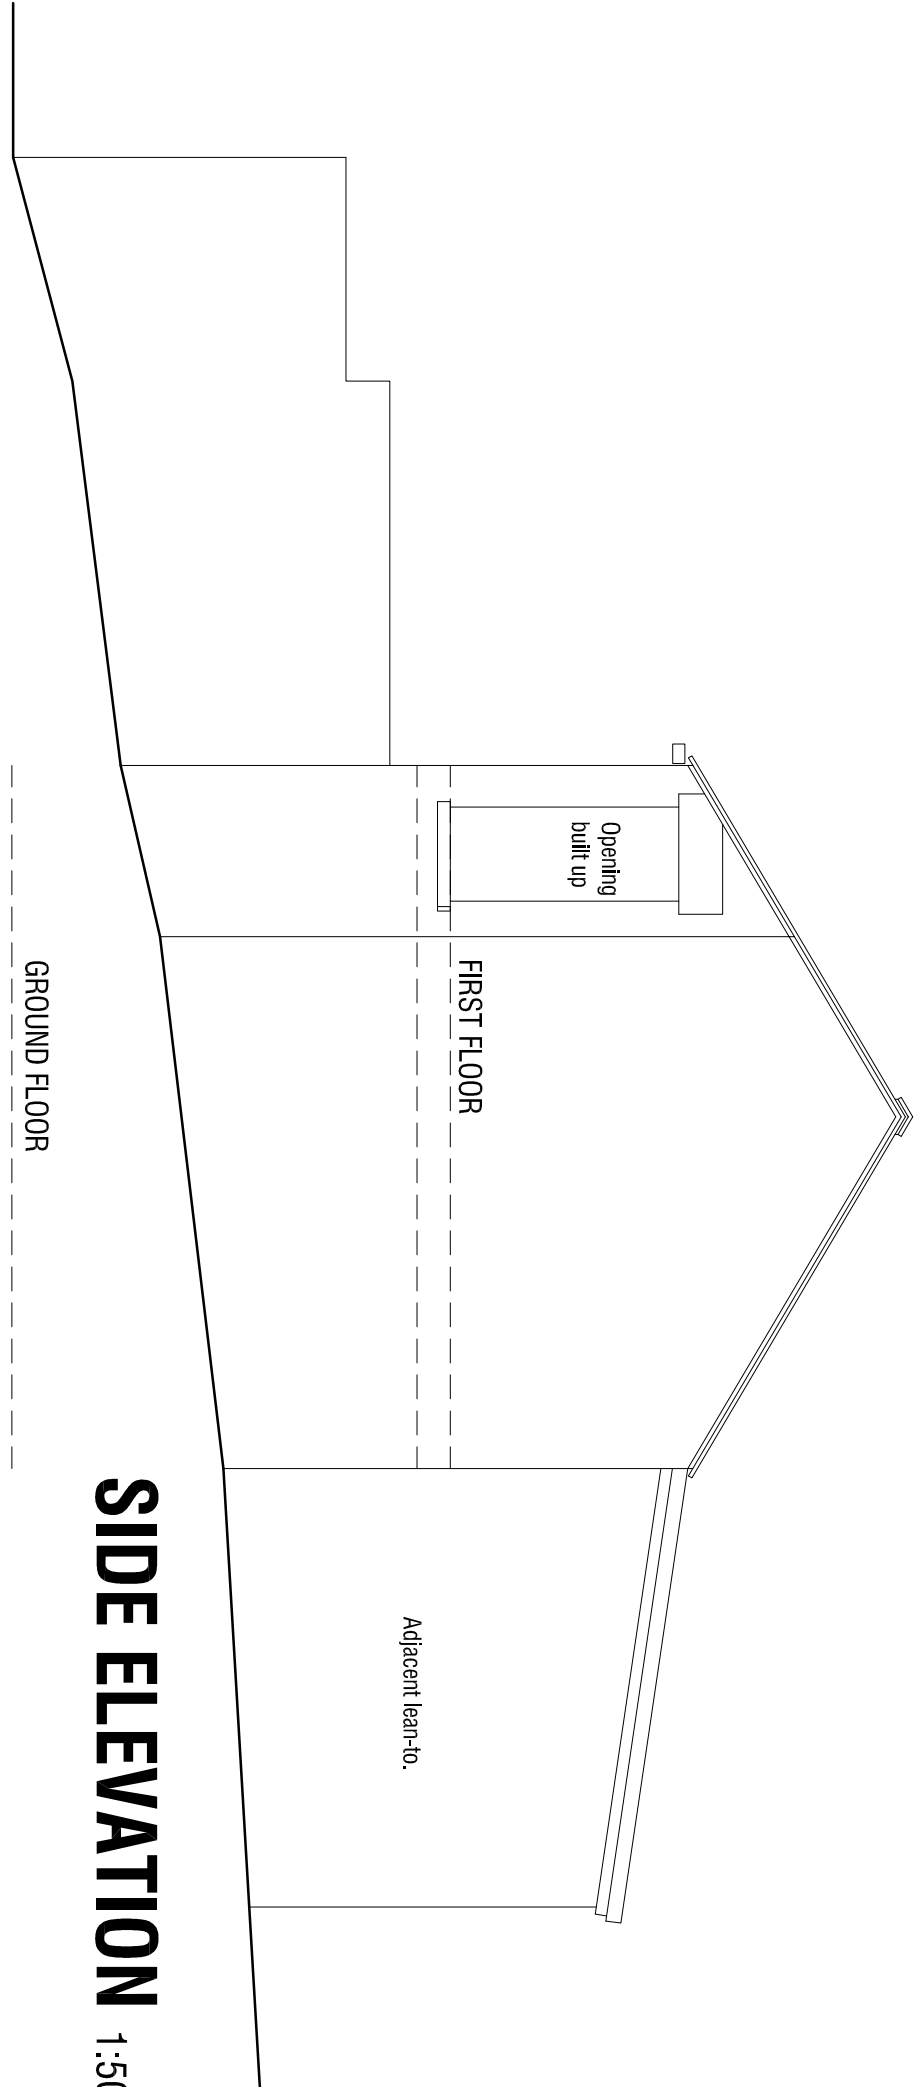


SIDE ELEVATION 1:50

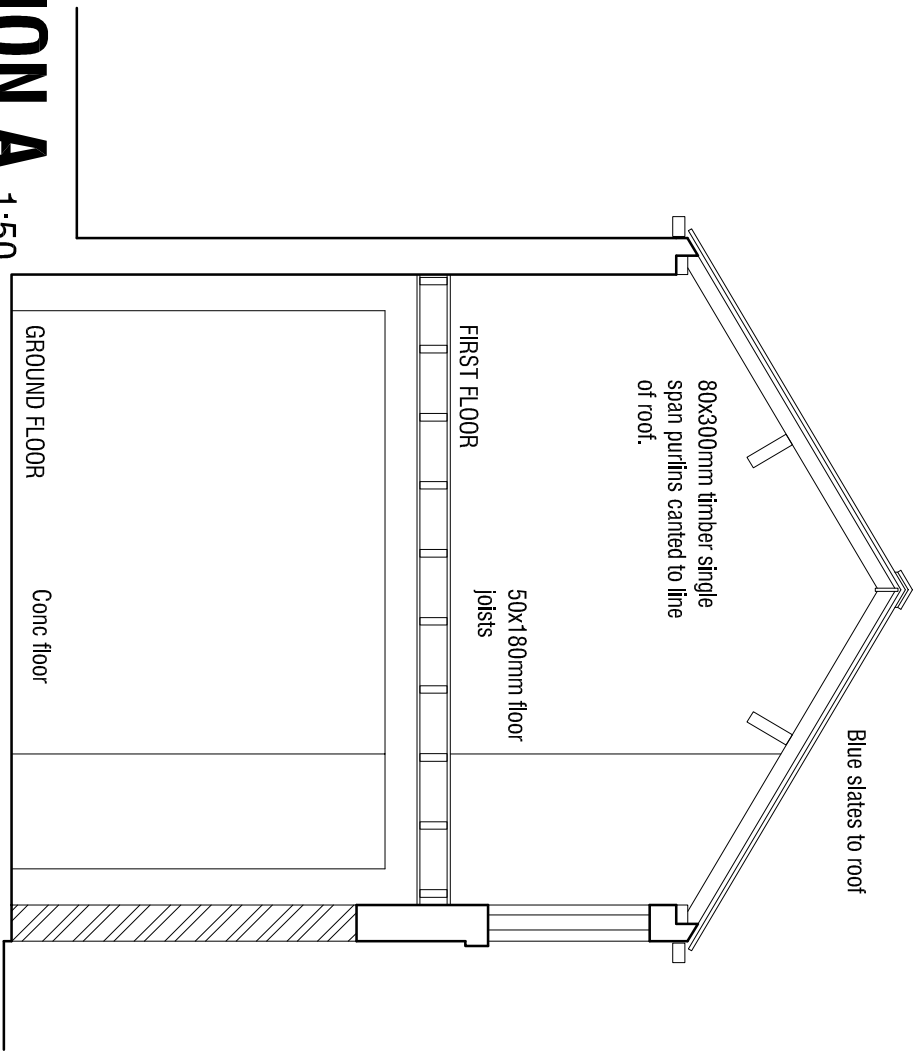


SECTION A 1:50

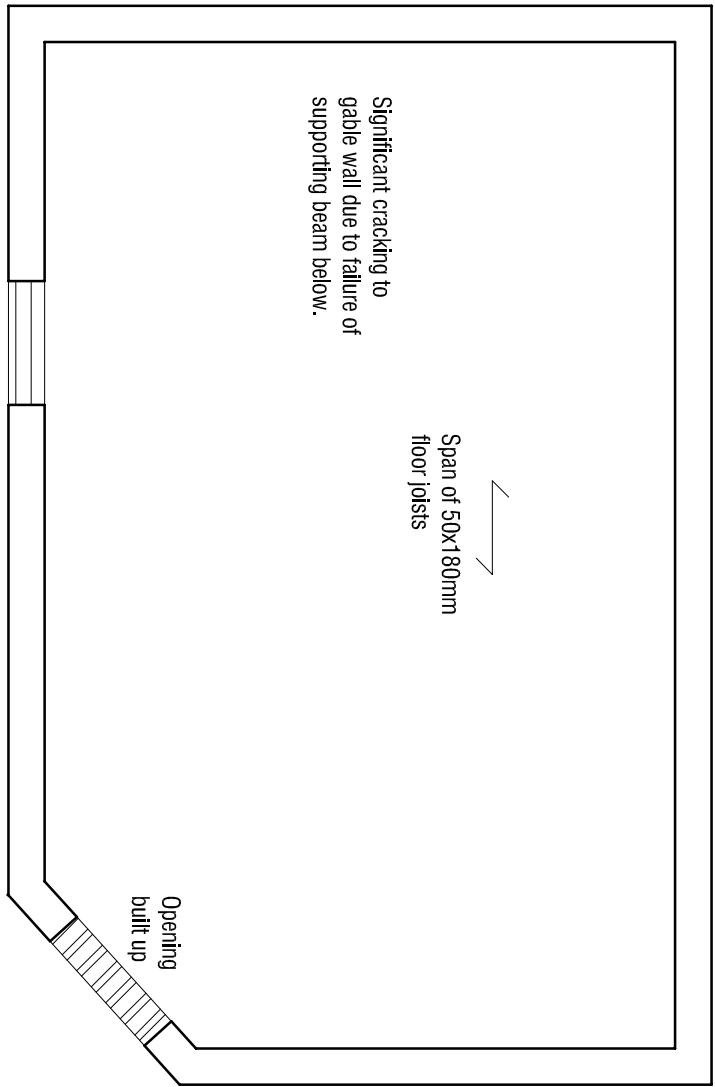


FIRST FLOOR PLAN 1:50

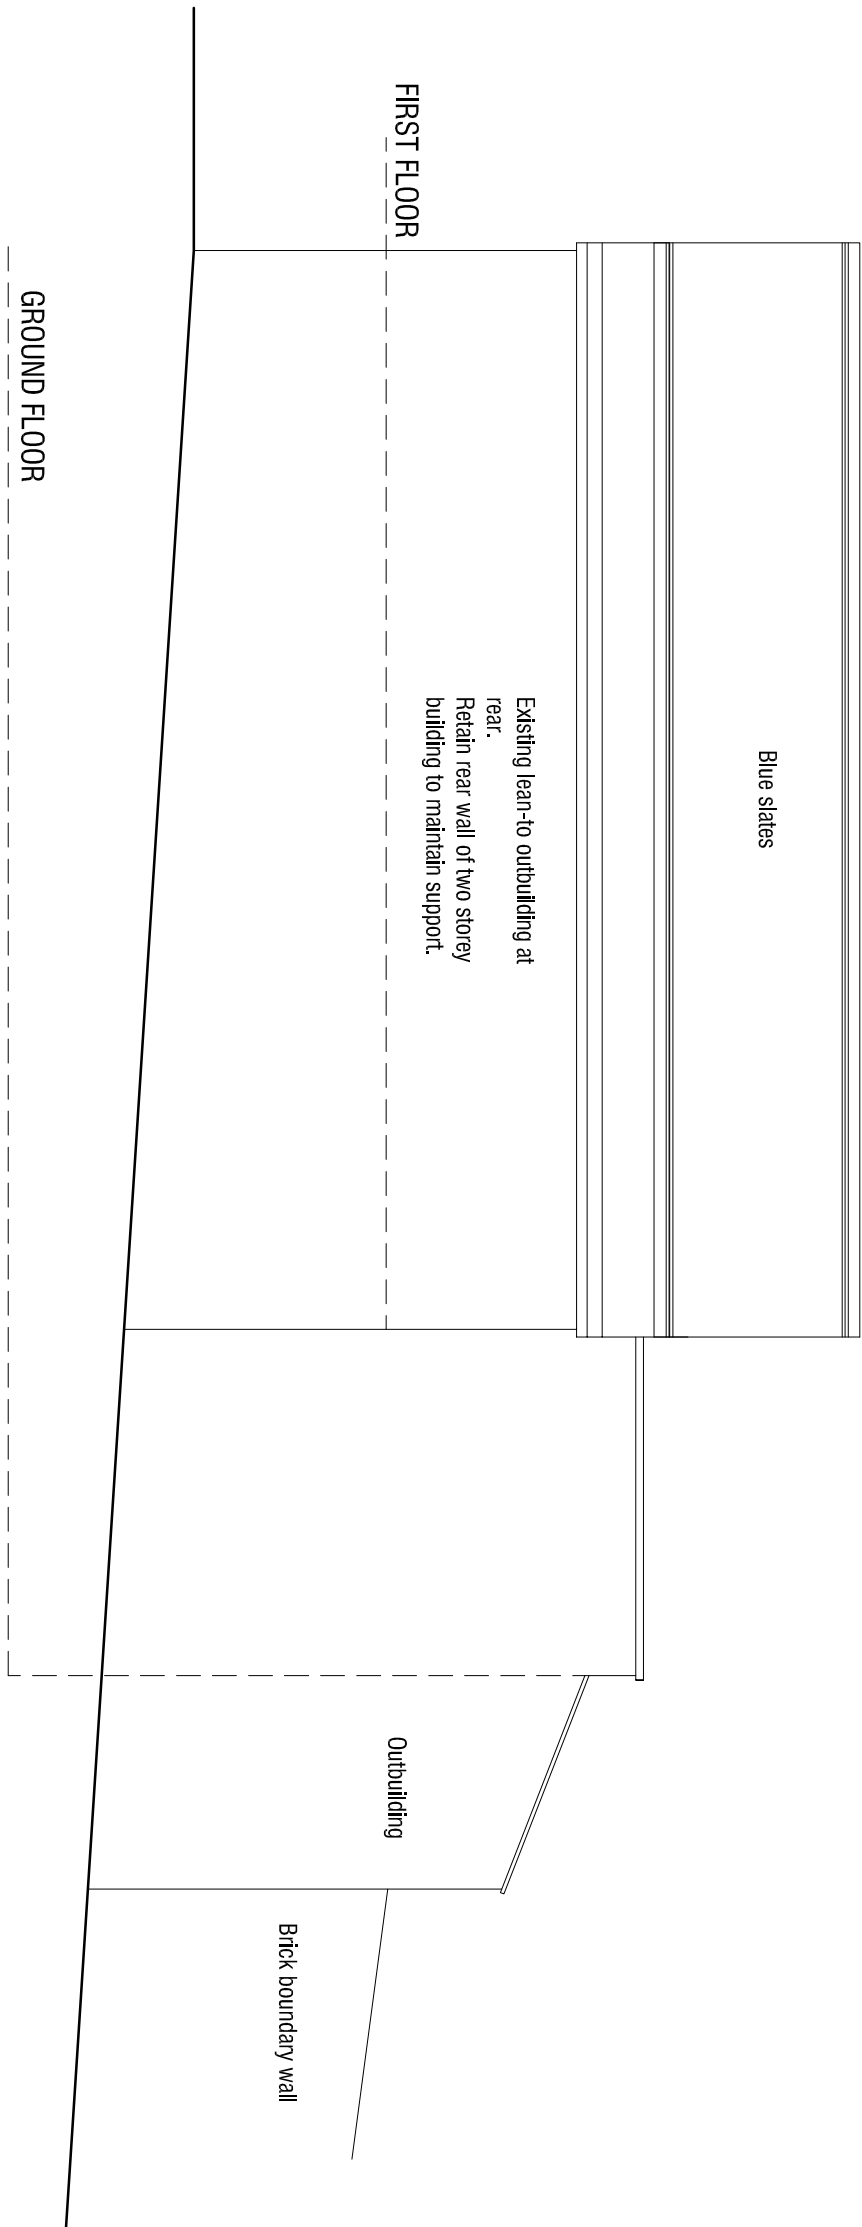

GROUND FLOOR SOUTH ELEVATION 1:50

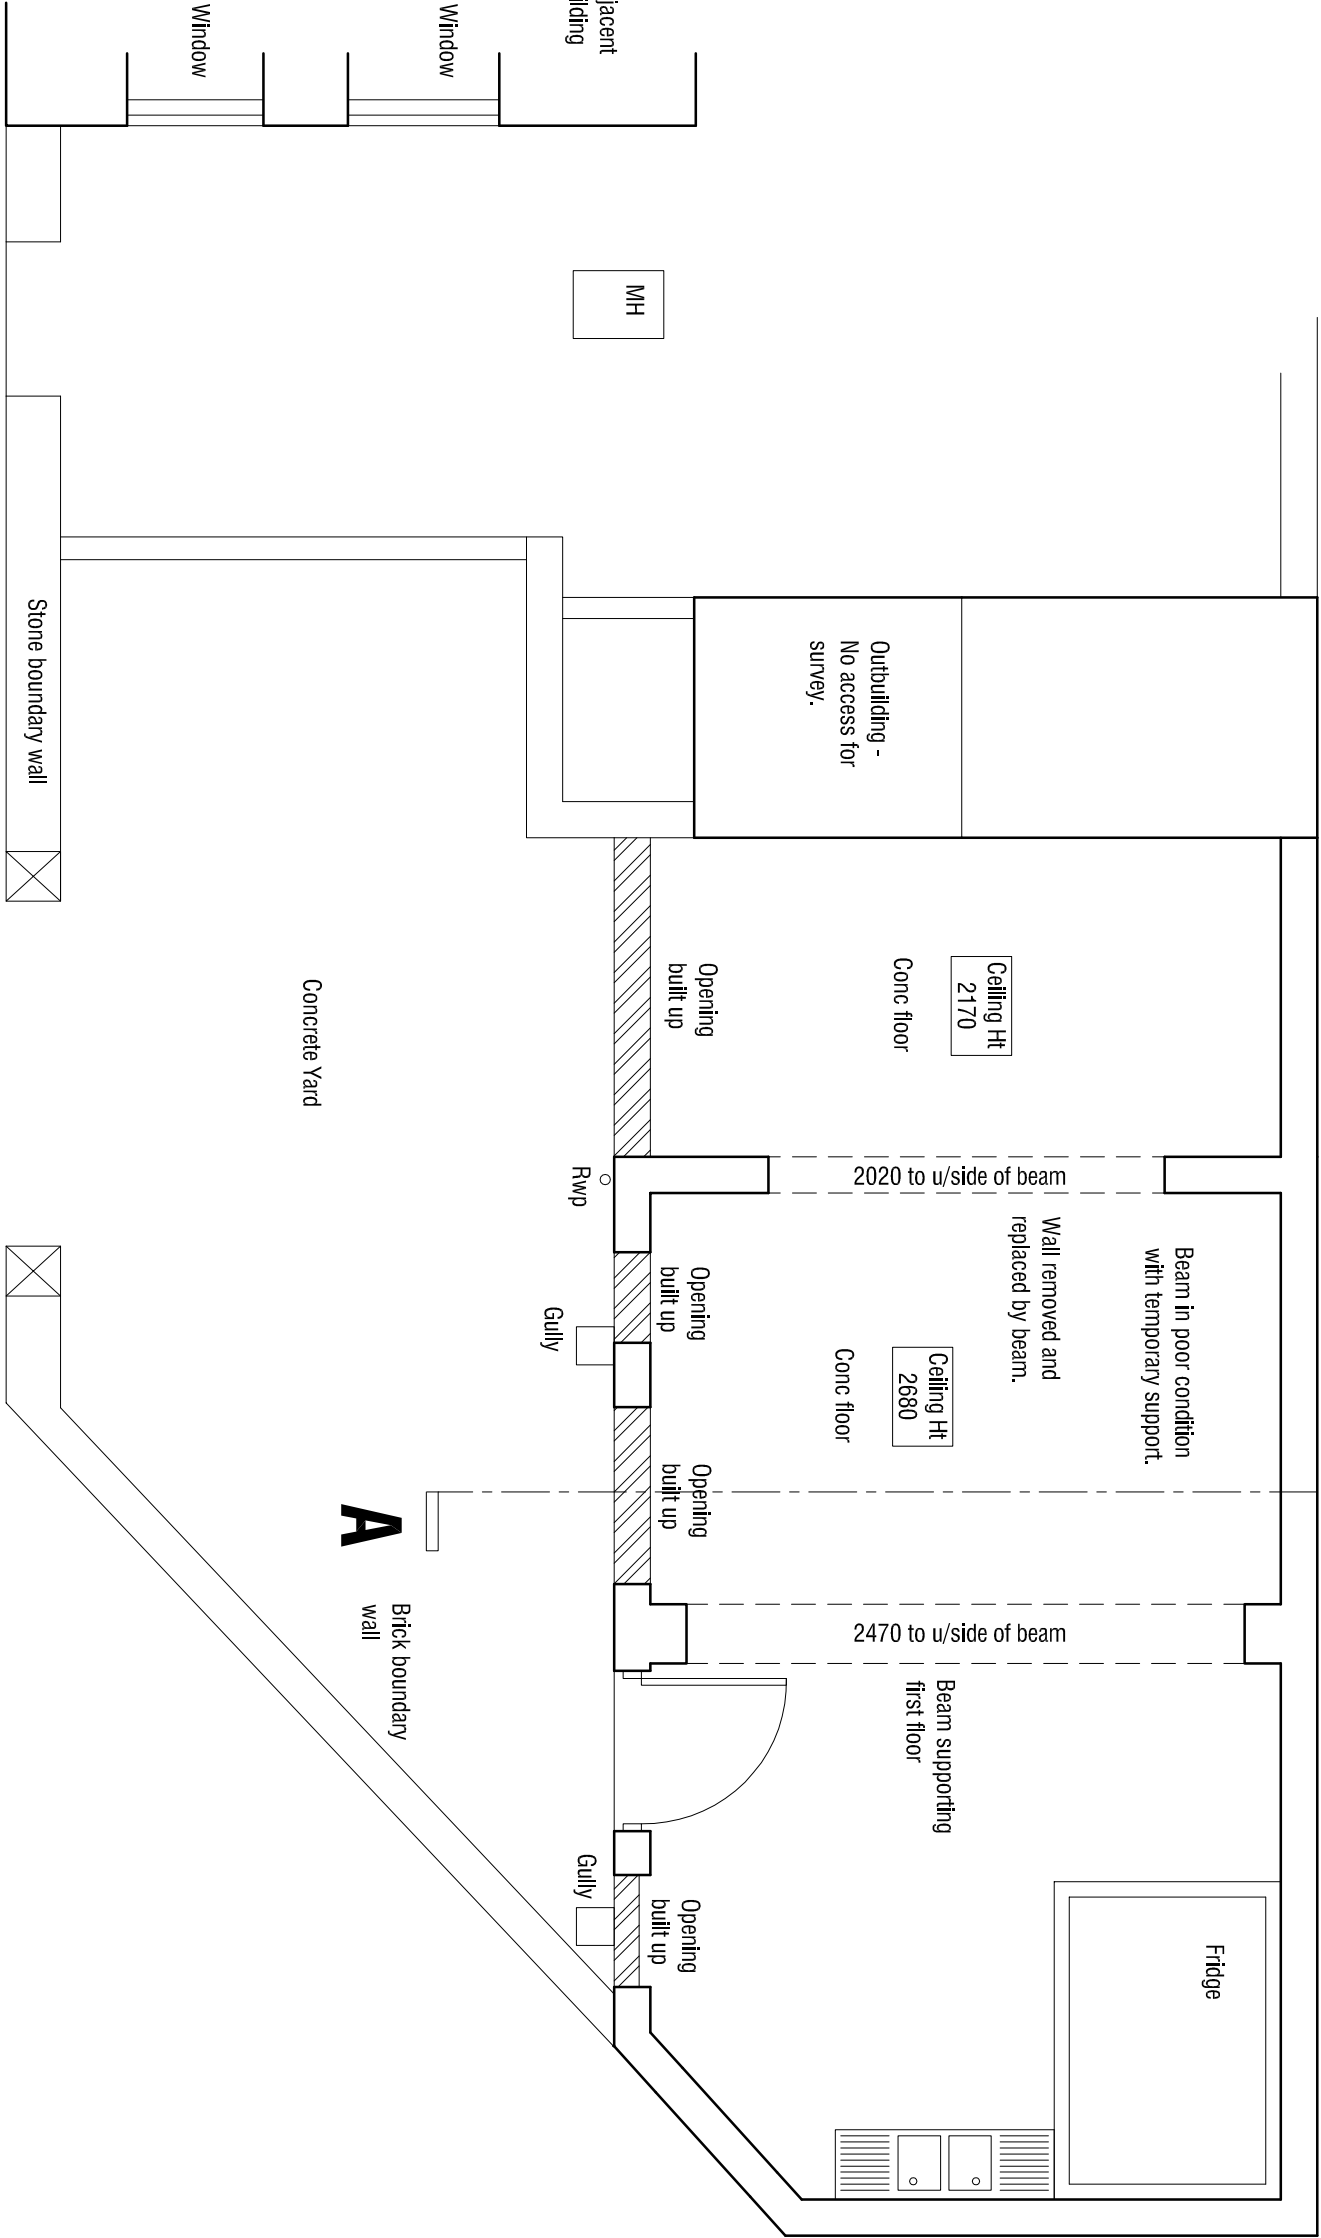

GROUND FLOOR PLAN 1:50

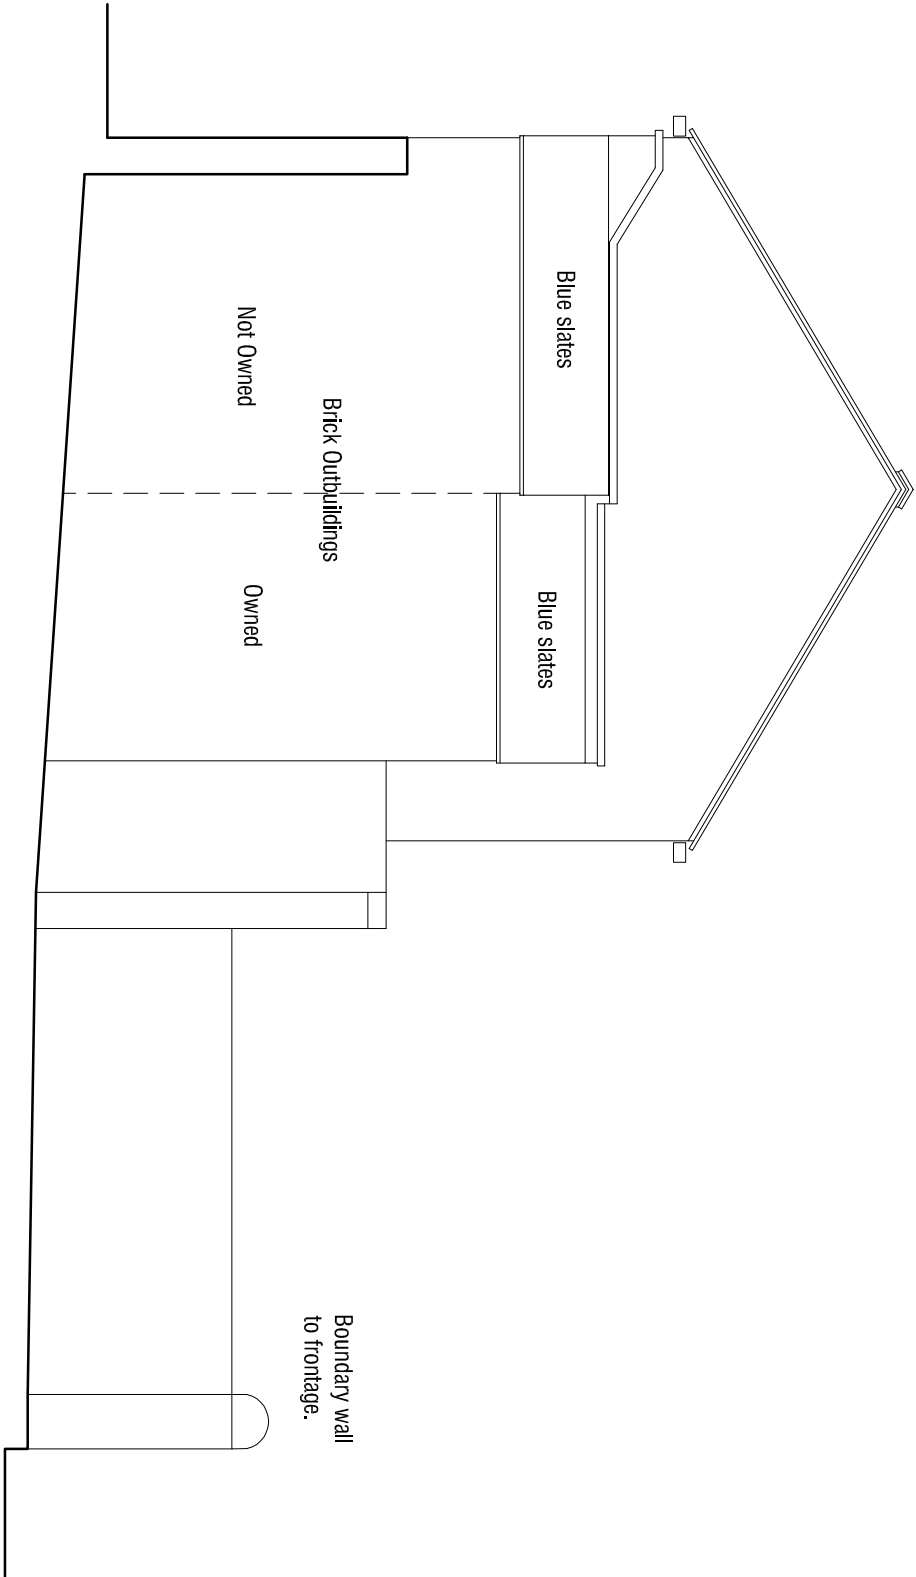

EAST ELEVATION 1:50

WORKSHOP/STORE
HONEYWELL STREET
BARNISLEY
S71 1PR

AS EXISTING

mbooth design

architectural design and building consultants

Scale 1:50 @ A1
Date SEPT 2014
Dwg No. S1
Rev.

Copyright Reserved. All rights reserved. No part of this publication may be reproduced, stored in a retrieval system, or transmitted, in any form or by any means, electronic, mechanical, photocopying, recording, or by any information storage and retrieval system, without prior written permission from mbooth design.