
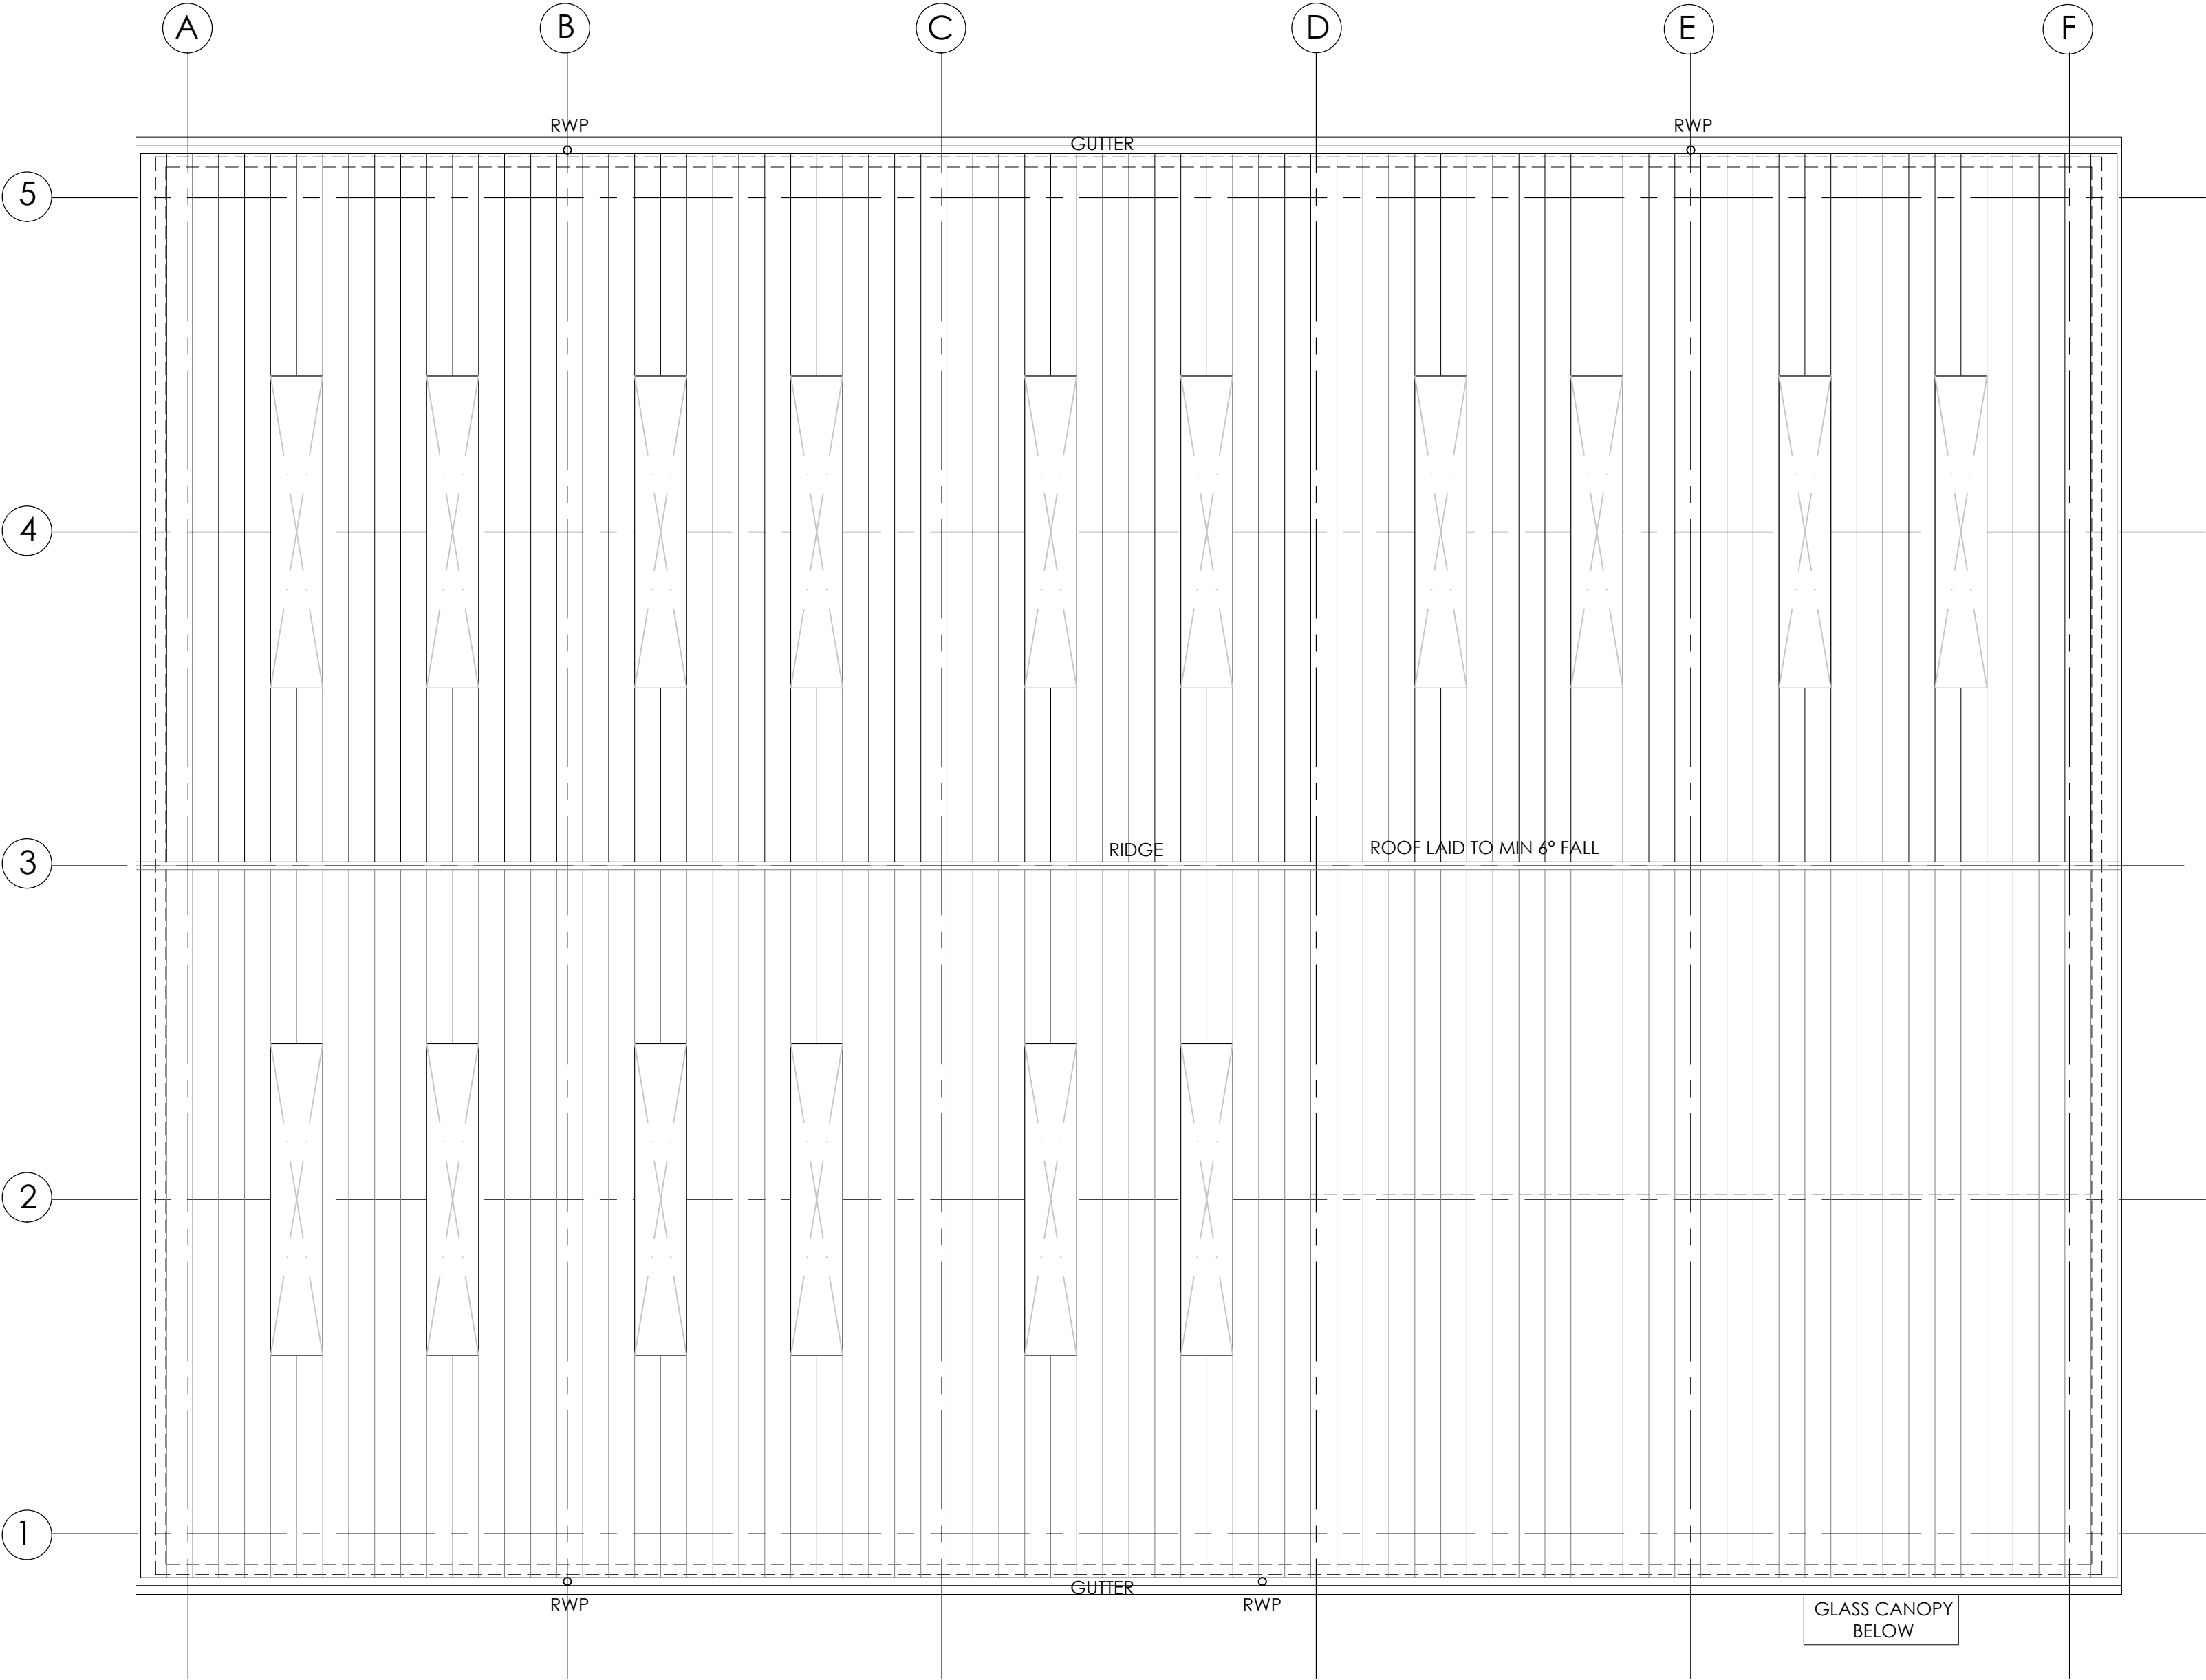


ROOF TO HAVE TRIPLE SKIN NON FRAGILE ROOF LIGHTS EQUIVALENT TO 10% WAREHOUSE FLOOR AREA (shown indicatively)

PROPOSED ROOF PLAN

Proposed Roof Plan - Unit 5D
Scale 1:100 @ A2

CAD file reference 14698C - 17.0 Drawings\100 Series-Planning

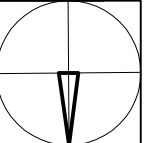

A	27.06.18	Glass canopy updated to suit GA plan.		AT	JAI
Rev	Date	Description		Rev By	Chk'd By
Project Title		Proposed Development Unit 5D Ashroyd Business Park Junction 36 M1 Barnsley S74 9SB			
Client		Network Space Ltd			
Status		Planning			
Scale		1:100	Drawing Size A2		
Date		March 2018	Drawn By AT	Checked DT	
Drawing Title		Proposed Roof Plan - Unit 5D			
Job-Dwg No		14698C-128			Rev A

- 2 St. Johns North,
Wakefield, WF1 3QA
t. 01924 291800
- ☐ Carvers Warehouse, 77 Dale Street,
Manchester, M1 2HG
t. 0161 2388555
- ☐ The Old Rectory, 79 High Street,
Newport Pagnell, MK16 8AB
t. 01908 211577
- ☐ 101 London Road,
Reading, RG1 5BY
t. 0118 9507700
- ☐ 10 Gees Court, St Christophers Place,
London, W1U 1JJ
t. 0207 4091215

