


A629
Huddersfield
Road

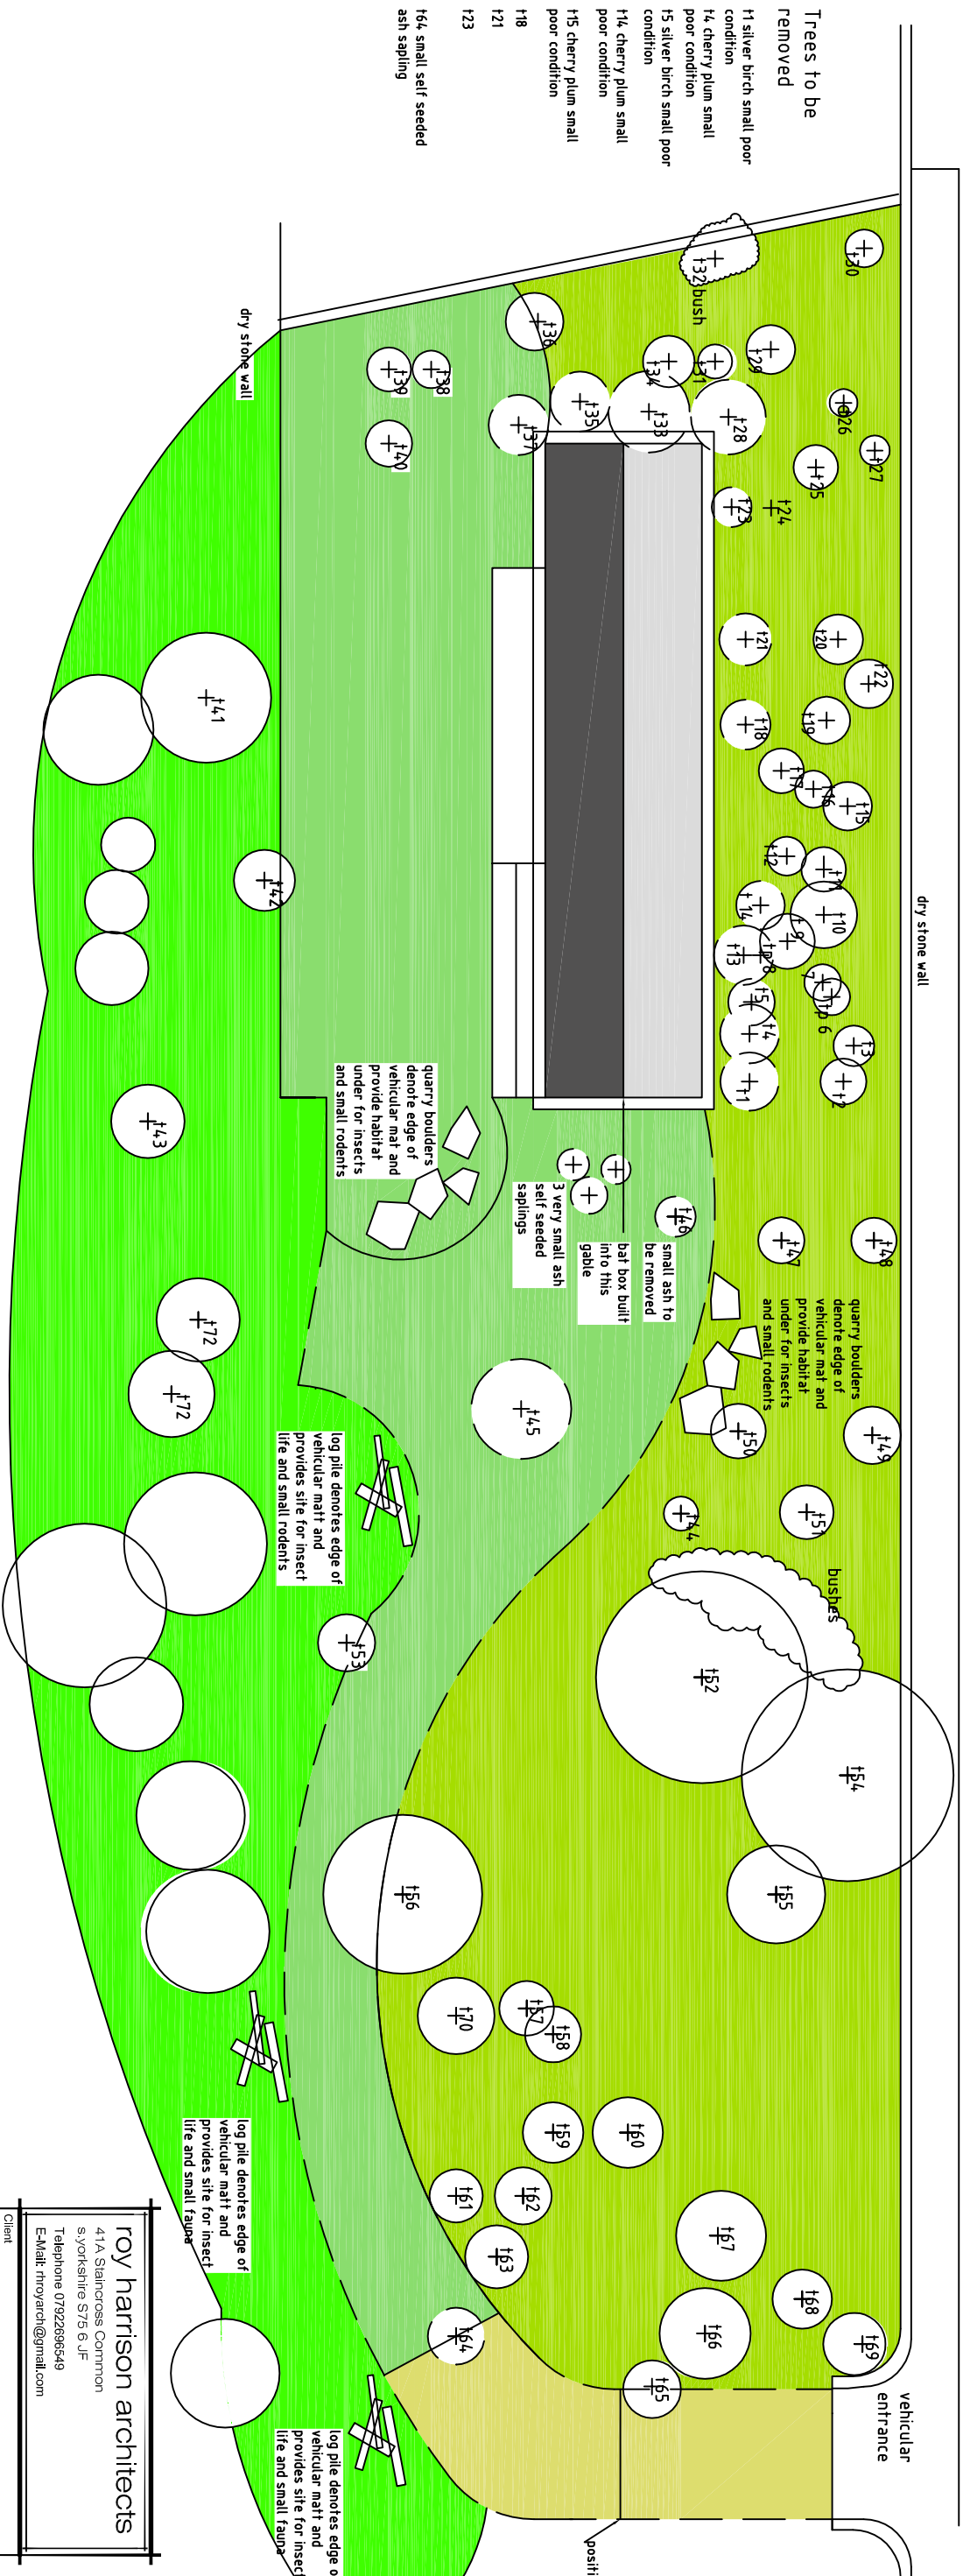

roy harrison architects			
41A Staircross Common S.Yorkshire S75 6 JF Telephone 07922696549 E-Mail: rhoyarch@gmail.com			
Client Roy Harrison			
Project Scout Dyke Eco House Halfax Road Barnsley S36 7EZ			
Title proposed site plan			
Date 25/2/14	Drawing No. rh/sd/14/8	Scale 1:250	
Sheet 1 of 1	Revision	Drawn rh	