


Elevations

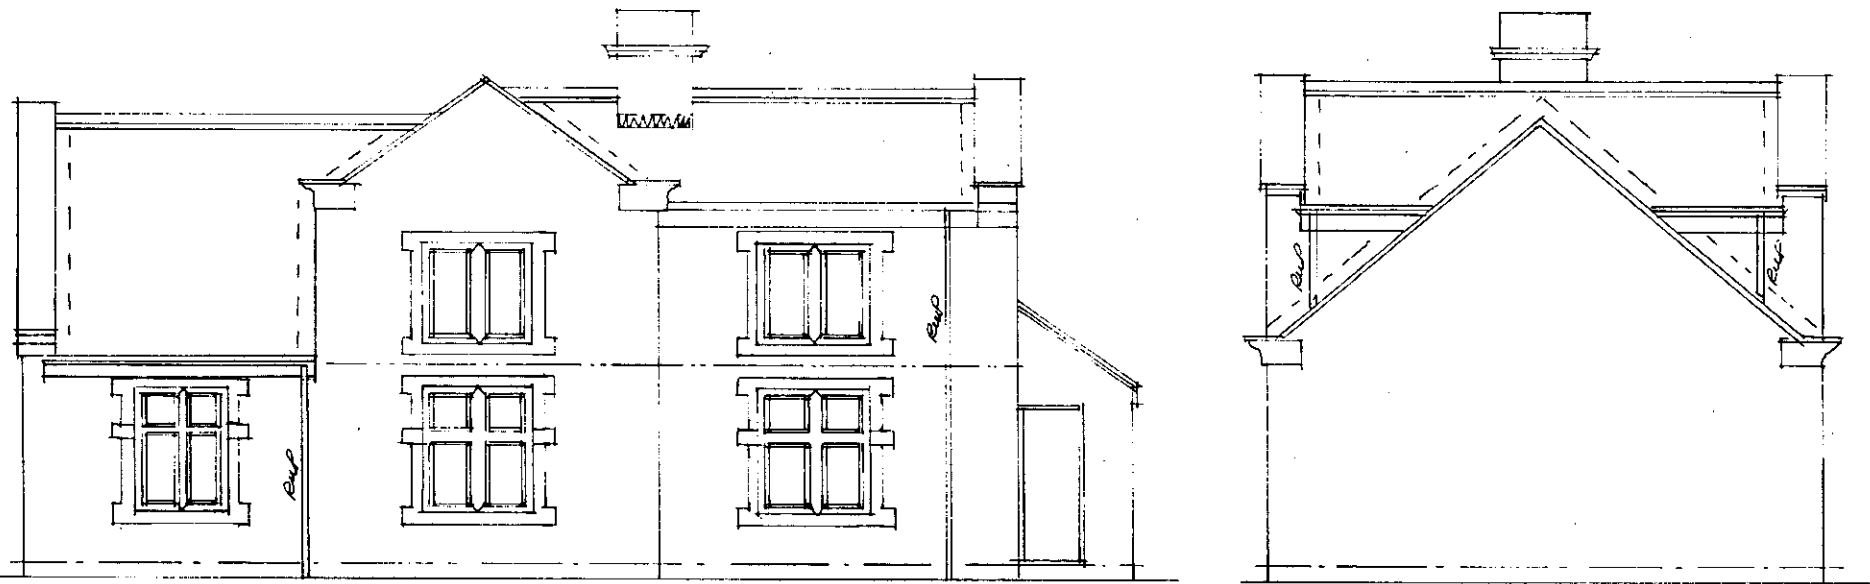


Rear


Side



Front
Layouts

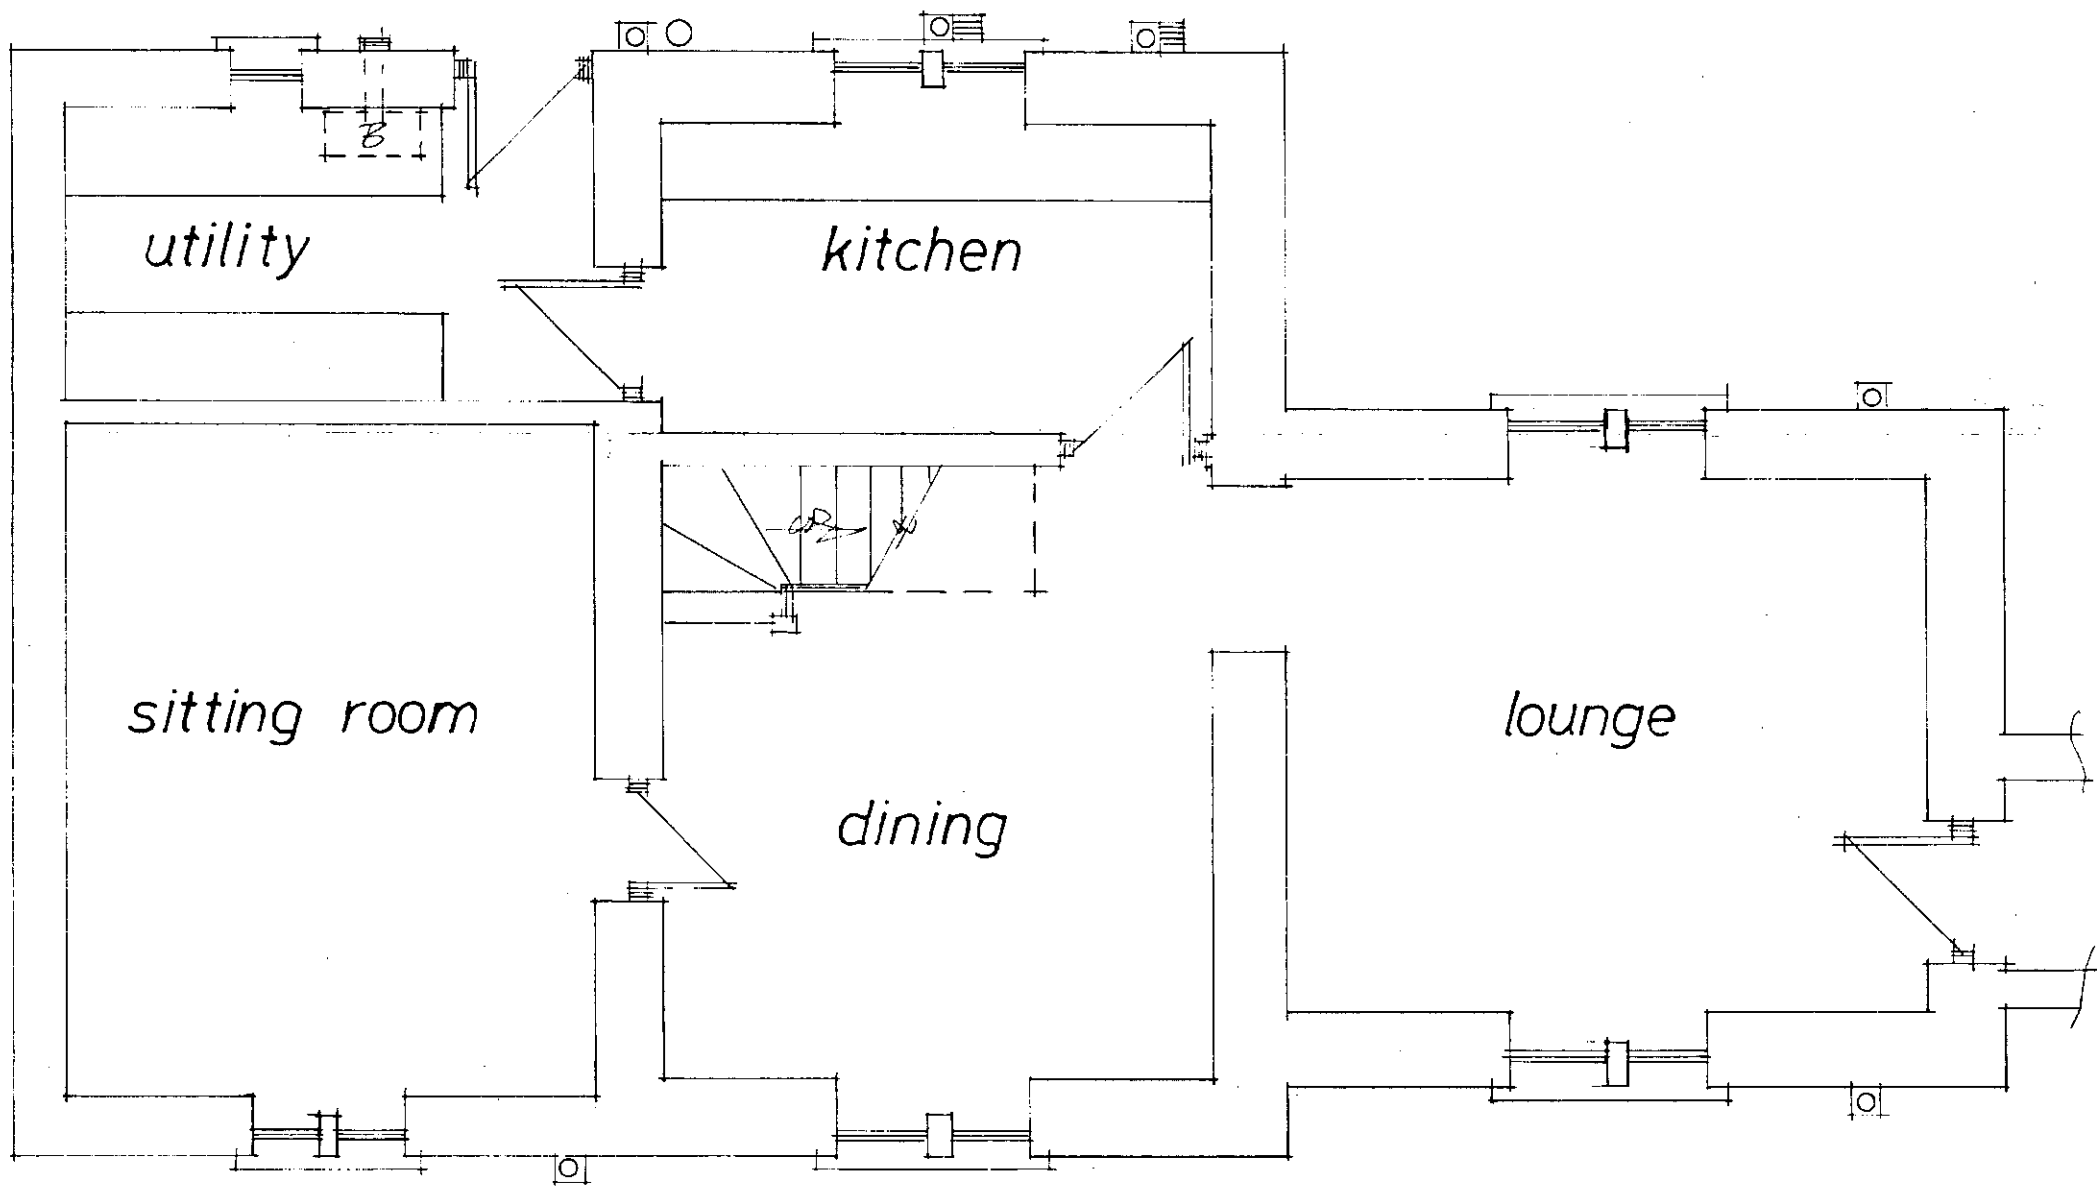

Ground Floor

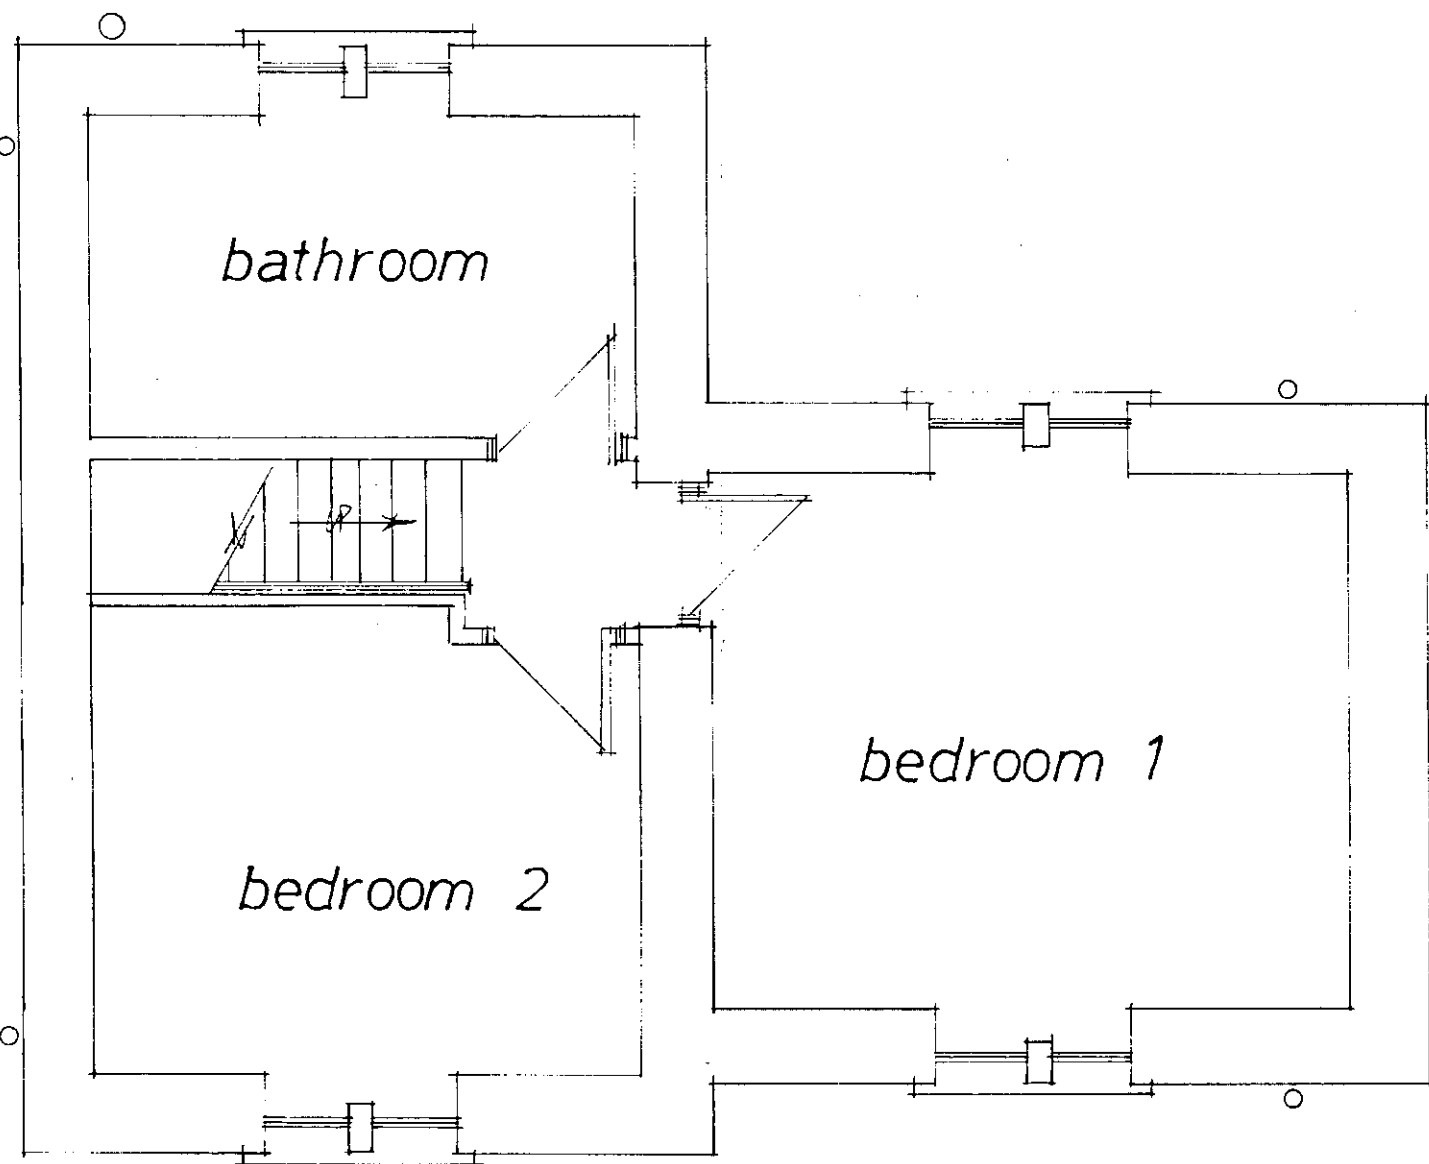

First Floor

Rev	Notes	Date

Garry Greetham Associates
Residential Design Consultant
Westwood House
18 Carr Lane
Tankersley
Barnsley S75 3BE
Tel(01226)746573


PROJECT First Floor Extension
CLIENT Mr. Mick Gill
TITLE Property as Existing
ADDRESS "Park Lodge", Sheffield Road, Worsbrough, Barnsley. S70 5LL
DRAWN BY 999
SCALE 1:50; 1:100 DATE Feb 17
DRAWING No 843-02 REV
Member of the Chgrtered Institute of Architectural Technologists

Elevations

MATCHING STONE SURROUNDS
TO PROP. WINDOW.



Rear

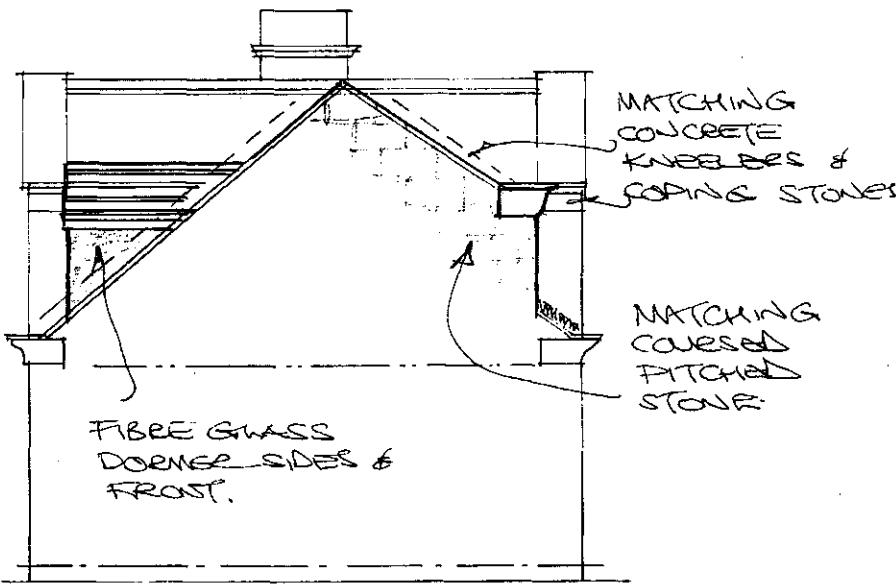


Side




Front

Layouts

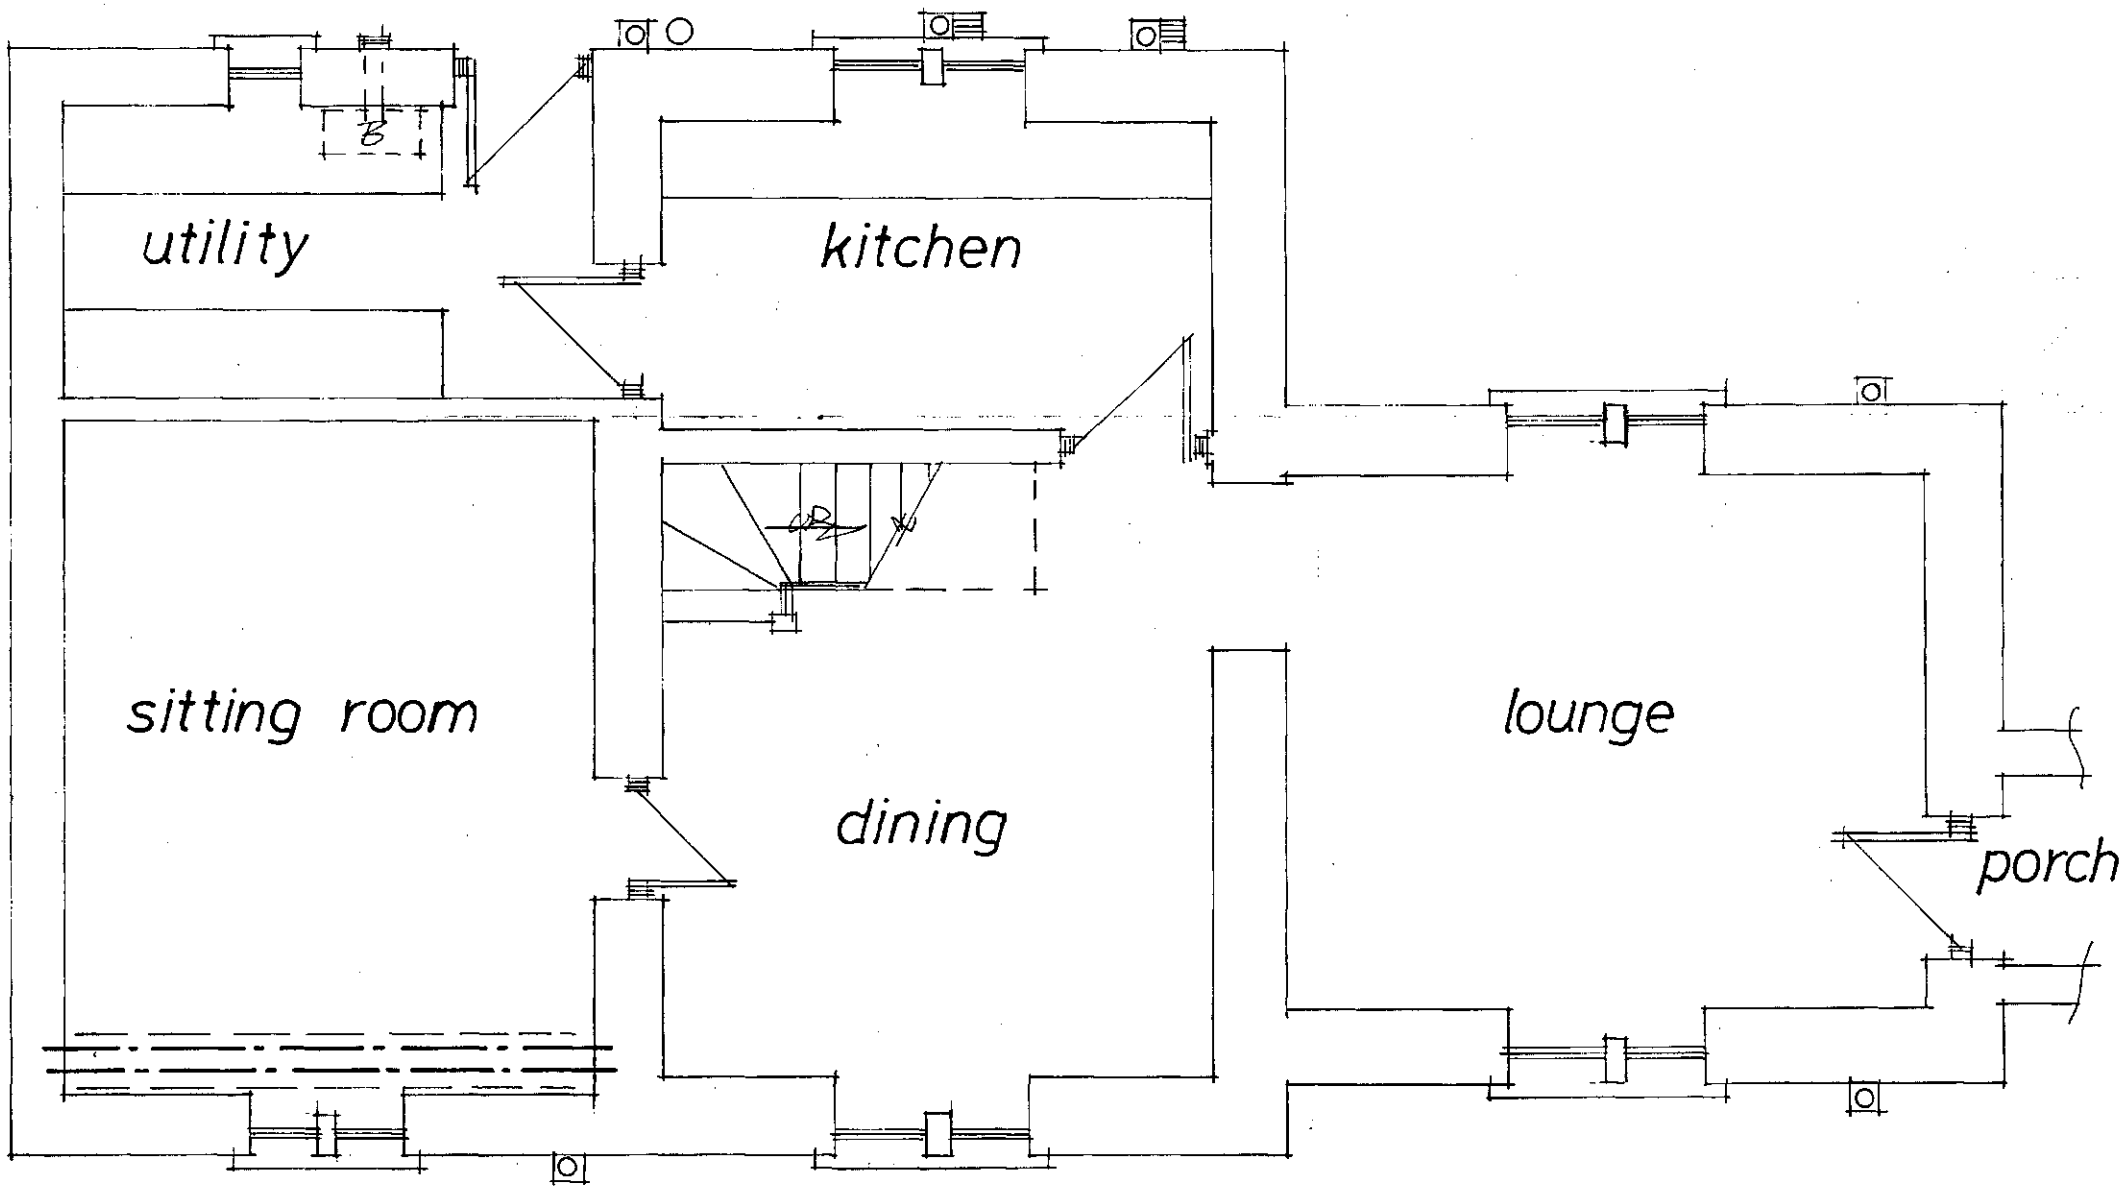

Ground Floor

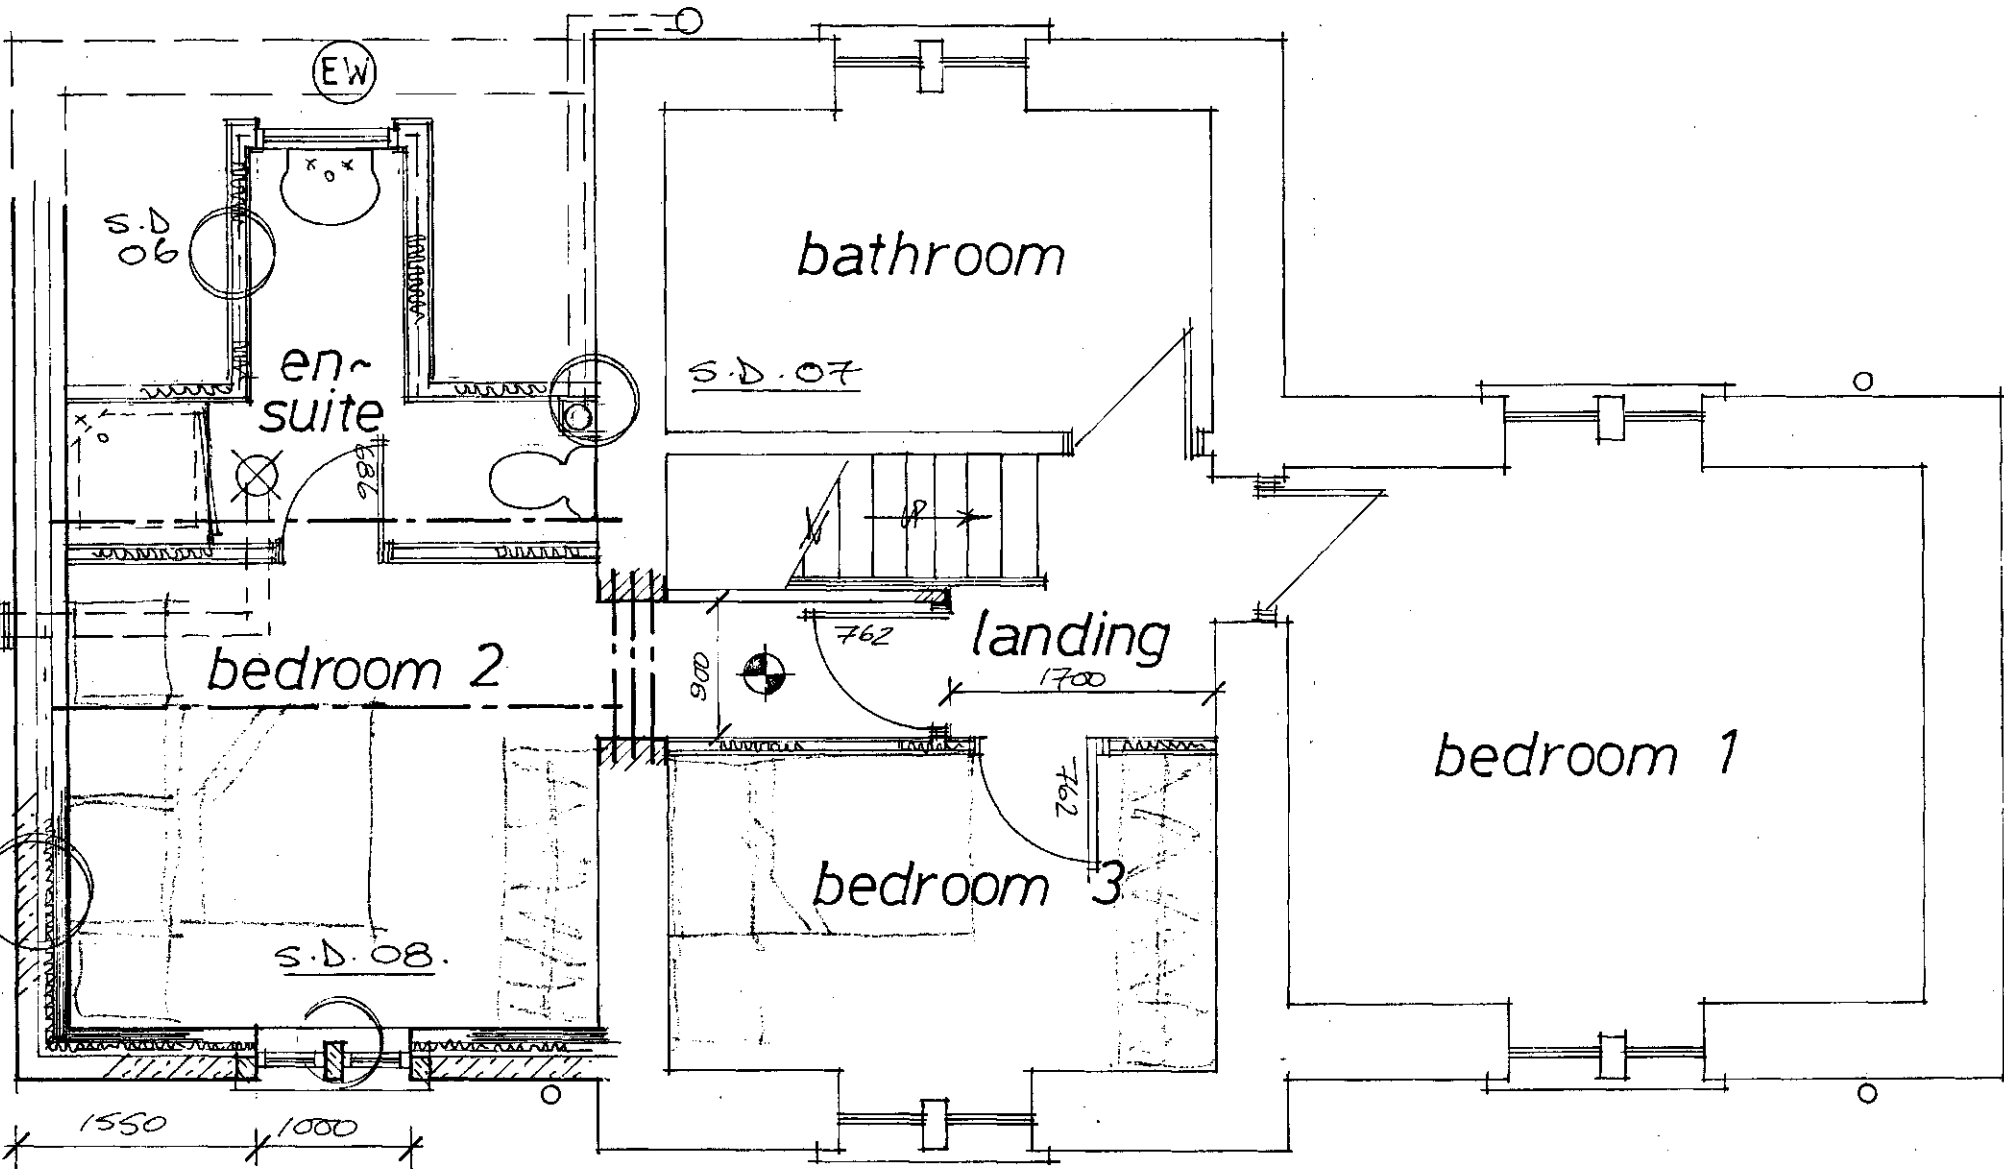

First Floor

The drawings are prepared for the purpose of Planning and Building Regulation Approvals only.

All the electrical and heating information are to be calculated by specialist contractors and to ensure are all under the "competent person's scheme" - the electrical/heating layouts, (if shown) are indicative only.

Denotes escape windows to be at least 0.33m² and be at least 750 mm high and 450 mm wide. To be located max. 1000 mm from floor to actual opening part of window and 800 mm min. height. (EW)

Denotes approx location of interconnected smoke detectors, mains operated with battery backup in case of power failure.

Denotes wall mounted boiler positions with balanced flued outlet to ext. air.

Denotes location of mechanical extraction unit direct to ext. air through wall at ground and first & second floors via ceiling mounted and direct to ext. air

- 1) eaves vent where located at front or rear.
- 2) tile vent where located more central.

This drawing to be read in conjunction with the Standard Construction Specification relating to this project.

This drawing is copyright. All dimensions to be checked prior to commencement on site and any discrepancy notified to the design office immediately. DO NOT SCALE - if in doubt, contact the design office.

The contractor/client shall be responsible to ascertain the nature of the foundations prior to commencement on site.

The contractor shall be responsible to ensure the suitability of all materials proposed for this project and fixings of such in accordance with manufacturer's instructions.

The foundations, steelwork, trimming information and wall stability are to be calculated by structural engineer if required and if appointed.

Denotes mild steel anchor straps applicable to leading, joist sizes etc and ensure fixed in accordance with manufacturer's recommendations.

ALL RELEVANT DETAILS FOR THIS PROJECT HAVE BEEN DESIGNED IN ACCORDANCE WITH THE ACCREDITED CONSTRUCTION DETAILS

Rev	Notes	Date

B/Regs:

Planning:

Garry Greetham Associates
Residential Design Consultant
Westwood House
18 Carr Lane
Tankersley
Barnsley S75 3BE
Tel(01226)746573

PROJECT	First Floor Extension
CLIENT	Mr. Mick Gill
TITLE	Property as Proposed
ADDRESS	"Park Lodge", Sheffield Road, Worsbrough, Barnsley. S70 5LL
DRAWN BY	999
SCALE	1:100; 1:50 DATE Feb 17
DRAWING No	843-03 REV
Member of the Chartered Institute of Architectural Technologists	