


BROKEN LINE INDICATES
STEPPED UNITS (INDICATIVE).

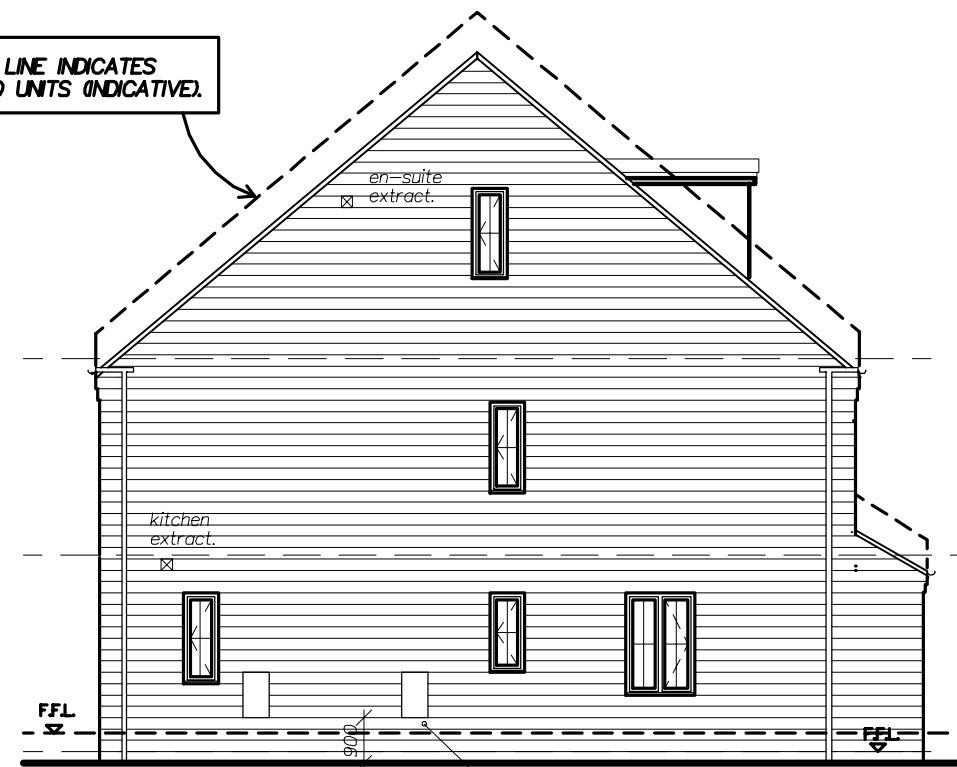

SIDE ELEVATION

u/s meter cabinets = 900 mm
from finished ground level.



REAR ELEVATION

300x150 art-stone pad for fixing of external
light - u/s of pad to be 1650mm from D.P.C. level -
pad to be 500mm from wall corner.



SIDE ELEVATION

BROKEN LINE INDICATES
STEPPED UNITS (INDICATIVE).



FRONT ELEVATION

SCHEDULE OF FINISHED FLOOR LEVELS
FOR STAGGERED UNITS:

PLOT No:	F.F.L.
3.	222.40
4.	223.30
5.	223.90
6.	224.35
24.	224.50
25.	224.05

NOTE :
READ IN CONJUNCTION WITH ENGINEERS
'EXTERNAL WORKS LAYOUT' !

REV B: 12/02/20: F.F.L.S INDICATED TO
STAGGERED UNITS.
REV A: 04/12/19: GENERAL AMENDMENTS.

Arncliffe
ARNCLIFFE HOMES LIMITED

Arncliffe House, Bramley Grange,
Thorner, Leeds LS14 3DW.
Tel: 0113 237 5900 Fax: 0113 265 4458

**Proposed Residential
Development**

HALIFAX ROAD,
THURGOLAND.

LINTON (1139)

ELEVATIONS

SCALE 1:50/1:100

DATE 19/08/2019 DRAWN IanDi

DRG. No. 292/L/4

REV. B.