


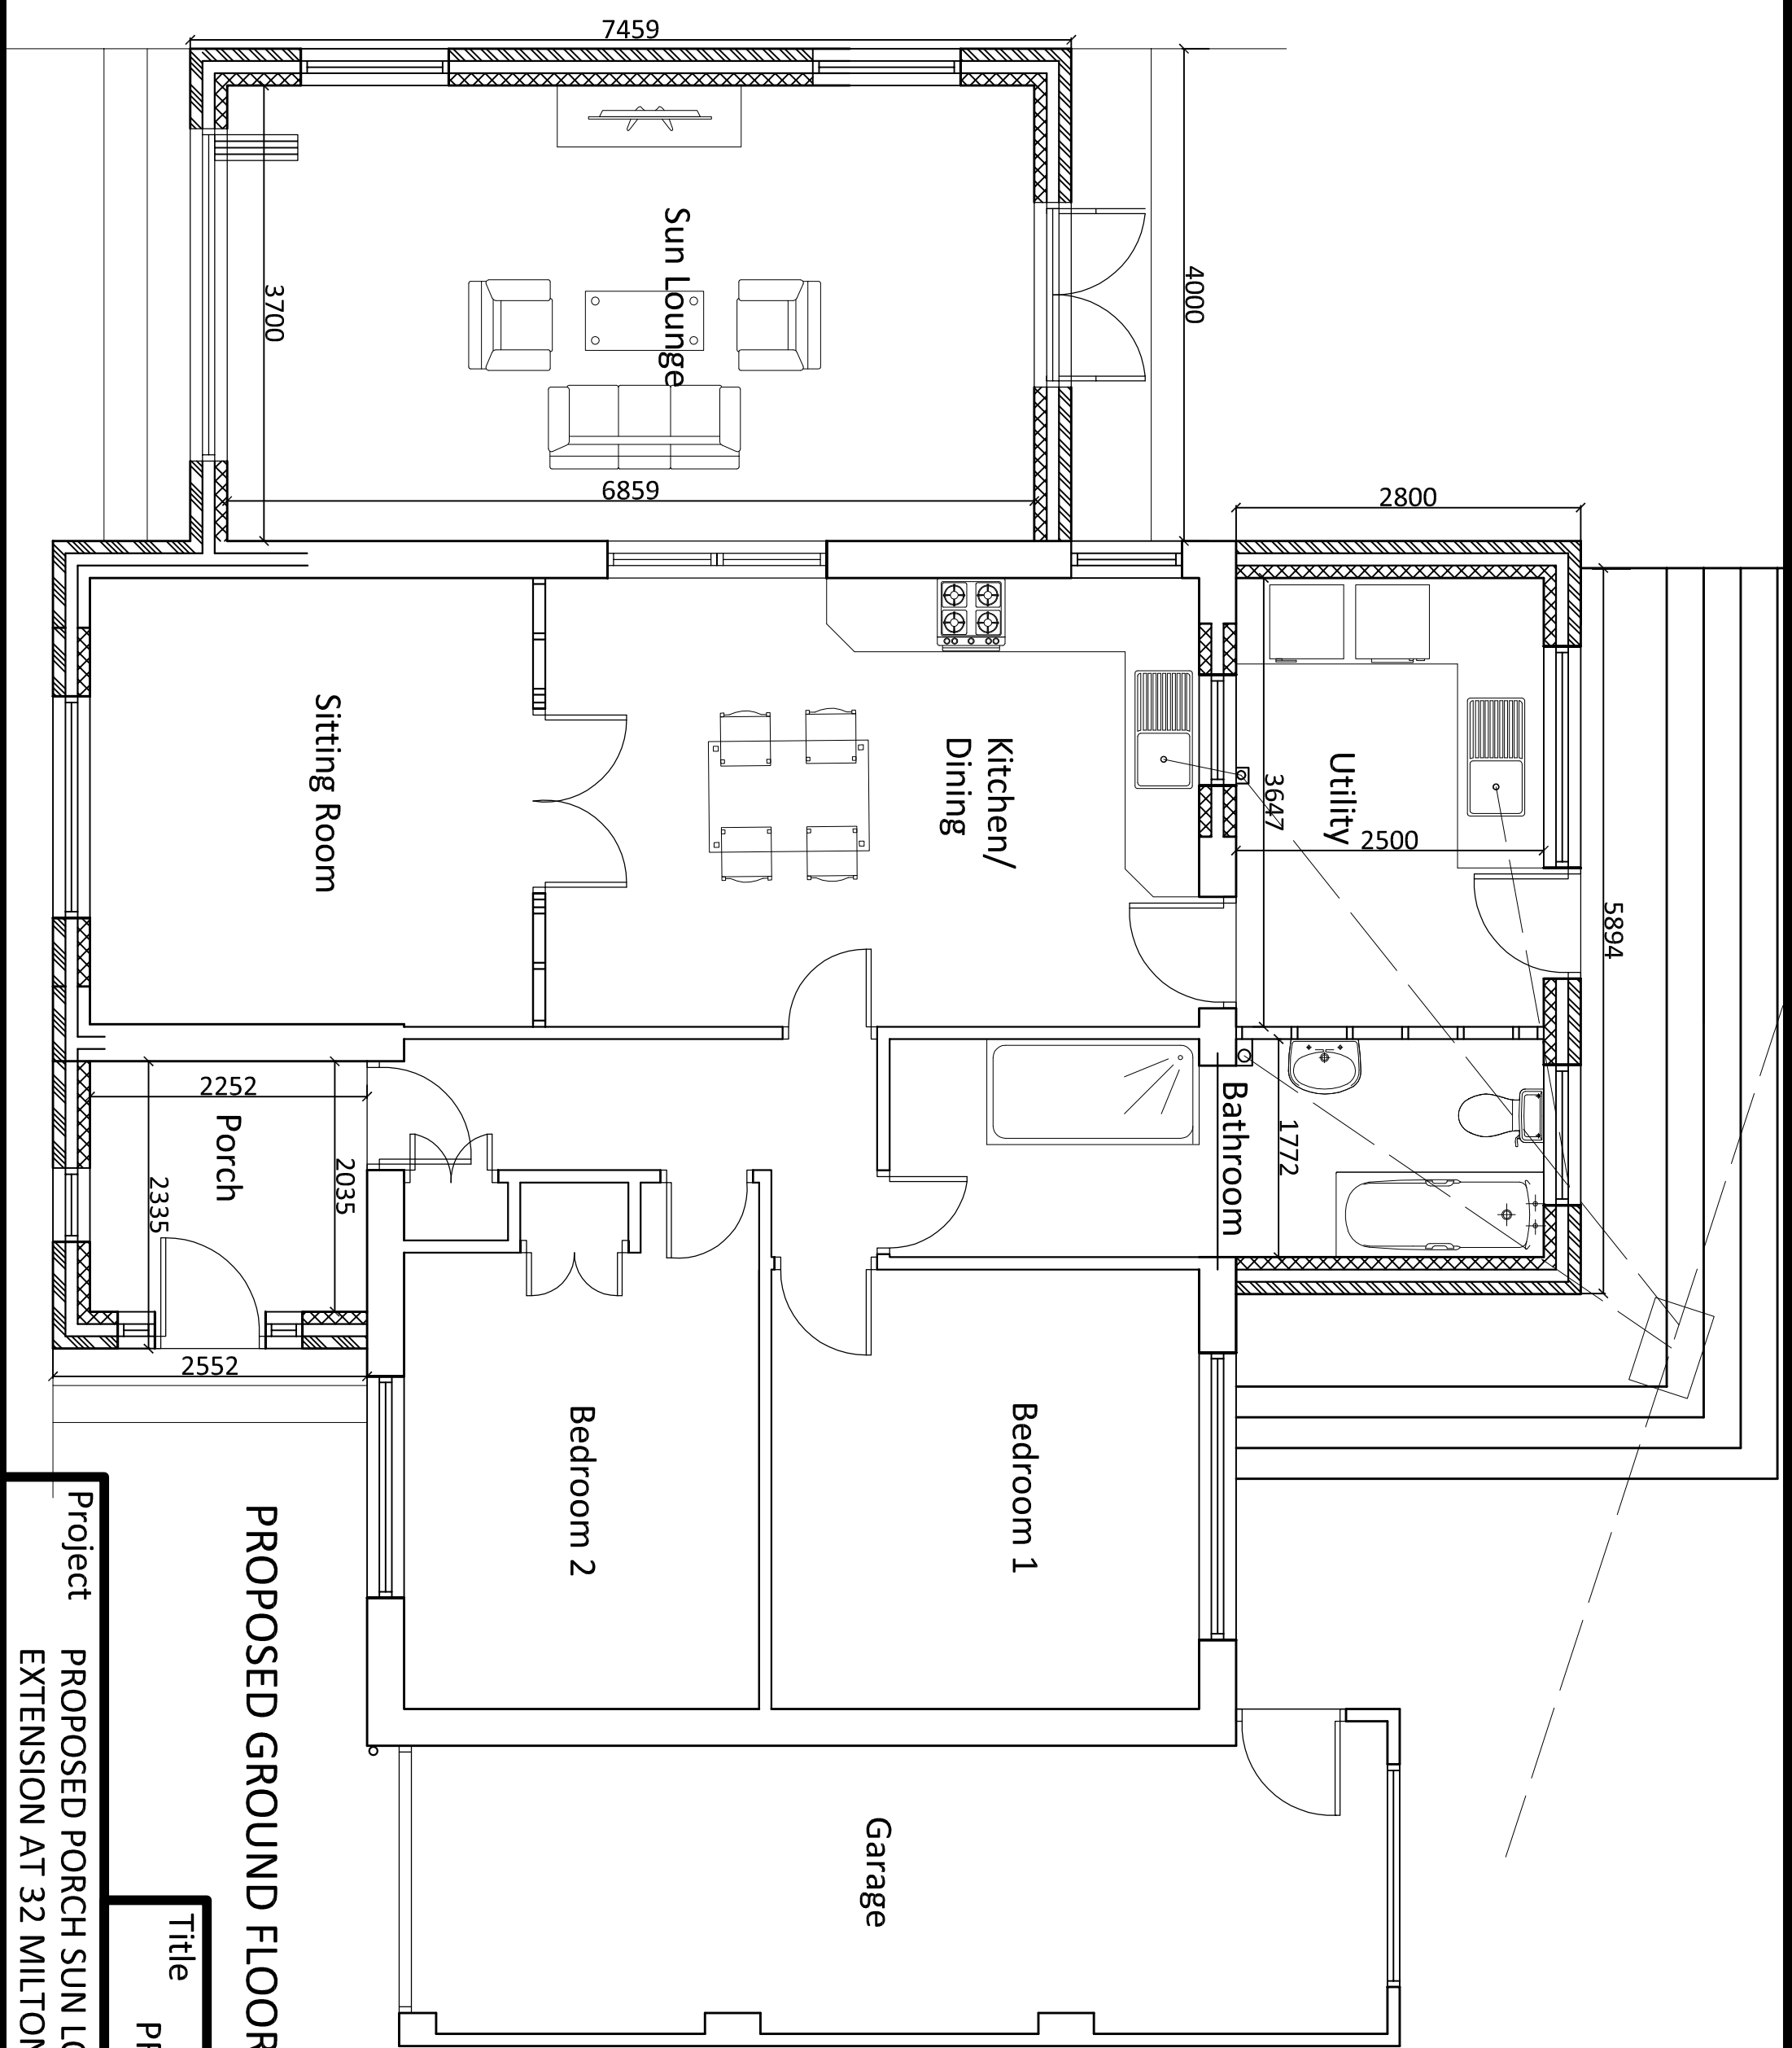

PROPOSED GROUND FLOOR

Scale 1:50/100

Title PROPOSED FLOOR PLANS

Project PROPOSED PORCH SUN LOUNGE AND UTILITY ROOM
EXTENSION AT 32 MILTON ROAD HOYLAND BARNSLEY