




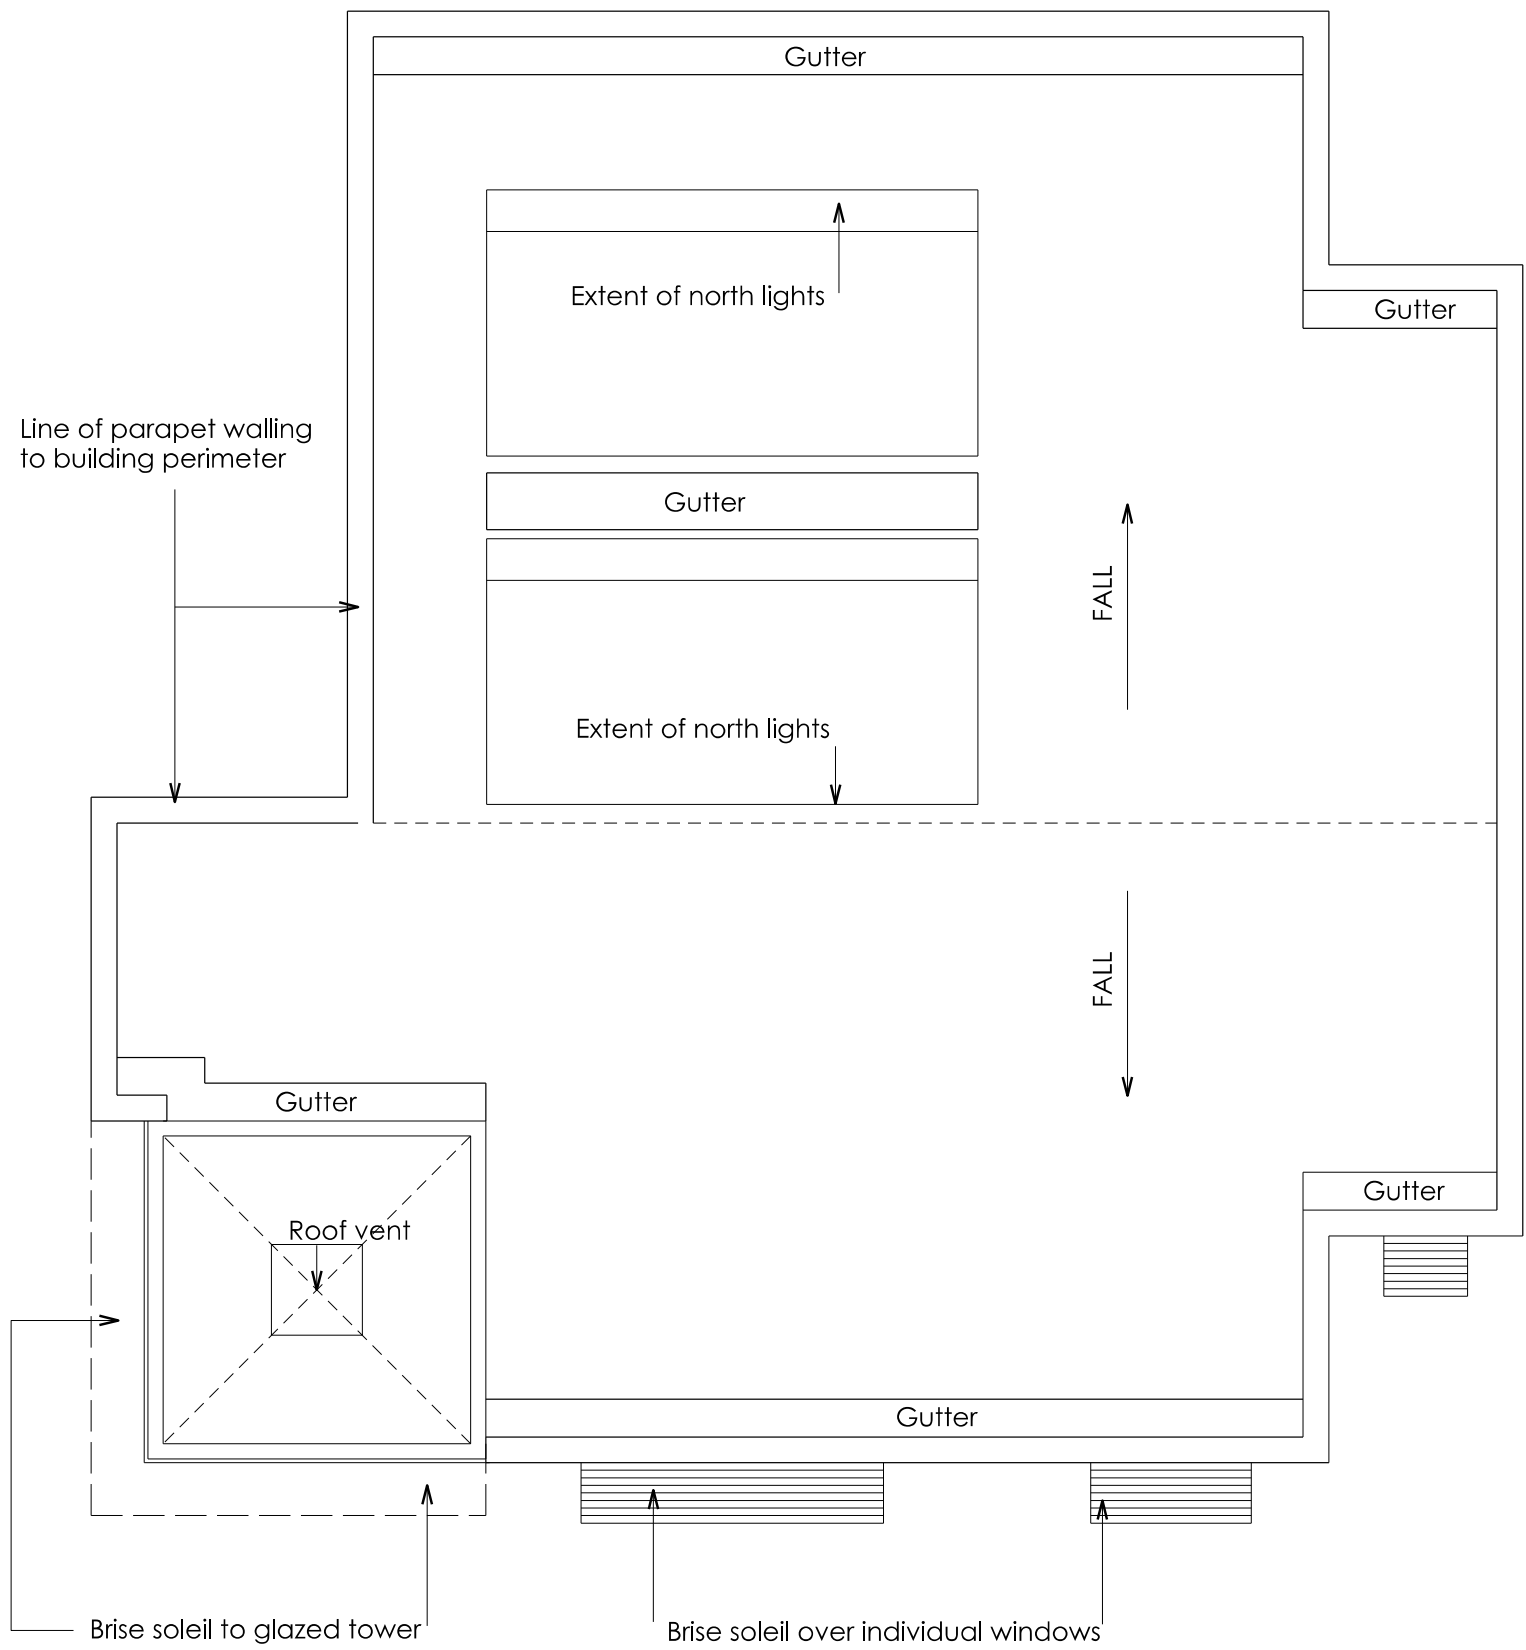

ROOF PLAN (1:100).

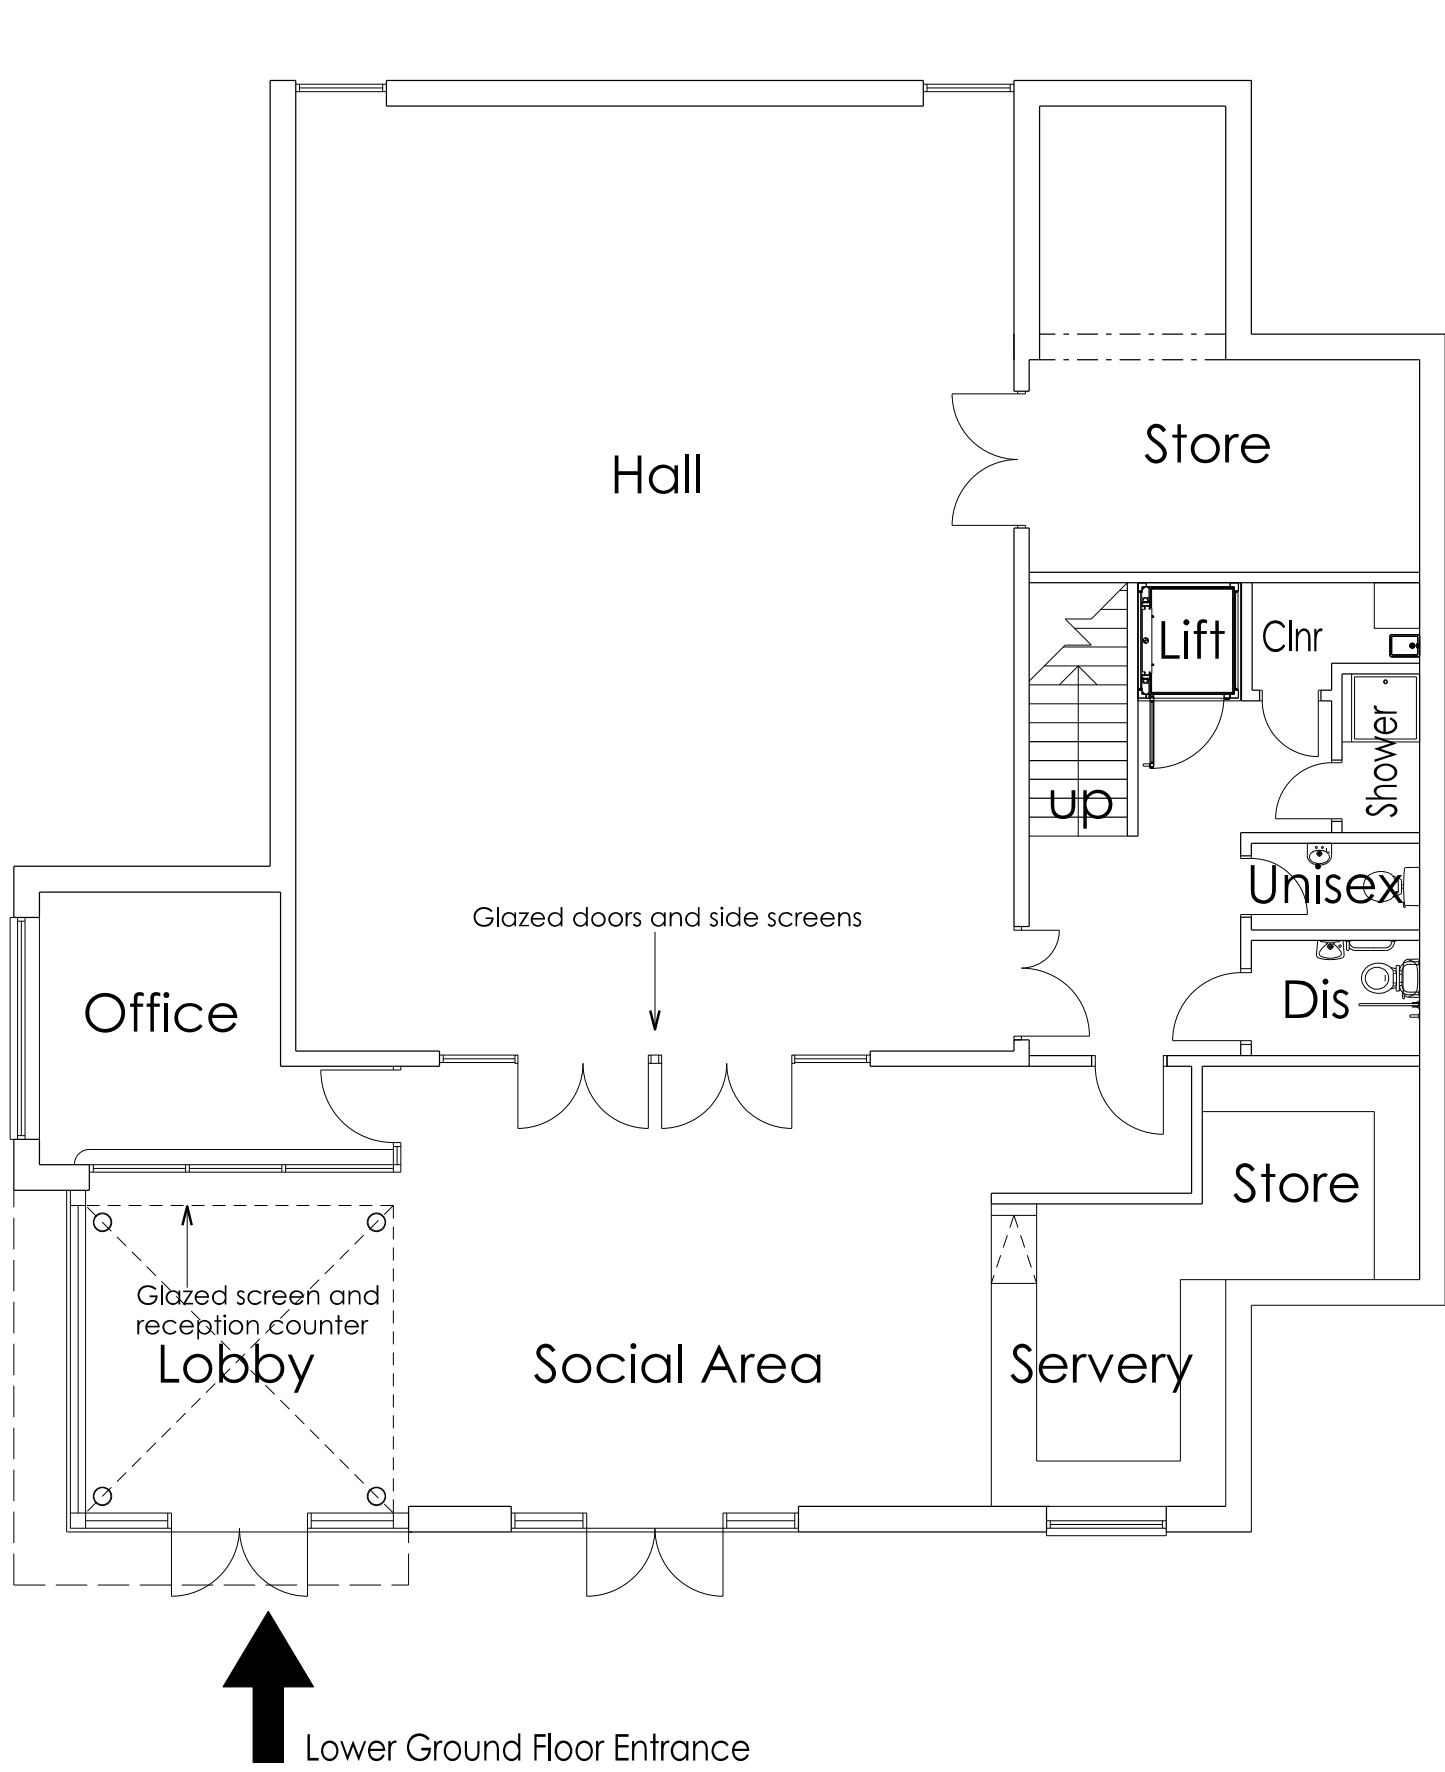

LOWER FLOOR PLAN (1:100).

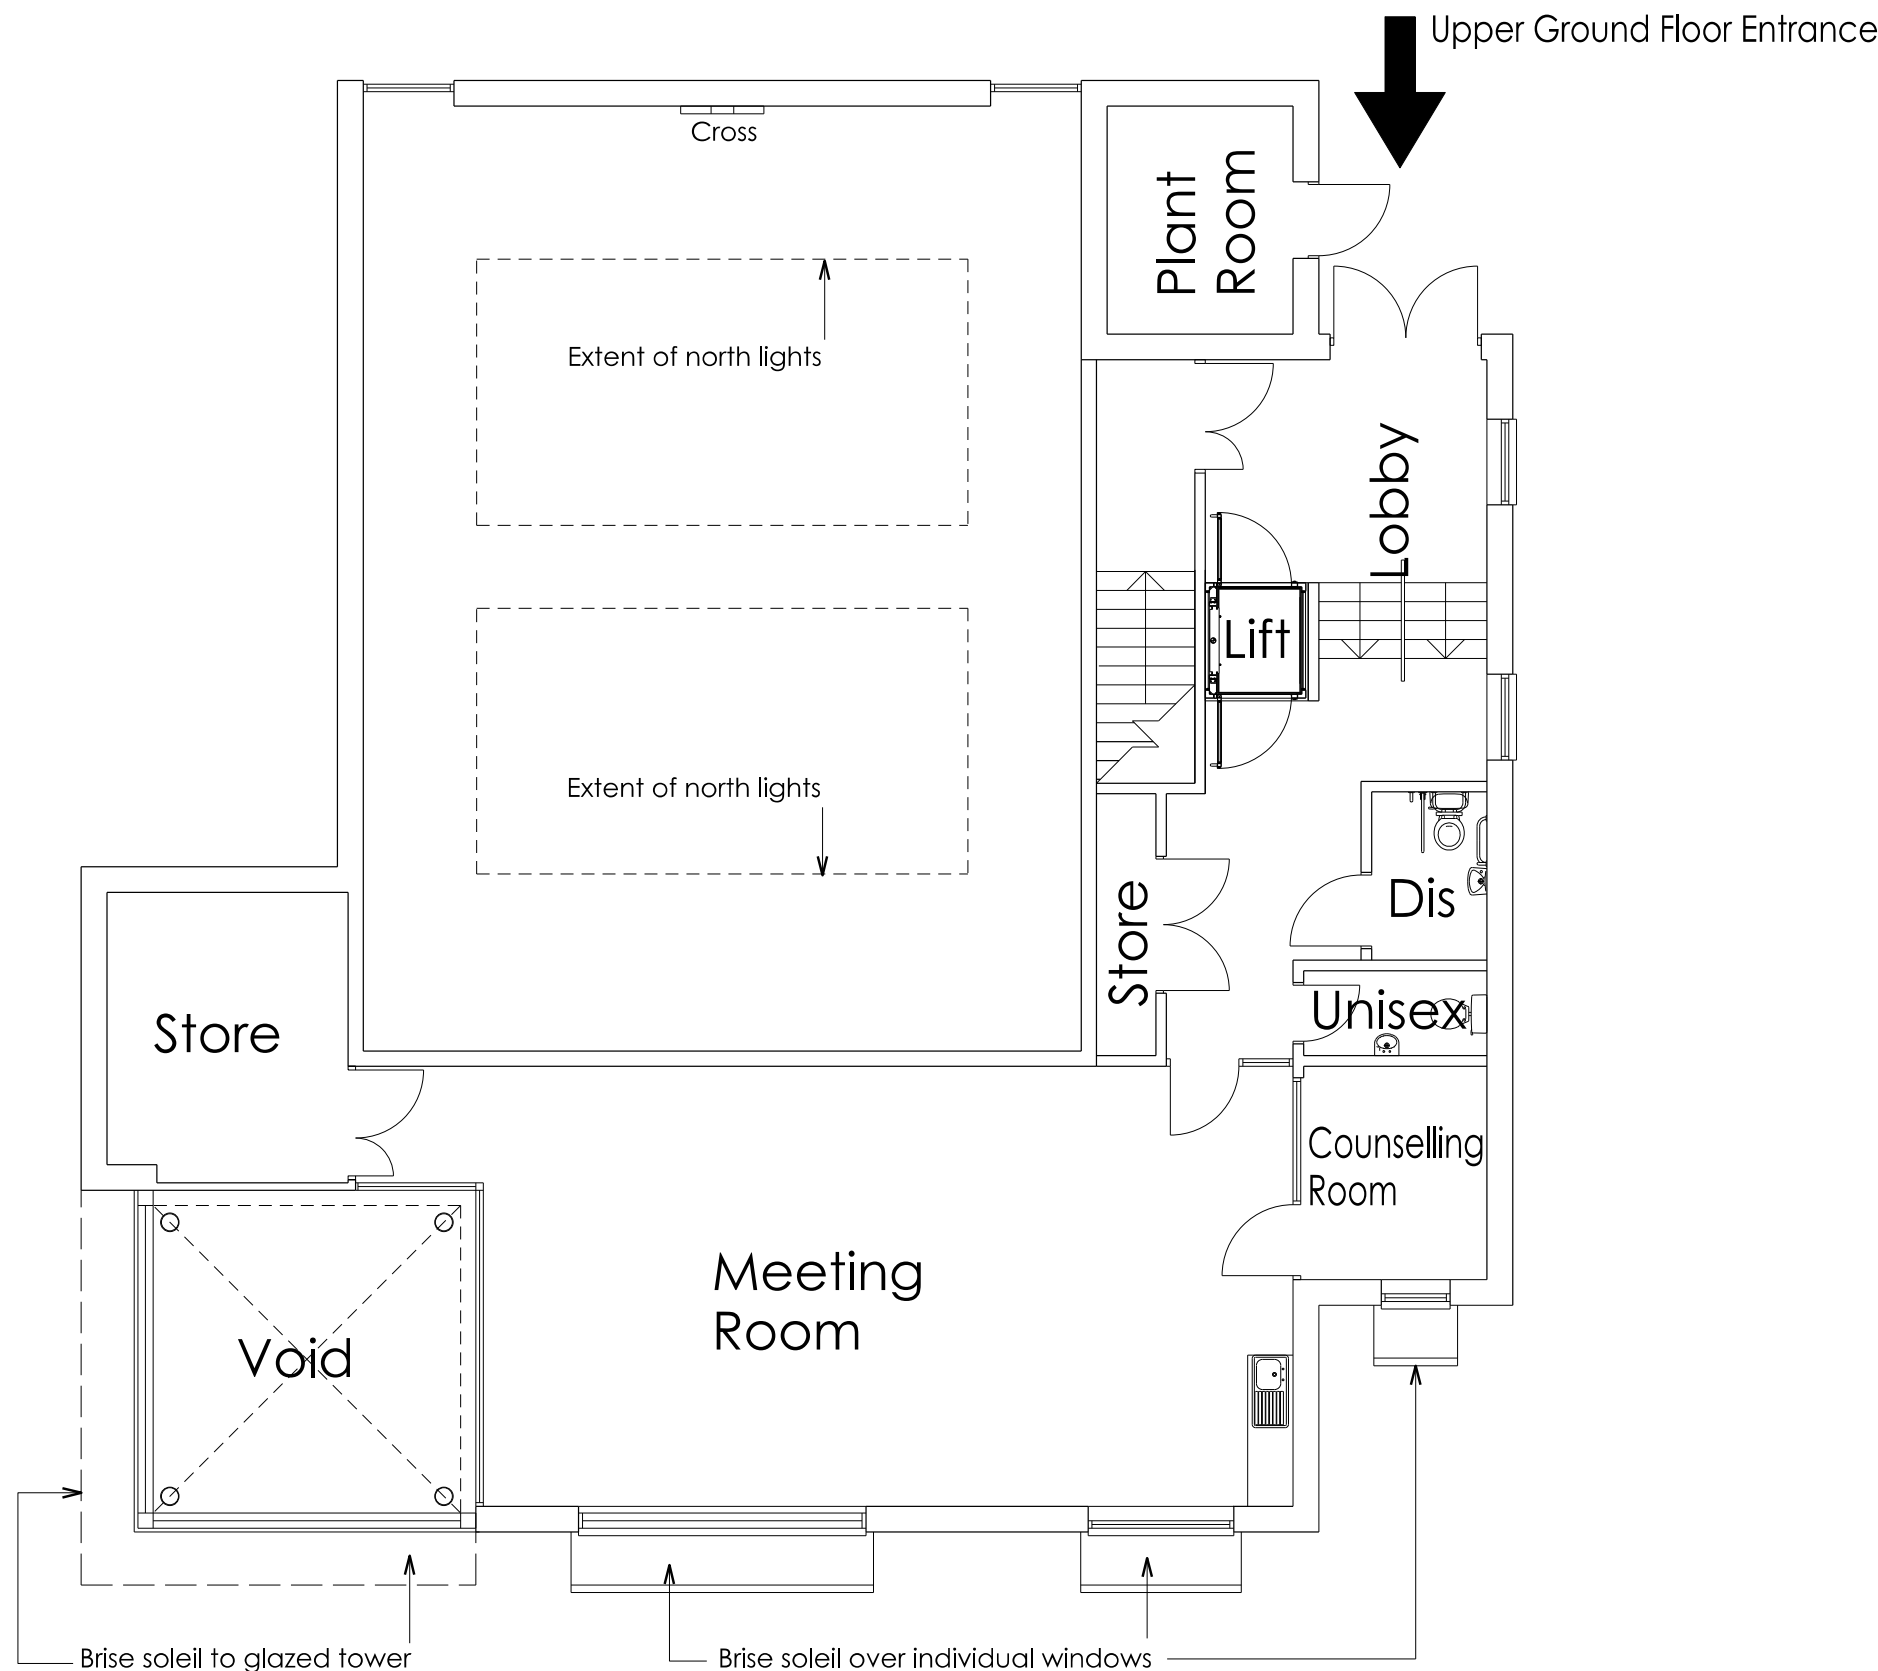

UPPER FLOOR PLAN (1:100).

-	Issued for Planning	SJS	SJS	06/12
Rev	Description	Drm	VF'd	Date
In accordance with CDM Regulations 7, 11 and 18, any significant risks (as defined in the Approved Code of Practice paragraph 133) relating to the design features shown on this drawing have been identified and are annotated thus: ☒				
☒ No significant risks have been identified.				
☐ Significant risks have been identified - refer to notes on drawing for information on residual risks and any control measures to be employed.				
Refer to the current Designer's Risk Assessment sheets for further details.				
Designer's Signature SJS		Date 06/12		

Drawing Status
PLANNING

williamsaunders
architecture: engineering: building consultancy
Sheppard Lockton House Tel: 01636 704361
Cafferata Way Fax: 01636 702809
Newark-on-Trent W: wms-saunders.co.uk
Nottinghamshire, NG24 2TN

Also at Leeds, Nottingham, London, Cardiff

Project New Church & Community Centre Rear of 32 Queens Road Barnsley			
Client Salvation Army			
Title Floor Plans.			
Drawn SJS	Date June 2012	Scale 1:100	@ A1
Discipline Arch	Project Number 10383	Drawing Number (D)02	Revision -