



PROPOSED DOUBLE STOREY SIDE EXTENSION -
FIRST FLOOR IS ROOM IN ROOF SPACE
at No 35A WINDMILL AVENUE, GRIMETHORPE
for Mr. K. SMITH.
SCALE:- PLANS & SECTION = 1:50 ELEVATIONS = 1:100


PROPOSED

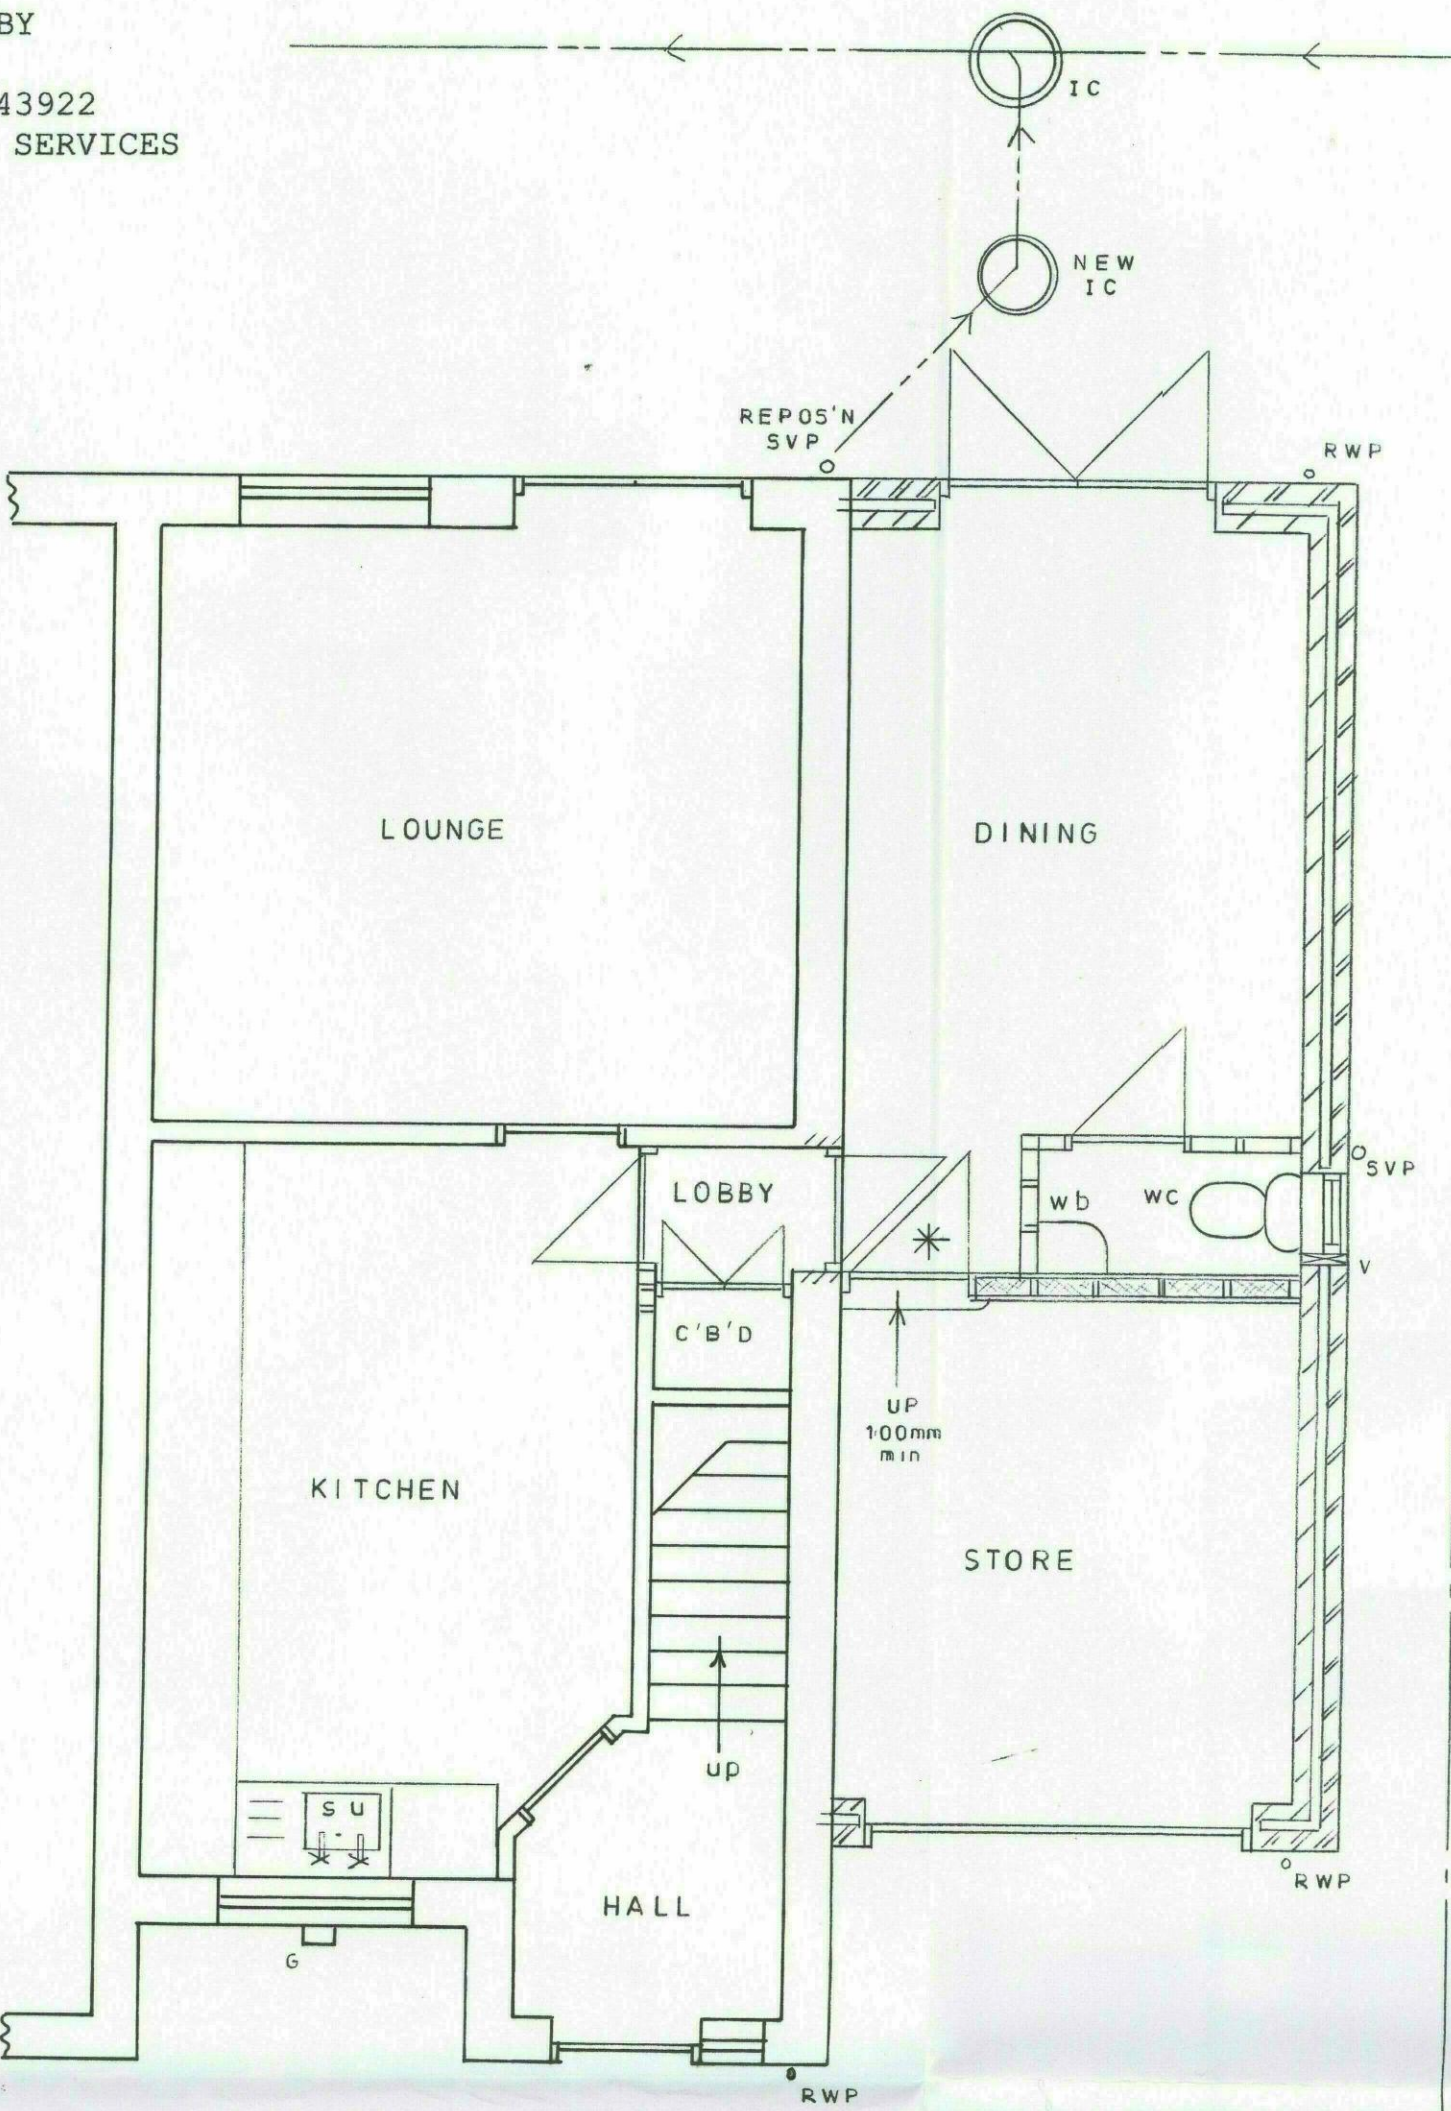



PROPOSED GROUND FLOOR PLAN

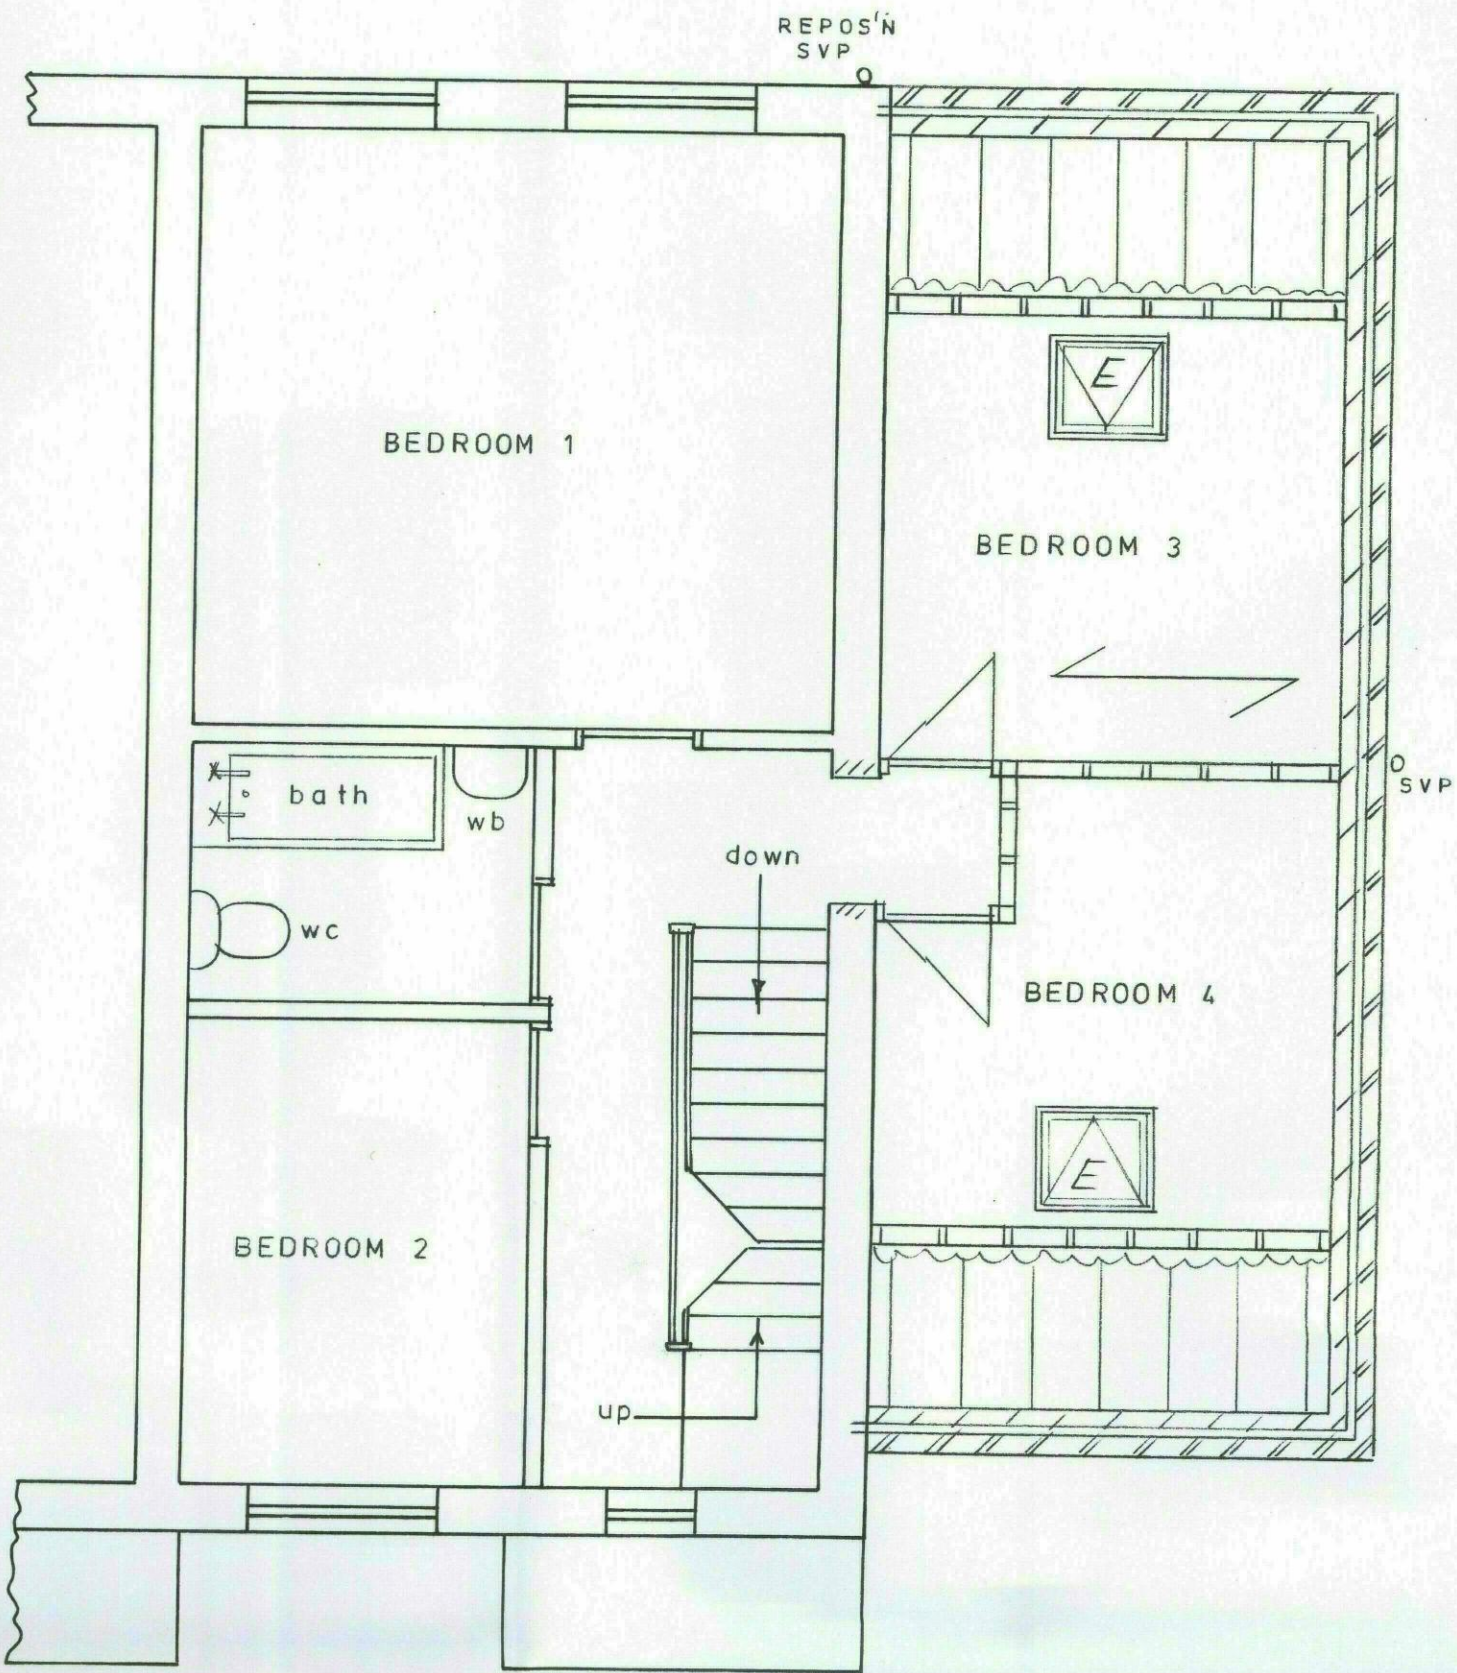


PROPOSED FIRST FLOOR PLAN

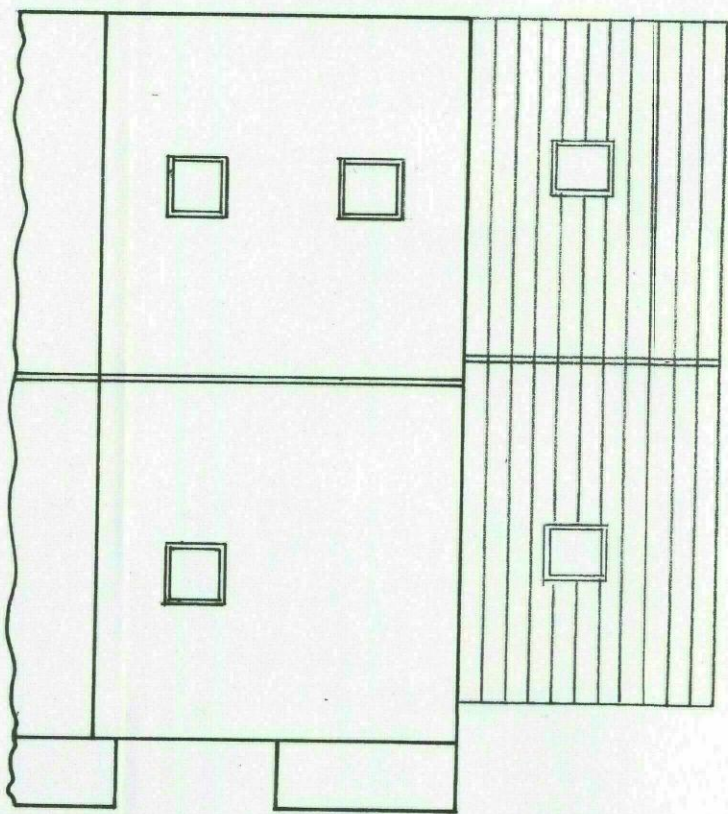


ROOF PLAN 1:100

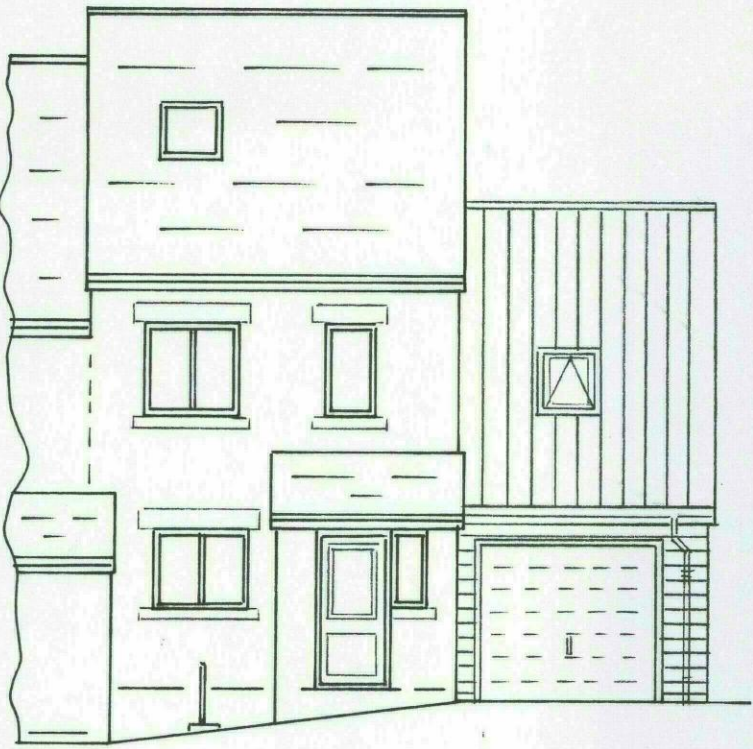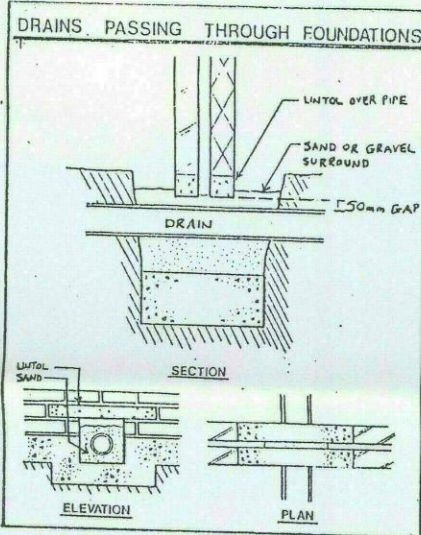


PROPOSED FRONT
SOUTH

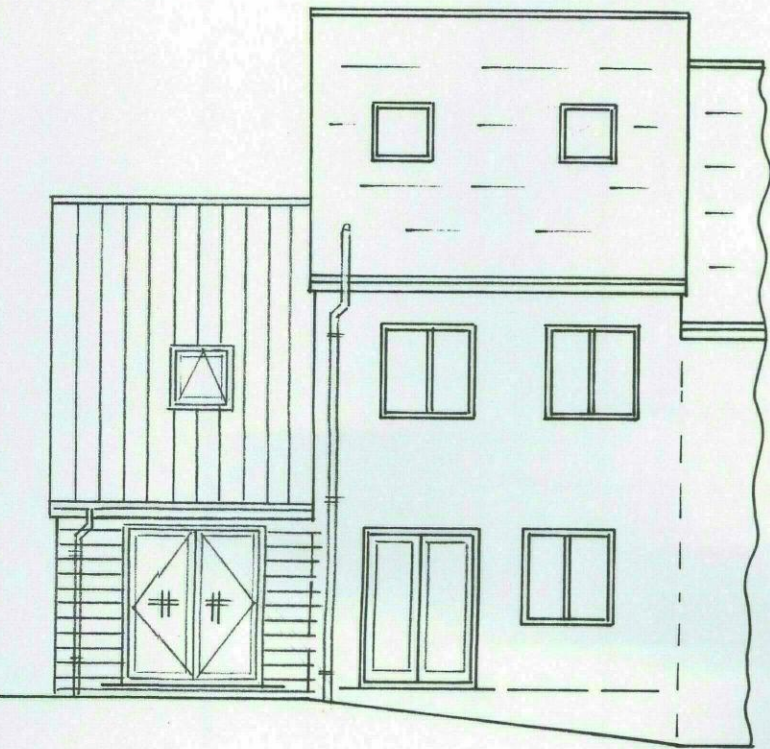



PROPOSED REAR
NORTH

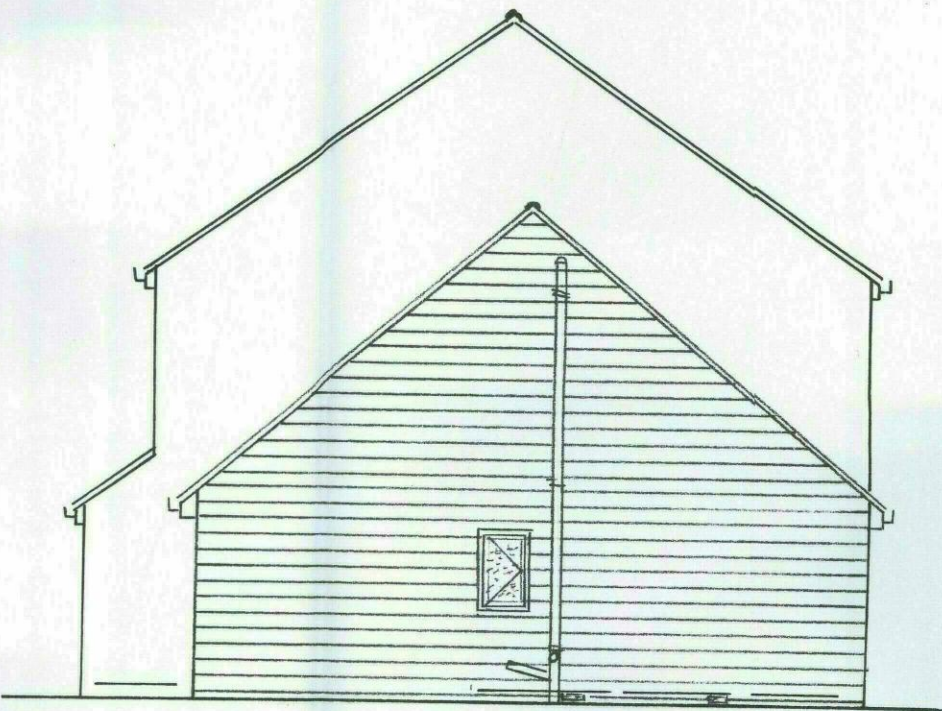

PROPOSED SIDE
EAST

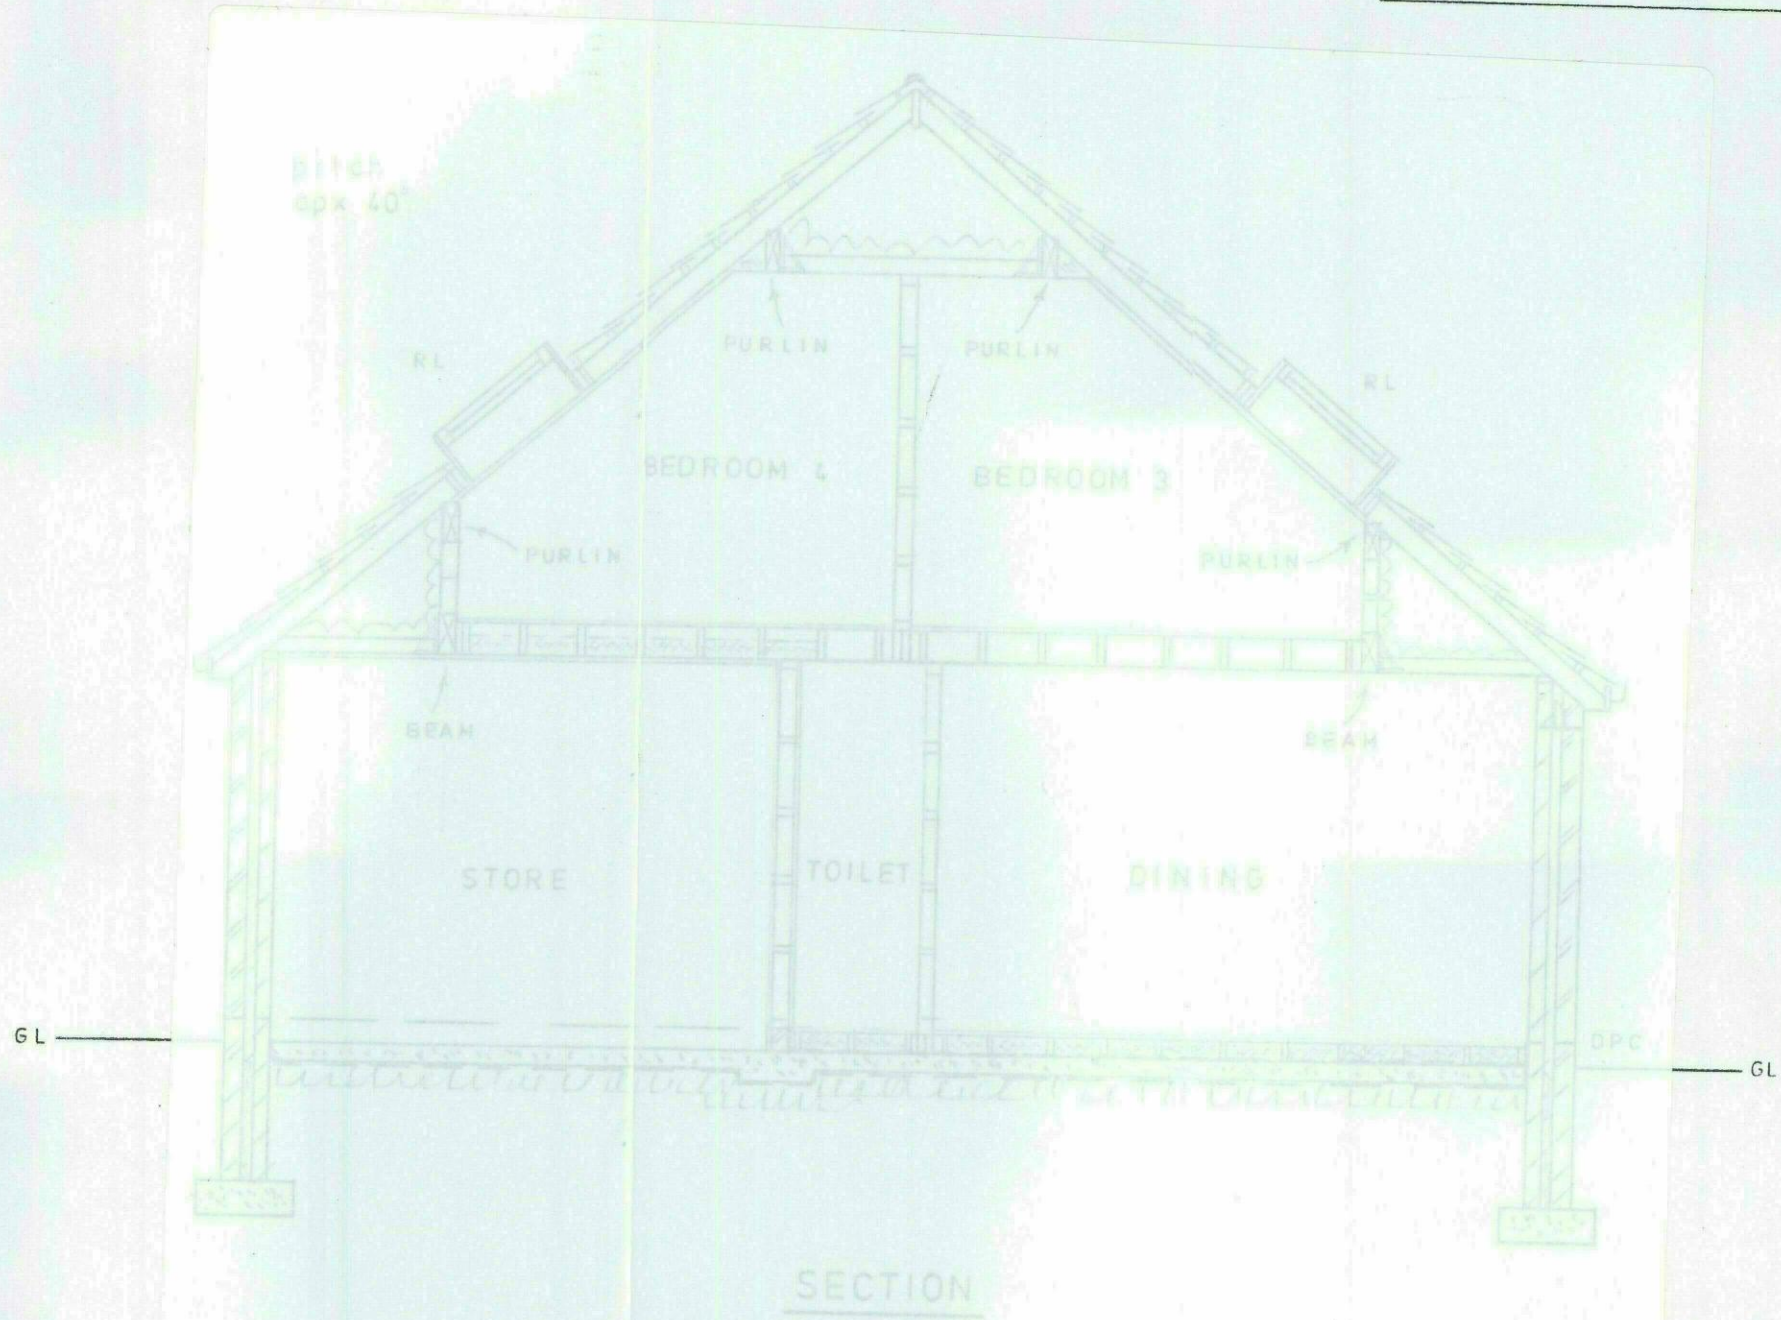



PLANS DRAWN BY
MARK BERRY
TEL: 01977 643922
ARCHITECTURAL SERVICES

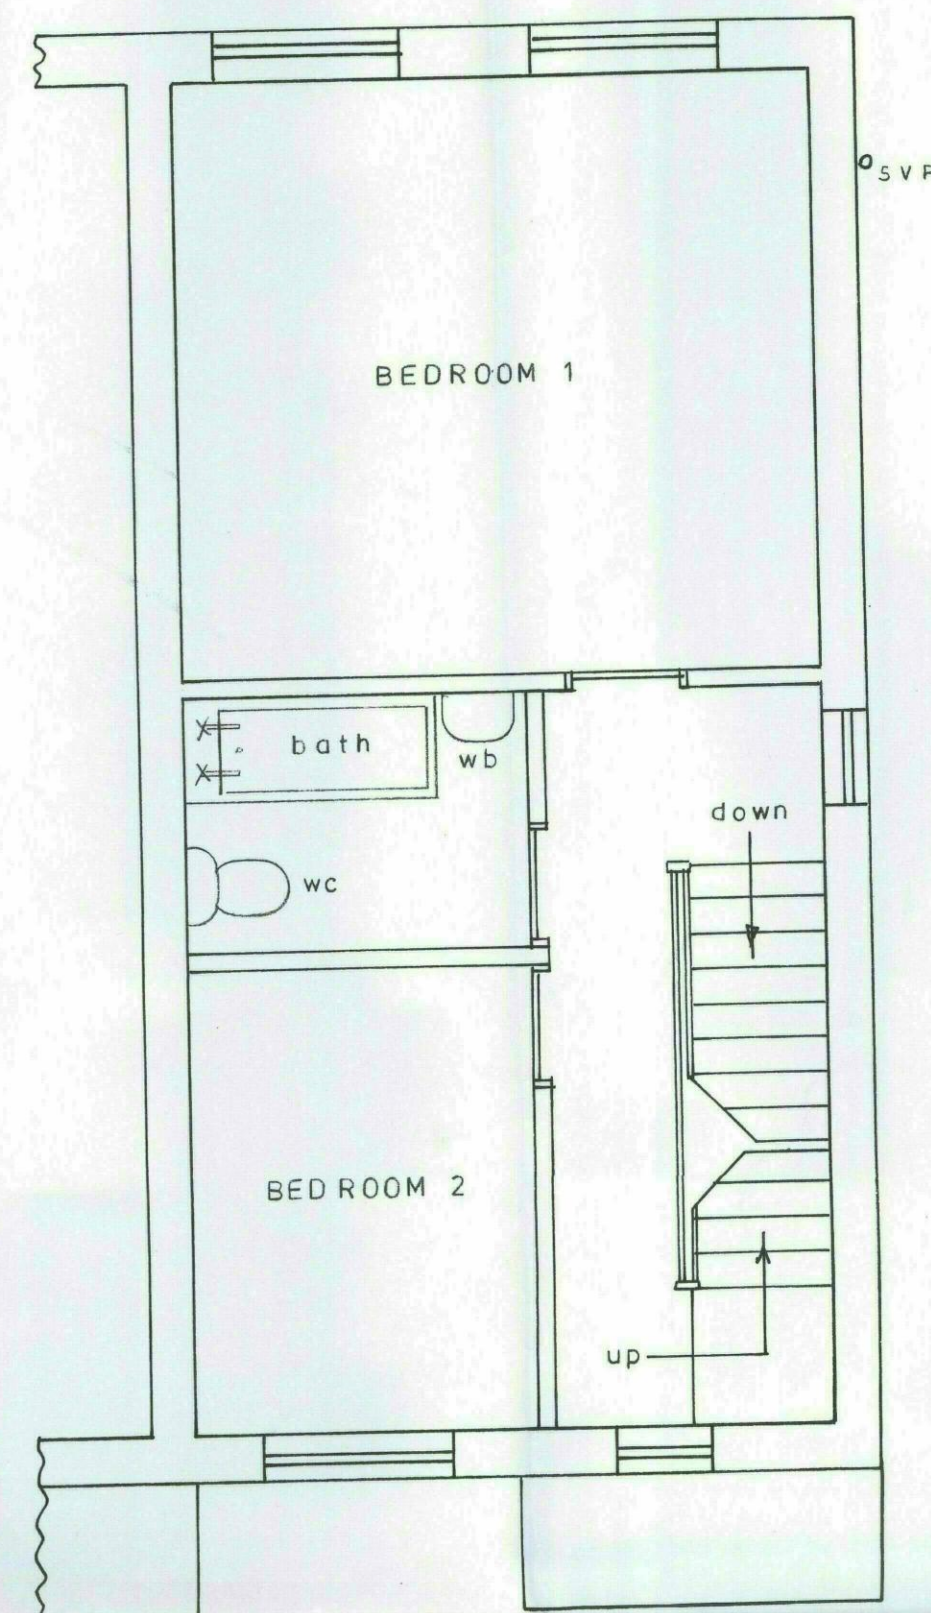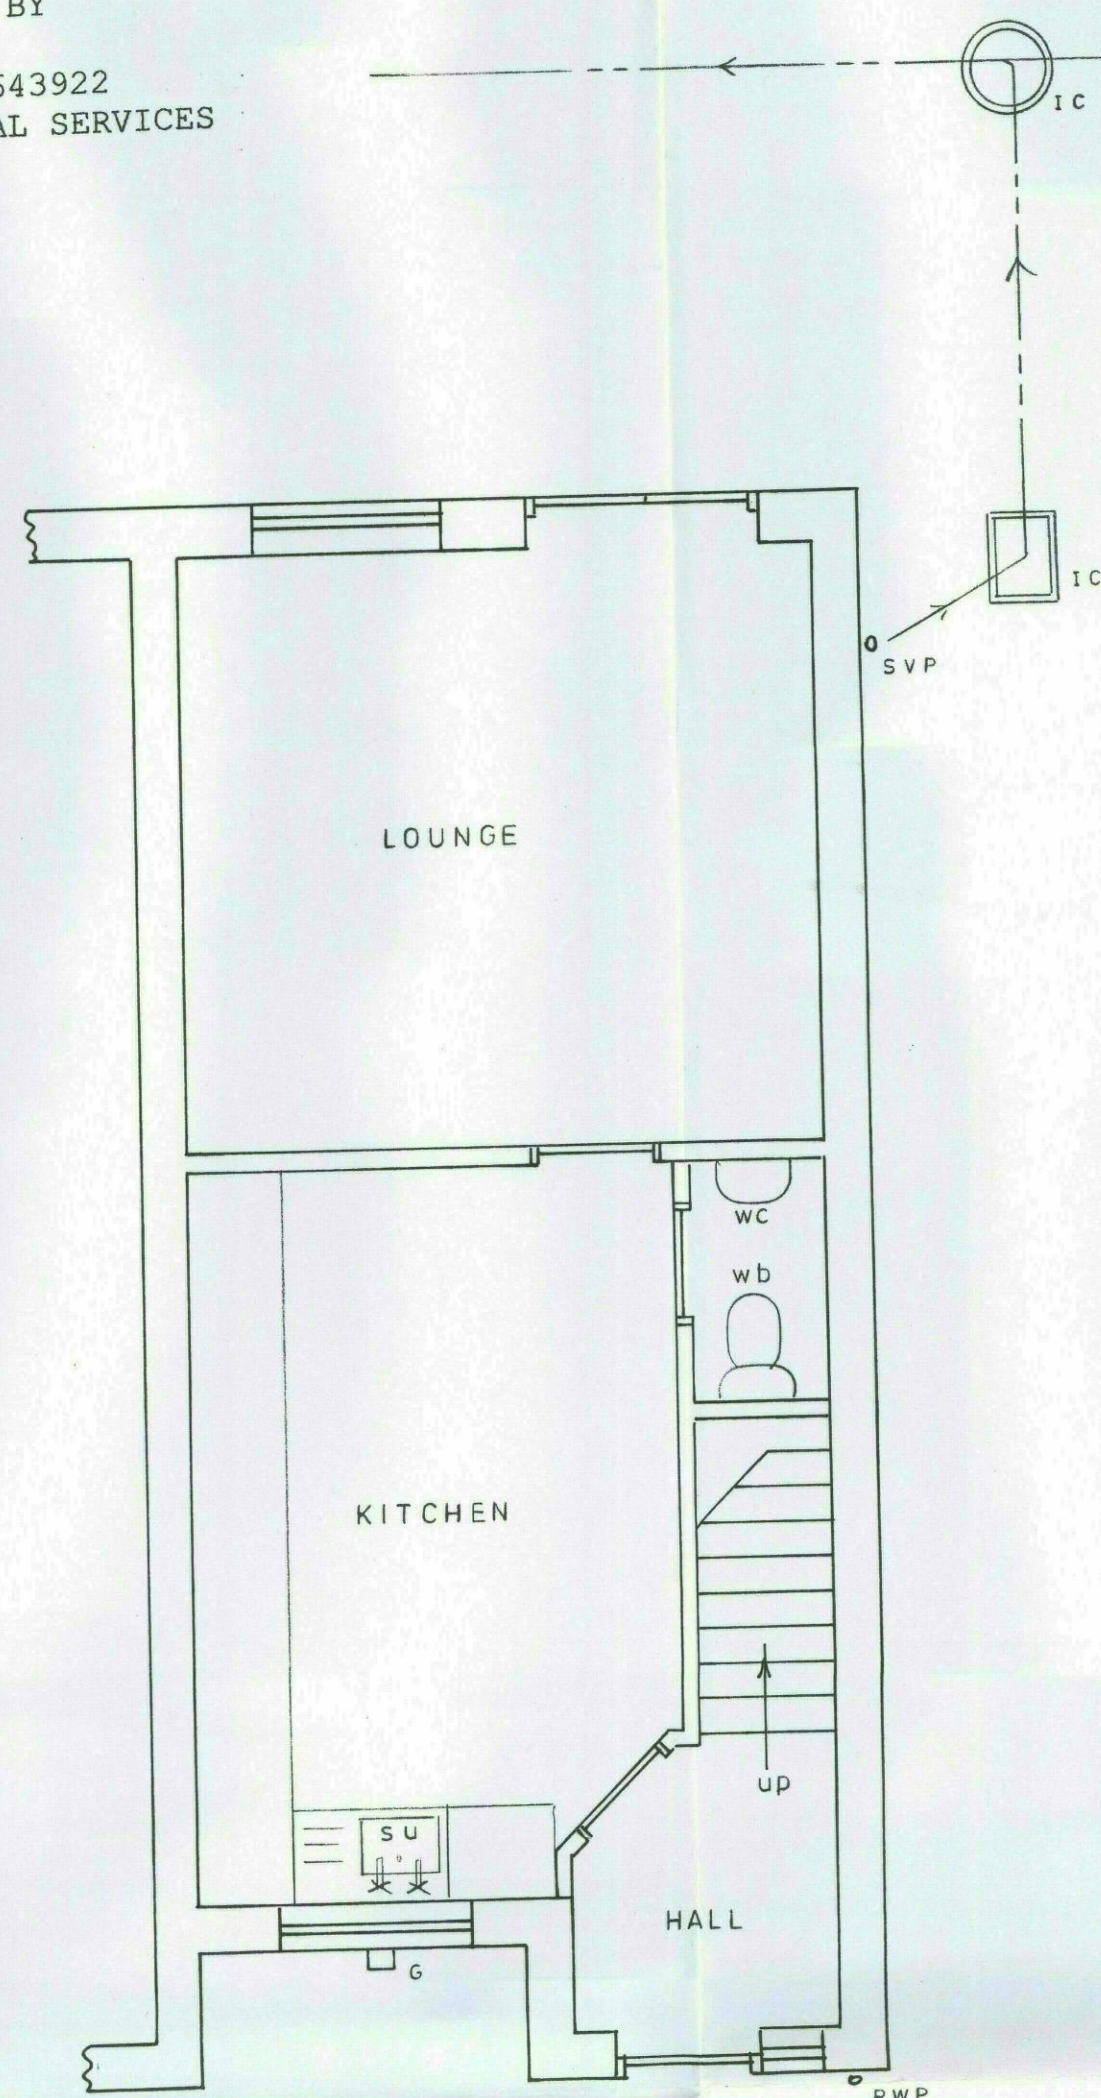


PROPOSED DOUBLE STOREY SIDE EXTENSION -
FIRST FLOOR IS ROOM IN ROOF SPACE
at No 35A WINDMILL AVENUE, GRIMETHORPE
for Mr. K. SMITH.

SCALE:- PLANS & SECTION = 1:50 ELEVATIONS = 1:100


EXISTING

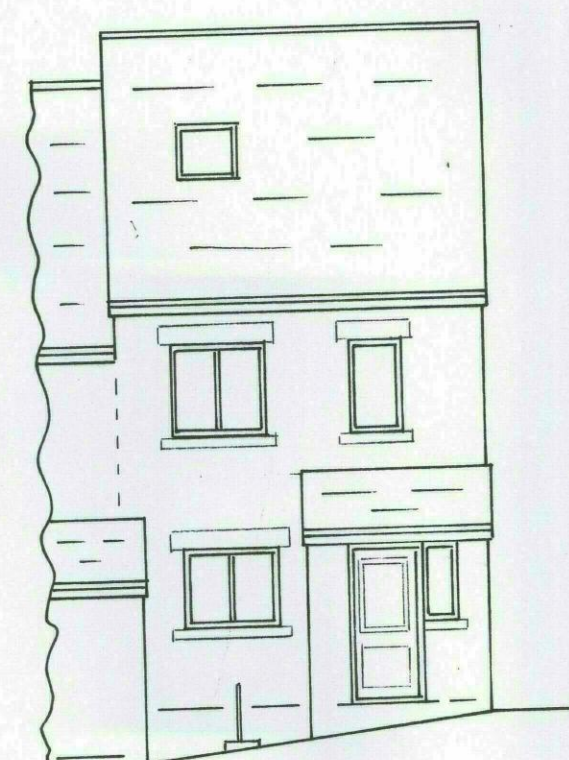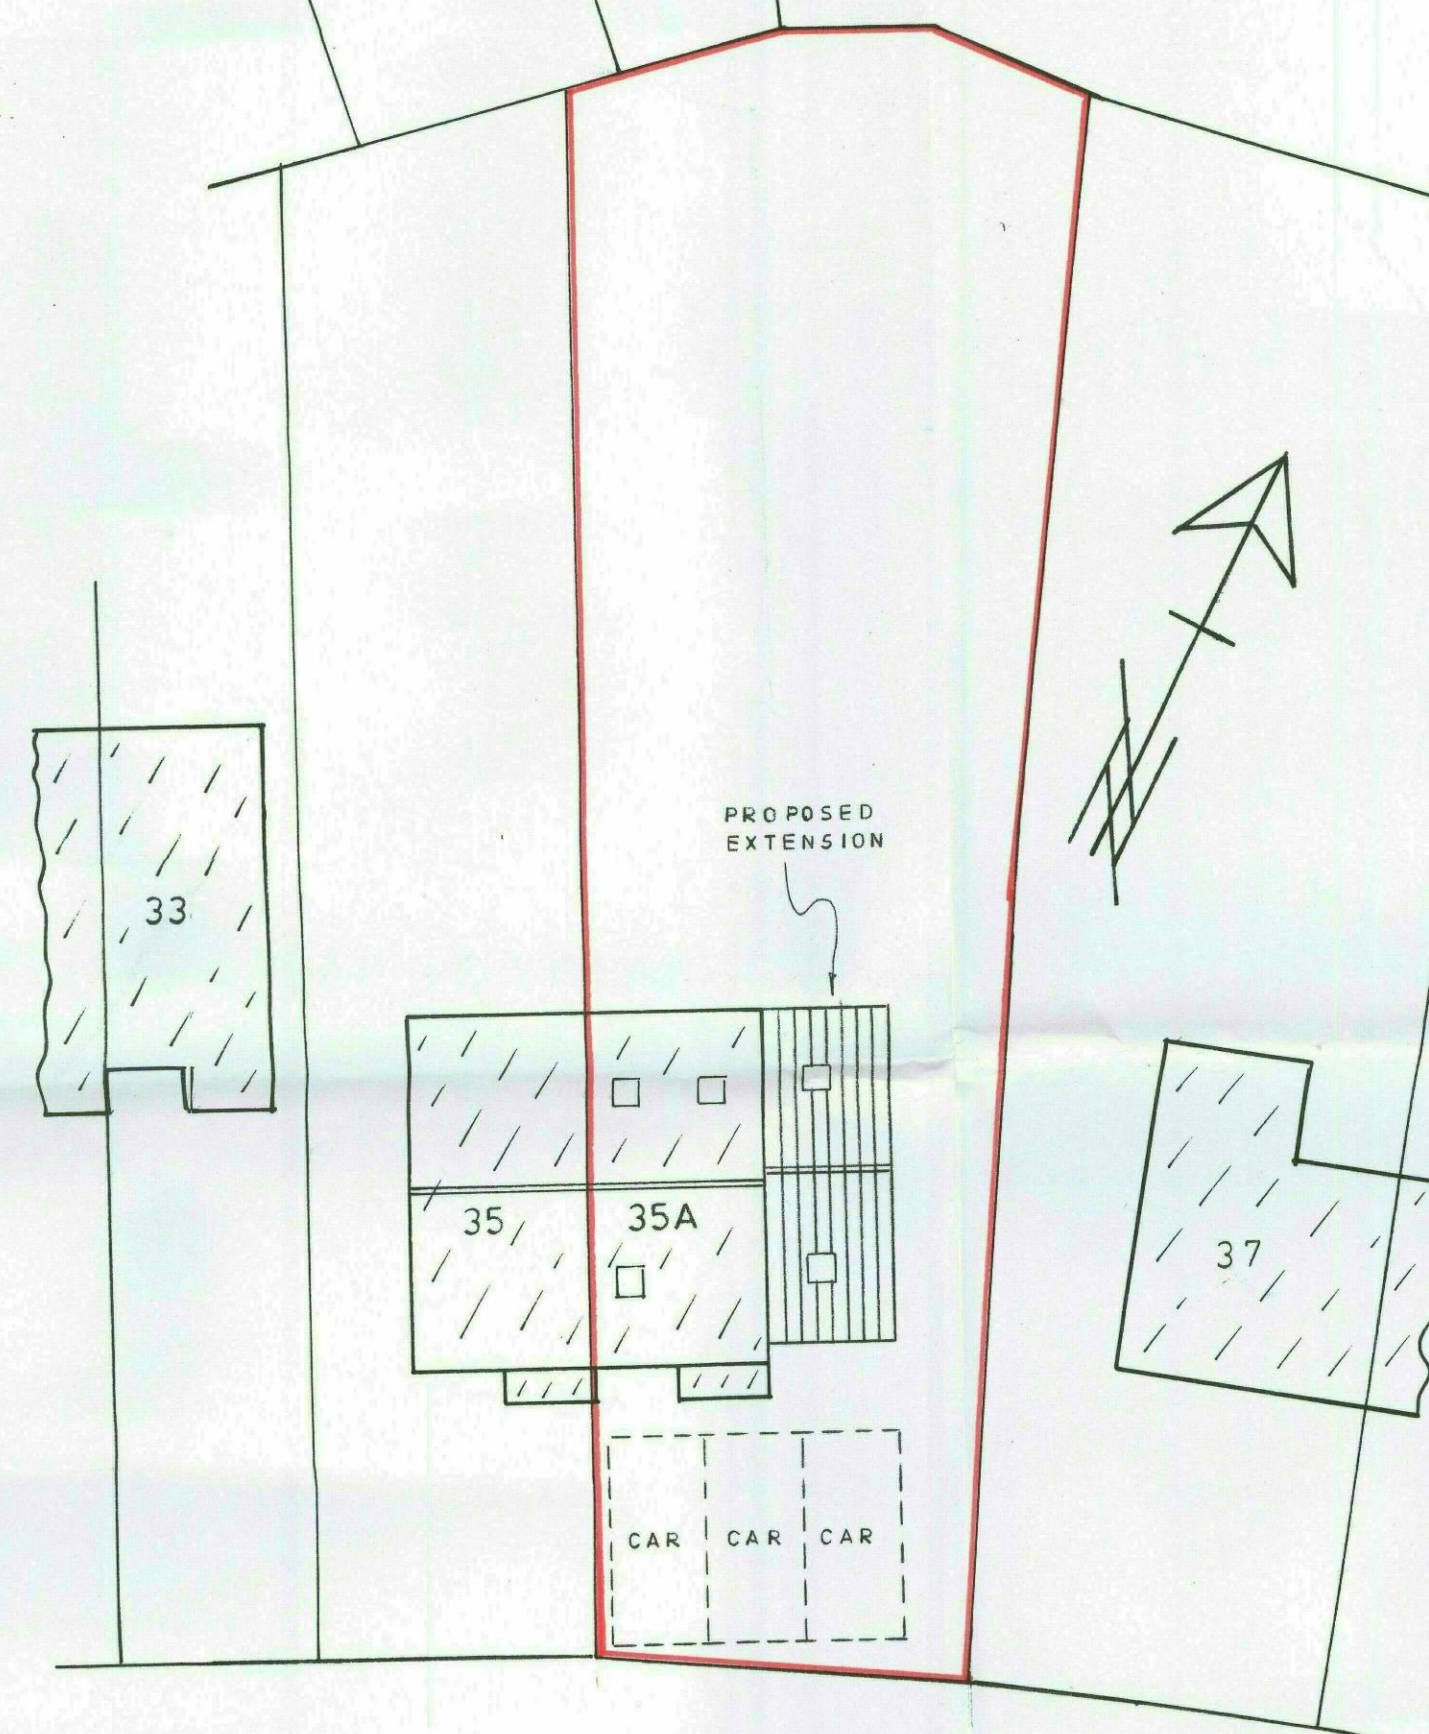

EXISTING FRONT
SOUTH

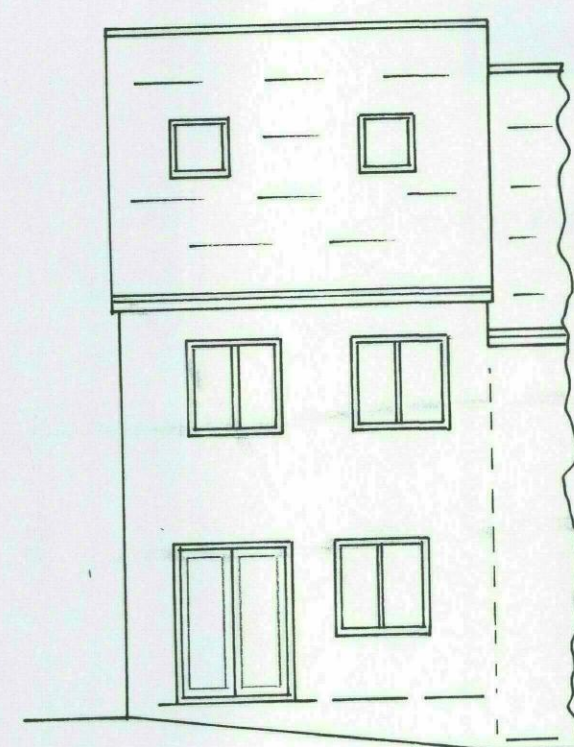

EXISTING REAR
NORTH

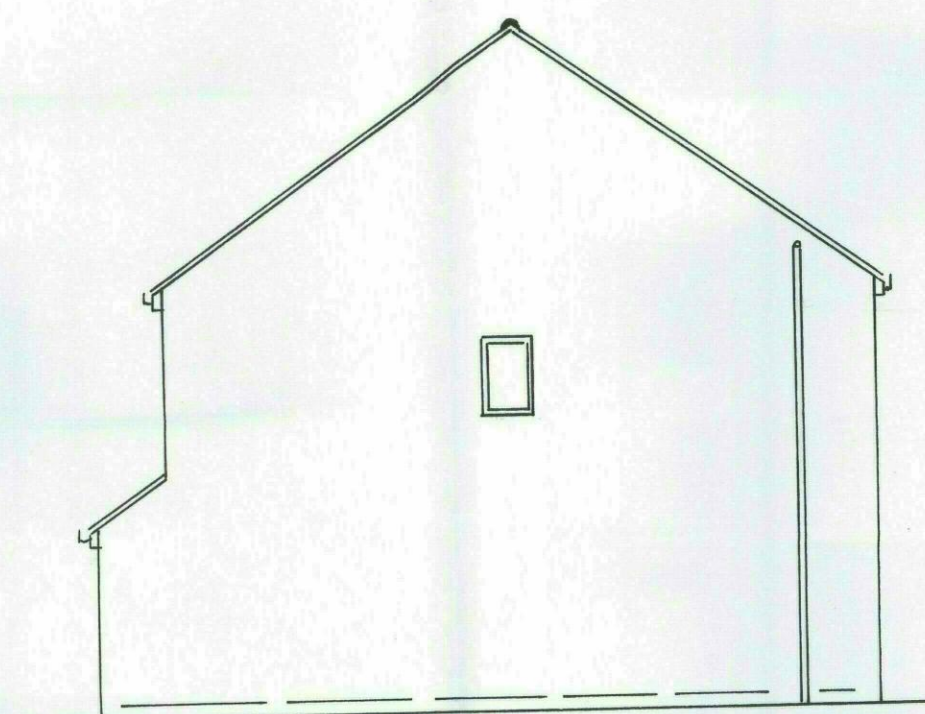

EXISTING SIDE
EAST