


STEPHEN A. WELCER.
Architectural Technician and Surveyor .
217, Wakefield Road,
Normanton,
Wakefield,
WF6 1BP,
West Yorkshire.

Tel. 01924 890012,
Mob. 07989 964611,
e-mail. stevewelcer@btinternet.com.




A Minor amendments as client request. 20.11.2019
B Minor amendments as client request. 20.11.2019

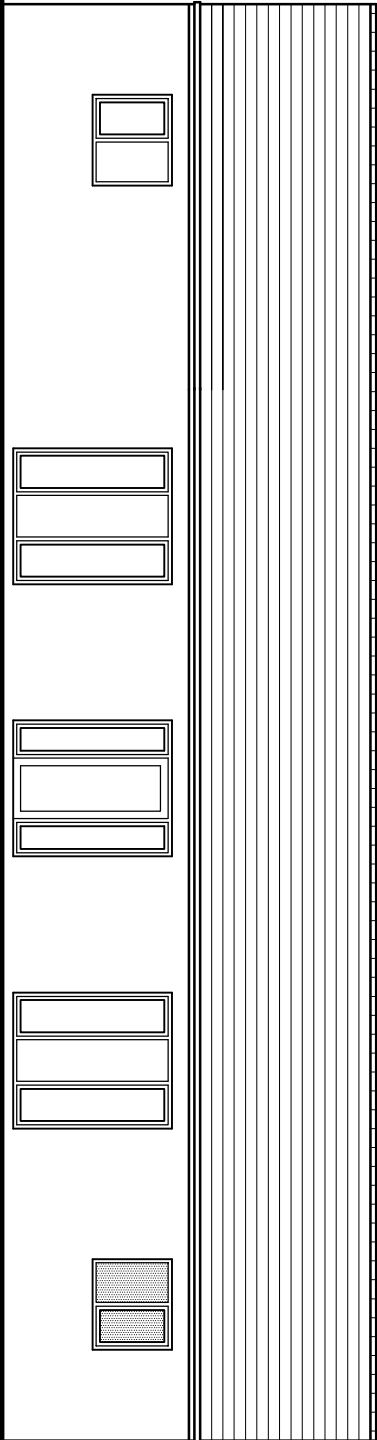


Front Elevation.

as Proposed.

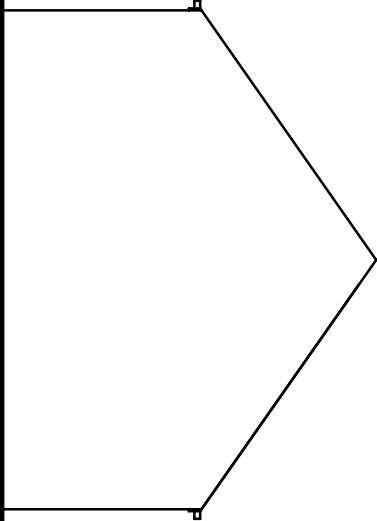


Side Elevation.

as Proposed.

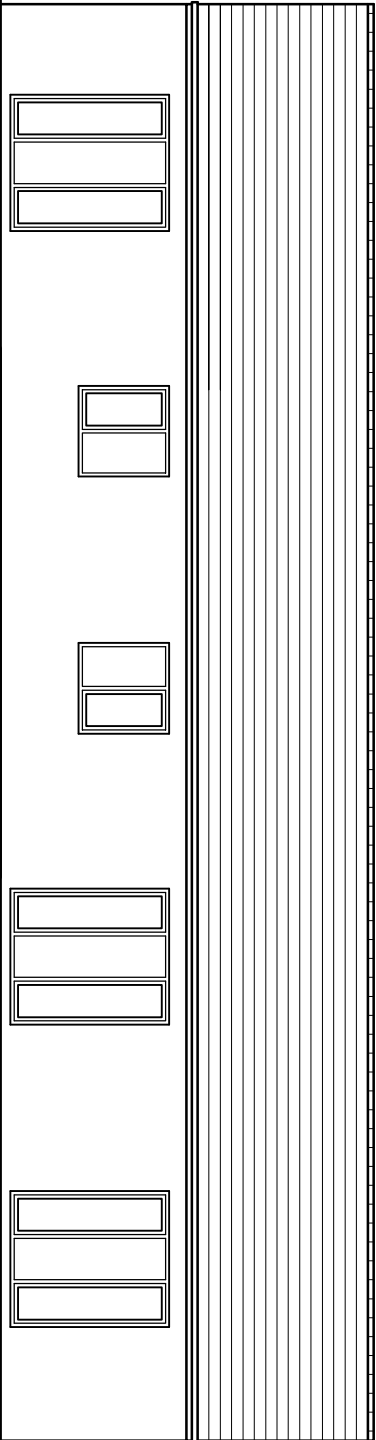


Rear Elevation.

as Proposed.

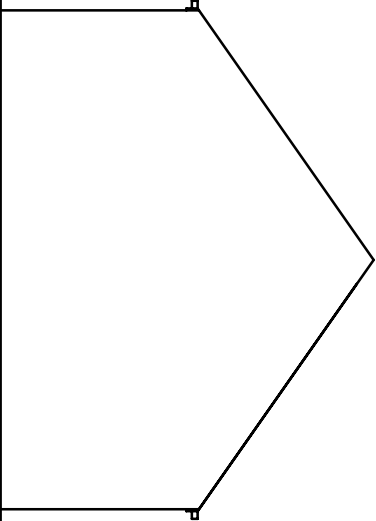

Side Elevation.

as Proposed.

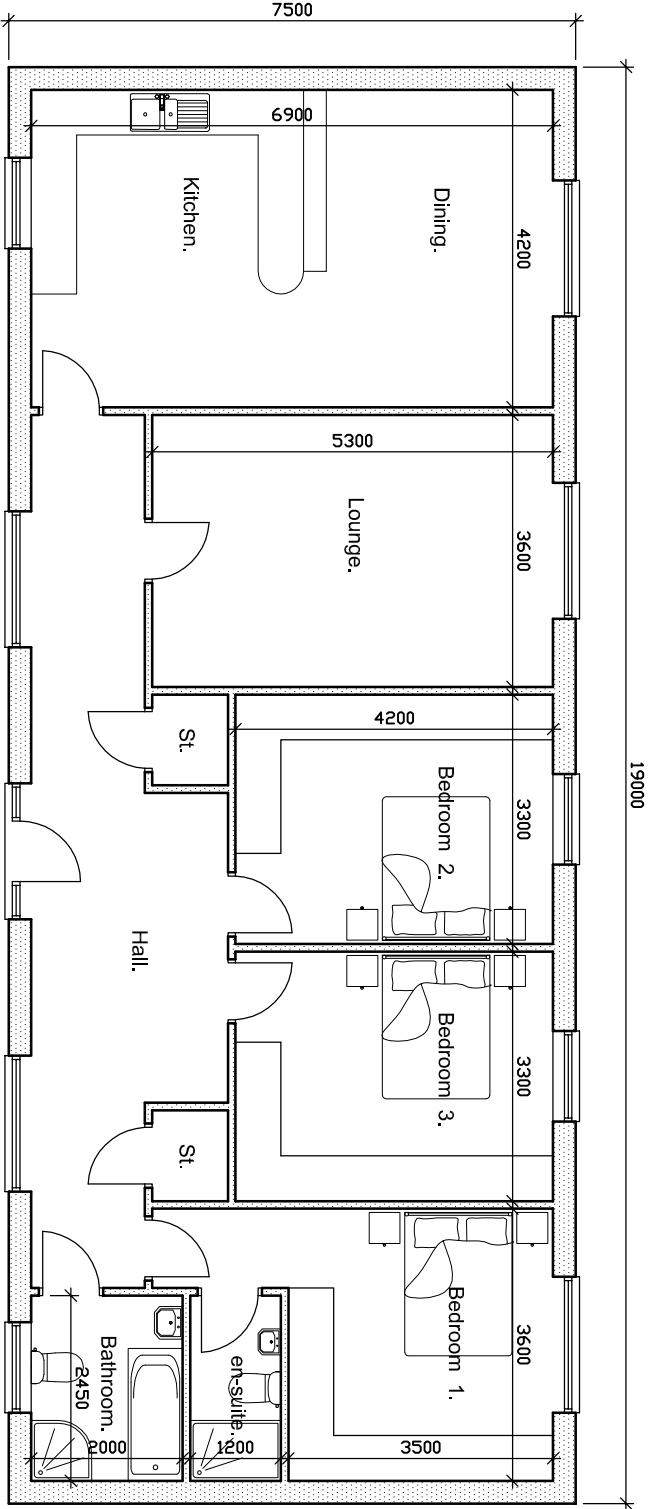

Ground Floor Plan.

as Proposed.

VOLUMES.

EXISTING BUILDINGS.	516.00 cu.m.
EXISTING BUILDINGS TO BE DEMOLISHED	516.00 cu.m.
DEVELOPMENT REDUCTION (15%).	74.00 cu.m.
PROPOSED BUNGALOW.	442.00 cu.m.
TOTAL DEVELOPMENT.	442.00 cu.m.

Property Address MOOR LANE. LUNDWOOD. BARNSELEY. S71 5LF.	Project Title PROPOSED DWELLING. MOOR LANE. LUNDWOOD. BARNSELEY. FOR MRS. L. WOOD.	Drawing Title PLANS AND ELEVATIONS AS PROPOSED.	Scale 1:50 - 1:100 @ A3.	
			Date NOV. 2019	
			Drawn by SW	Checked by -
			Drawing no. 2019-35-02	Revision B