


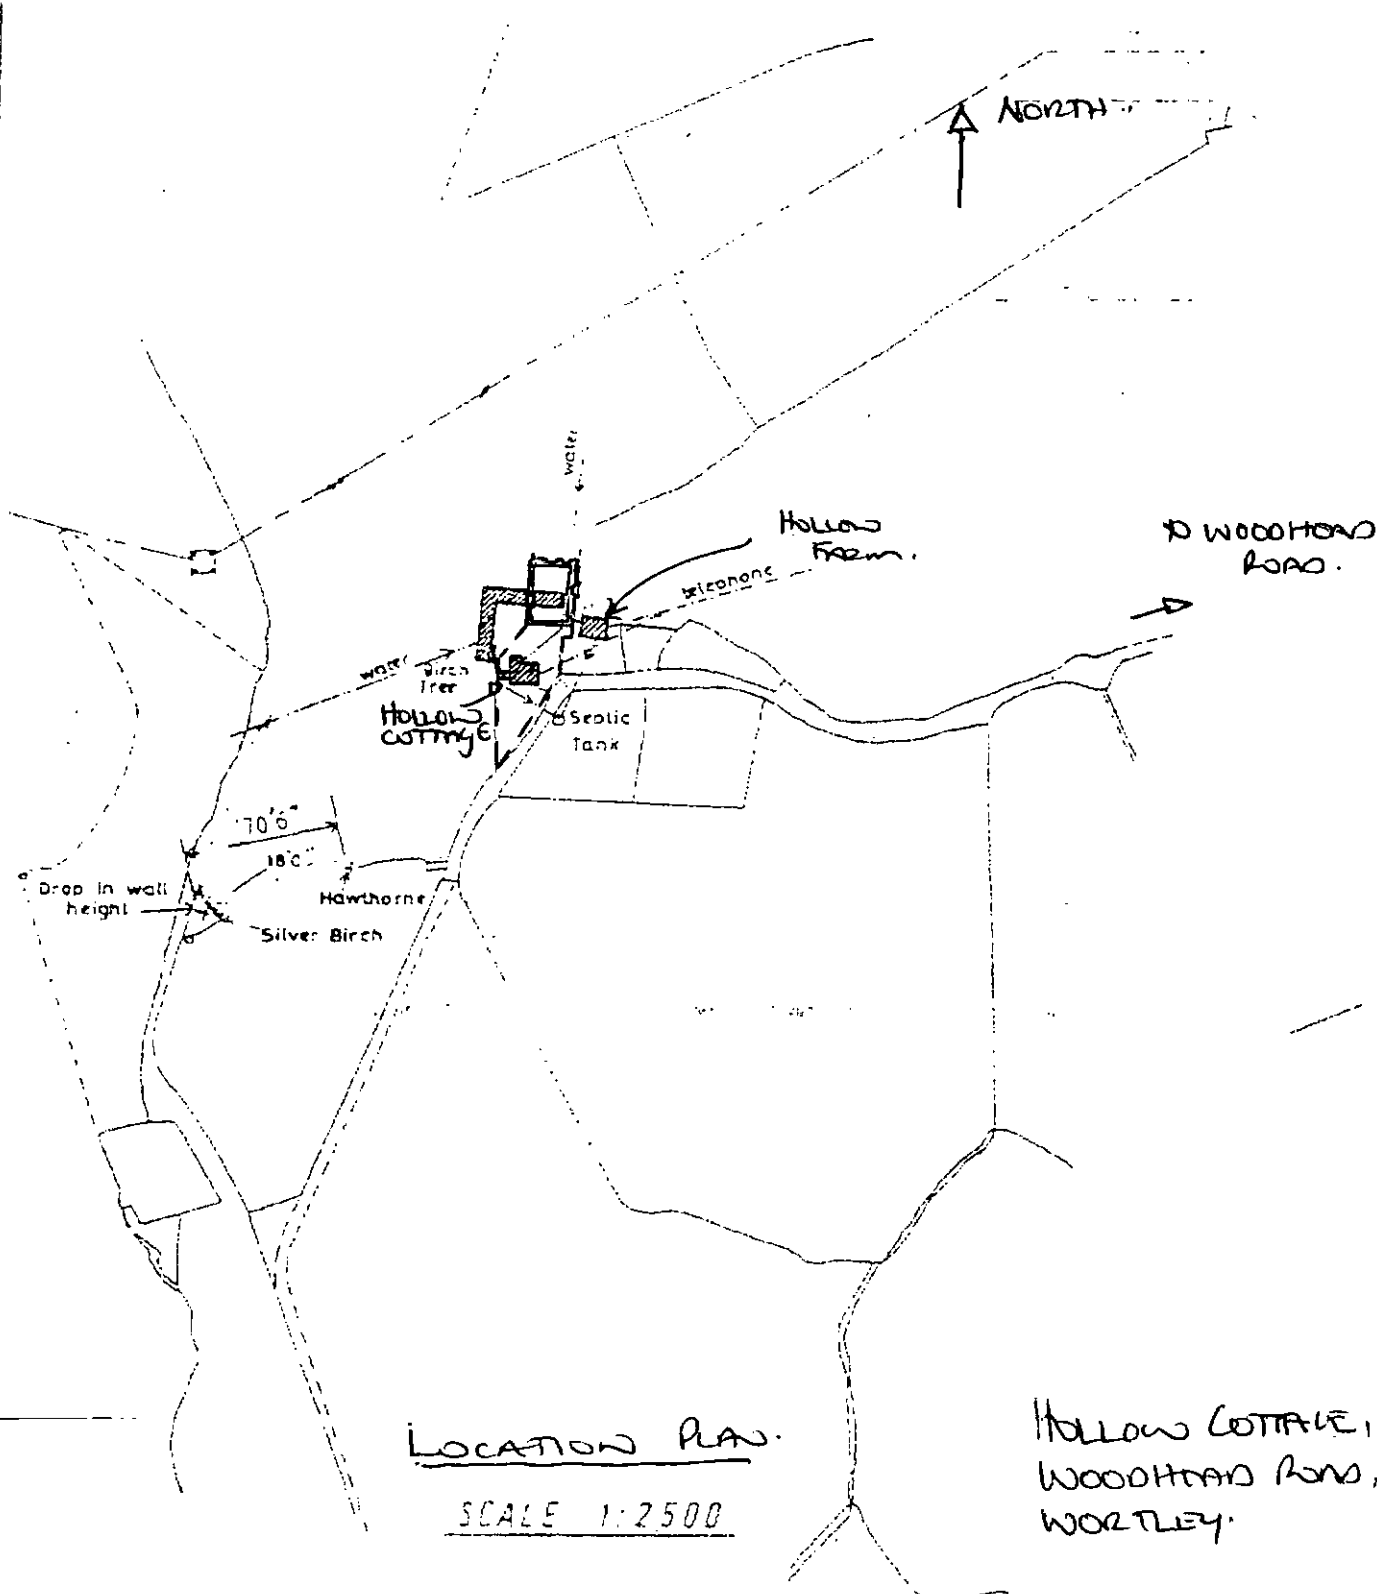


LOCATION PLAN.


SCALE 1:2500

HOLLOW COTTAGE,
WOODHAMS ROAD,
WORTLEY.

MR STEVE DEAT
HOLLOW COTTAGE
HOLLOW FARM
WOODHEAD ROAD
WORTLEY

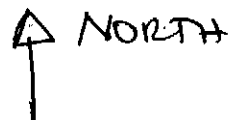

PROPOSED EXTENSION

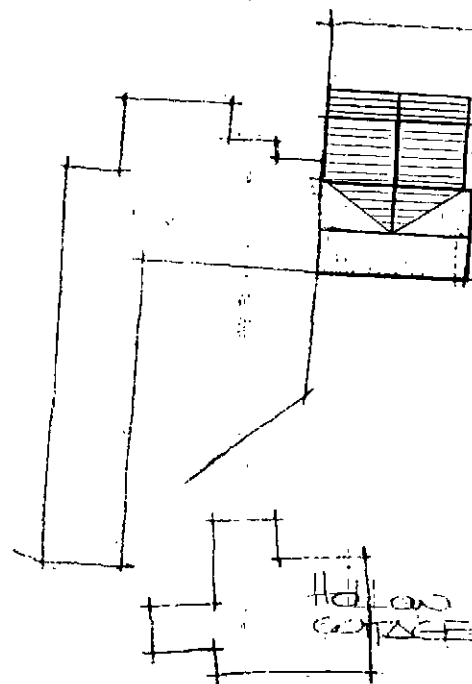

PROPOSED
EXTENSION

ADJOINING EXTENSIONS
WOOD CONSTRUCTION
(APPROXIMATE POSITIONS)

HOLLOW
FARM


HOLLOW
COTTAGE

SITE PLAN


1:500

Proposed Ground Floor Layout


(LOWD2)

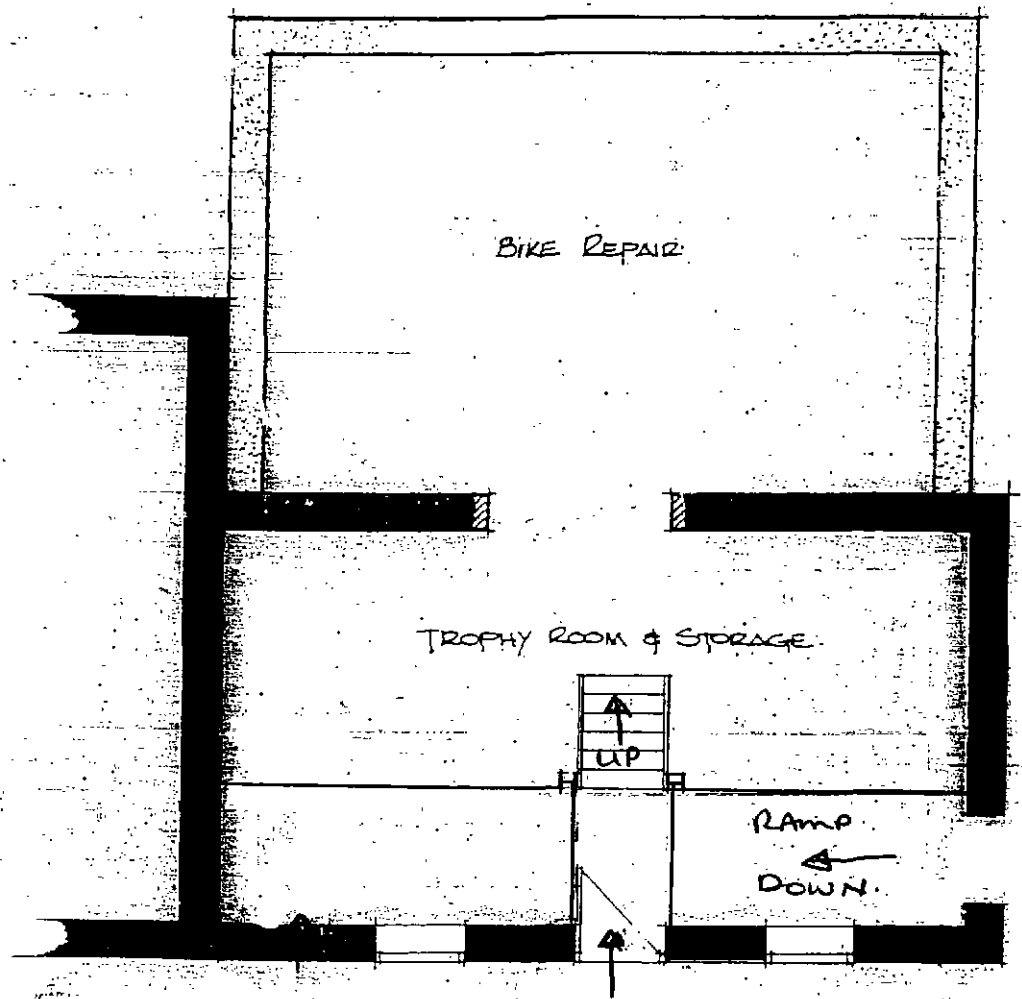

HOLLAND COTTAGE
WOODHURD ROAD,
WENTLEY.

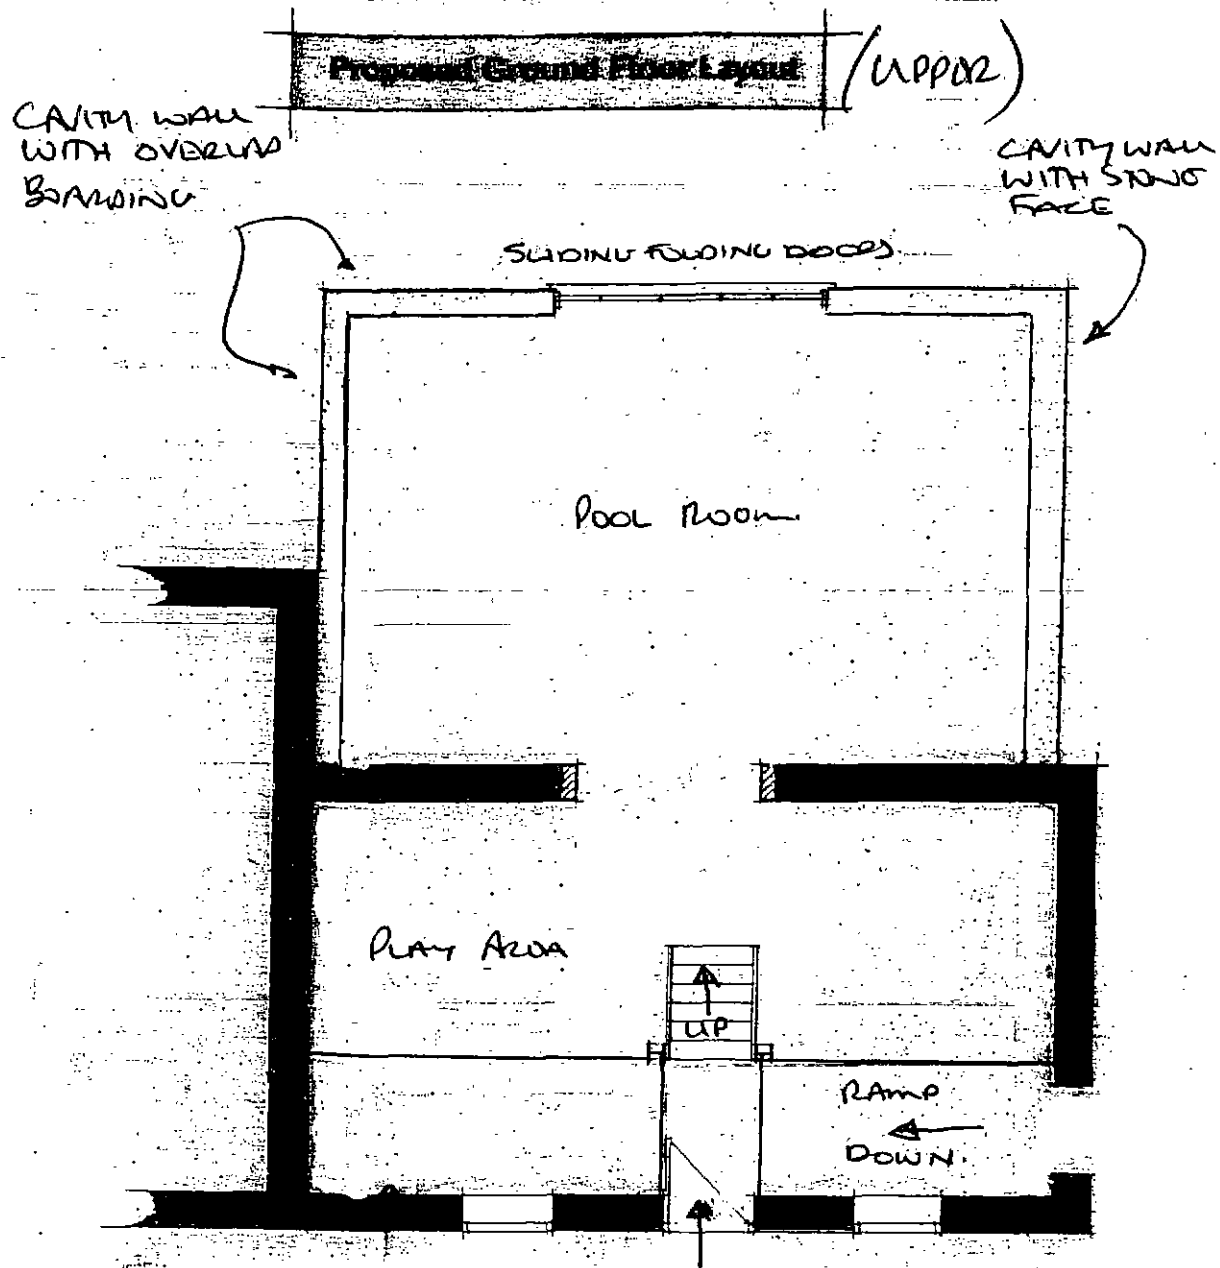


HOLLOW COTTAGE,
WOODHARD ROAD,
WORTLEY

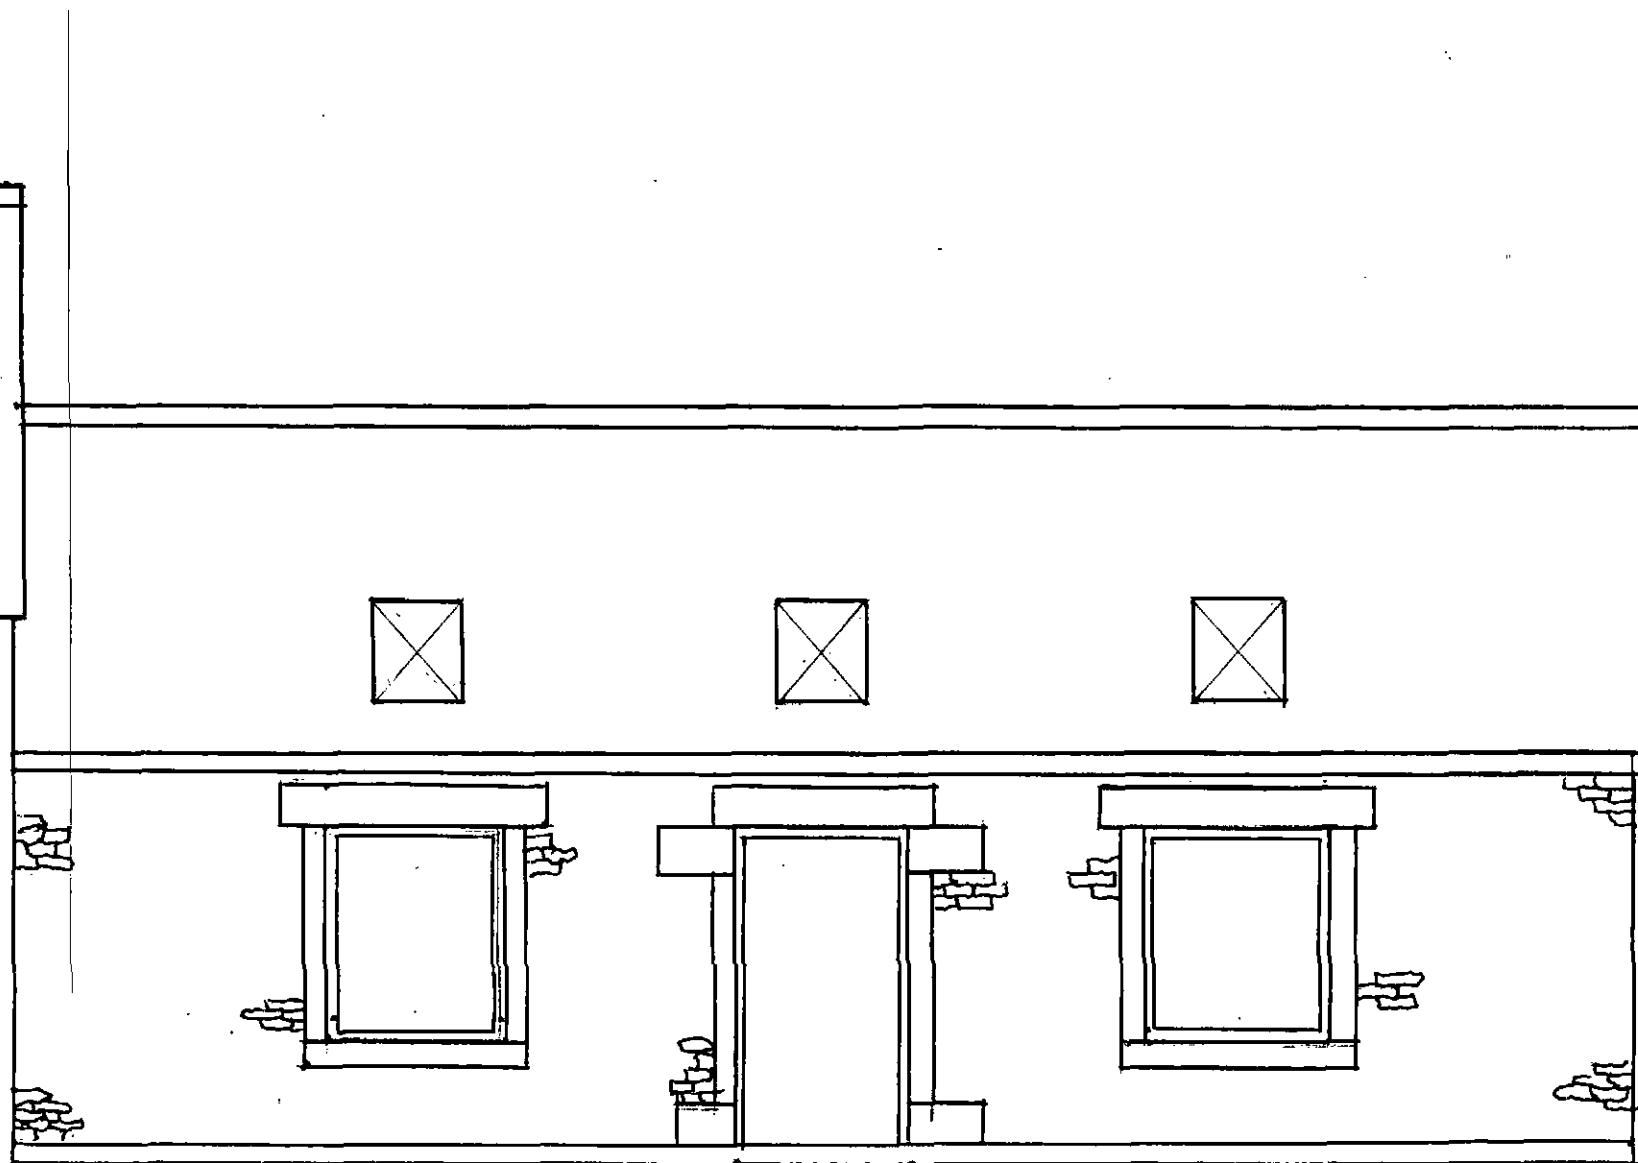

FRONT ELEVATION 1.50
(SOUTH)

HOLLOW COTTAGE,
WOODHARD ROAD,
WORTLEY


APPROXIMATE POSITION
OF NEIGHBOURHOOD
BEYOND

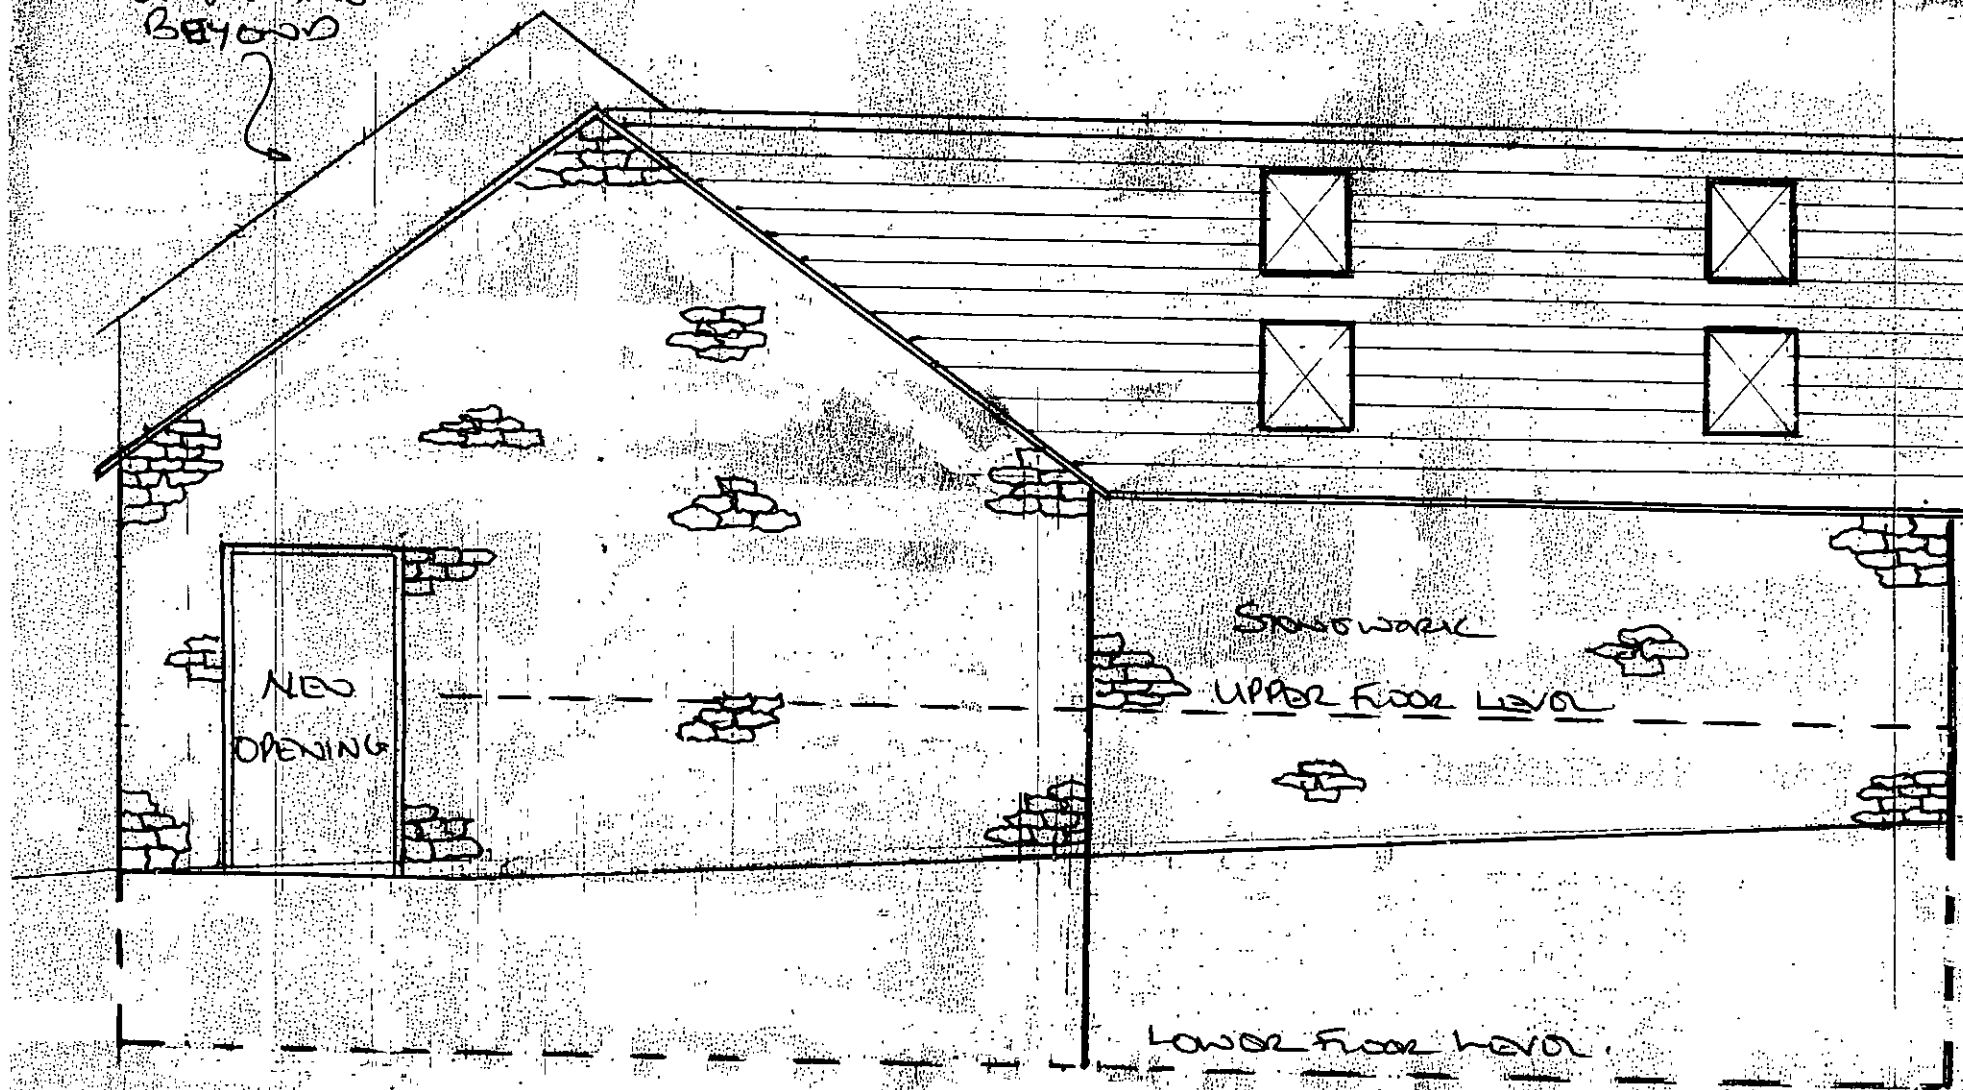

PROPOSED SIDE ELEVATION 1.50
(EAST)

OUTLINE OF LOWER
GROUND FLOOR.


HOLLIS COTTAGE,
WOODHURST ROAD,
WIMBORNE

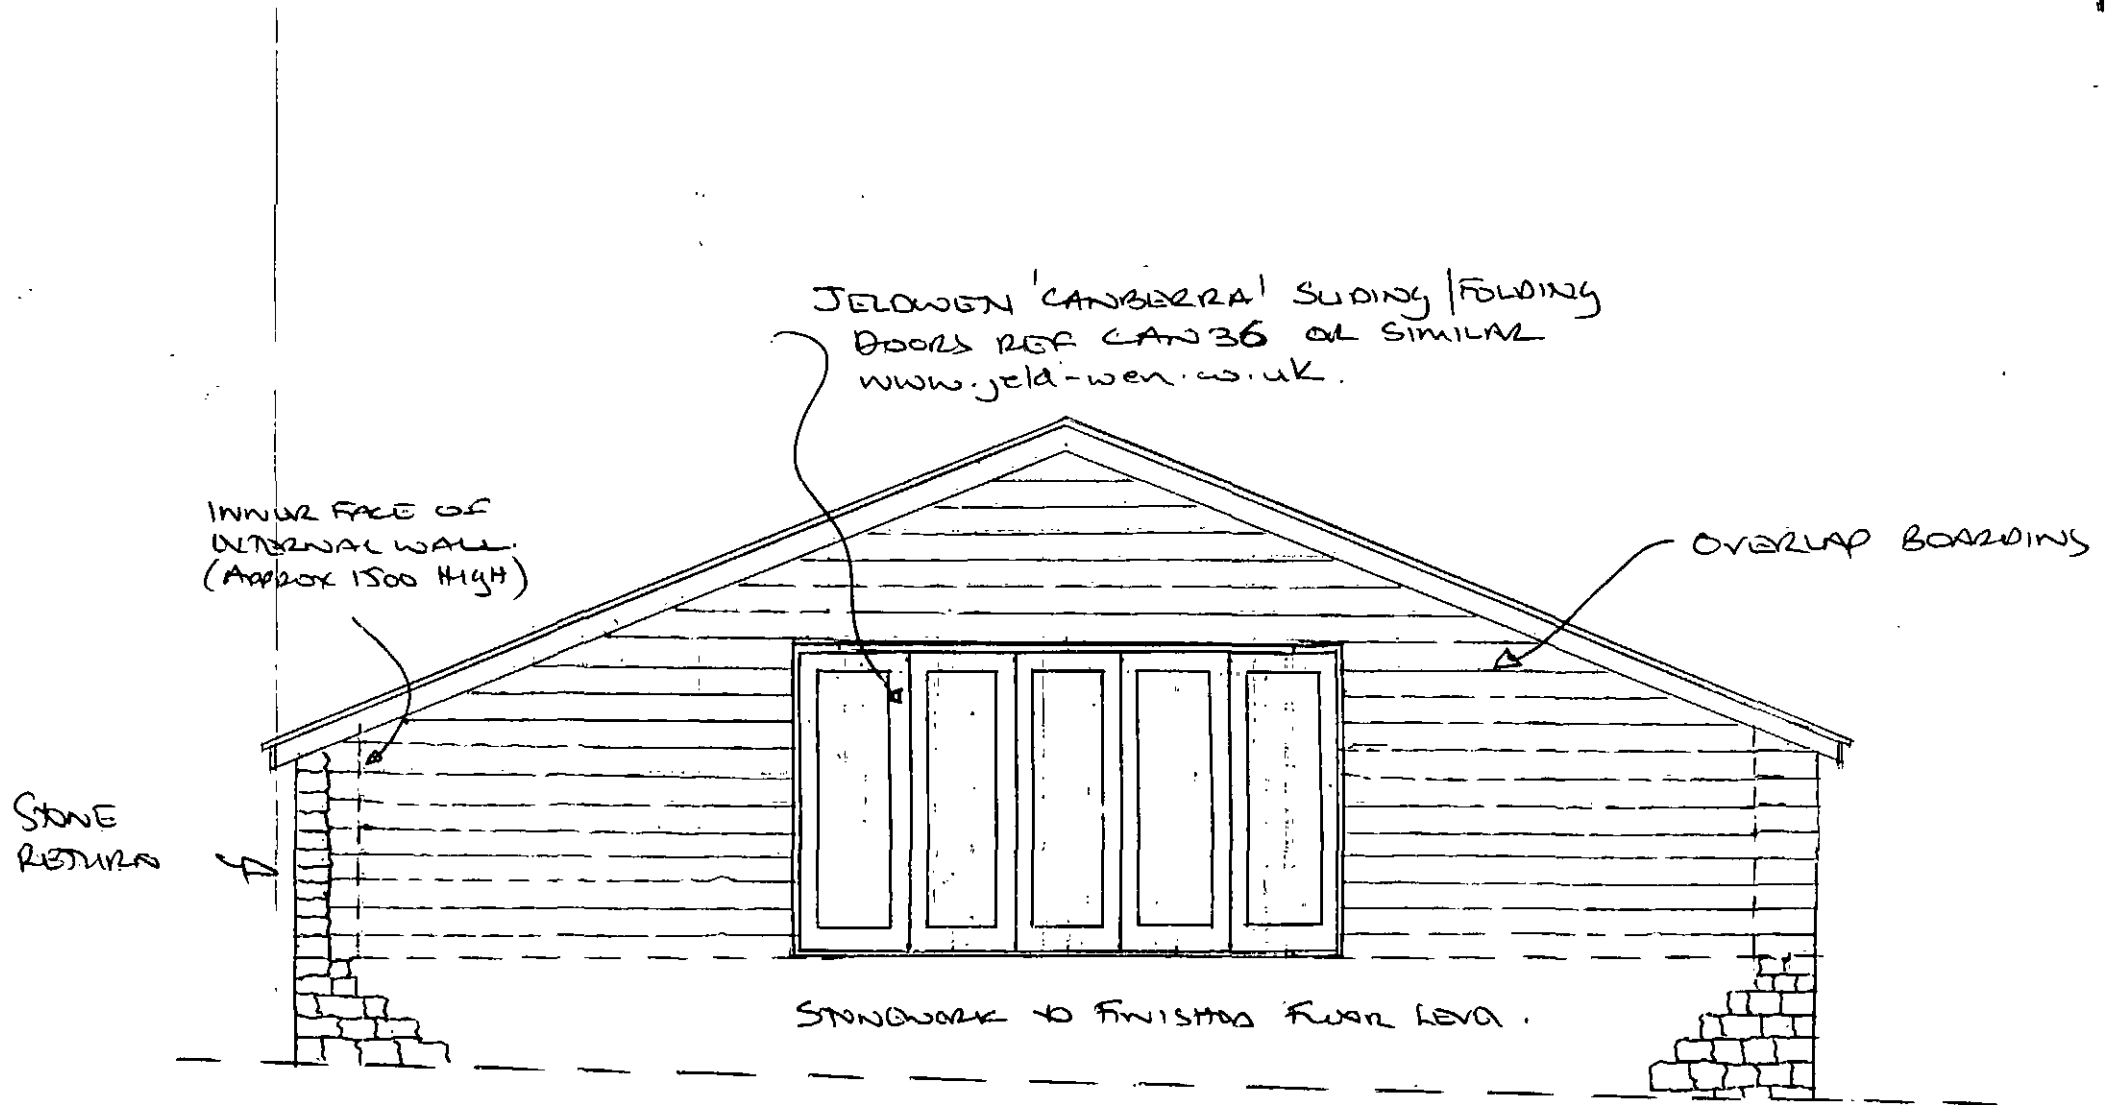

PROPOSED ROAD ELEVATION 1.50
(NORTH)

HOLLAND LODGE,
WOODHURST ROAD,
WORTLEY

Adjacent
Property

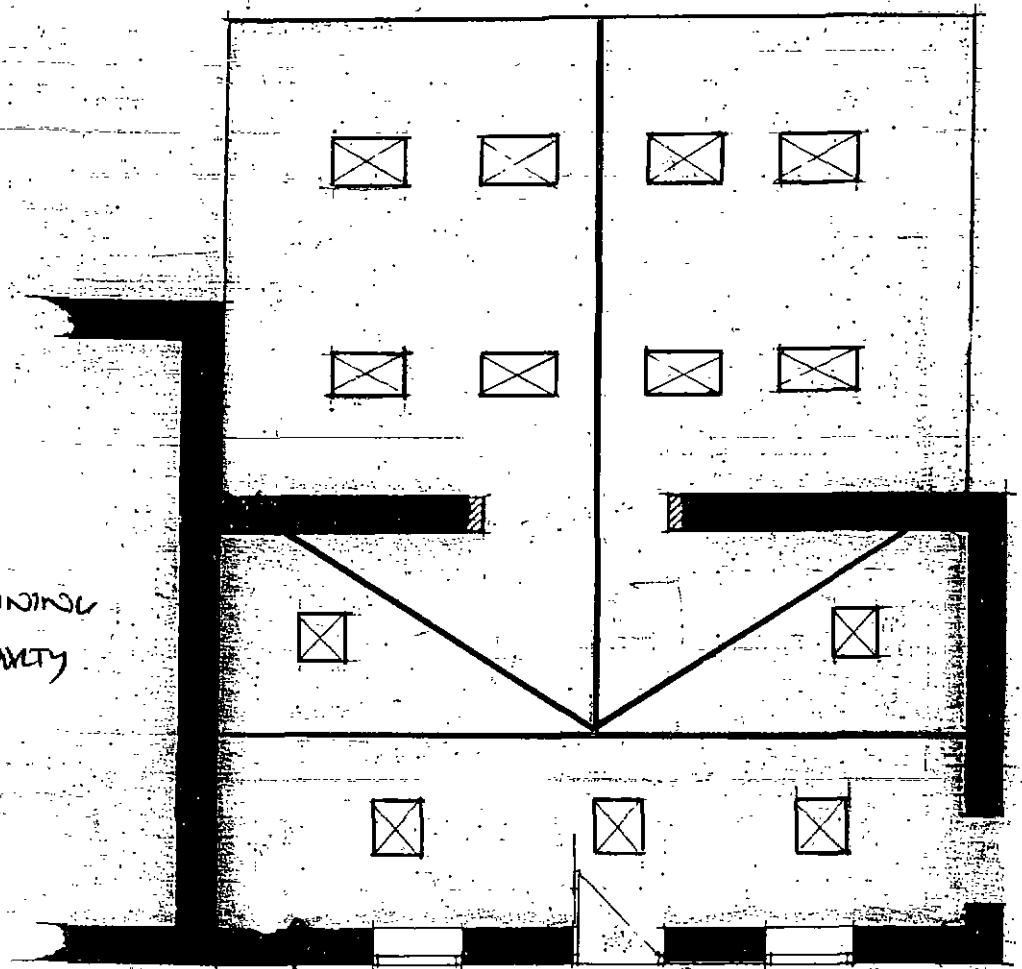

Proposed Roof Plan - 1.100

HOLLAND COTTAGE
WOODHARD ROAD,
WORTLEY.