



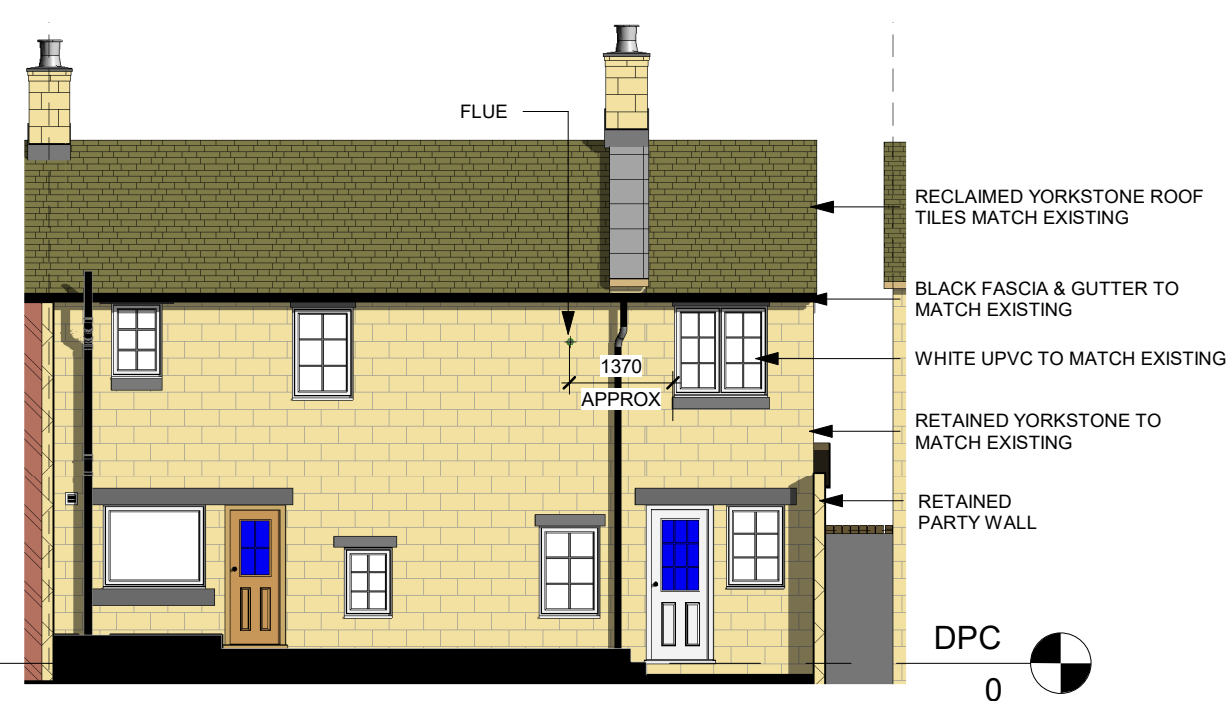

Front Elevation
1 : 100



Rear Elevation
1 : 100

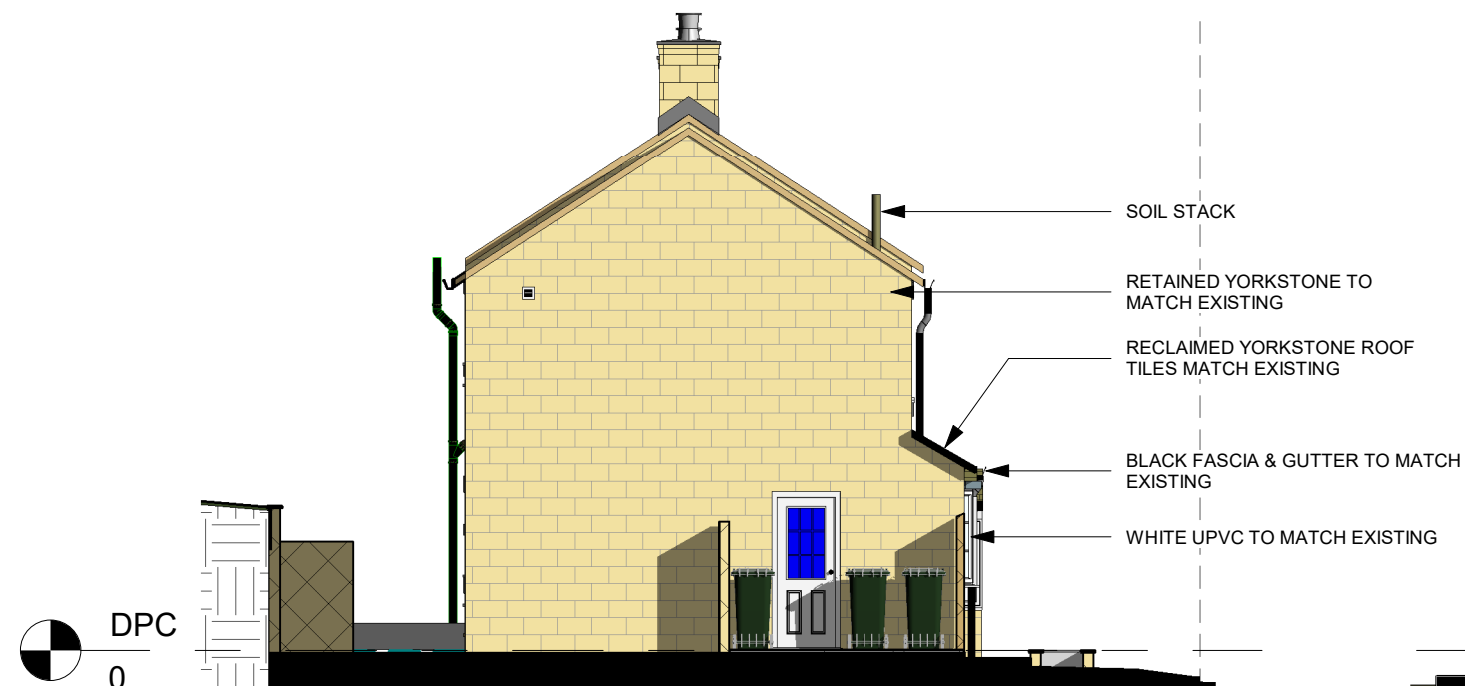

Left Elevation
1 : 100



Right Elevation
1 : 100

NOTE-
IF RECLAIMED YORKSTONE ROOF
TILES ARE UNAVAILABLE, A
SUITABLE ALTERNATIVE SHOULD
BE SOUGHT WITH THE APPROVAL
OF THE LOCAL AUTHORITY



Scale 1 : 100

Project Title
JANET BIRCHFIELD
177 MANCH'R RD, THURLESTONE. S369QS
PROPOSED SIDE EXTENSION

Drawing Title
Proposed Elevations

Revision Note:

Elevation Added

Scale

1 : 100

Drawn By

BN

Date

19.10.23

Drawing No.

NCDB- JBH- A103

Revision

C

NORTH CONSTRUCTION:
DESIGN & BUILD
from conception to completion
26 Church St.
Gawber
S.Yorks
S75 2RH
Tel: 01226 828972
Mob: 07974116241

ORIGINAL SHEET SIZE A3 - DO NOT SCALE FROM THIS DRAWING

CONTRACTORS MUST CHECK ALL DIMENSIONS ON SITE. ONLY FIGURED DIMENSIONS TO BE WORKED FROM DISCREPANCIES MUST BE REPORTED TO THE DESIGN OFFICE BEFORE PROCEEDING