




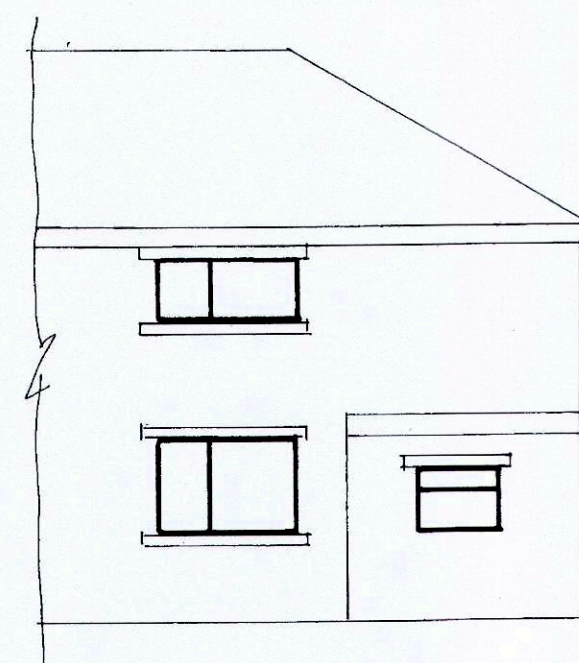


EXISTING REAR ELEVATION

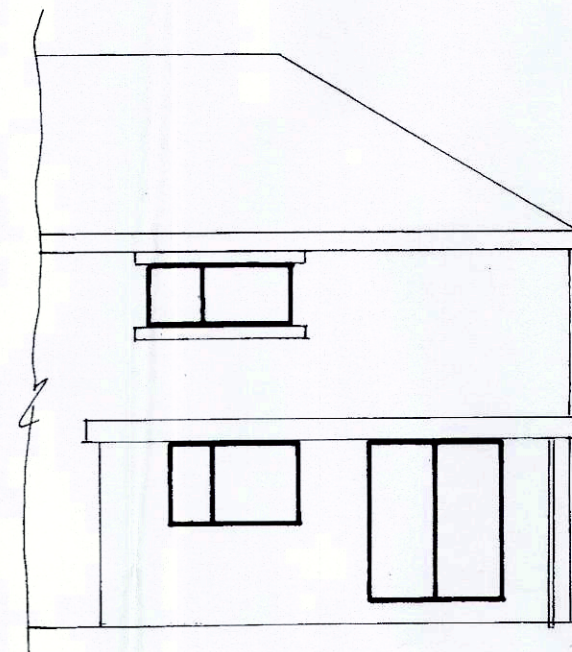


PROPOSED REAR ELEVATION

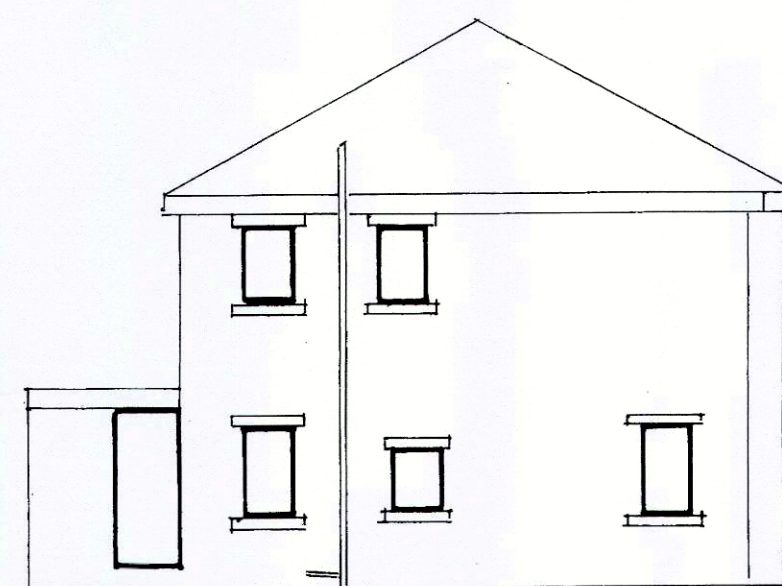


EXISTING SIDE ELEVATION

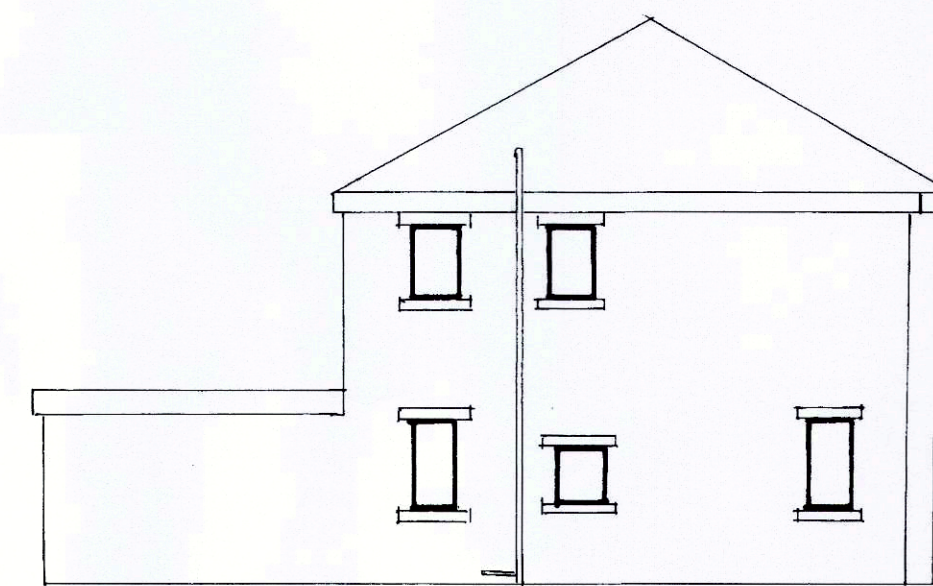

PROPOSED SIDE ELEVATION

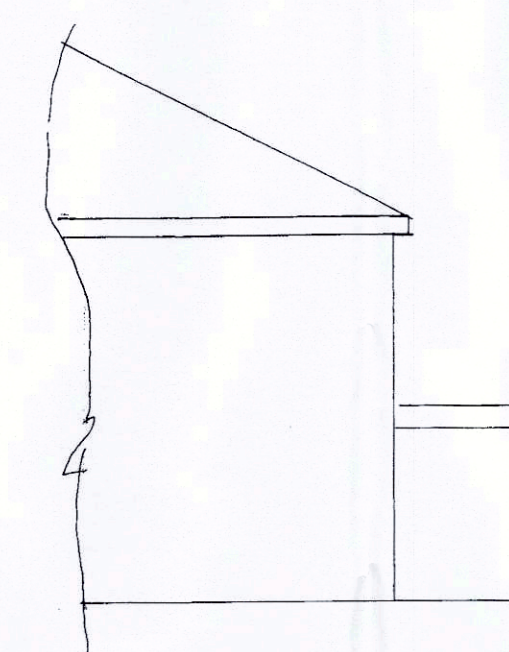


EXISTING SIDE ELEVATION

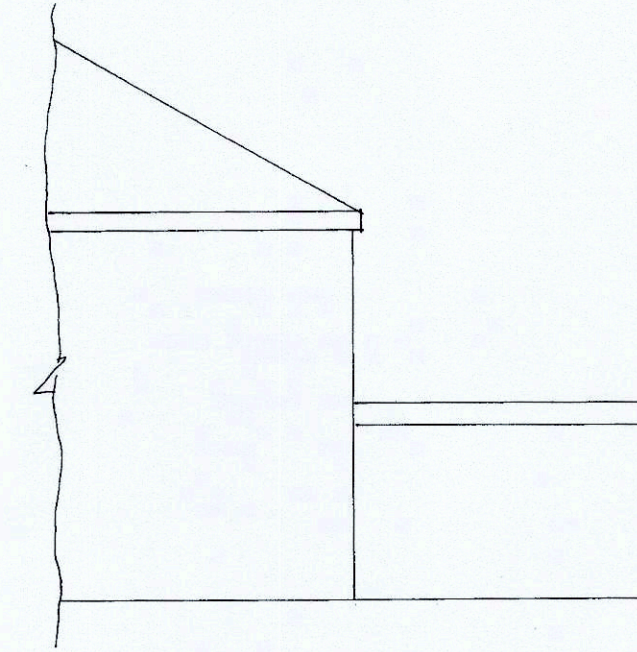


PROPOSED SIDE ELEVATION

ELEVATIONS SCALE 1:100

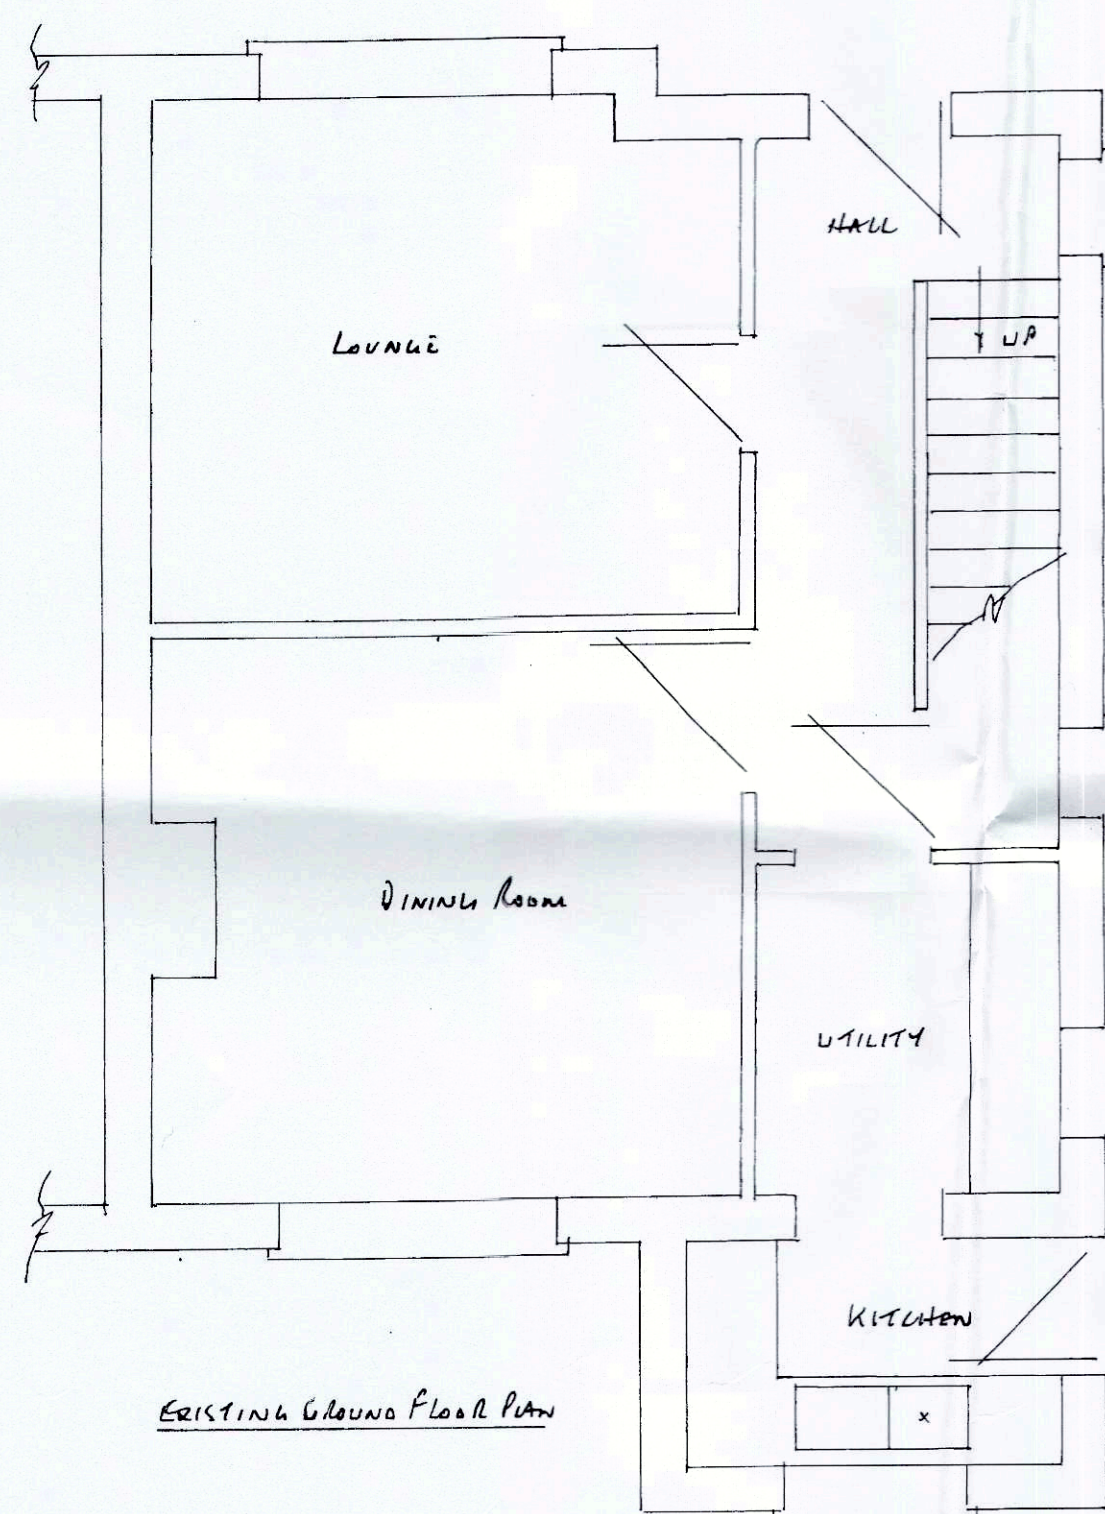


EXISTING GROUND FLOOR PLAN

PLANS SCALE 1:50

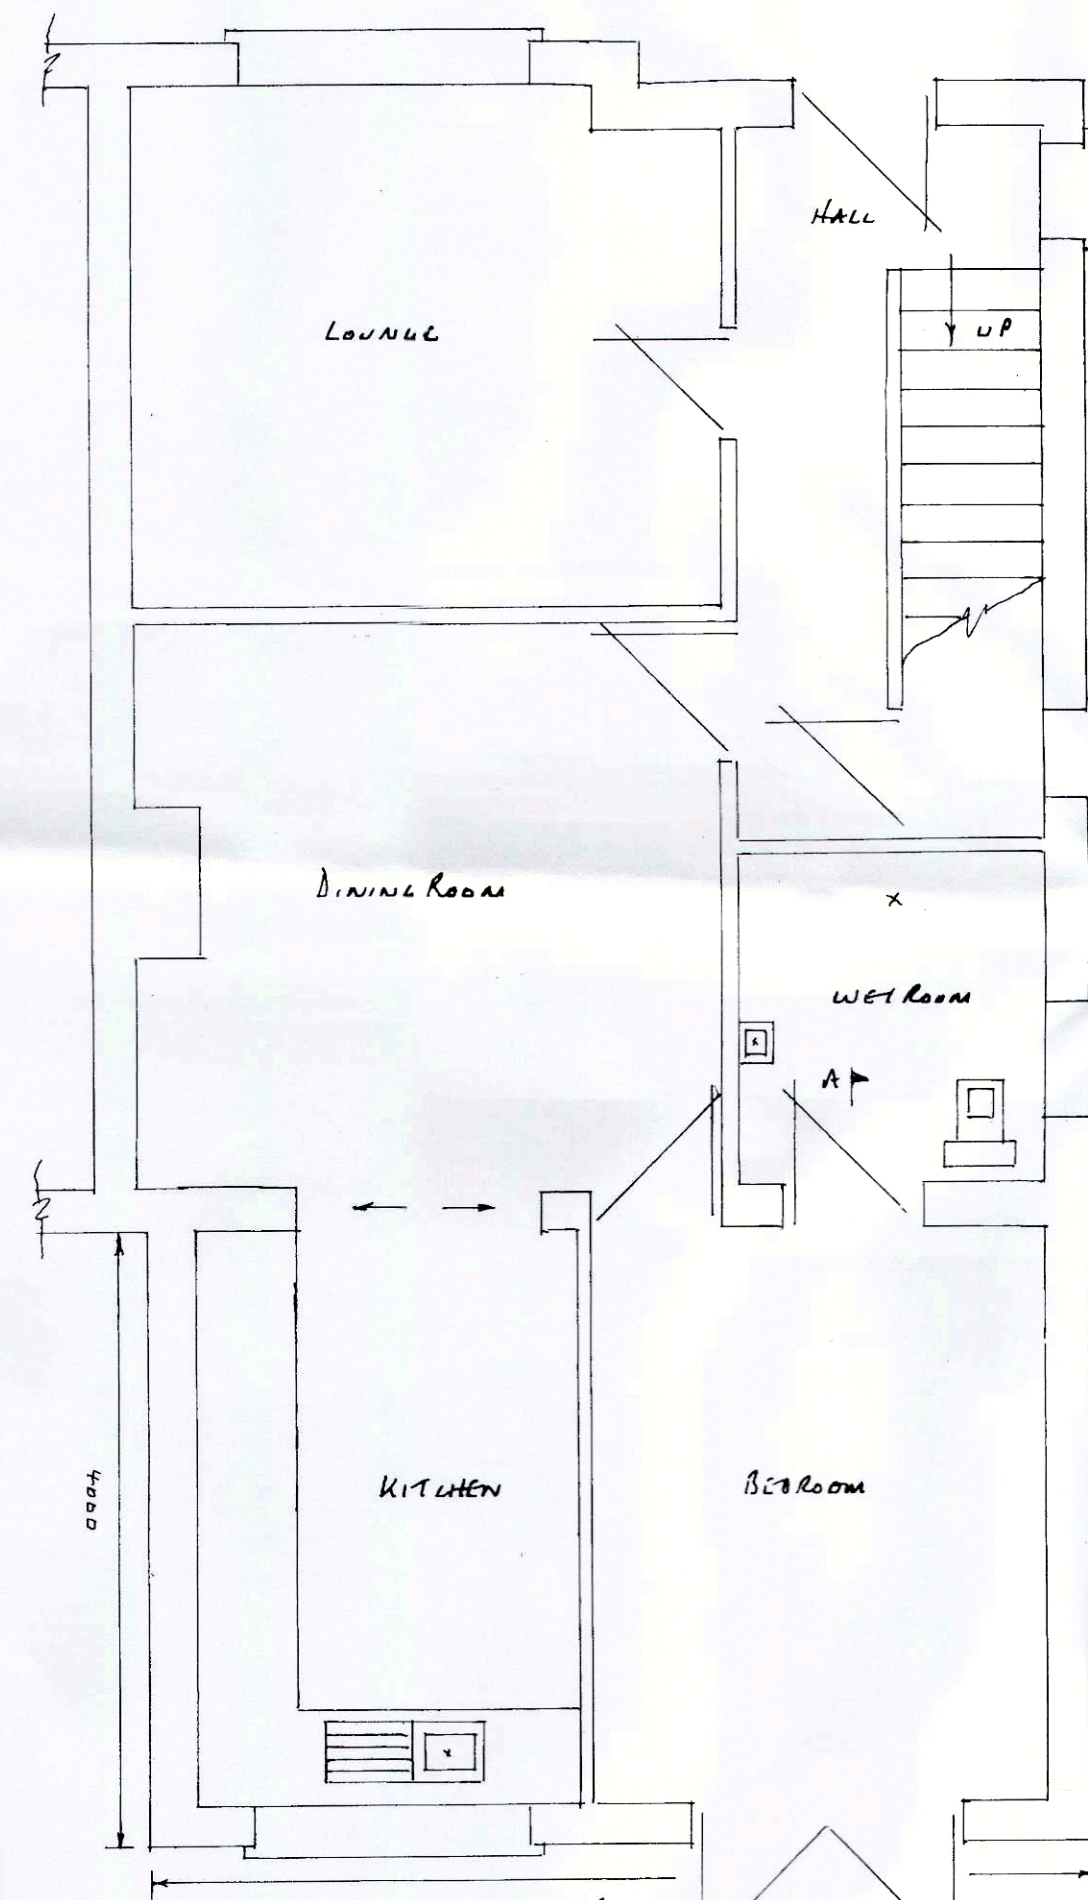


PROPOSED GROUND FLOOR PLAN

A

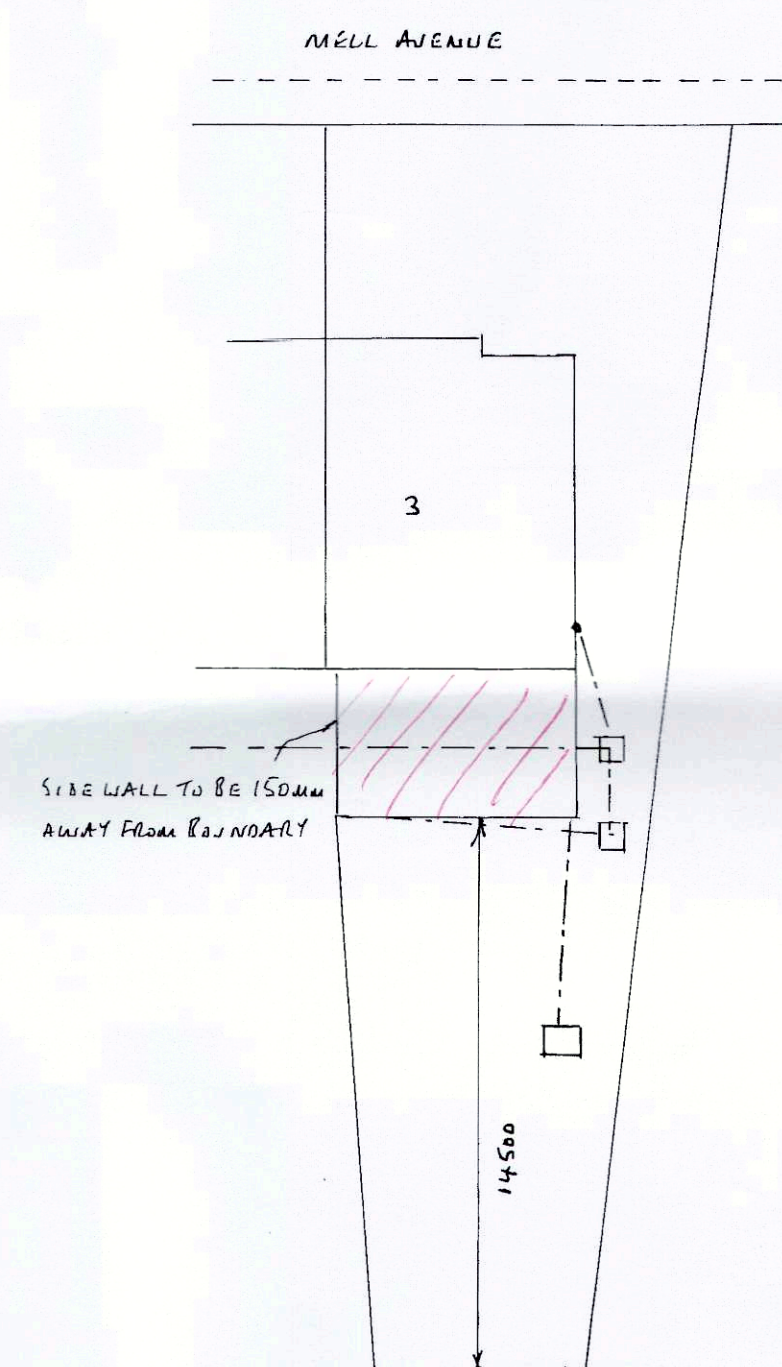

SITE PLAN SCALE 1:200

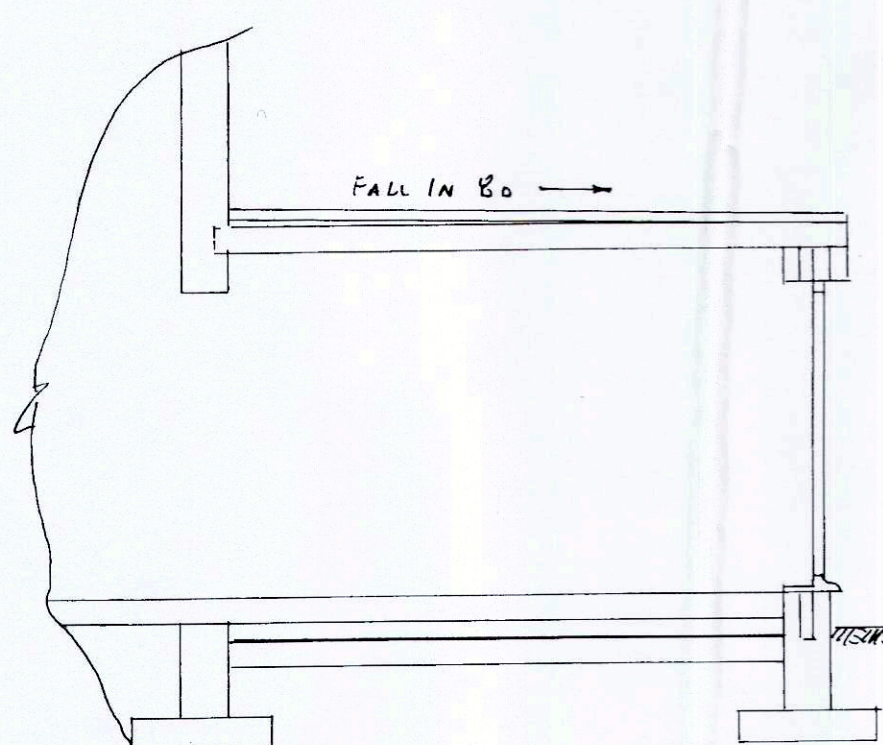

SECTION THROUGH A-A SCALE 1:50

FOUNDATIONS

- 600 x 150 mm LONG STRIP DEPTH 750mm MIN SUBJECT TO LA APPROVAL

WALLS

- TRENCH BLOCKS BELOW G.L.
- BRICKWORK TO MATCH EXISTING
- 100mm LWT LONG BLOCKS
- 100mm CAVITY FILLED WITH DRYTHERM INSULATION BATTES
- LG 90/100 LINTELS OVER EXTERNAL OPENINGS WITH DPC APRON & WEATHOLETS EVERY 800mm
- END BEARINGS TO BE 150mm MIN.
- HORIZONTAL DPC 150mm MIN ABOVE G.L. 150mm DPC'S TO REVEALS
- REVEALS TO BE INSULATED
- EXTERNAL REVEALS 665mm MIN
- NEW WALLS TIED TO EXISTING WITH TOOTHINGS & SCREW IN TIES OR SIMILAR EVERY 225mm & MAINTAINING A CONTINUOUS CAVITY

FLOOR

- 150mm WELL COMPACTED HARDWARE
- 25mm SAND BLINDING
- 1200 GAUGE VISQUEEN DPM
- 100mm KINGSPIRAN KOOLTHERM INSULATION (K2)
- 125mm CONCRETE WITH A POLISHED FINISH

ROOF

- 100 x 50mm WALL PLATE
- 19x47mm JOISTS AT 400mm CENTRES WITH FLOORING GIVING A FALL OF MIN 1 IN 80
- 6mm EXTERIOR PLY SOFFIT WITH 25mm LWT. FLY PROOF MESH TO 200 x 25mm FASCIA
- 18mm EXTERIOR PLY
- WATER BASED POLK ADHESIVE
- EPDM RUBBER SURFACE FINISH WITH 150mm MIN UPSTANDS & TRIM TO WALL
- 120mm KINGSPIRAN BETWEEN JOISTS ON 125mm PASTERBOARD & SKIM

DRAINS

- 100mm RAIL & 65mm RUP TO MATCH EXISTING
- Foul from WET ROOM TO CONNECT TO STOP FOUL FROM KITCHEN TO CONNECT TO NEW I.L. FROM STUB STACK
- I.L. TO BE BUILT ON 150mm LONG BASE WITH ENGINEERING BRICKS (CLASS B)
- FOUNDATIONS TO GO BELOW DRAINS & DRAINS TO BE BUILT AROUND LEAVING 50mm GAP & BRICKED OVER WITH SPANLITE LINTELS

GENERAL

- DOORS & WINDOWS TO MATCH EXISTING & TO HAVE TRICKLEVENTS 8000mm² TO BE PILKINGTON K GLASS WITH A 16mm AIR GAP & SEPT LOW E GLAZING U VALUE TO BE 1.6 DOORS TO HAVE TIGHTENED GLASS
- KITCHEN TO HAVE FAN EXTRACTING 60L/SEC ENSURE TO HAVE FAN EXTRACTING 15L/SEC & BOTH CONTROLLED BY AN INDEPENDENT SWITCH
- MAIN WIRING SHOULD ALWAYS TO BE PROVIDED TO CALCULATION AREAS ON EVERY FLOOR WITH BATTERY BACKUP & INTERLINKED TO A SEPARATE CIRCUIT
- ALL ELECTRICAL WORK TO COMPLY TO PART P ELECTRICAL SAFETY & MUST BE DESIGNED, INSTALLED, INSPECTED & TESTED BY A COMPETENT PERSON REGISTERED UNDER THE COMPETENT PERSON SCHEME A COPY OF THE BUILDING REGS SELF CERTIFICATE IS TO BE GIVEN TO THE LA ON COMPLETION OF THE WORKS
- HEATING ALTERATIONS TO BE DONE BY A GAS SAFE ENGINEER & TRU'S R.O. FOR EXTENSION OF THE HEATING SYSTEM

PROPOSED SINGLE STOREY REAR EXTENSION AT:-

3 MELL AVENUE

HOVLAND

BARNLEY S74 9HF