


North West Elevation


South West Elevation

South East Elevation


North East Elevation

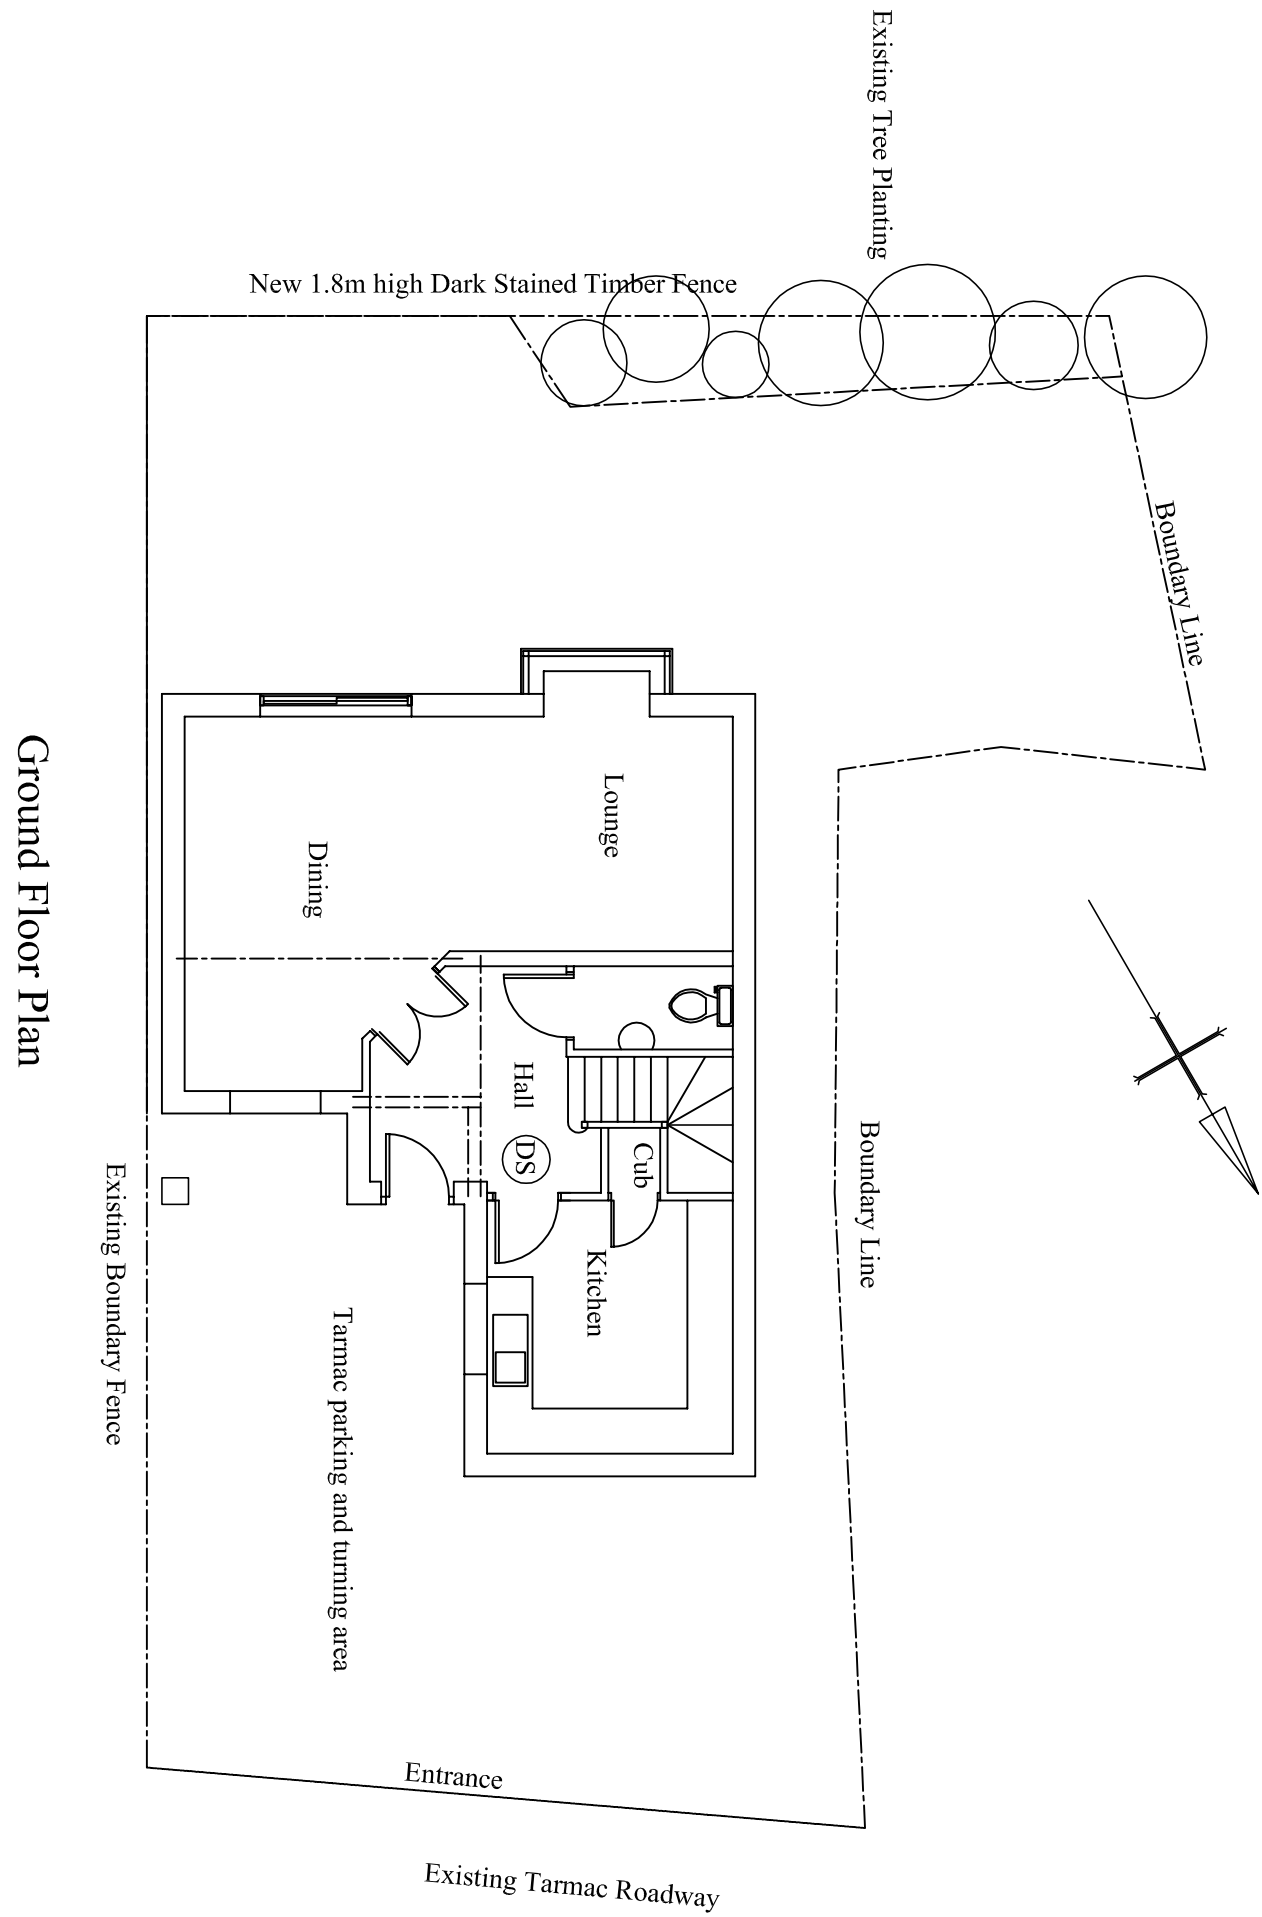

Ground Floor Plan

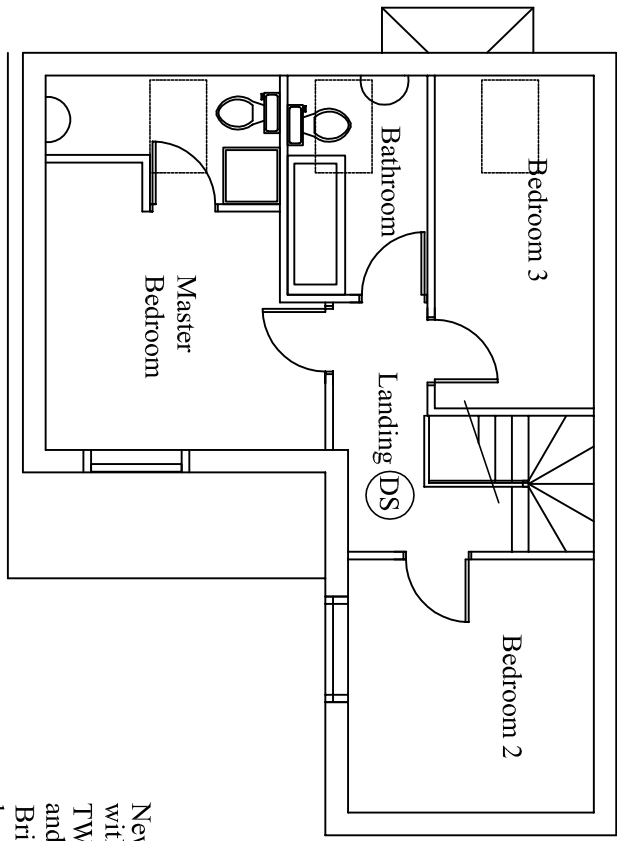

First Floor Plan

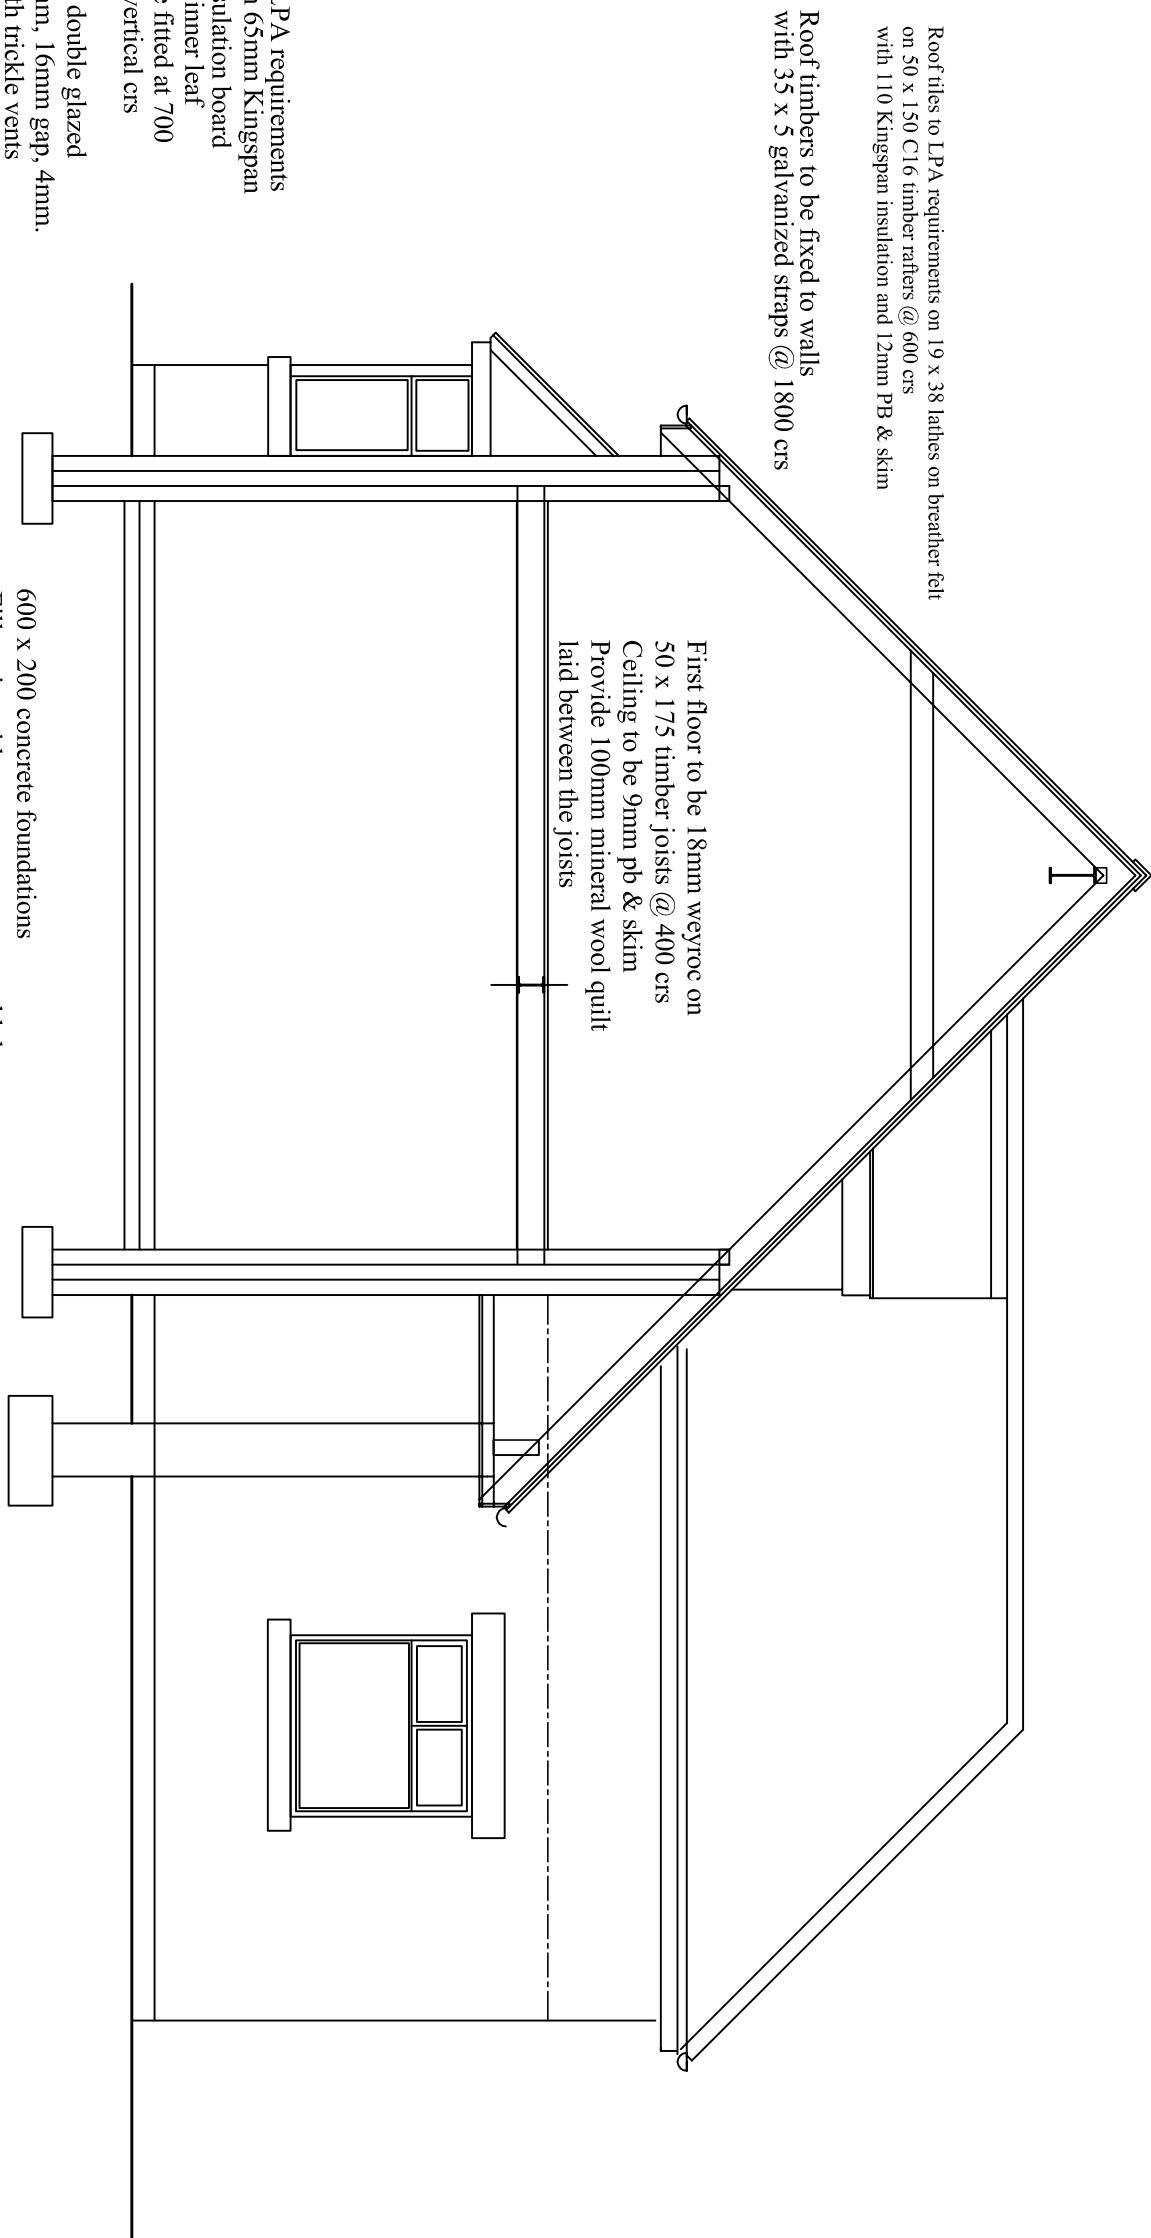

Section

Hand basin and shower to discharge into soil pipe via deep seal anti-ow trap and 40 dia UPVC waste Toilets and shower to be ventilated by automatic extractor to outside air

All new electric lighting to be energy efficient and switches and sockets to be located for use by less-able users. The effective clear widths of all new internal doors will be 800mm.

(DS) Smoke detectors to be mains wired to audible alarm system.

E Bell & Associates

Building Consultants
Beck House Wetherby Road Little Ribston.
Wetherby LS22 4EP
Telephone / Fax 01937 583174.
E mail:- enr@ebellassoc.lisnet.co.uk.

Project. Proposed two storey detached dwelling
at rear of 99-107 Greenside,
Description Staincross Barnsley

Drawn By EB Date 7. 01.10
Scale 1 : 100 & 1 : 50
Drawing No 2010 / NL / 2