


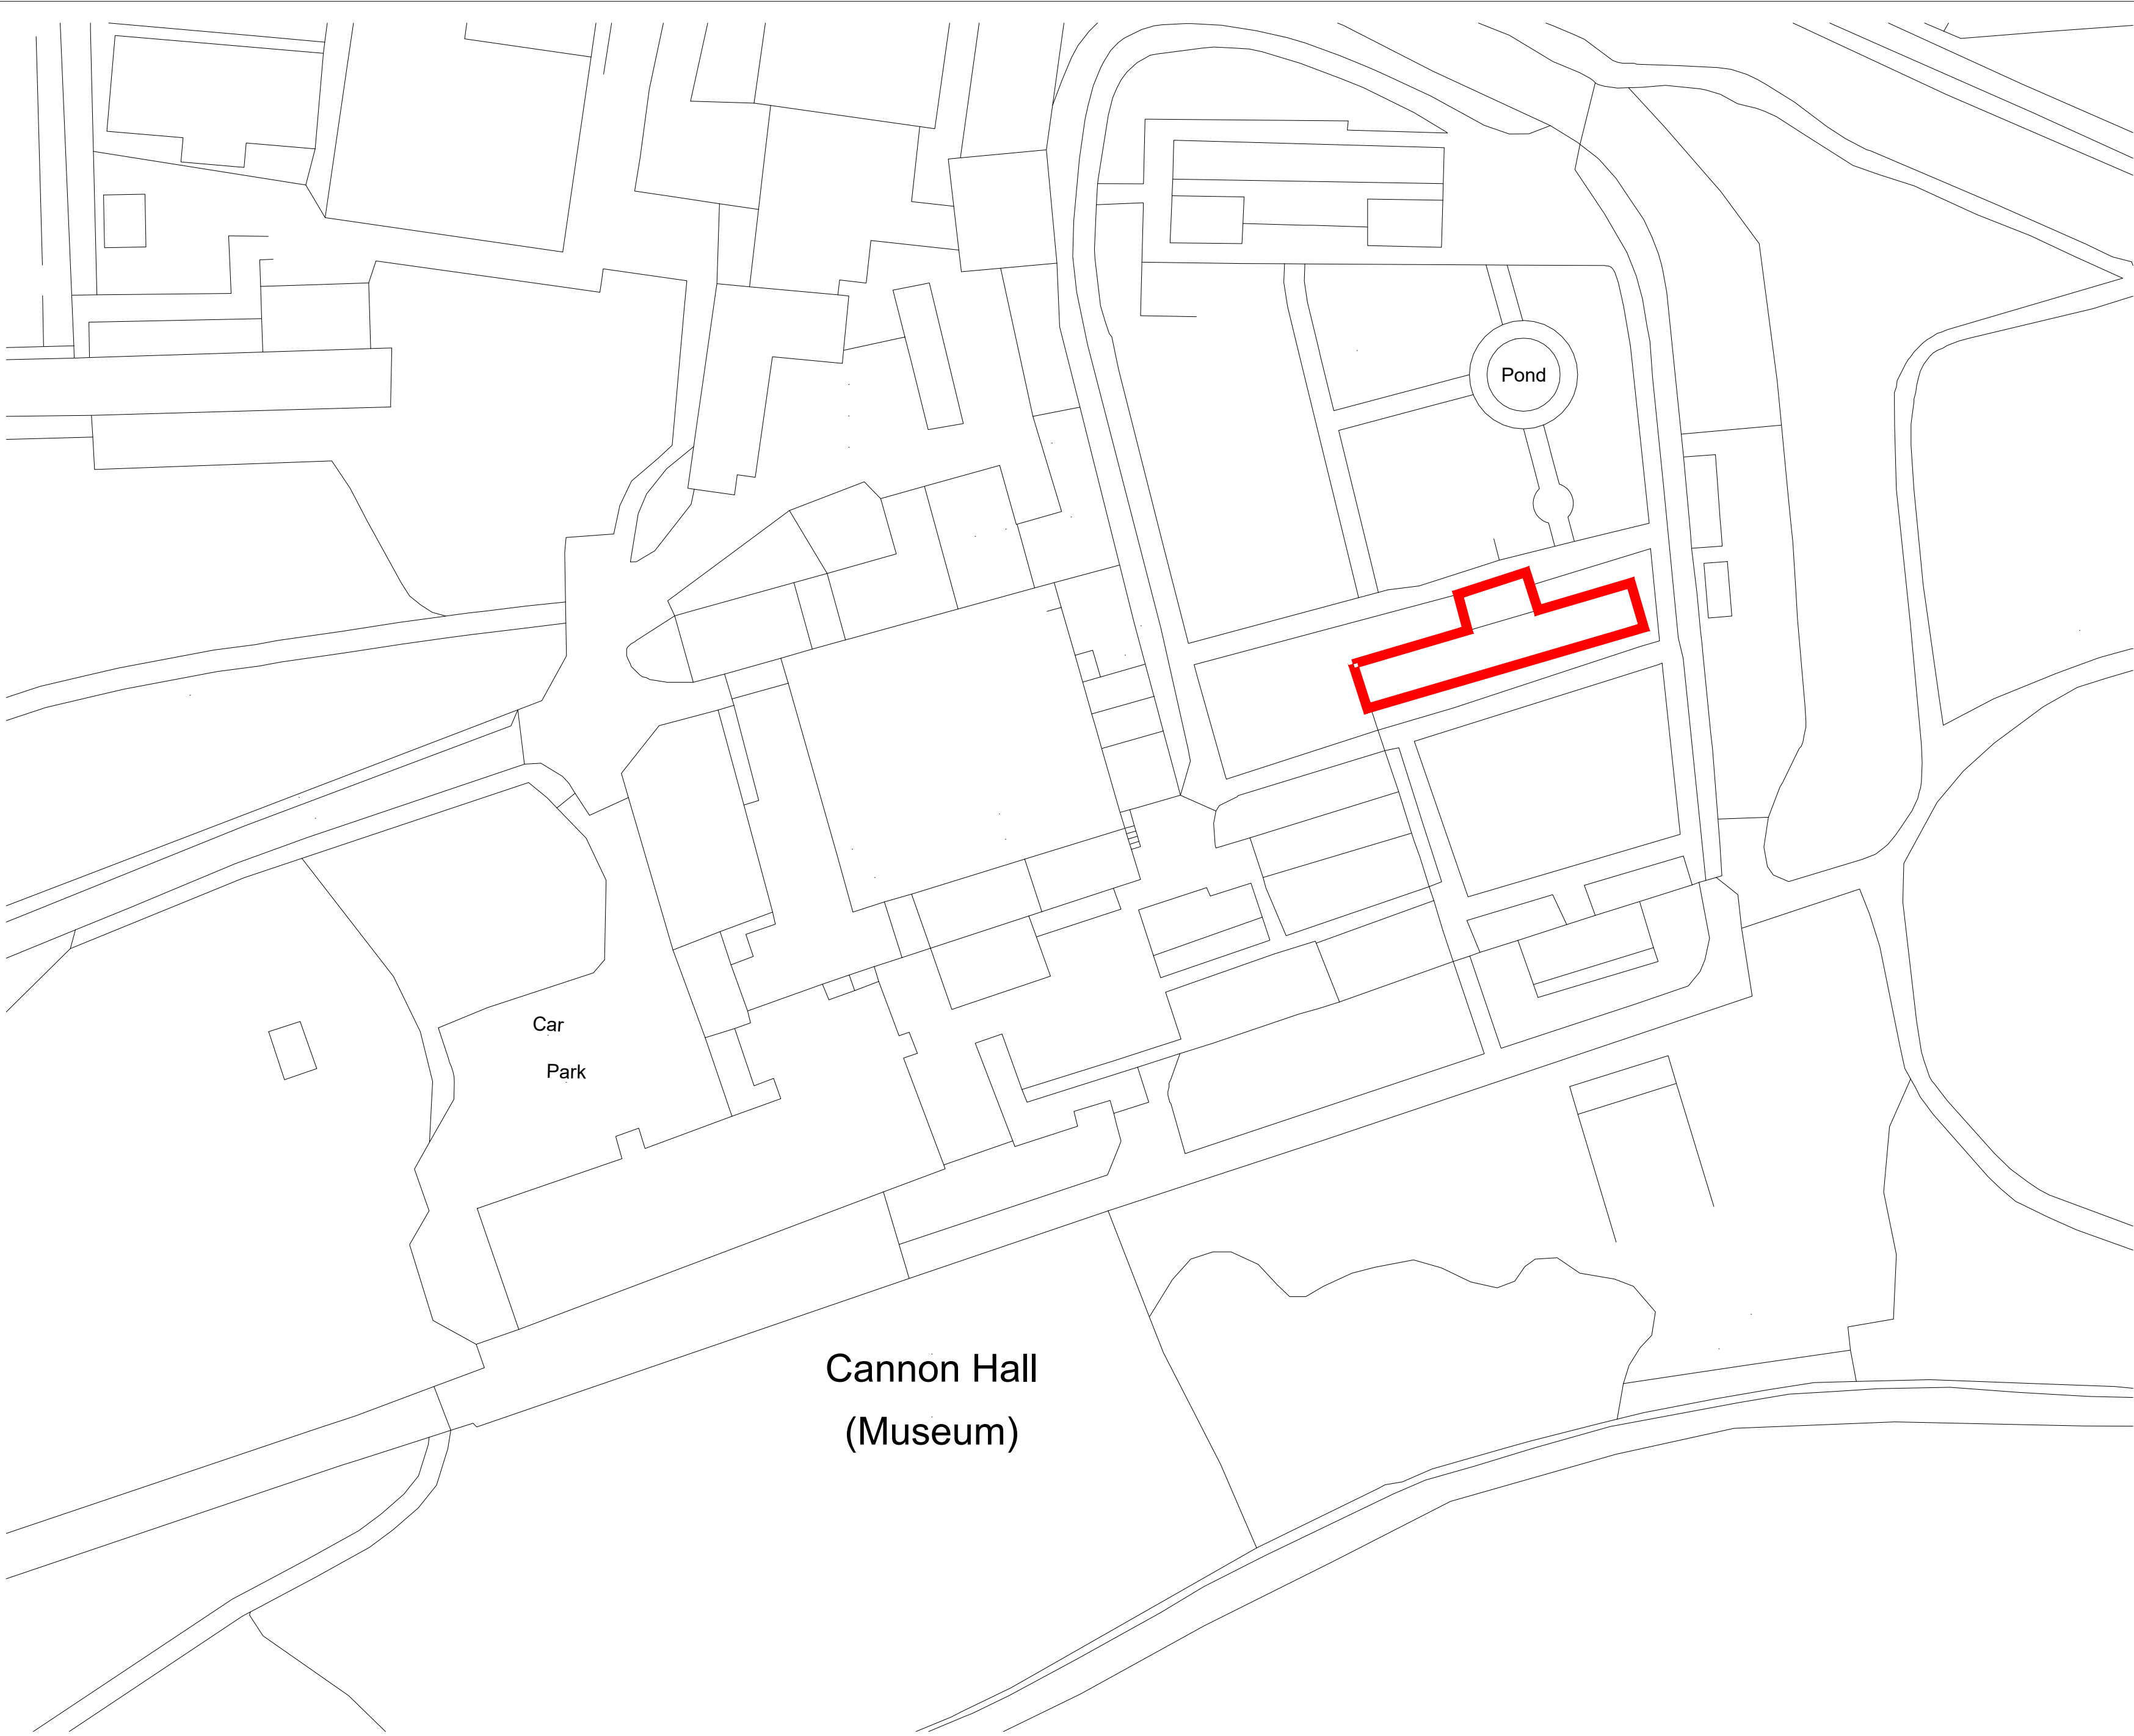

Existing Site Plan
Scale 1:500




Notes

This Drawing is an instrument of service and shall remain the property of Align Property Partners Ltd copyright ©. It may not be reproduced or copied in any form. It shall not be used for the construction, enlargement or alteration of a building or area other than the said project without the authorisation of the issuing office.

Contractors shall verify and be responsible for all dimensions and conditions and shall report any discrepancies to the issuing office before proceeding with any work. Drawings shall not be scaled.

Reproduction from the Ordnance Survey Map with the permission of the controller of His Majesty's stationery office Crown copyright reserved Licence No. AL 100017326

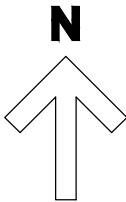

Areas of works

SITE ADDRESS:
Cannon Hall, Bark House Lane
Cawthorne,
Barnsley, S75 4AT.

P1	Pricing	EK 04.10.22	SAS 04.10.22	SAS 04.10.22
Ver.	Details	Author & Date	Checked & Date	Approv'd & Date



Mount View, Standard Way, Northallerton, North Yorkshire,
DL6 2YD Tel: 01609 797373

Client
Barnsley Metropolitan Borough Council

Project name
**Canon Hall
Vinery Refurbishment**

Drawing Title
Existing Site Plan

Purpose
Pricing

Scale 1:500	Drawn EK	Checked SAS	Approved SAS
Original Size A2	Date 04.10.2022	Date 04.10.2022	Date 04.10.2022

Drawing Number BC2202.11-APP-XX-XX-DR-B-010	Version P1
--	---------------